
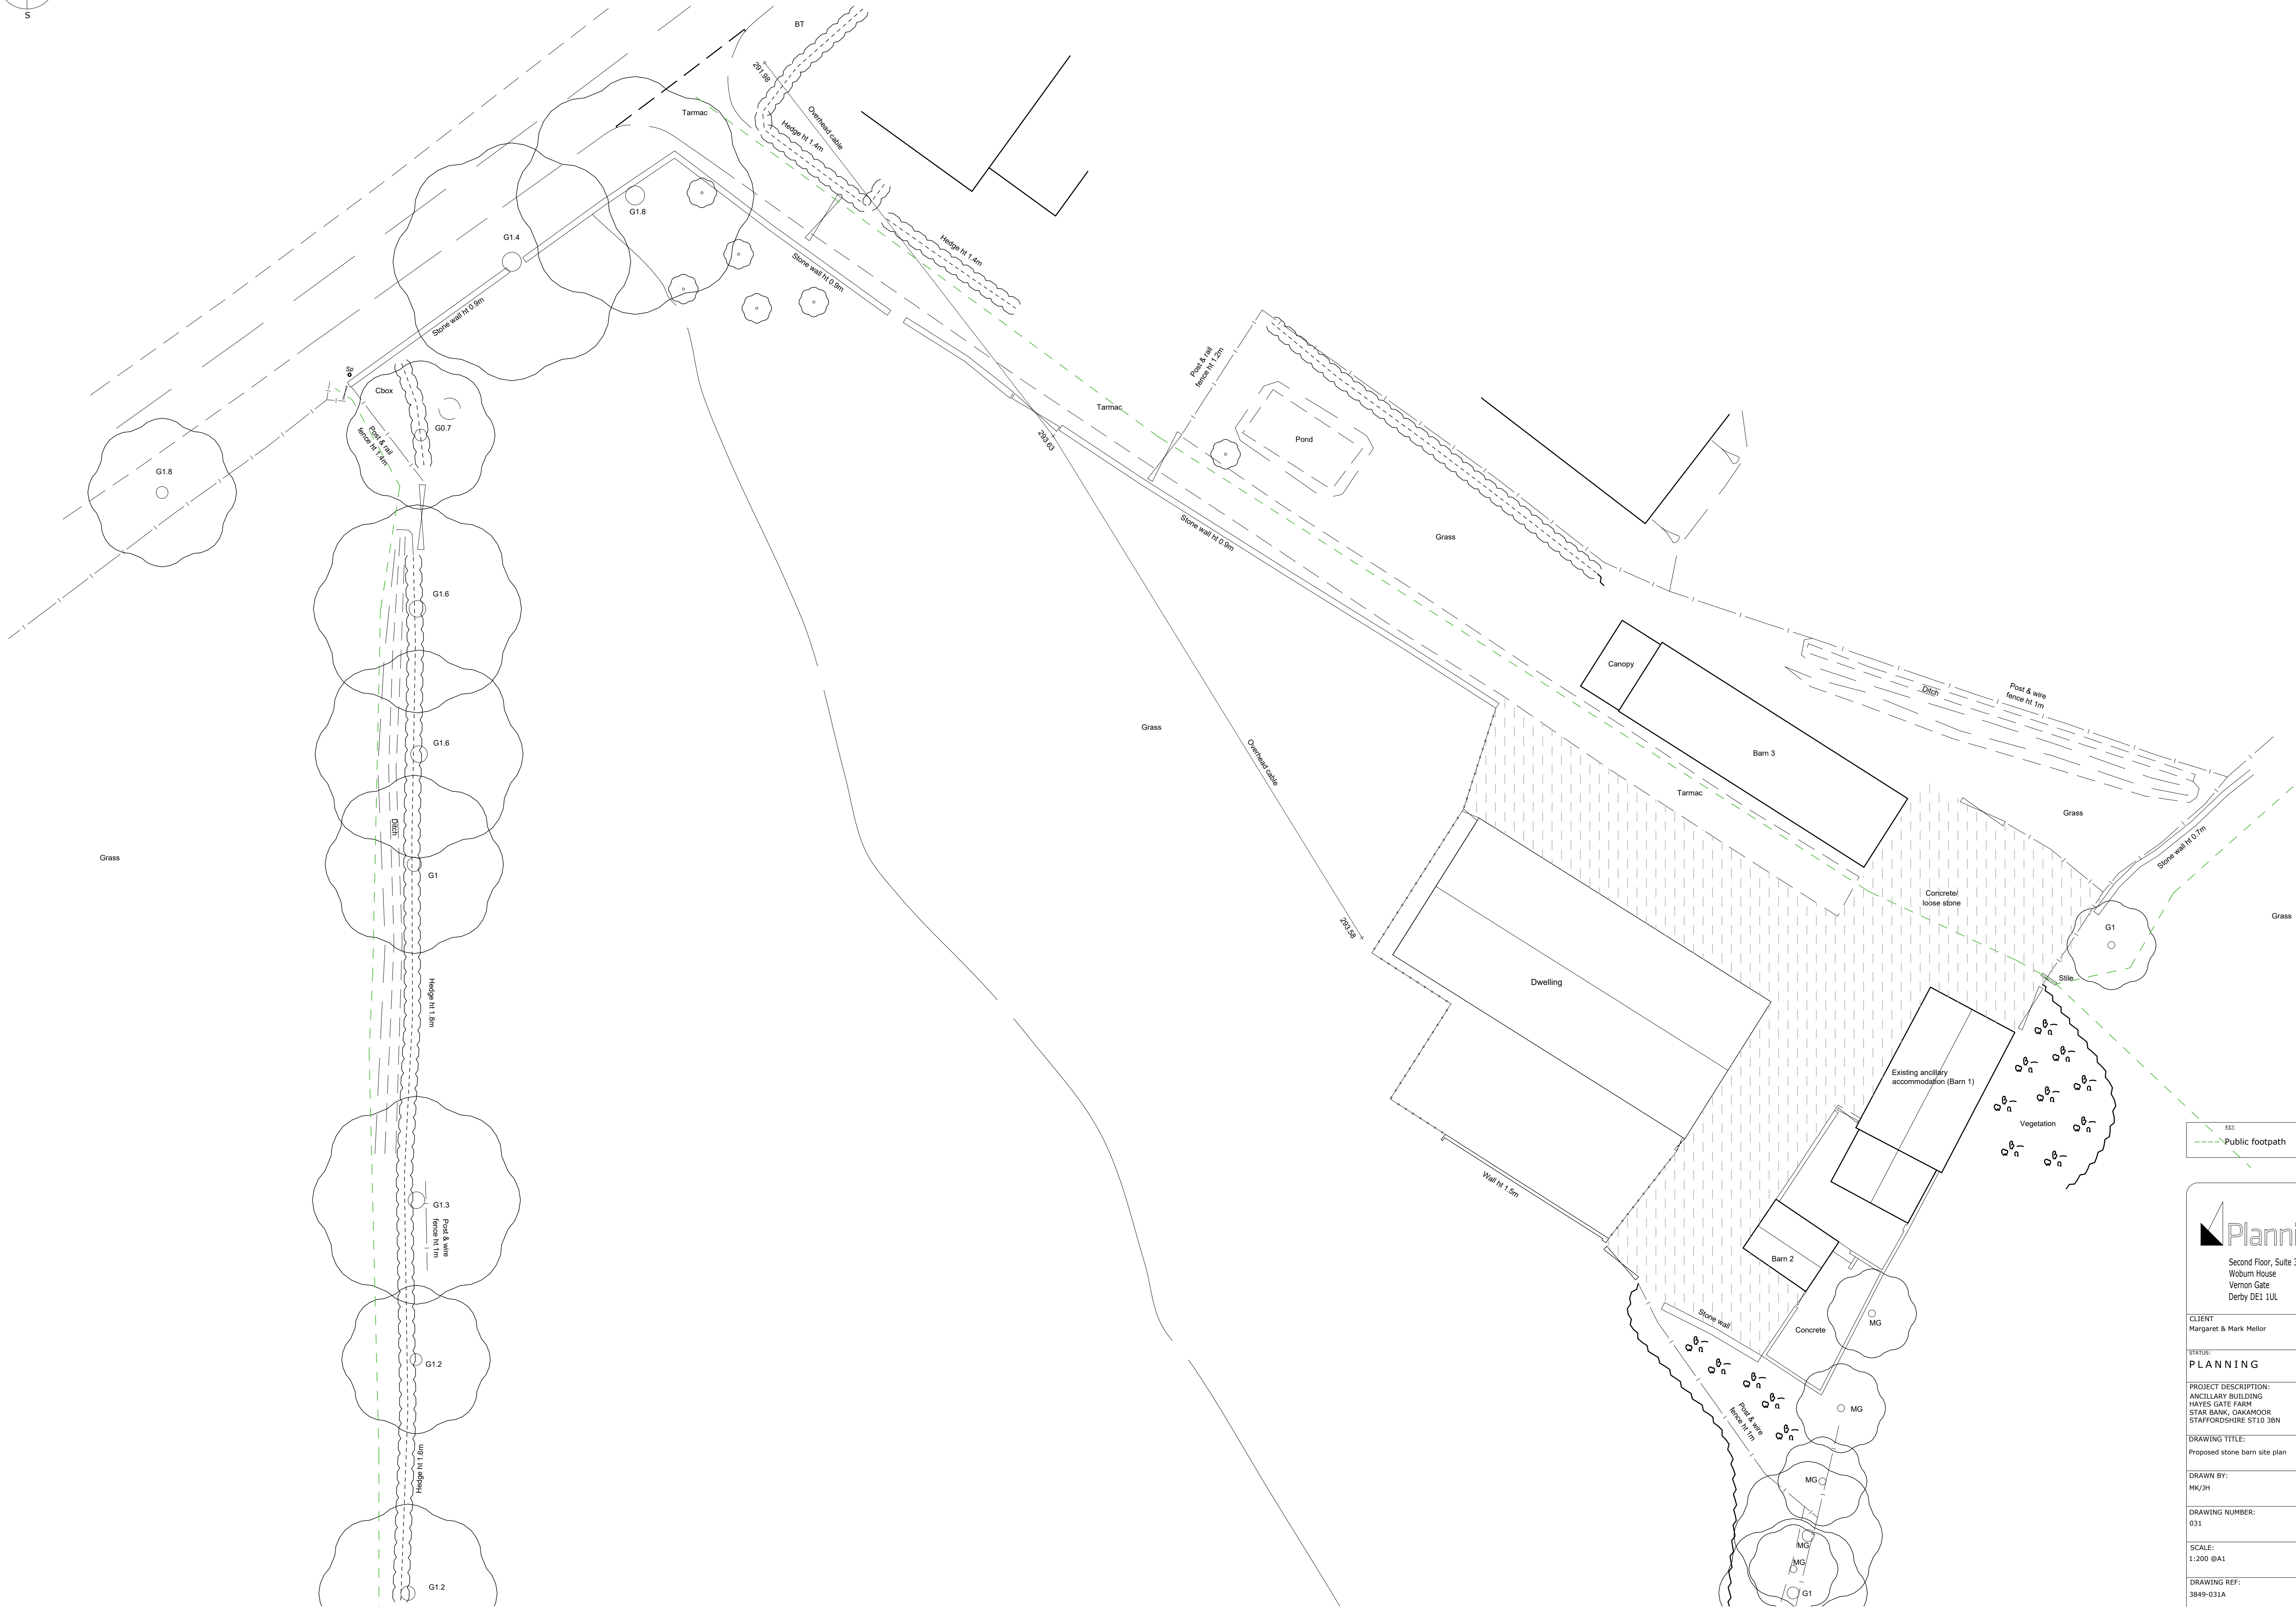


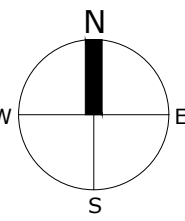

Second Floor, Suite 3
Woburn House
Stark Bank, Oakmoor
Staffordshire ST10 3BN

Tel: 01332 347 371
E-mail: info@planningdesign.co.uk
www.planningdesign.co.uk

CLIENT Margaret & Mark Mellor	
STATUS PLANNING	
PROJECT DESCRIPTION: ANCILLARY BUILDING HAYES GATE FARM STARK BANK, OAKMOOR STAFFORDSHIRE ST10 3BN	
DRAWING TITLE: Proposed stone barn site plan	
DRAWN BY: MK/JH	CHECKED BY: MB
DRAWING NUMBER: 031	REVISION: A
SCALE: 1:200 @A1	DATE: December 2024
DRAWING REF: 3849-031A	