
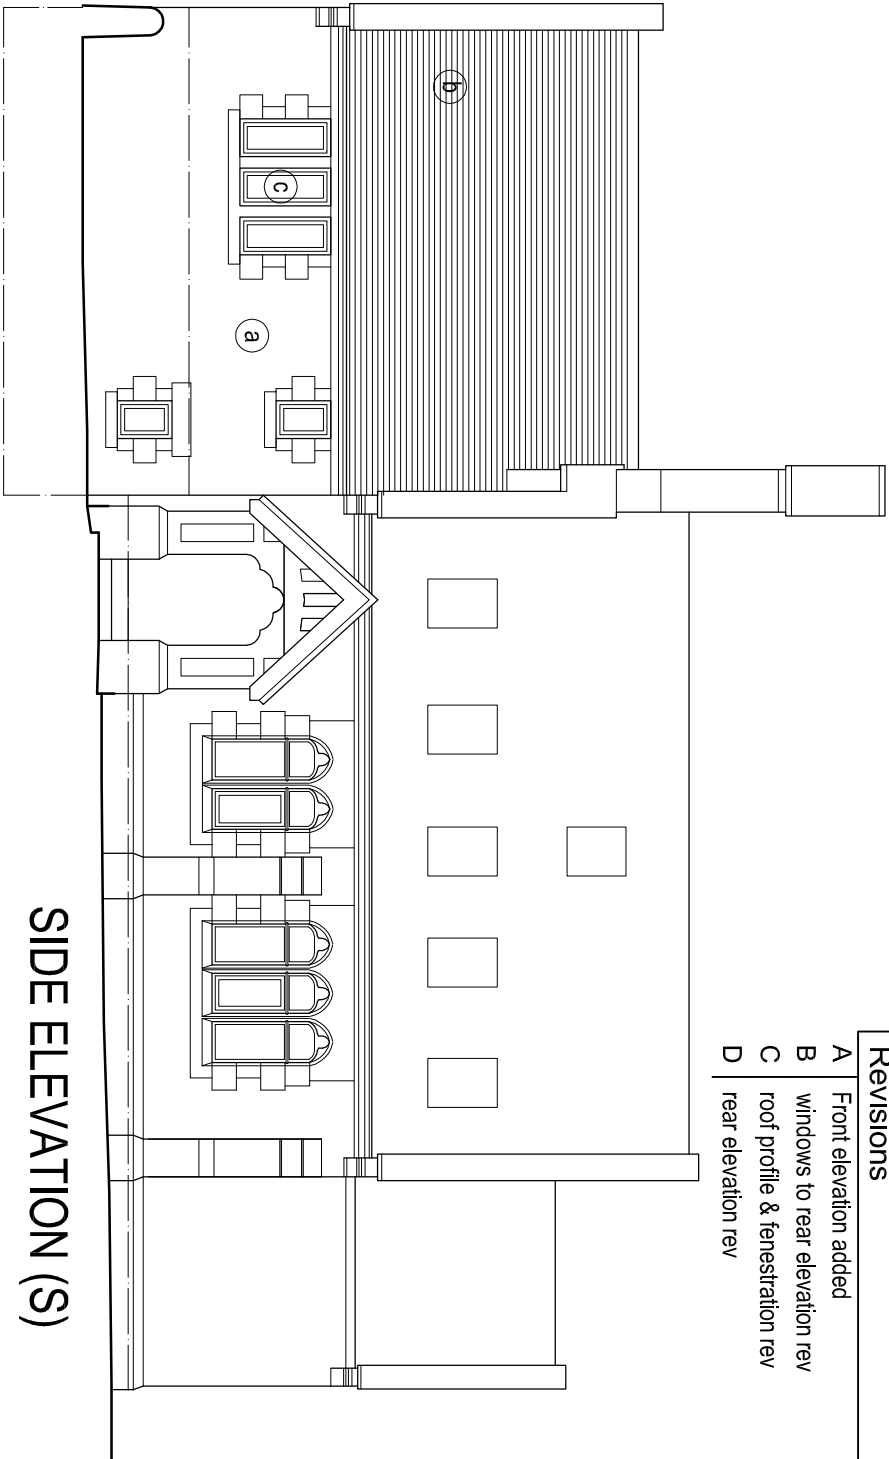



Revisions

A	Front elevation added	09.10.24
B	windows to rear elevation rev	02.12.24
C	roof profile & fenestration rev	13.01.25
D	rear elevation rev	14.01.25

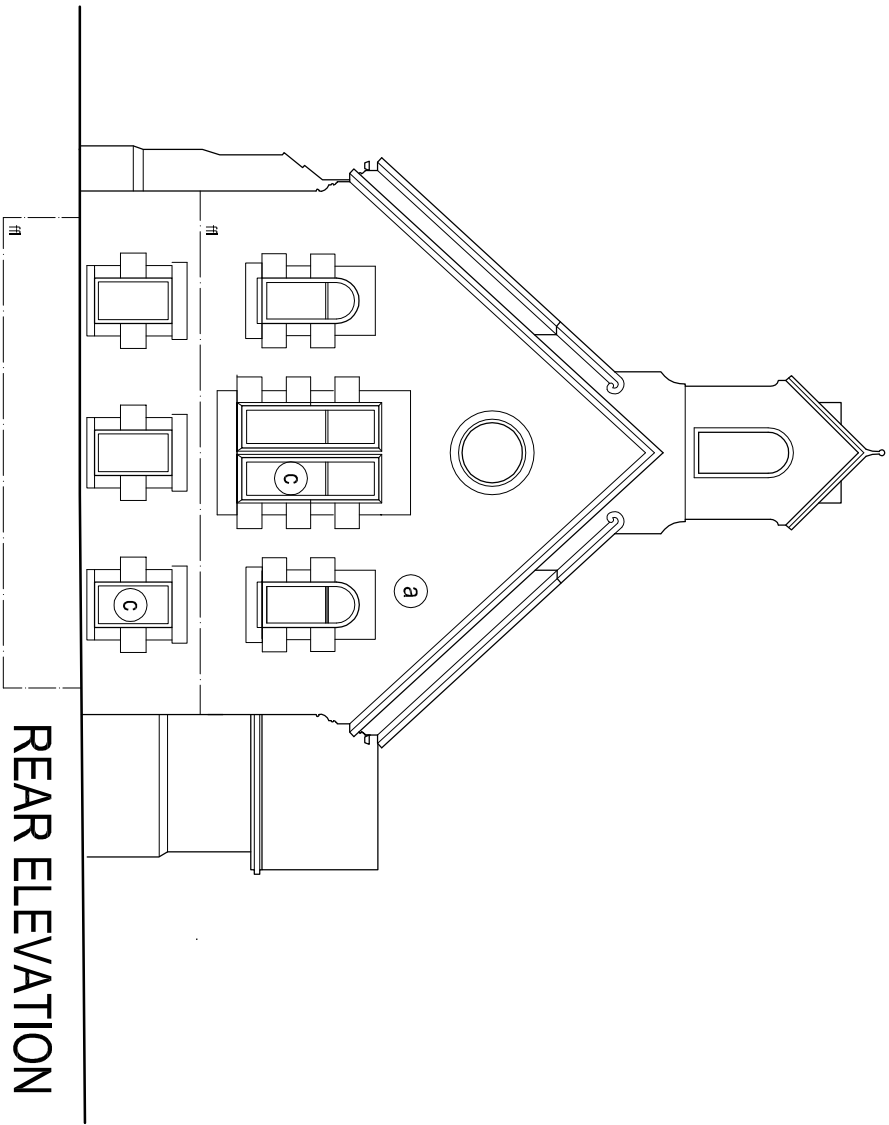


EXTERNAL MATERIALS KEY


- a natural stone to match extg including cills, heads & jambs to windows, quoins, parapet cap stones and kneelers; reclaimed stone from site to be reused wherever possible
- b Rosemary plain clay tiles to match extg
- c hardwood double-glazed windows

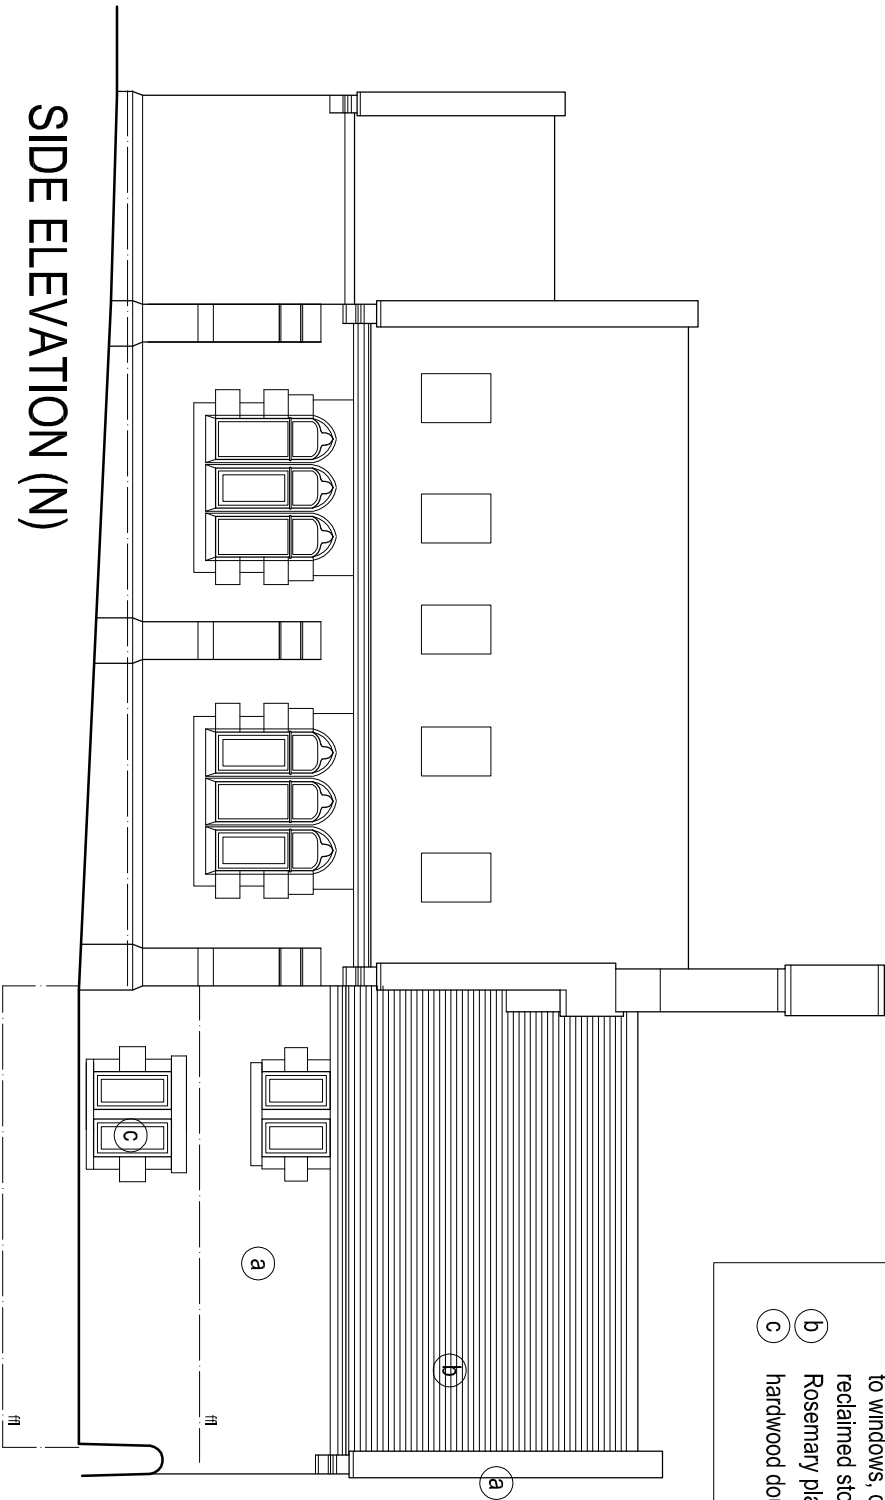

0 1 2 3 4 5m

FRONT ELEVATION

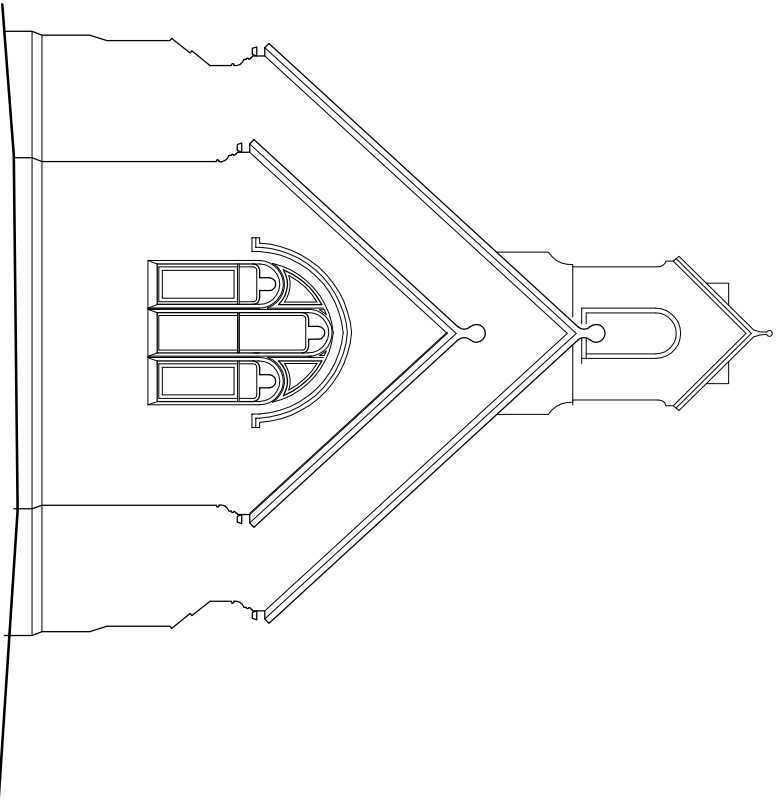

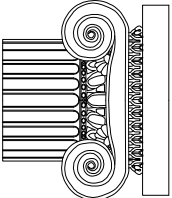job Chapel House, Thorncliffe Lane, Thorncliffe			
Proposed Conversion & Extension			
title Elevations as Proposed	date 24.09.24	scale 1/100 @ A3	drawn by ..
		dwg. no. CH-21	rev. D
 Ian Ankers architecture Building and Design Consultants Ryecroft Farm, Rushion Spencer, Macclesfield, SK11 0RP t 01260 546944 e ian@ianankers.co.uk w www.ianankers.co.uk			