




1. THIS DRAWING TO BE READ IN CONJUNCTION WITH ALL RELEVANT ENGINEERS AND SPECIALISTS DRAWINGS & SPECIFICATIONS.
2. ANY DISCREPANCIES BETWEEN THIS DRAWING AND ANY OTHER TO BE REPORTED TO THE ENGINEER IMMEDIATELY.
3. ALL WORKS TO COMPLY WITH THE MOST CURRENT BRITISH STANDARDS.
4. ALL DIMENSIONS IN MILLIMETERS UNLESS STATED OTHERWISE. USE FIGURED DIMENSIONS ONLY.
5. ALL DIMENSIONS TO BE ±3mm UNLESS SPECIFIED OTHERWISE.
6. A RECESSIVE COLOUR SUCH AS GREY IS PROPOSED, BUT CAN BE AGREED WITH OFFICERS.

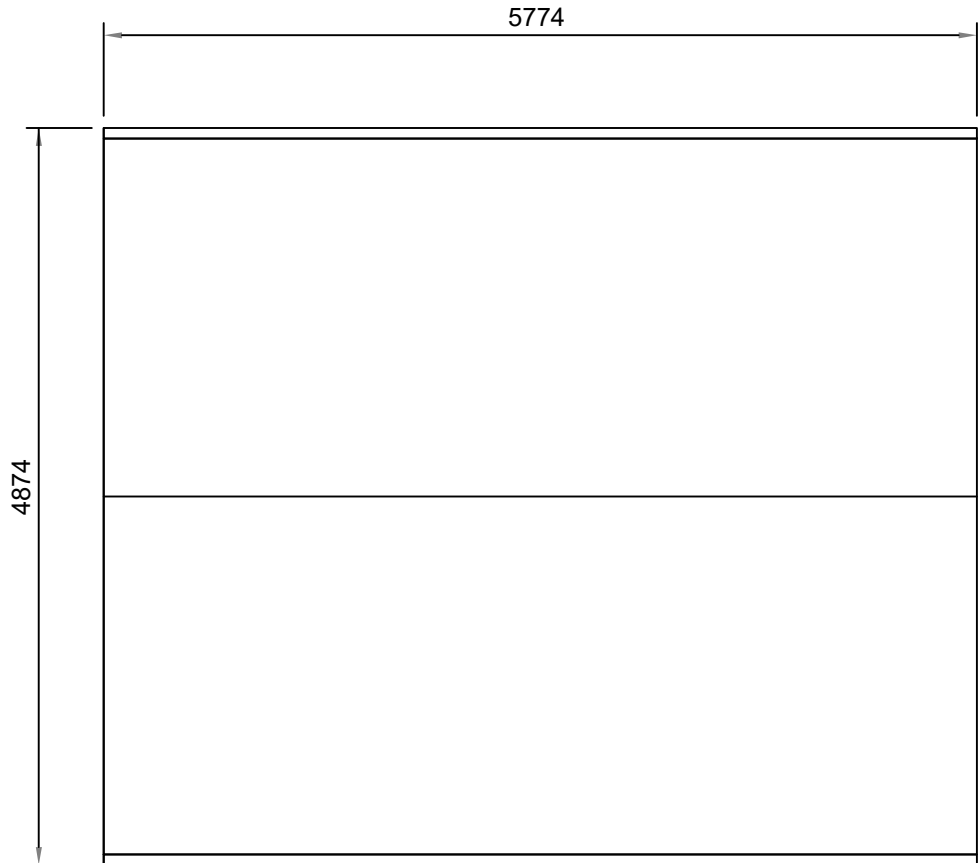


ROOF PLAN

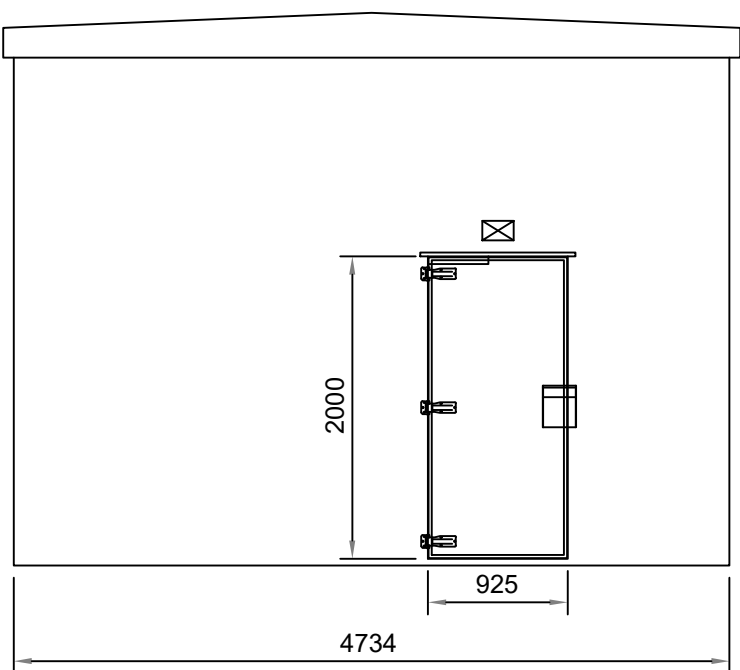


REAR ELEVATION 'C'

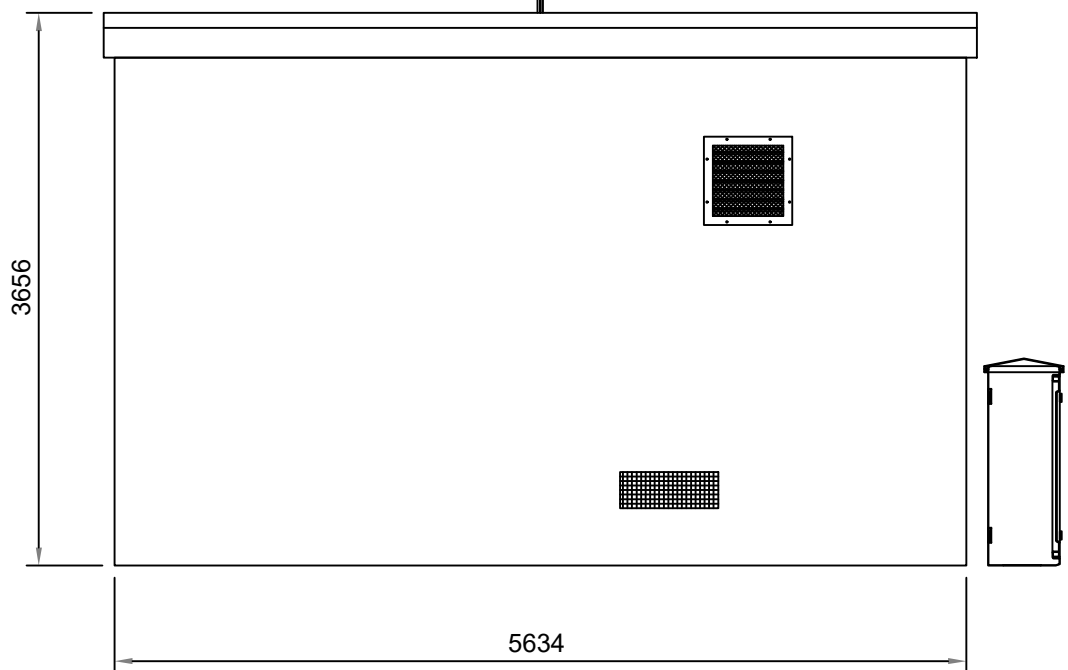


SIDE ELEVATION 'A'

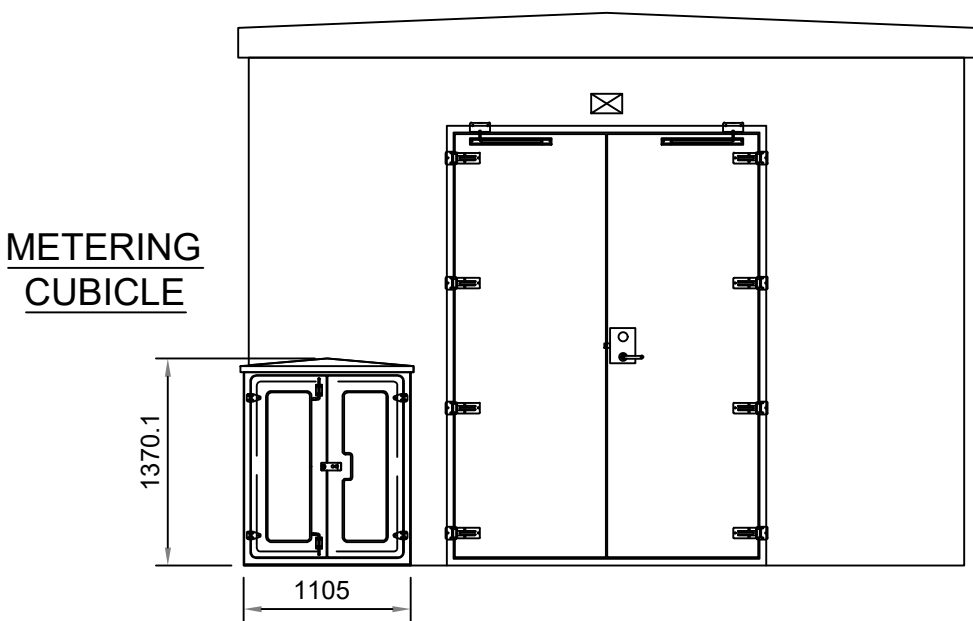


FRONT ELEVATION 'B'

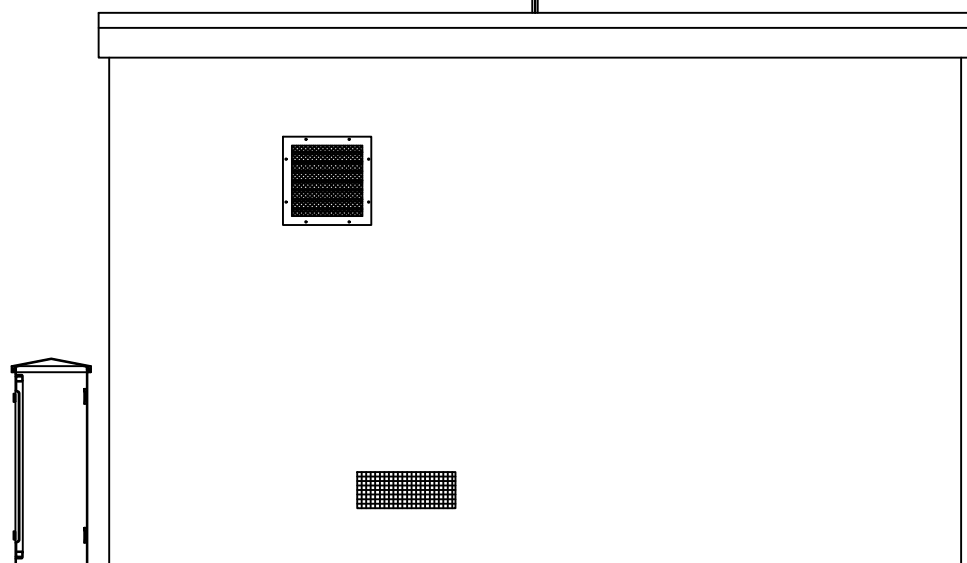

SIDE ELEVATION 'D'

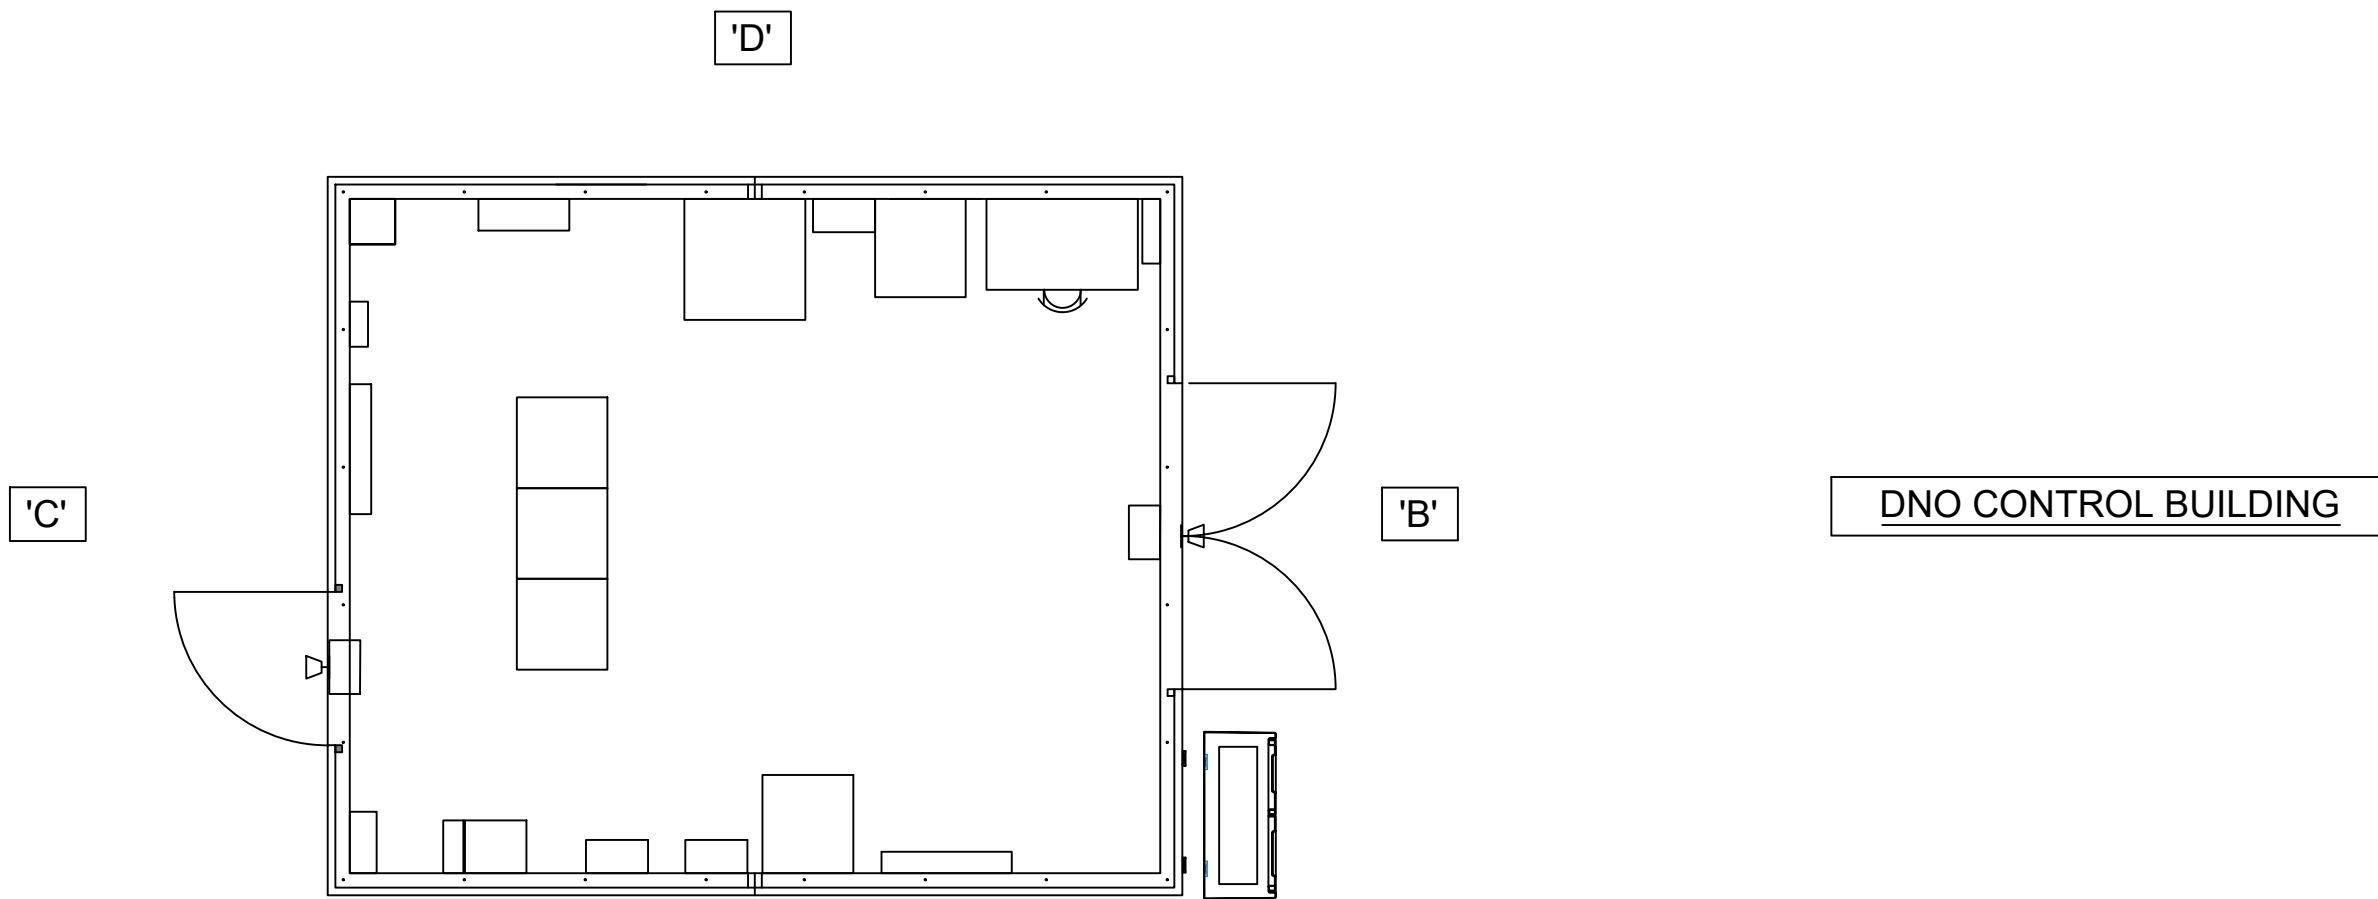

PLAN VIEW

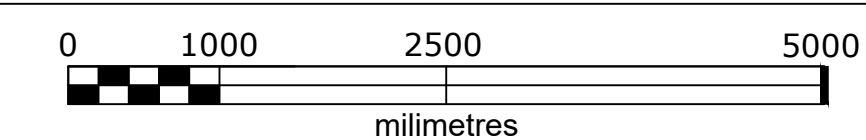

Project: Newfields Farm BESS

Drawing name: Plan and Elevations of DNO Control Building

ID:	88-10-05-C-PL-EQ-01	Drawn:	REN
R.04	Dimensions Checked		02.04.2024
R.03	Text Related to Scaling Modified		19.01.2024
R.02	Elevations Modified		13.03.2023
R.01	Scale Bar Added		05.10.2022
R.00	First Issue		21.03.2022

Revision	Description	Date

Discipline:	Phase:	Format:	Scale:	Sheet No:
Electrical	FOR PLANNING	A1	1:50	01 / 01

Client: RE Project Development Limited

RENERGY LTD

28 E Samkov str.

1113 Sofia, Bulgaria

info@renergy-bg.com

www.renergy-bg.com

This drawing may not be reproduced or be made available to third person or competing companies without Renergy permission. The reproduction, distribution and utilization of this document as well as the communication of its contents without explicit authorization is prohibited. Offenders will be held liable and can find up to 50% of the project cost, variations in design can occur to site conditions.