




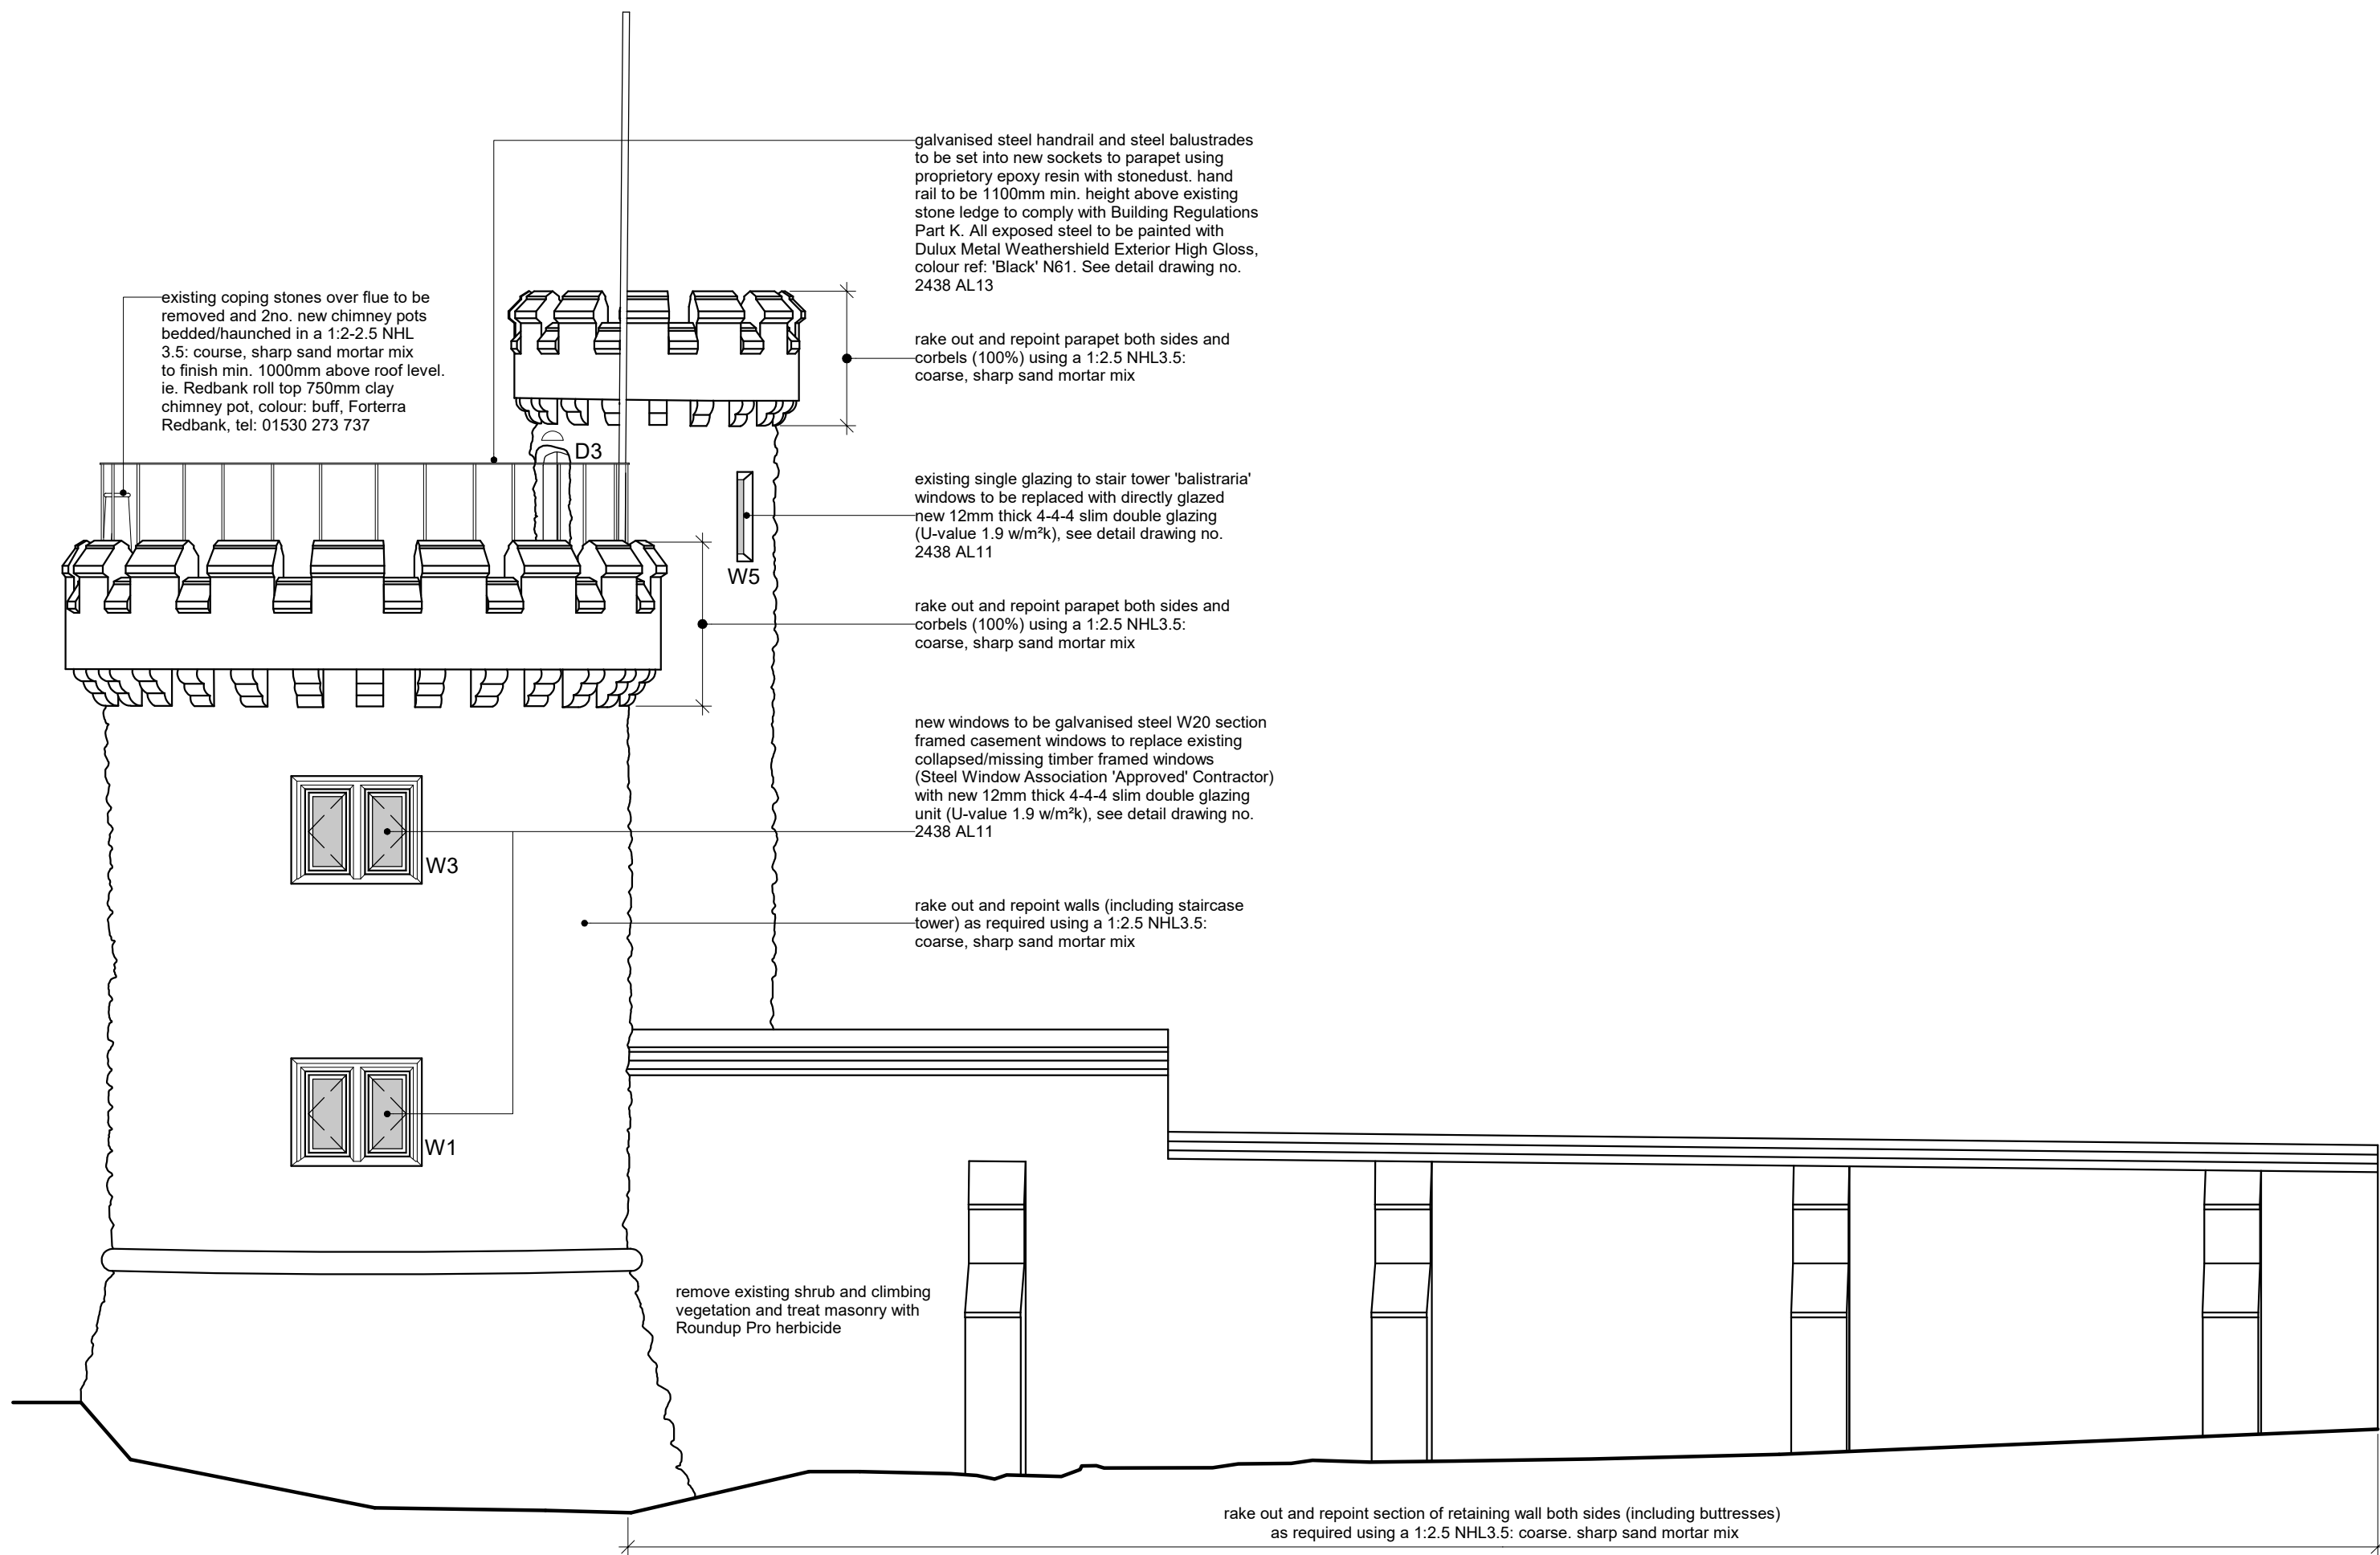


South-East Elevation

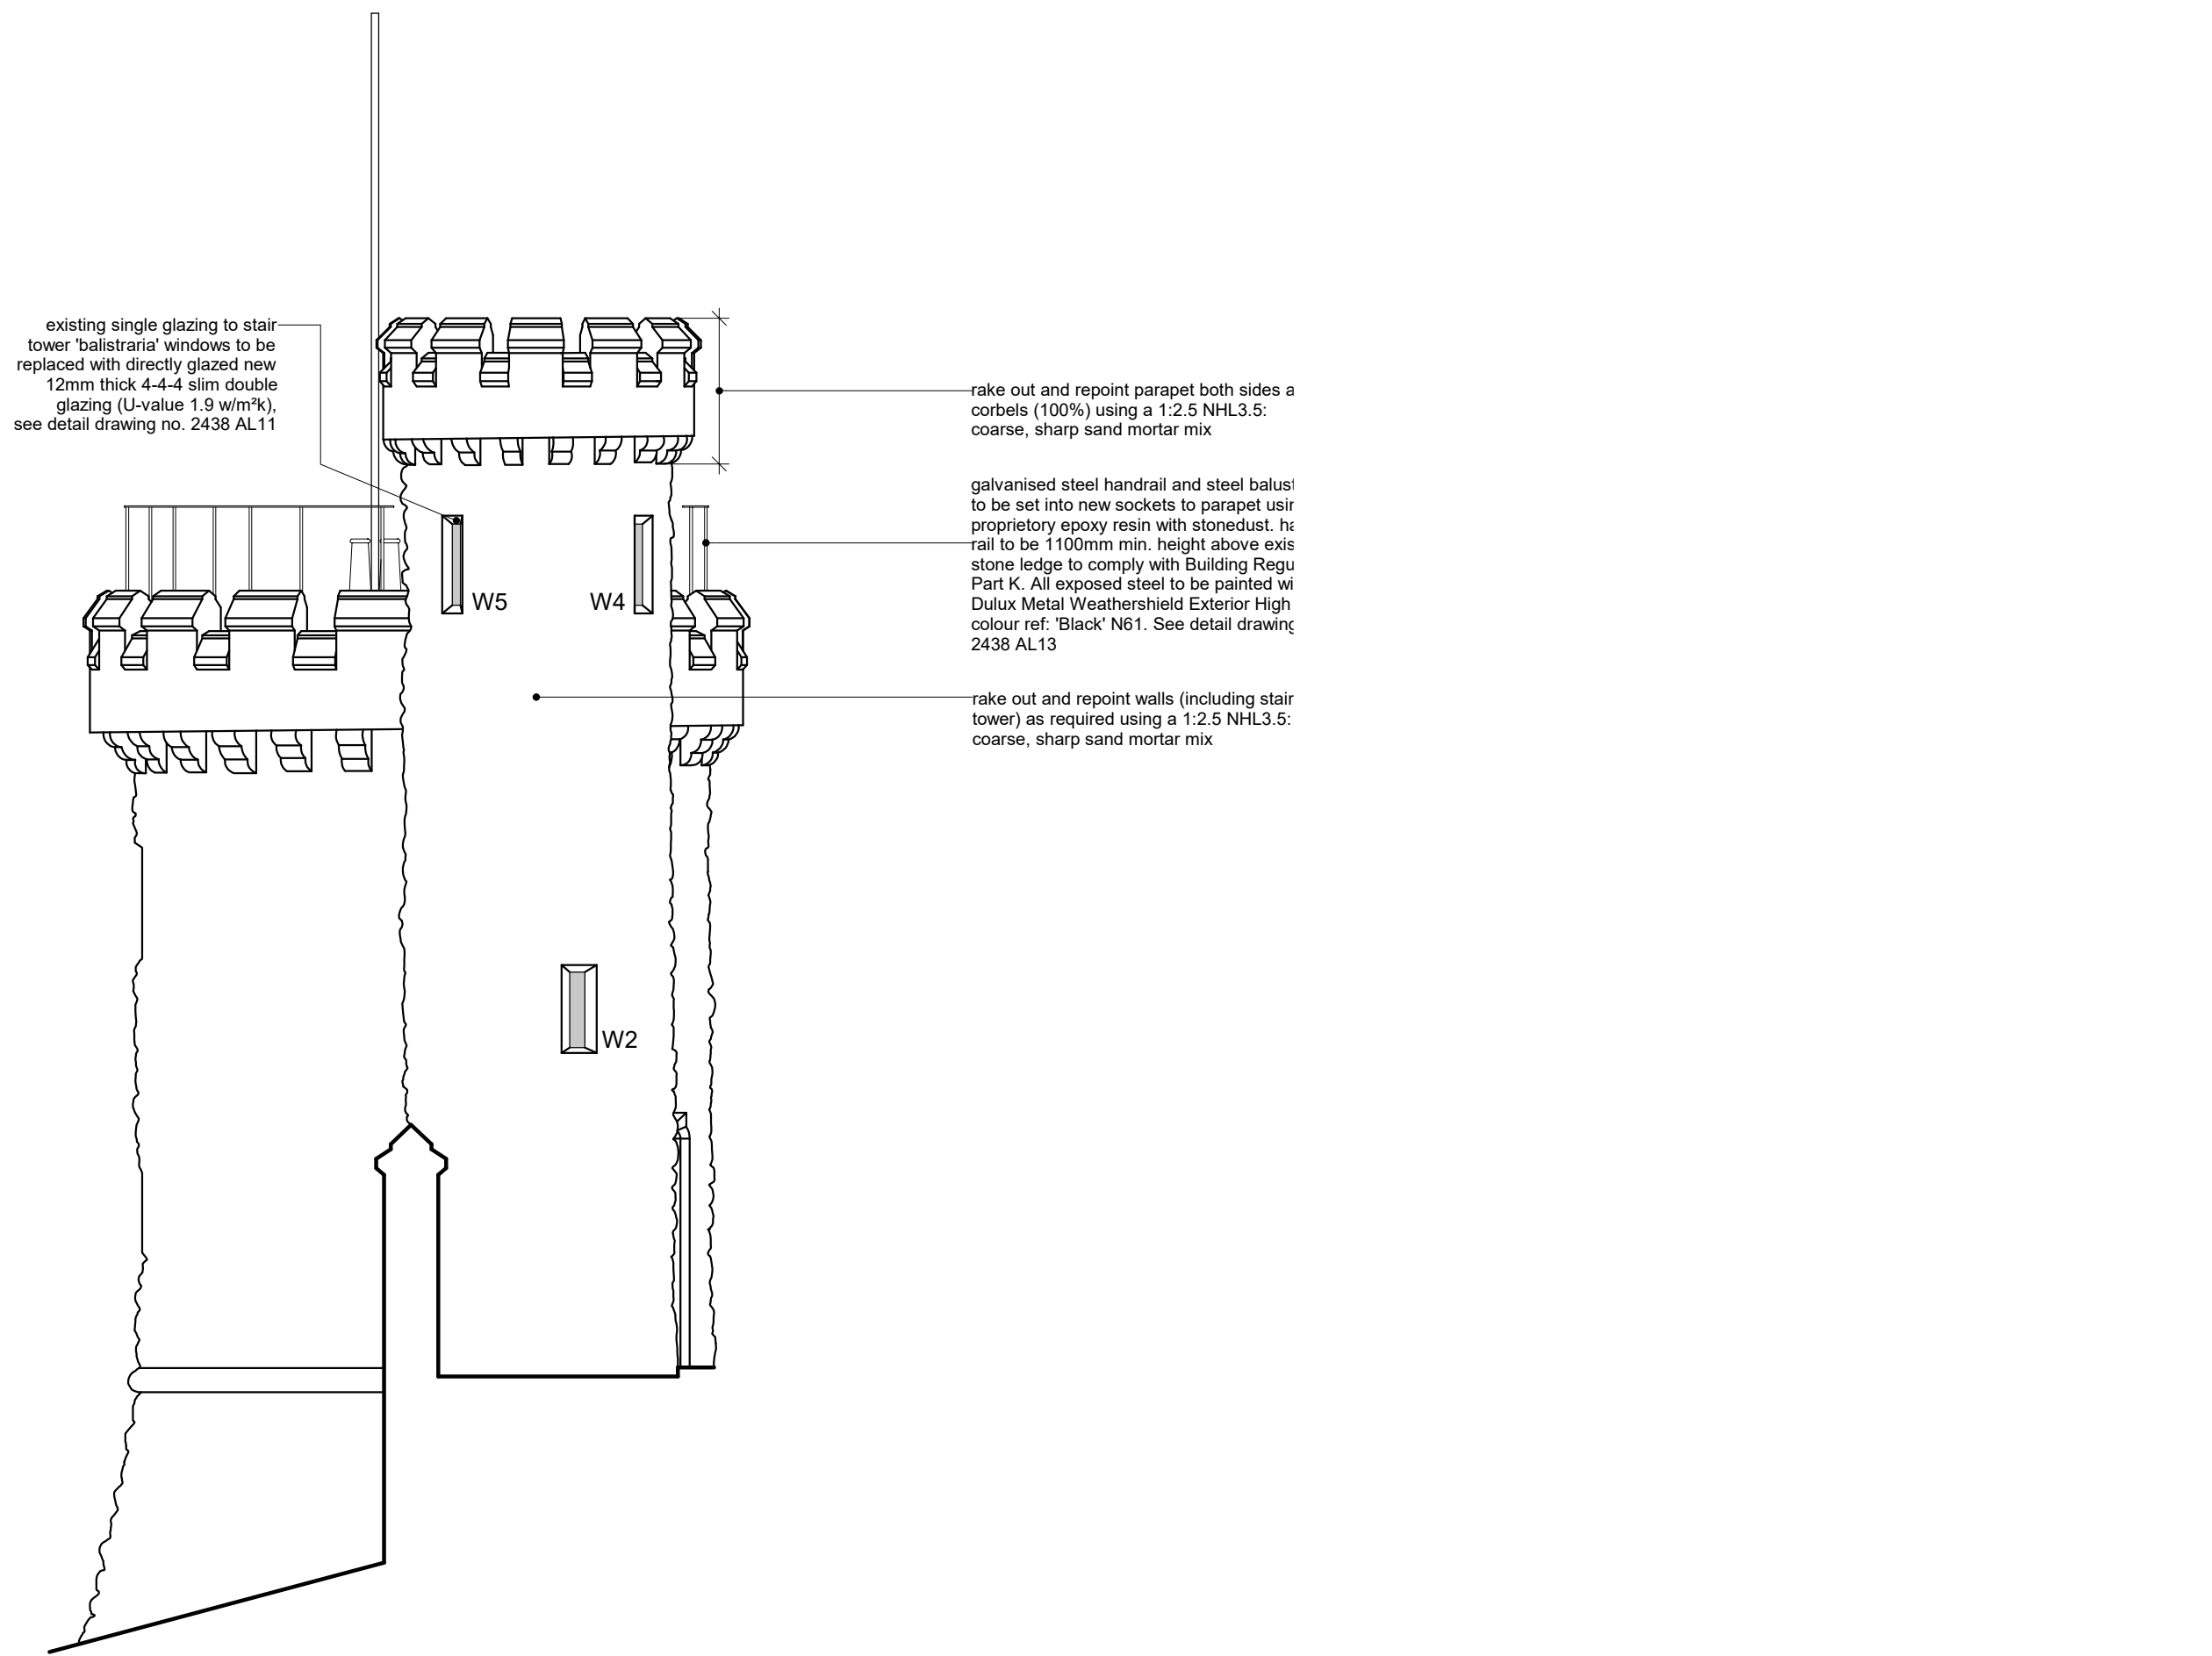

North-East Elevation

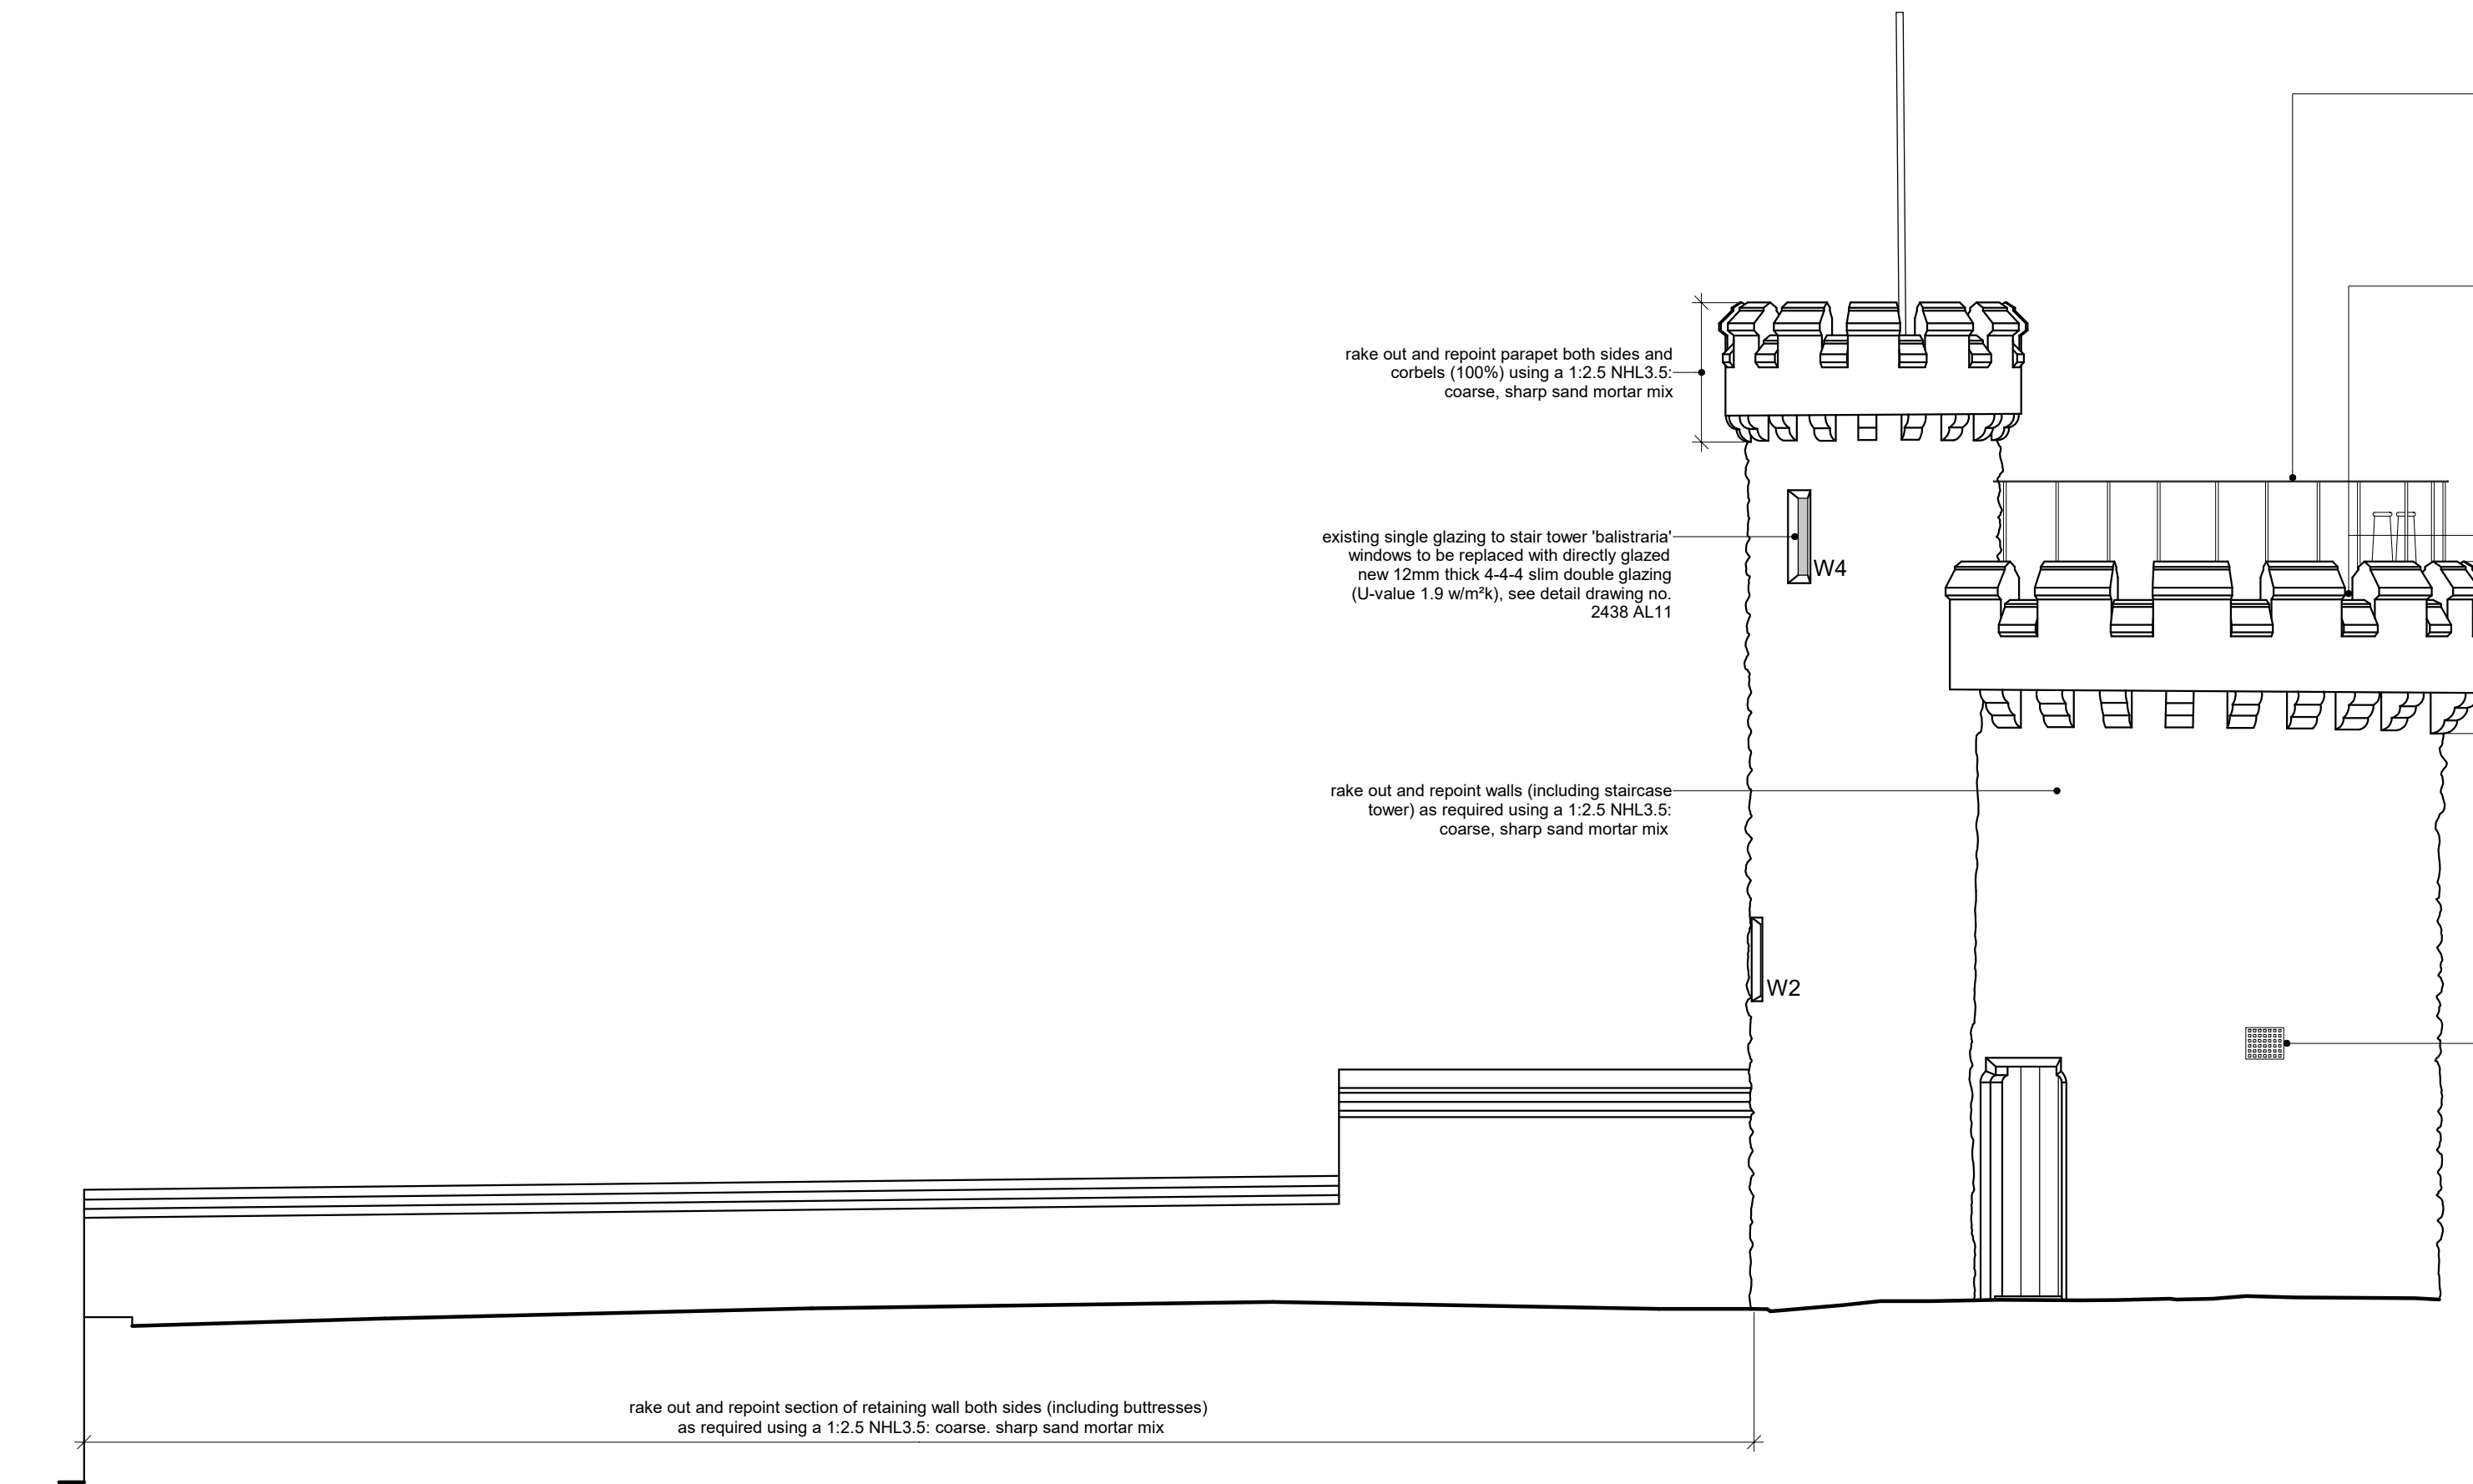

North-West Elevation

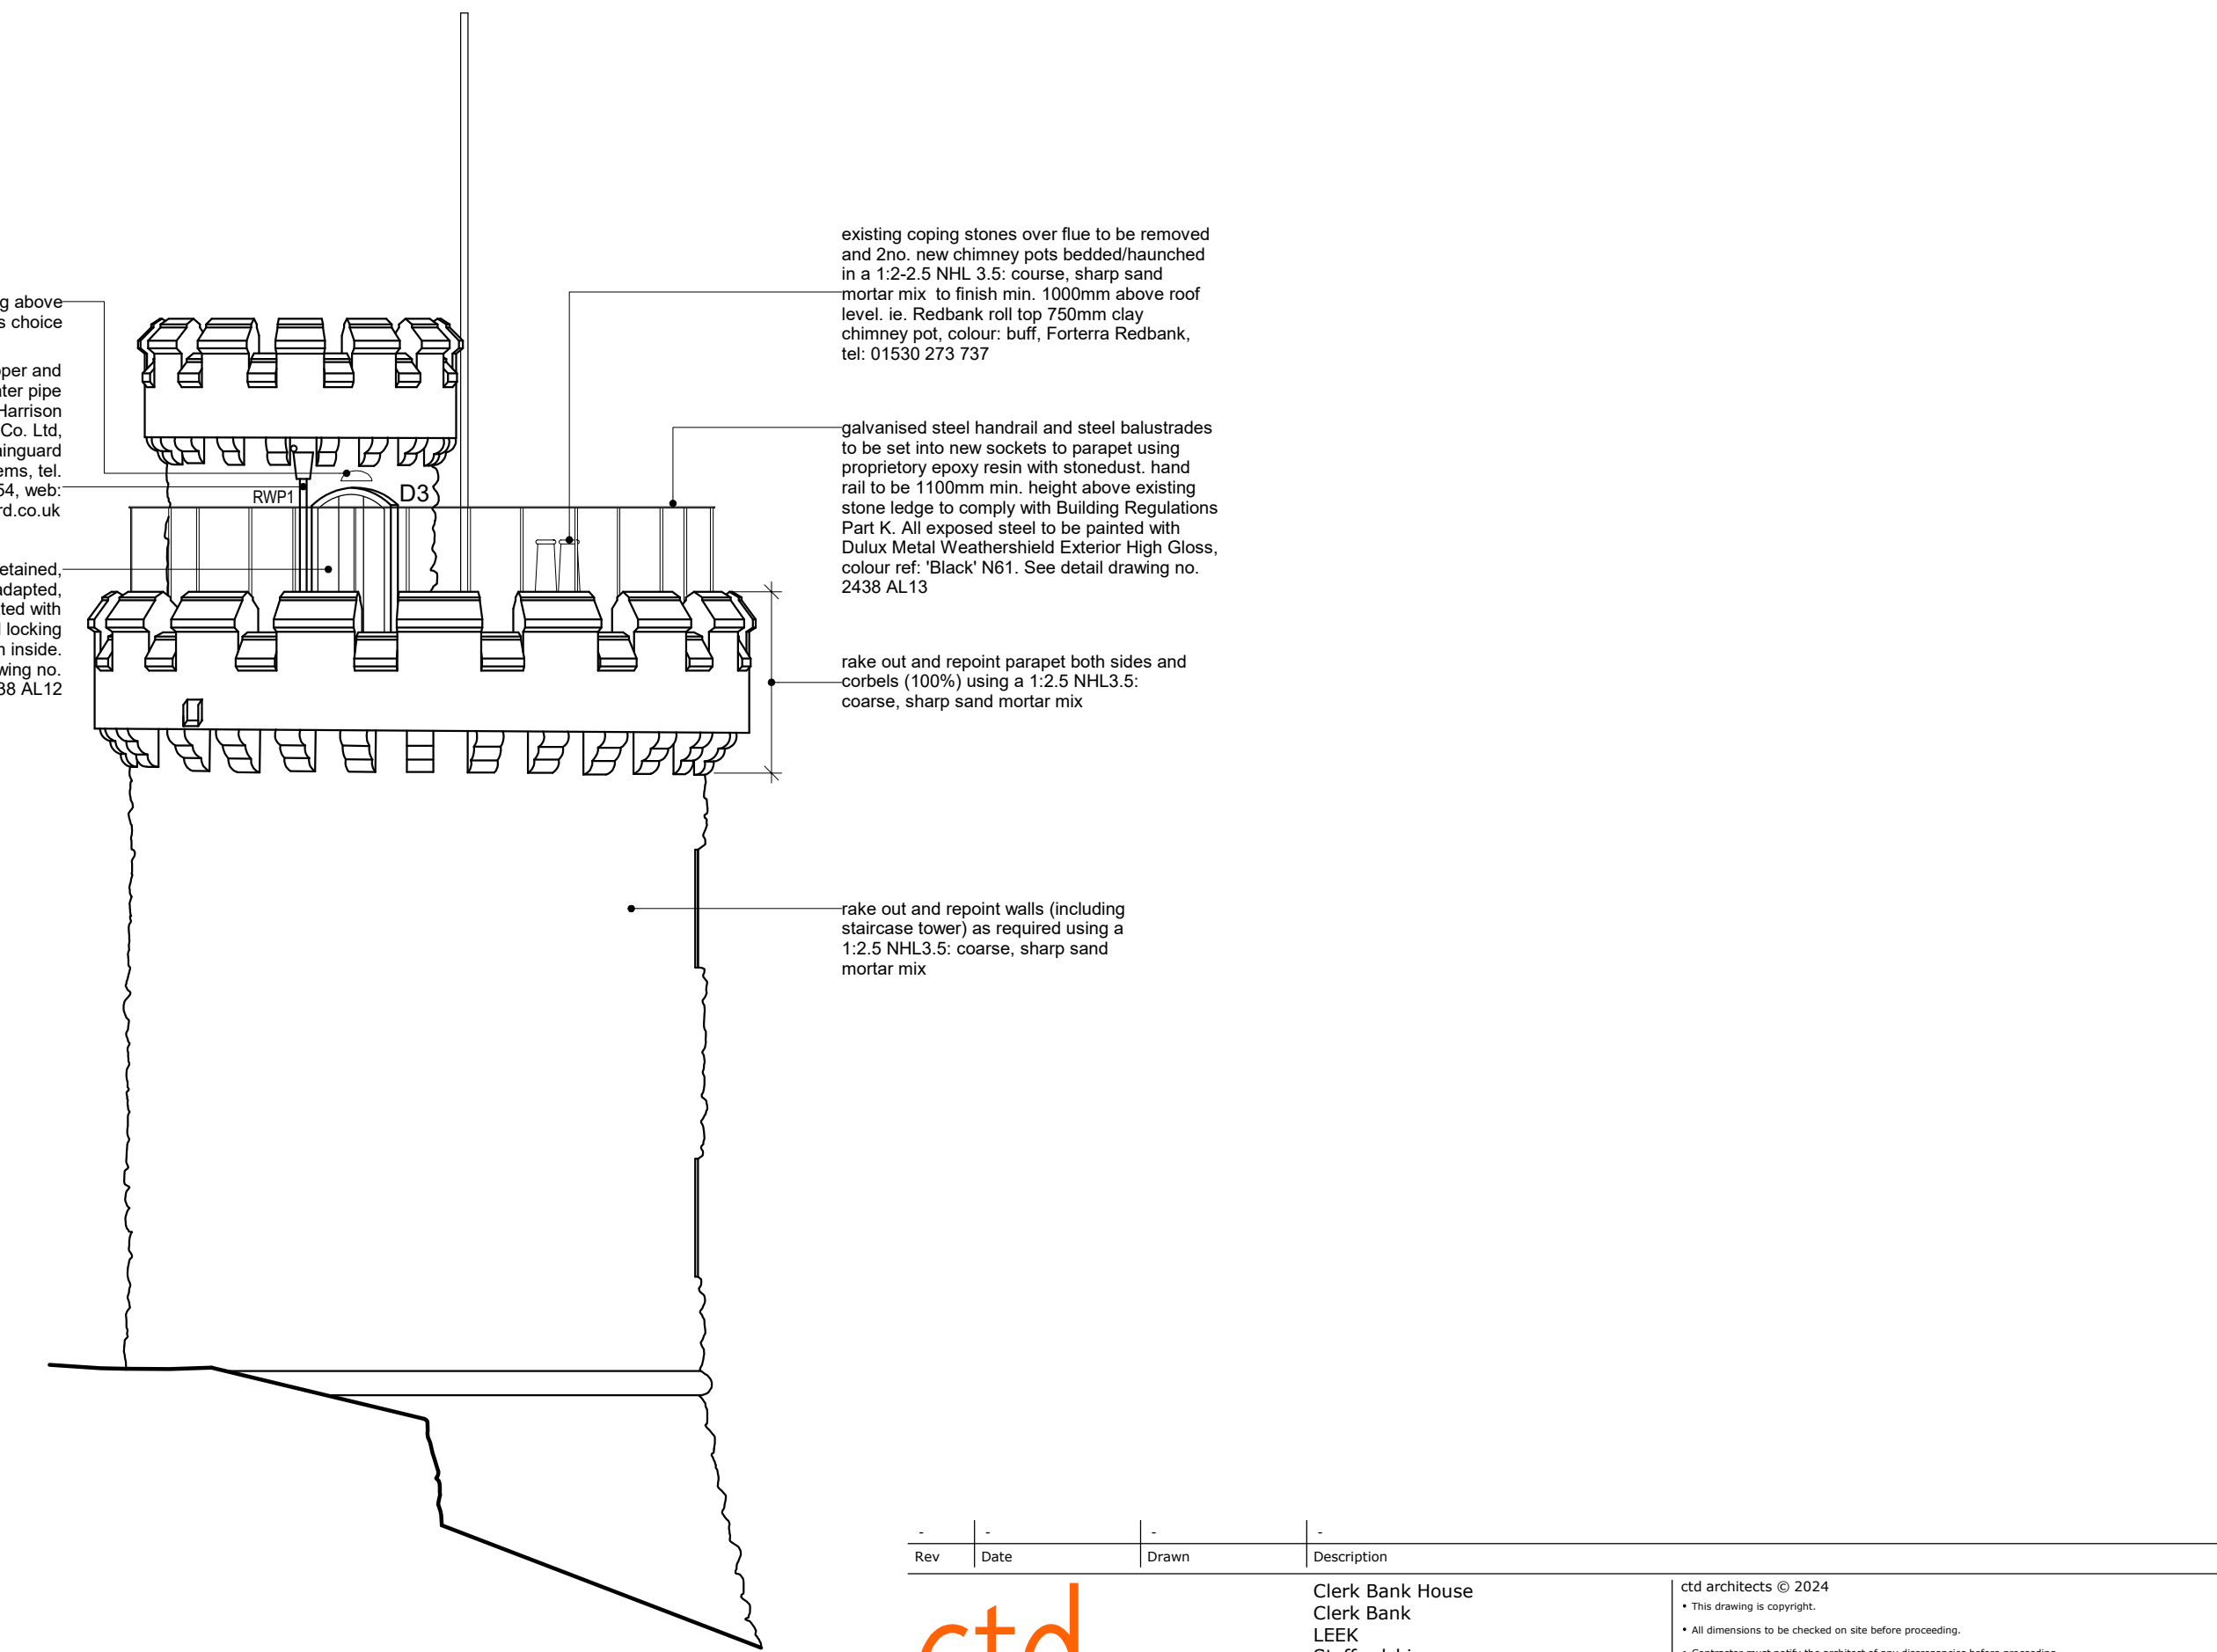

South-West Elevation



Rev	Date	Drawn	Description
-	-	-	-
ctd architects			ctd architects © 2024 • This drawing is copyright. • All dimensions to be checked on site before proceeding. • Contractor must notify the architect of any discrepancies before proceeding. • Contractor to check/adjust dimensions of new work to suit existing conditions. Do not assume existing dimensions or details are precise, square or level. • All drawings to be read in conjunction with all other consultants drawings and specs.
Project			Clerk Bank House Clerk Bank LEEK Staffordshire ST13 5HE t : 01538 373477 e : info@ctdarchitects.co.uk f : 01538 386503 w : www.ctdarchitects.co.uk
Client			Mr. W. Scott-Moncrieff
Status			PLANNING / LBC
Title			Elevations 'as proposed'
Job No.			2438
Drawing No.			AL09
Rev.			-