
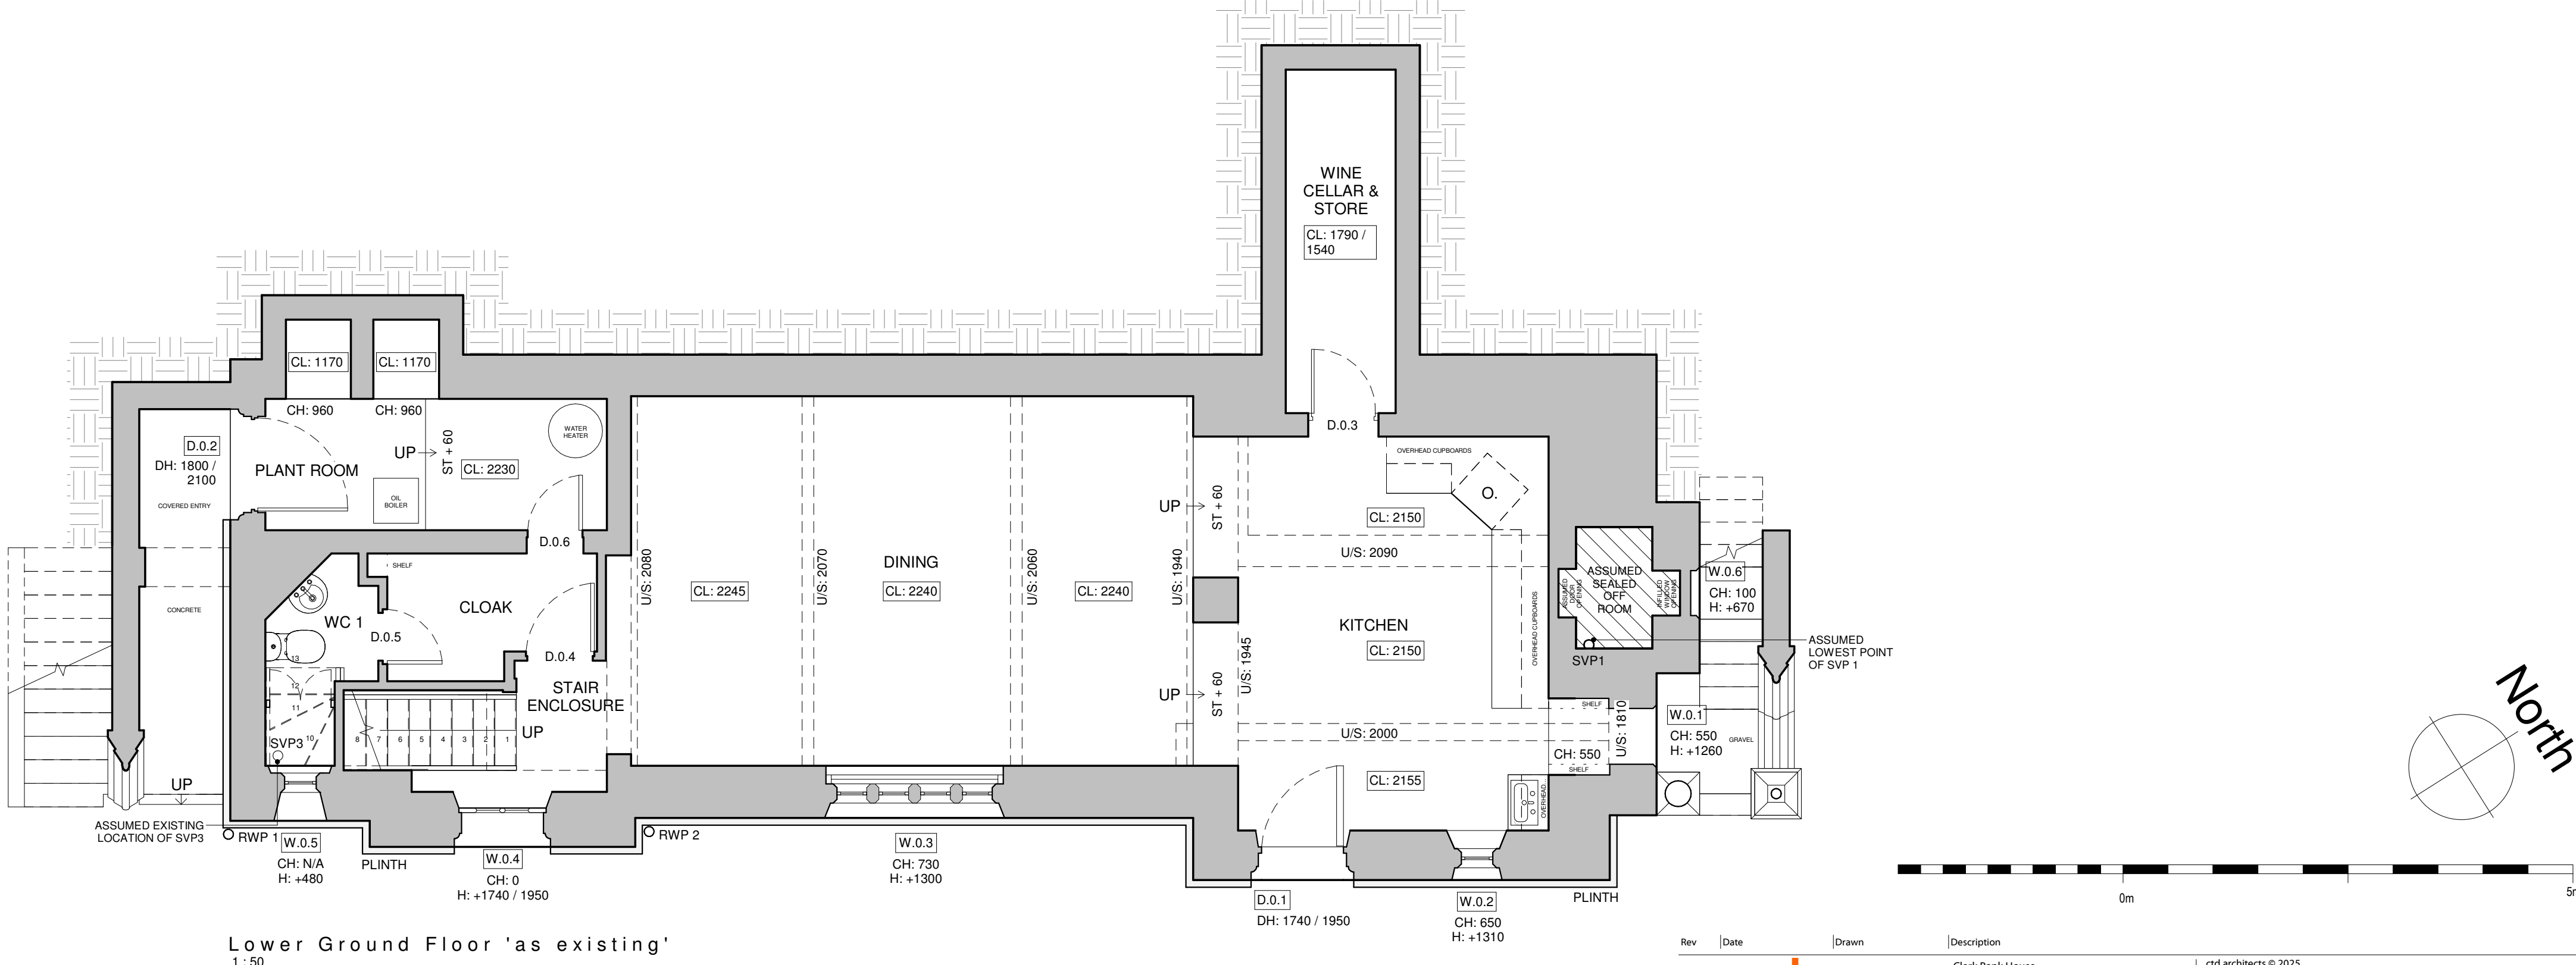
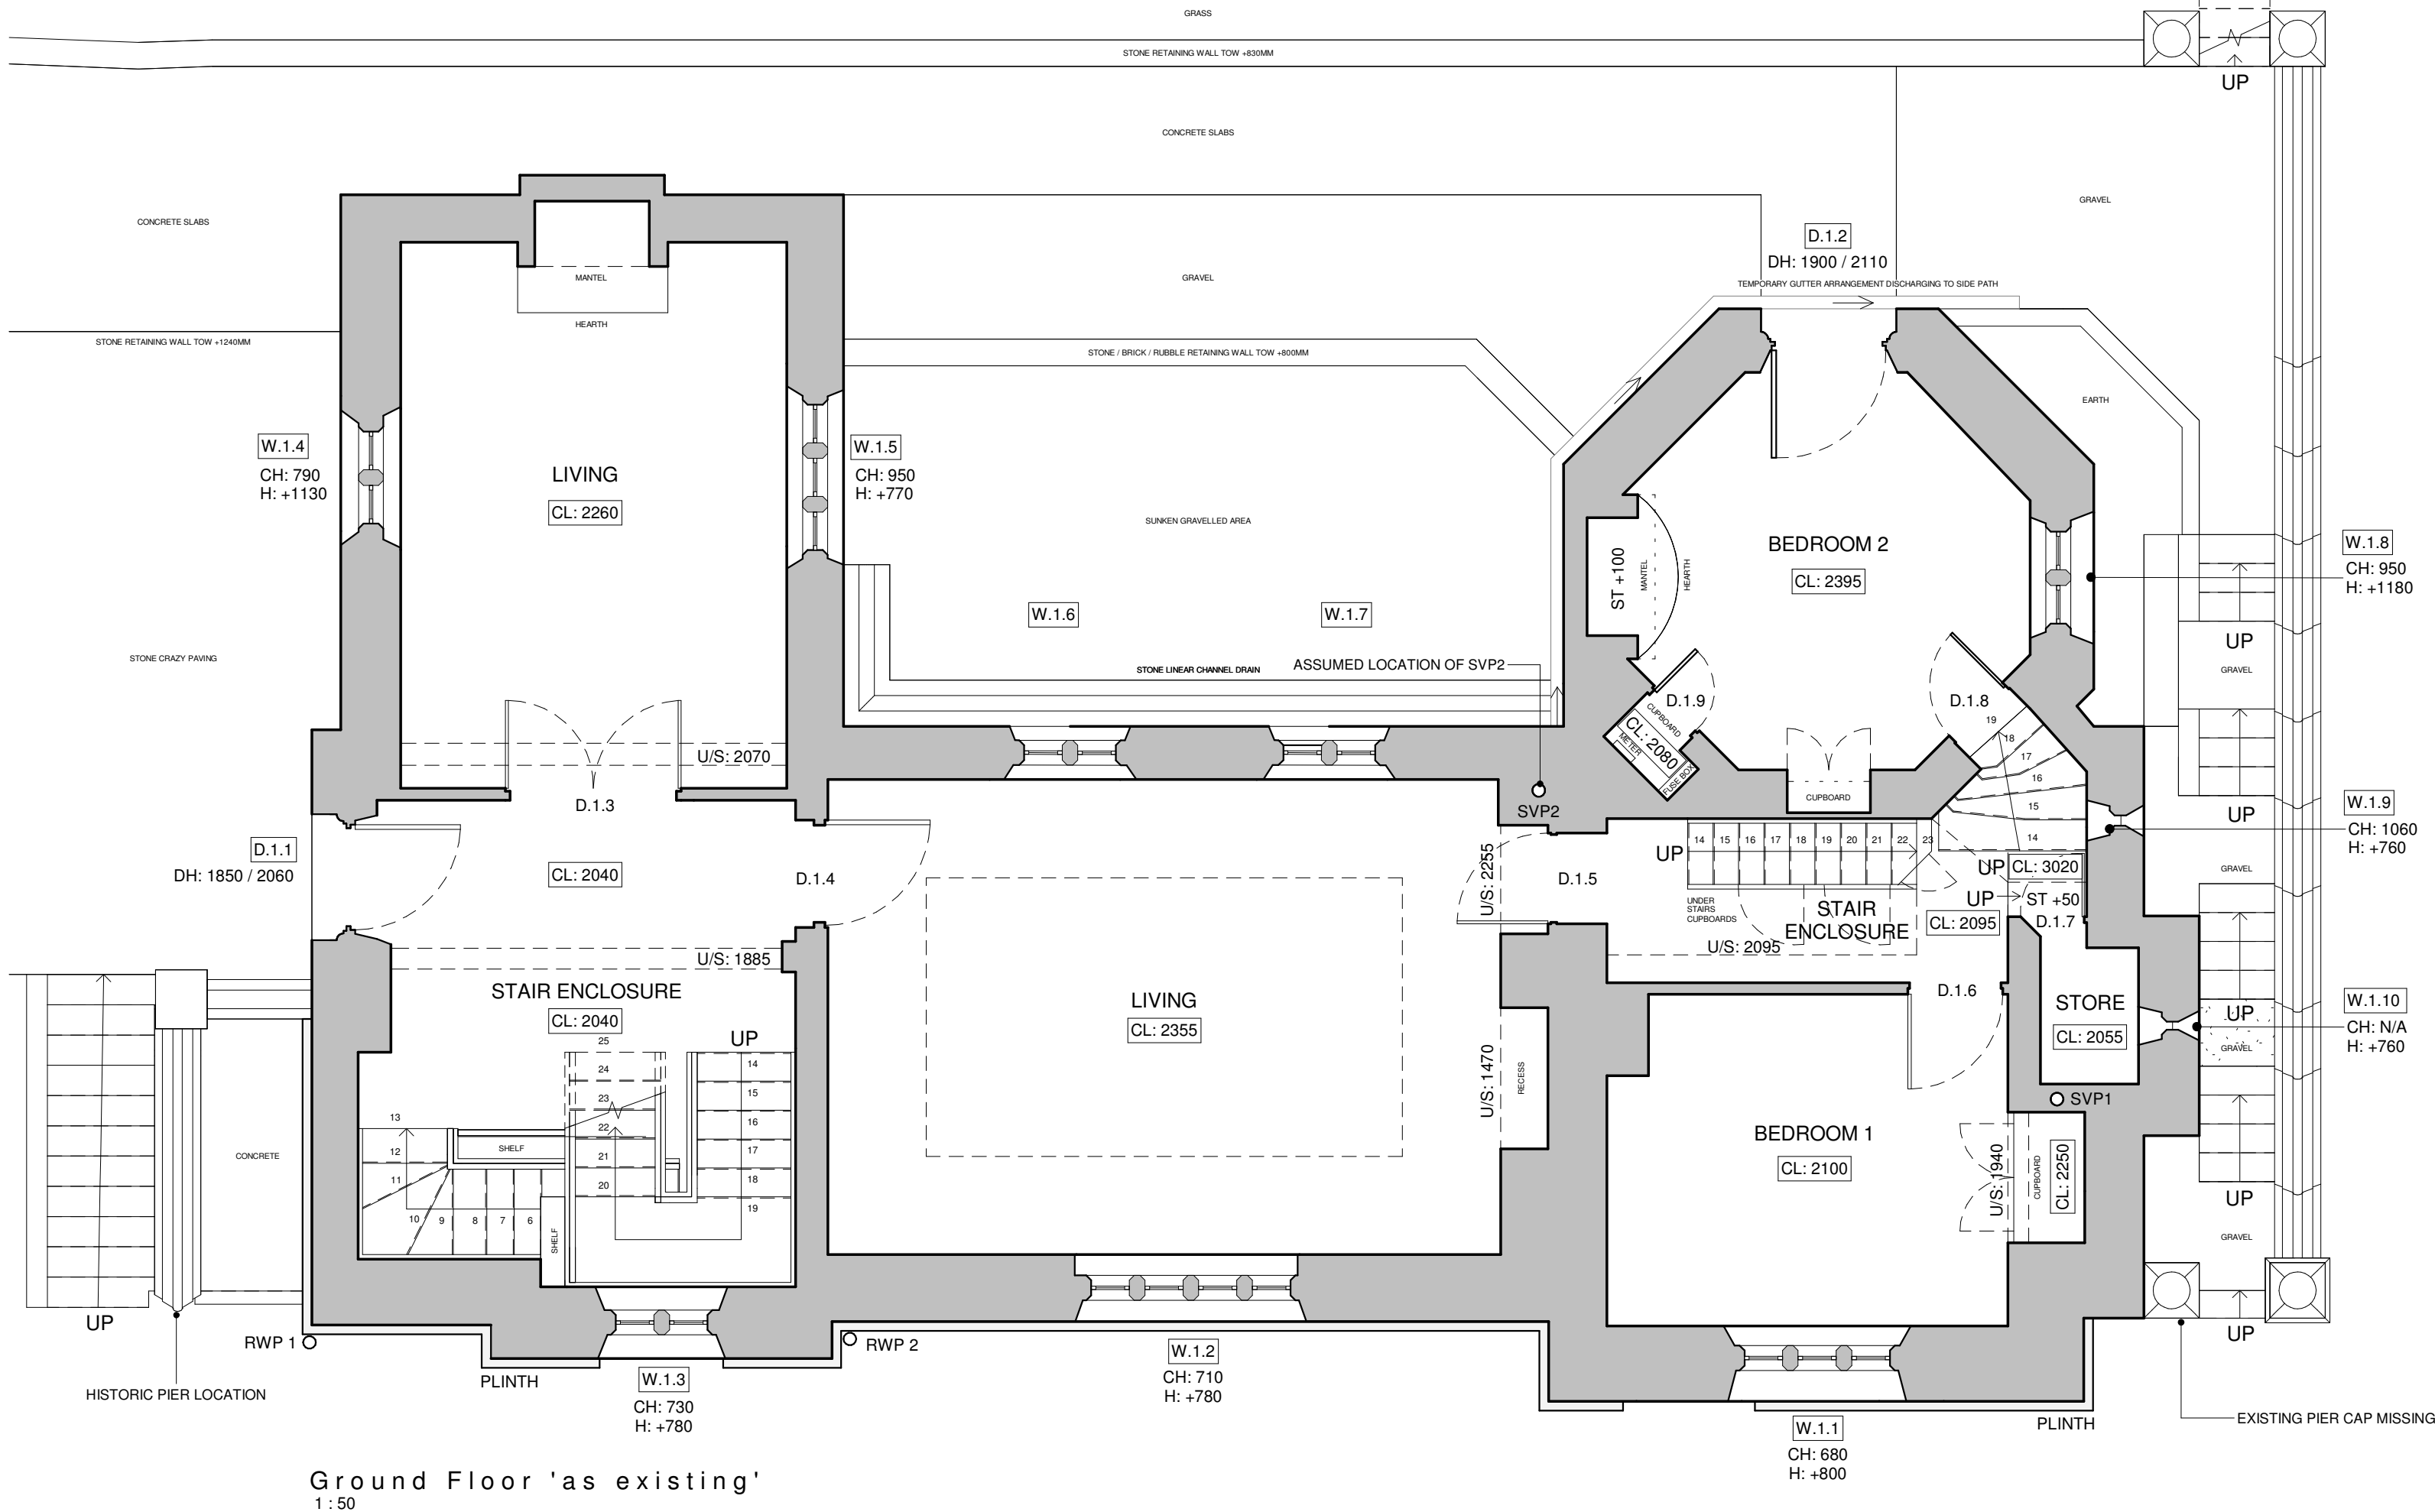


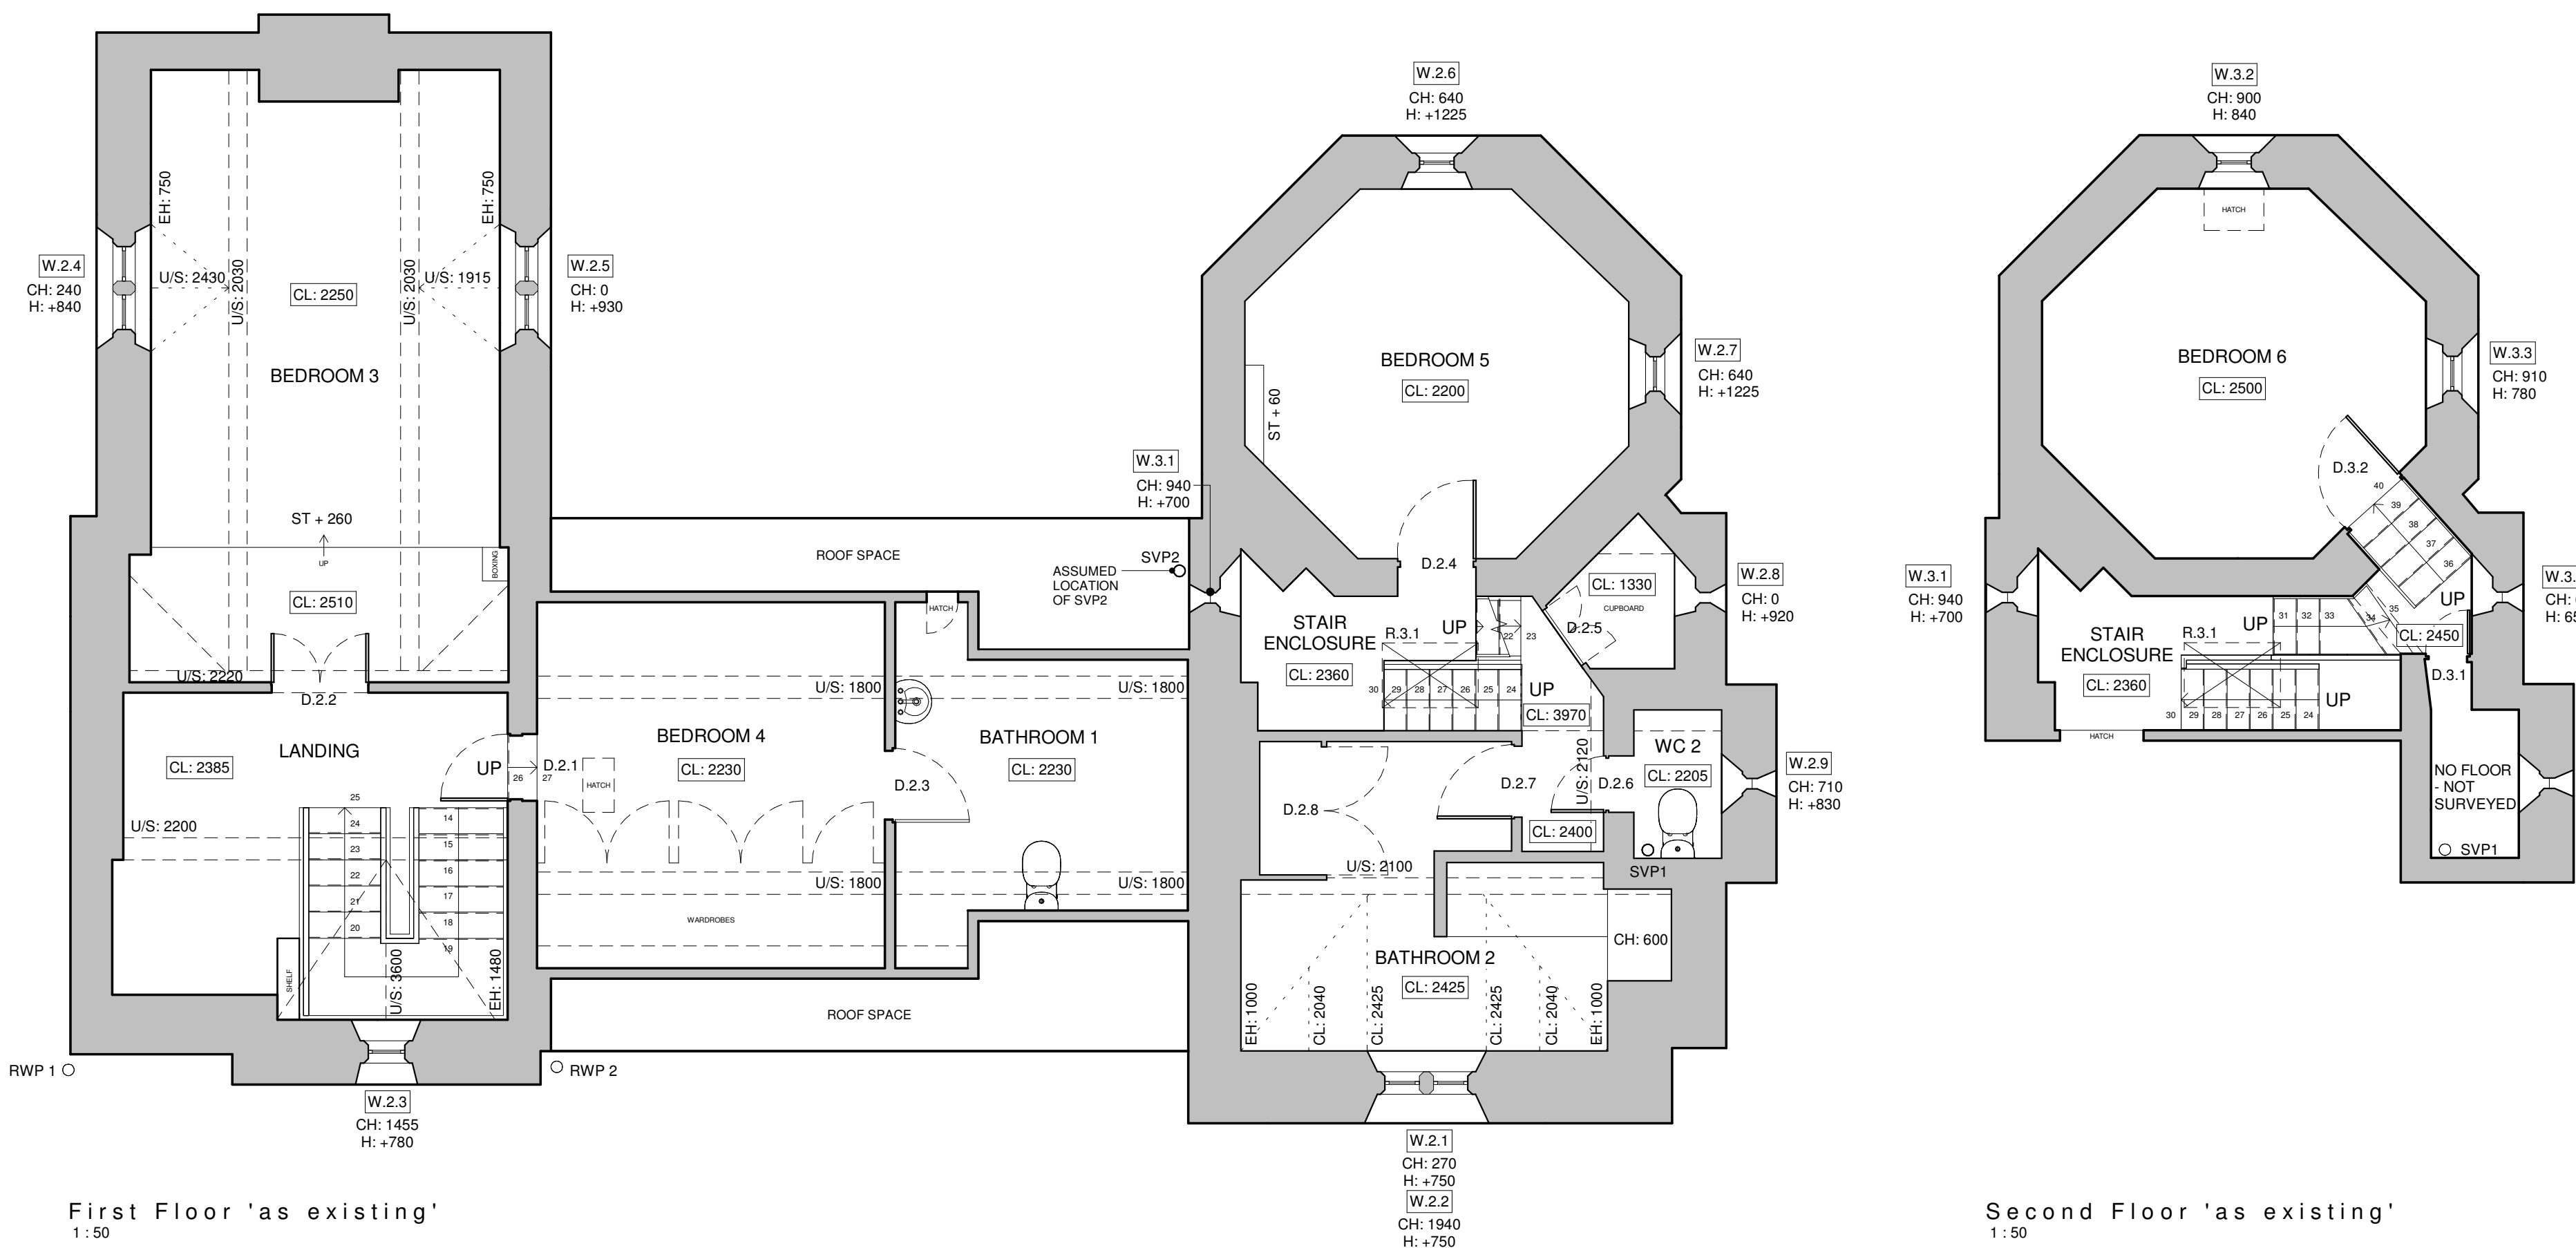

| Rev   | Date     | Drawn       | Description             |
|---|----------|-------------|-------------------------|
| <div><div><div>ctd</div><div>architects</div></div><div><div>Clerk Bank House<br/>Clerk Bank<br/>LEIK<br/>Staffordshire<br/>ST13 5HE</div><div><div><div><div>1:01538 373477</div><div>f:01538 386503</div></div><div><div>e:info@ctdarchitects.co.uk</div><div>w:www.ctdarchitects.co.uk</div></div></div></div></div></div>   |          |             |                         |
| <div><div><div>Client</div><div>Mr. W.<br/>Scott-Moncrieff</div></div><div><div>Project</div><div>Basford Bath House<br/>Basford Green Road, Cheddleton, Staffordshire.<br/>ST13 7ER.</div></div><div><div>Title</div><div>Floor Plans 'as existing'</div></div></div>   |          |             |                         |
| <div><div><div>ctd architects © 2025</div><div><div><div><div>• All dimensions to be checked on site before proceeding.</div><div>• Contractor must verify the accuracy of any discrepancies before proceeding.</div><div>• Contractor to check/judge dimensions of new work to suit existing conditions. Do not assume existing structure or details are plumb, square or level.</div><div>• All drawings to be read in conjunction with all other consultants drawings and specs.</div></div></div></div></div></div> |          |             |                         |
| Scale   | 1:50     | Size        | A1                      |
| Drawn   | CgH      | CHK'd       | KL                      |
| Date   | 09/01/25 | Status      | LISTED BUILDING CONSENT |
| Job No.   | 2420     | Drawing No. | AL22                    |
| Rev.   |          |             |                         |

architects | historic building advisors | project managers | landscape & urban designers