
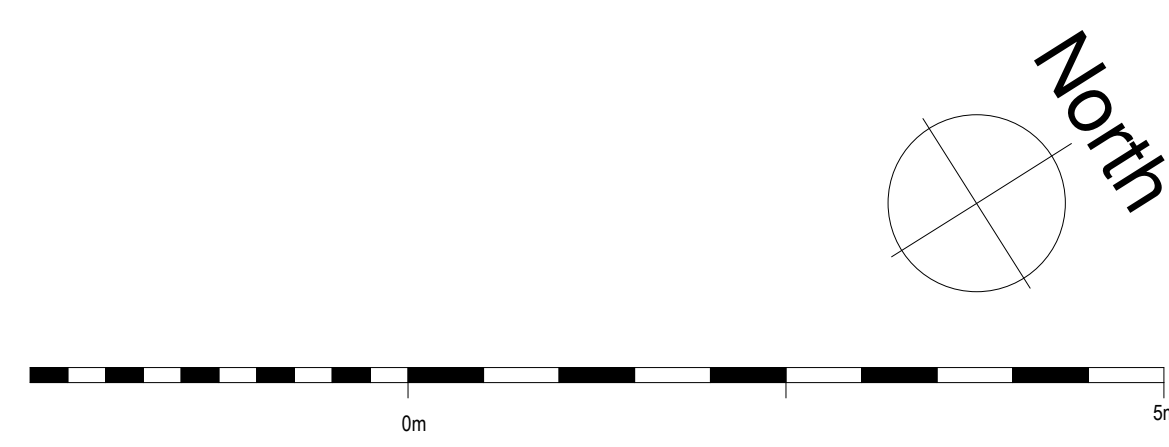
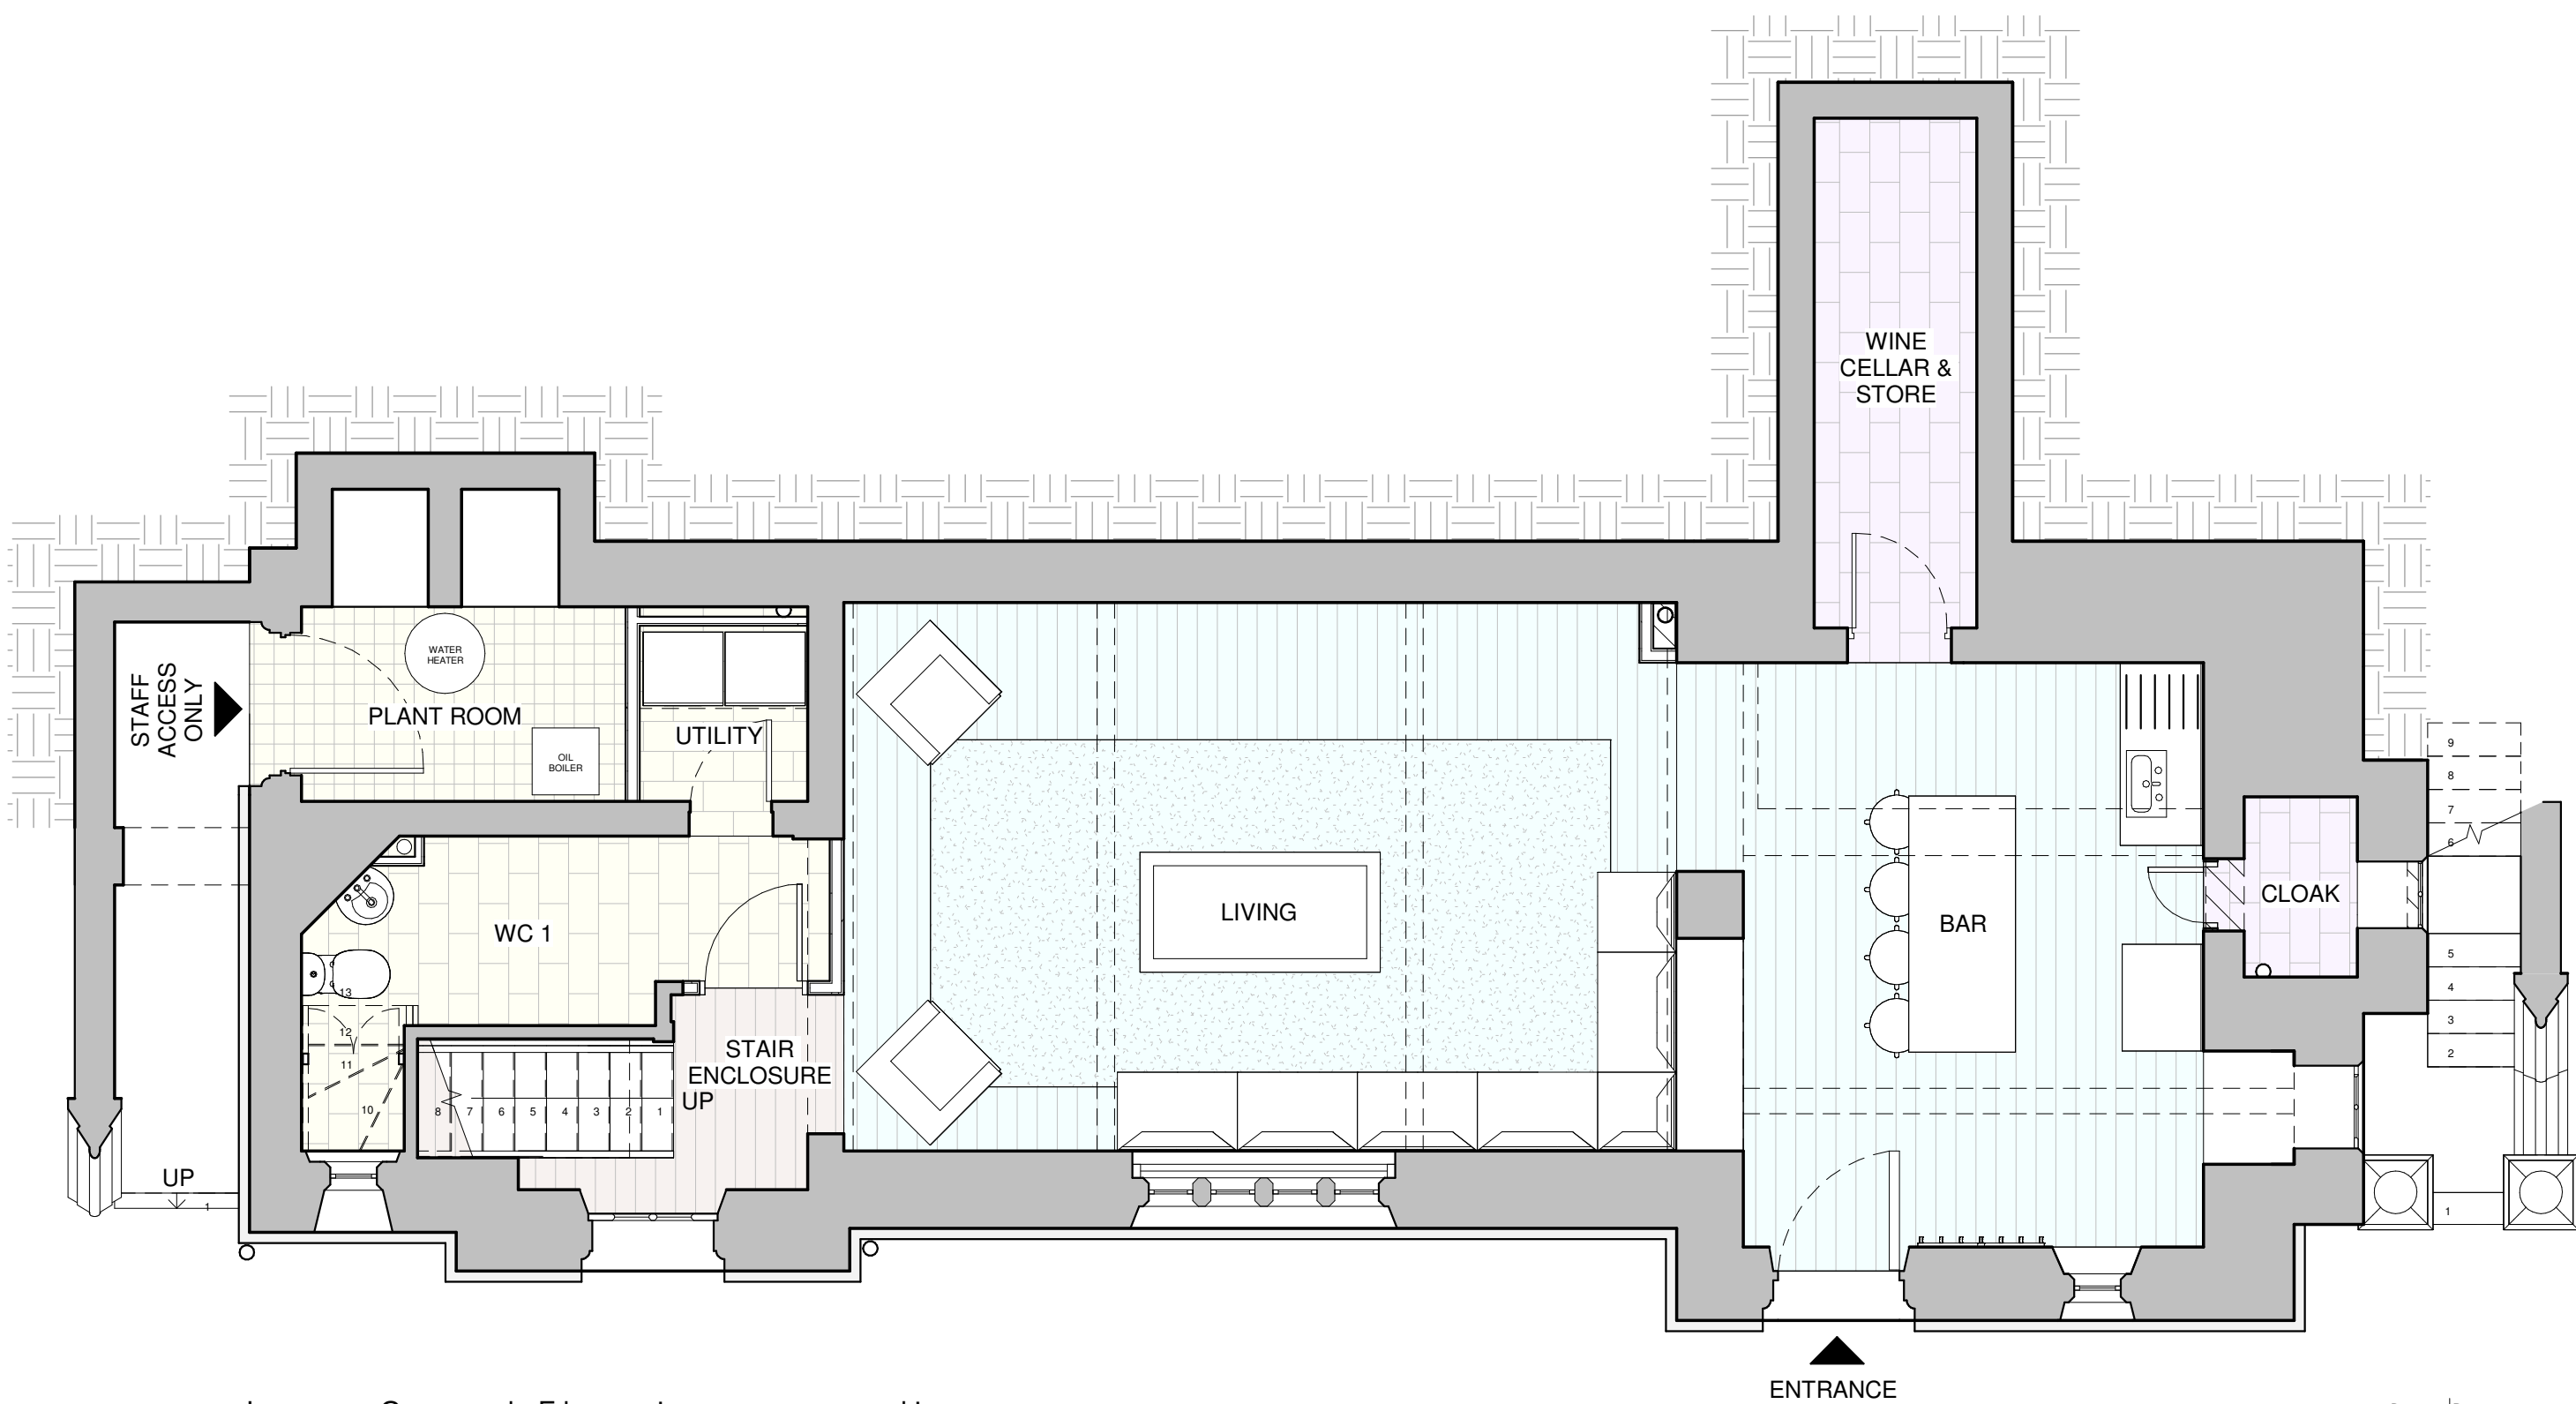
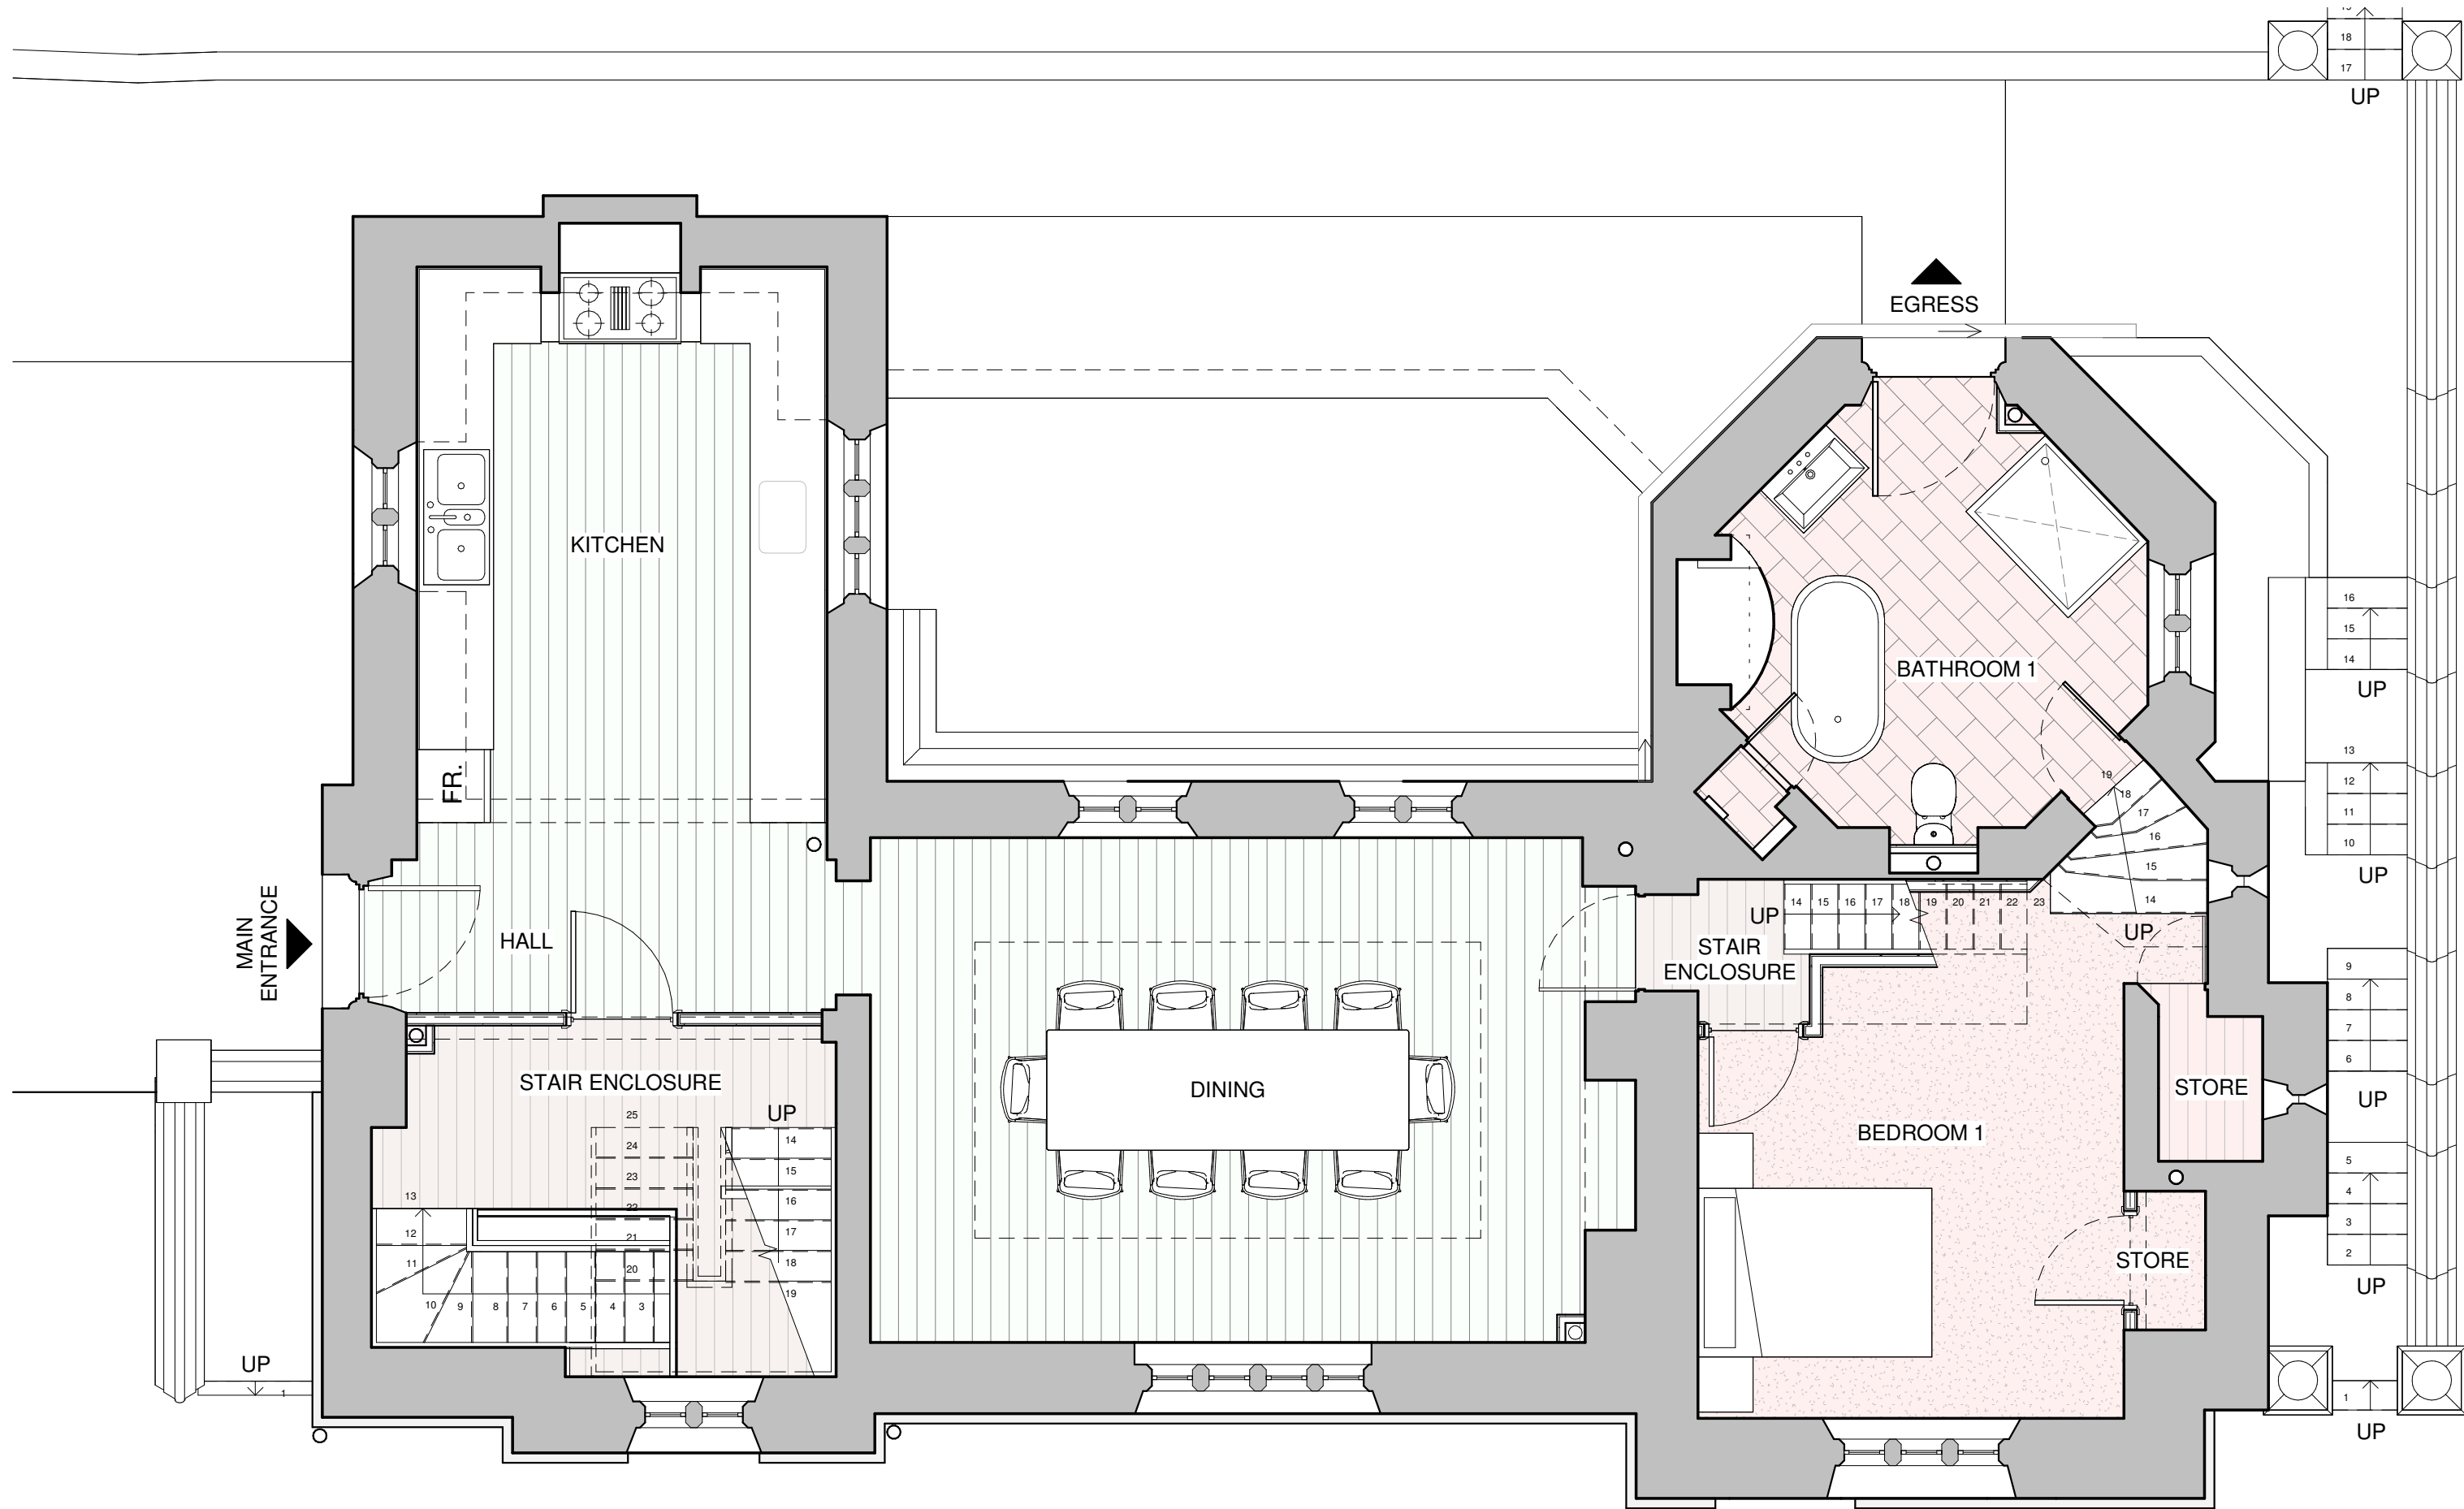
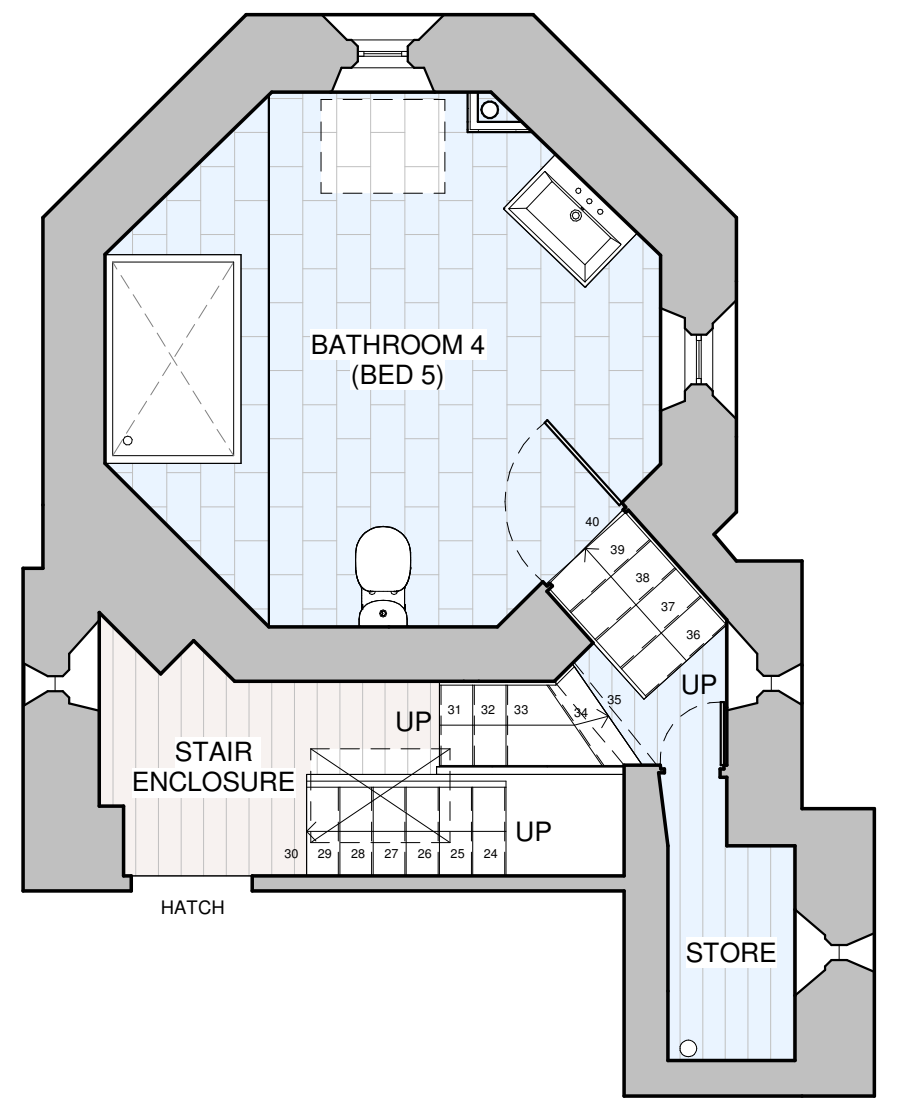


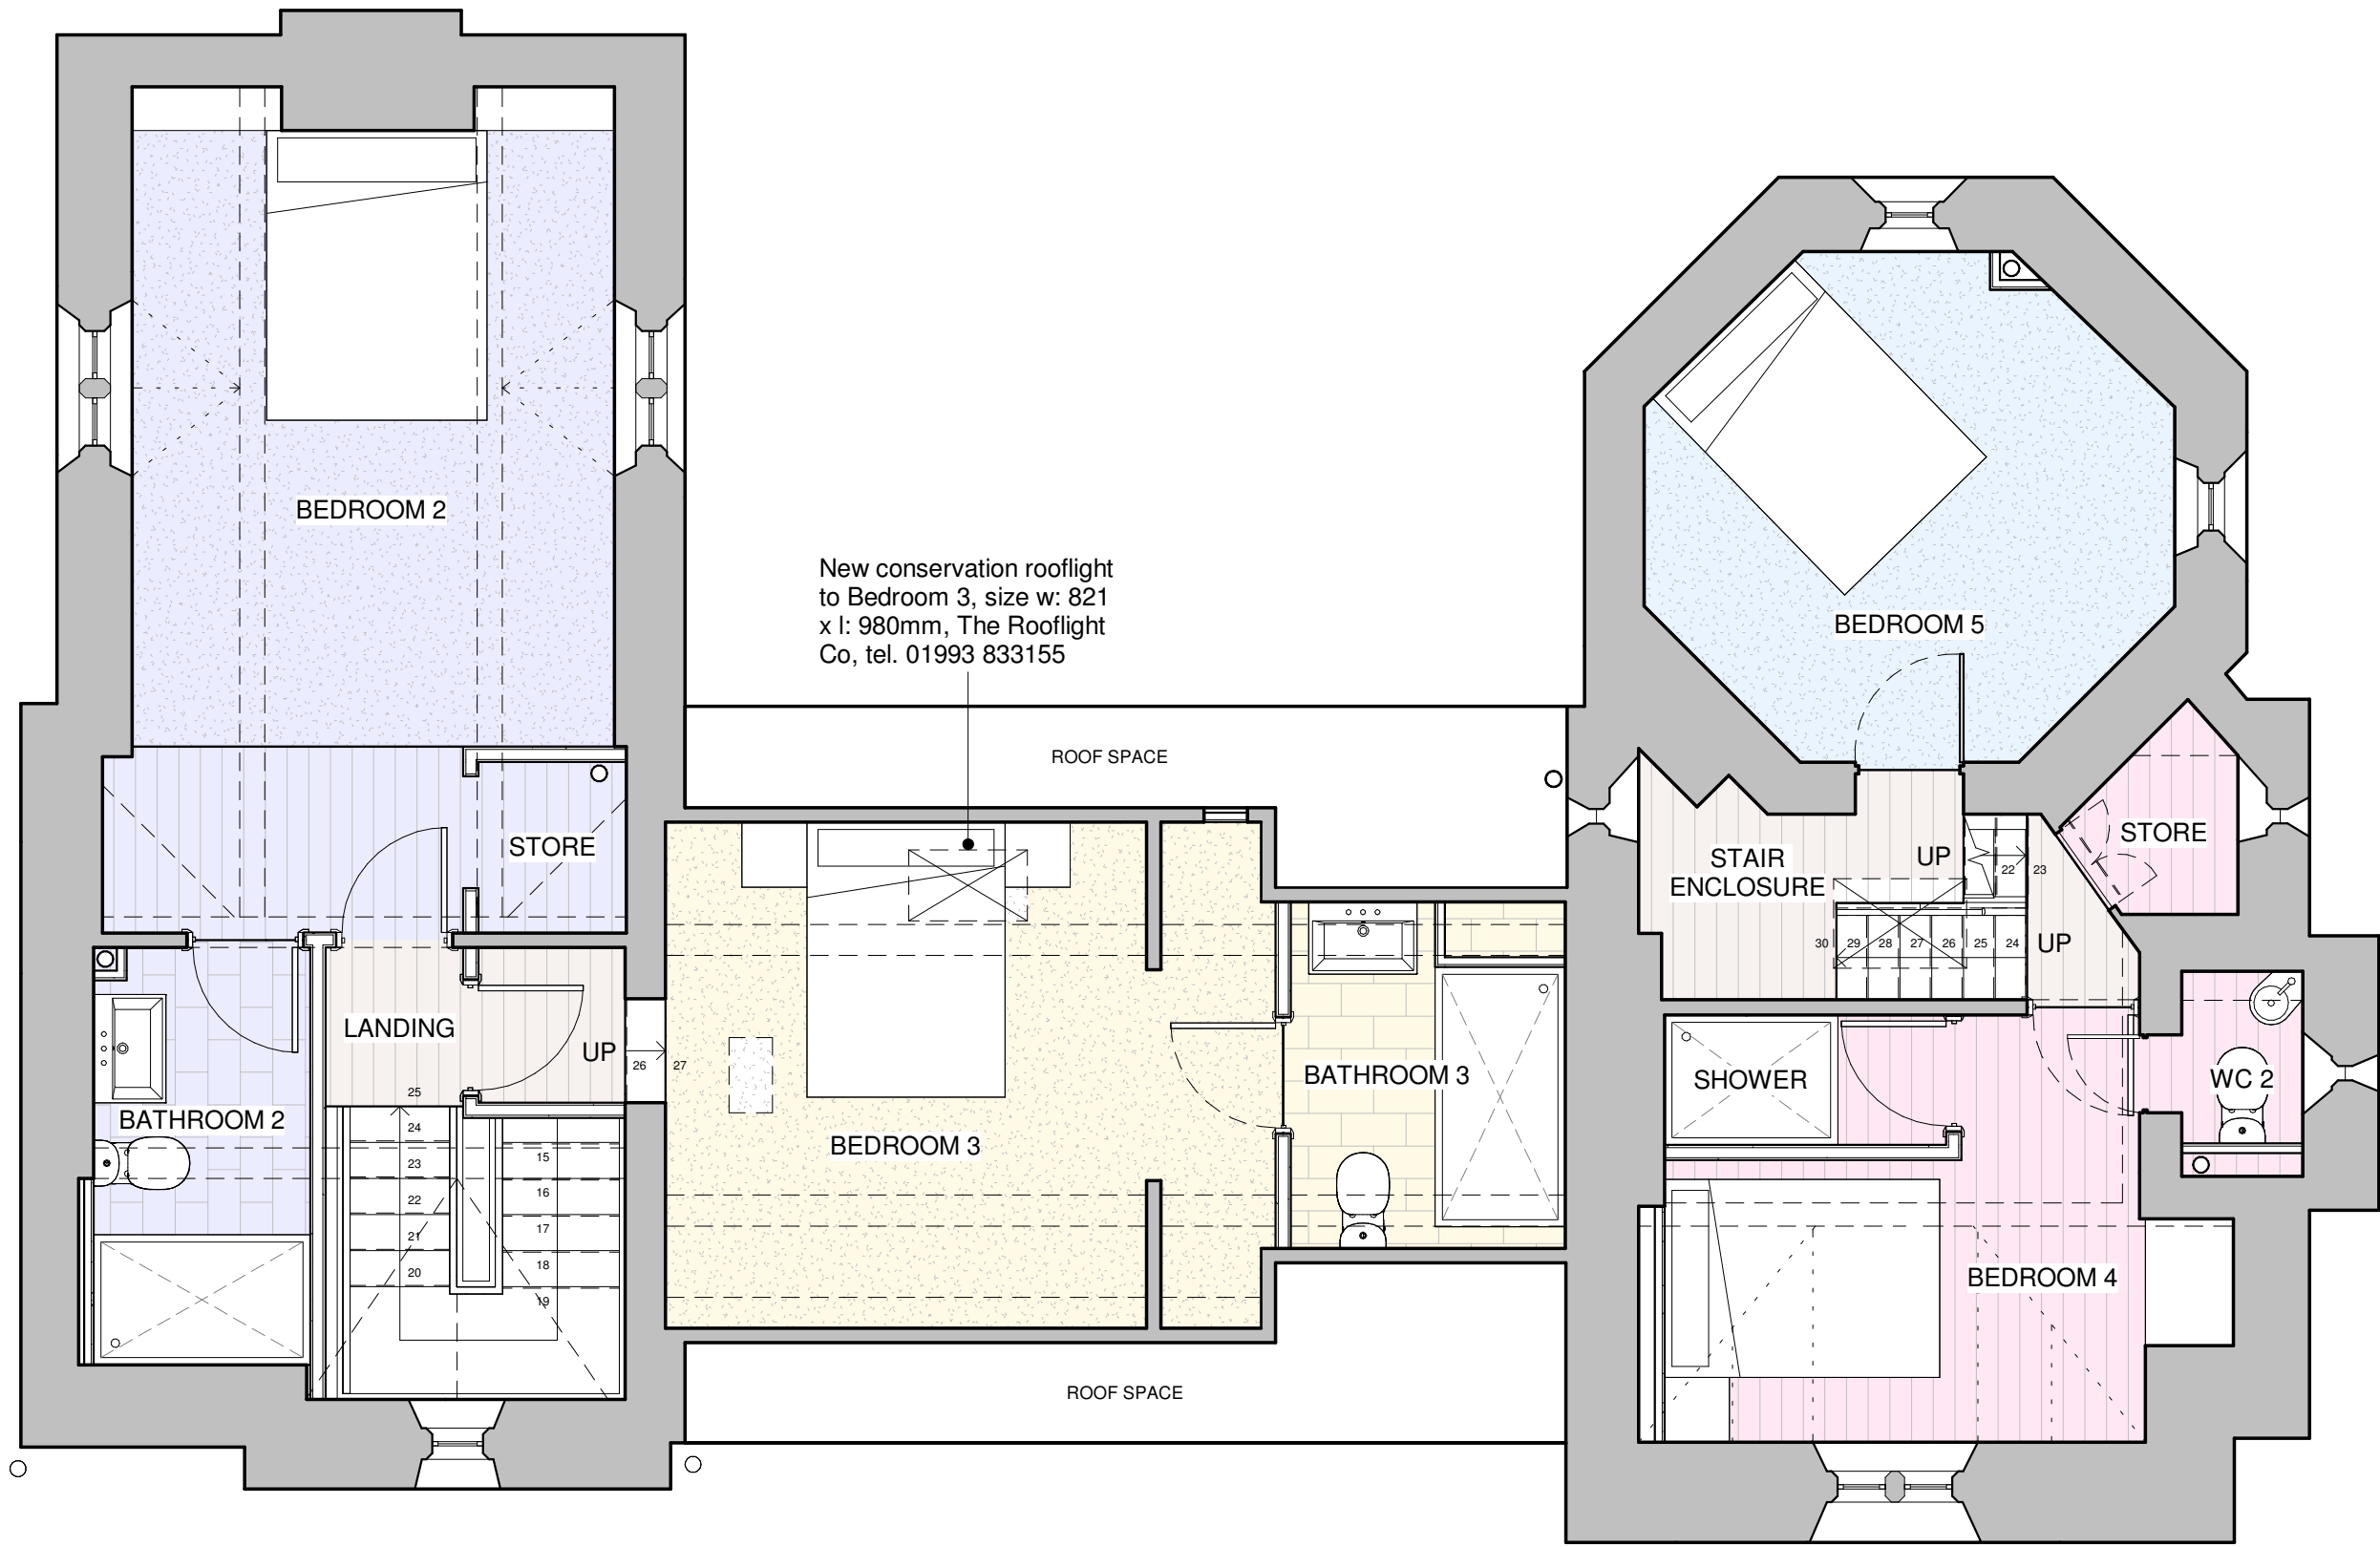

Rev	Date	Drawn	Description					
				ctd architects © 2025 • This drawing is copyright. • All dimensions to be checked on site before proceeding. • Contractor must verify the architect's of any discrepancies before proceeding. • Contractor to check/judge dimensions of new work to suit existing conditions. Do not assume existing structure or details are plumb, square or level. • All drawings to be read in conjunction with all other consultants drawings and specs.				
Client Mr. W. Scott-Moncrieff				Project Basford Bath House Basford Green Road, Cheddleton, Staffordshire, ST13 7ER.	Scale 1:50	Size A1	Drawn CgH	Date 09/01/25
Title Floor Plans 'as proposed' - General Arrangement				Status LISTED BUILDING CONSENT	Job No. 2420	Drawing No. AL24	Rev.	