




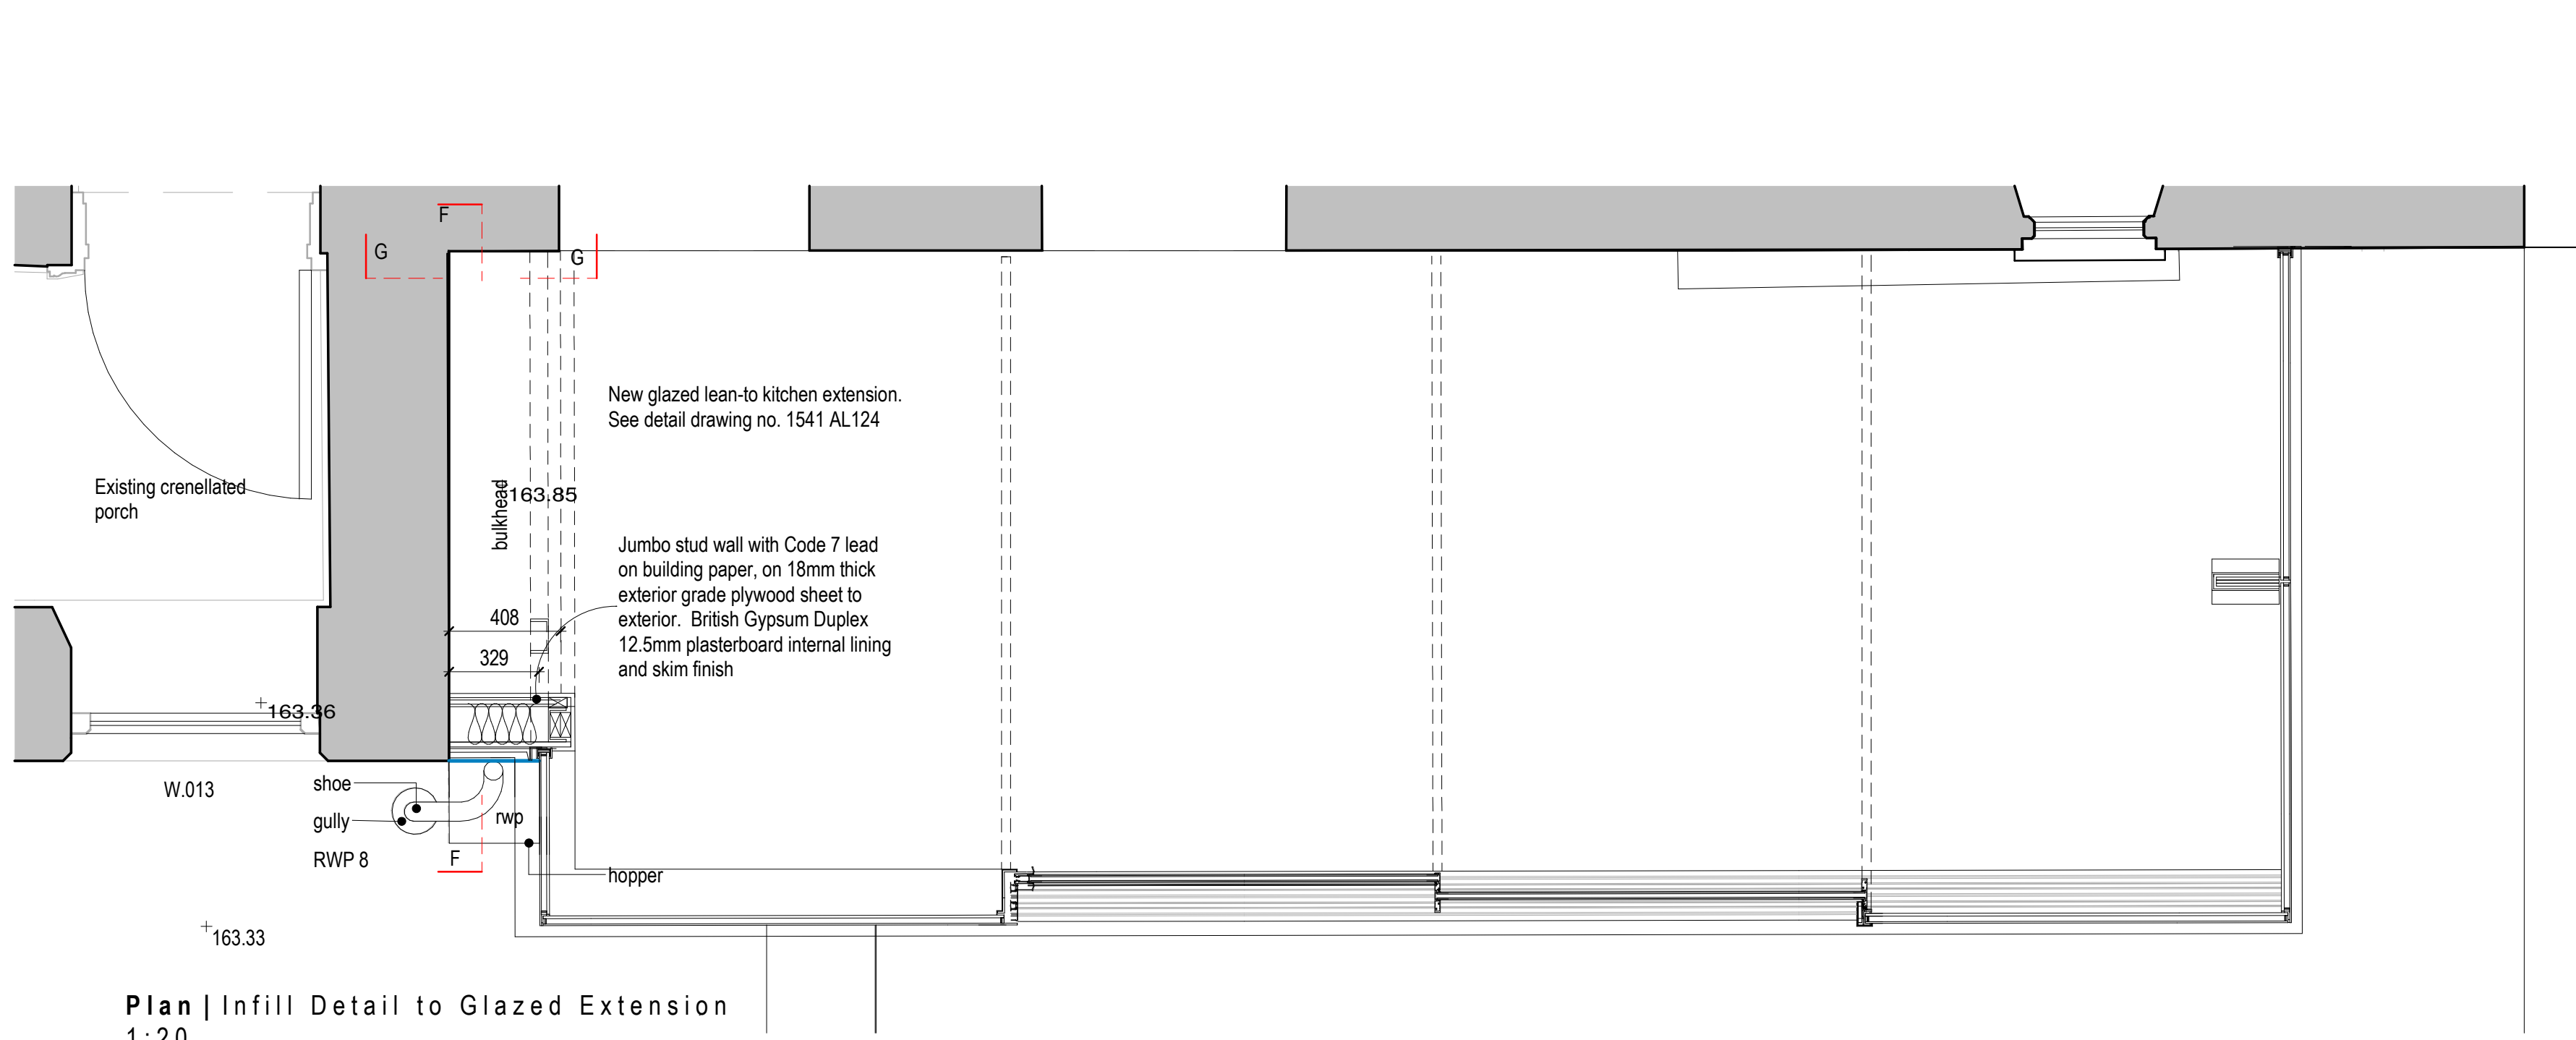


Plan | Infill Detail to Glazed Extension
1:20

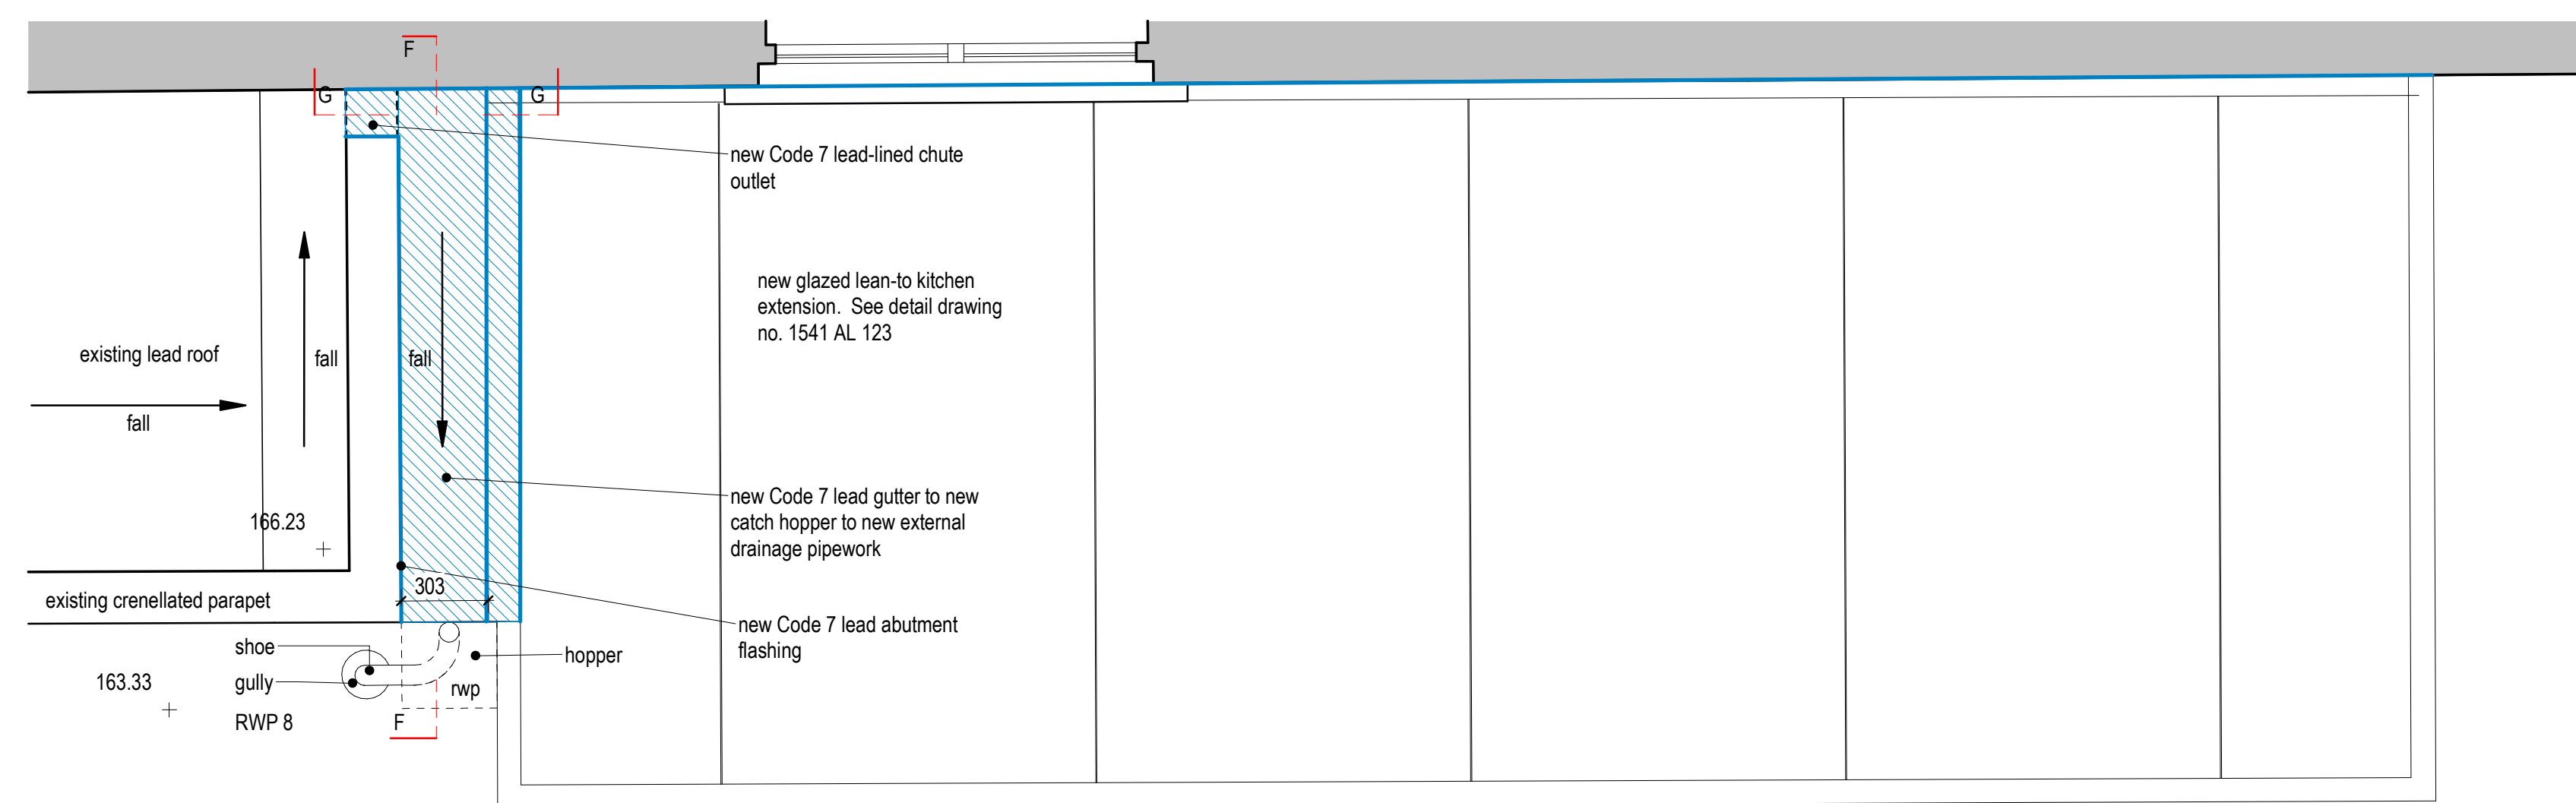


Roof Plan | Infill/Lead Gutter Detail
1:20

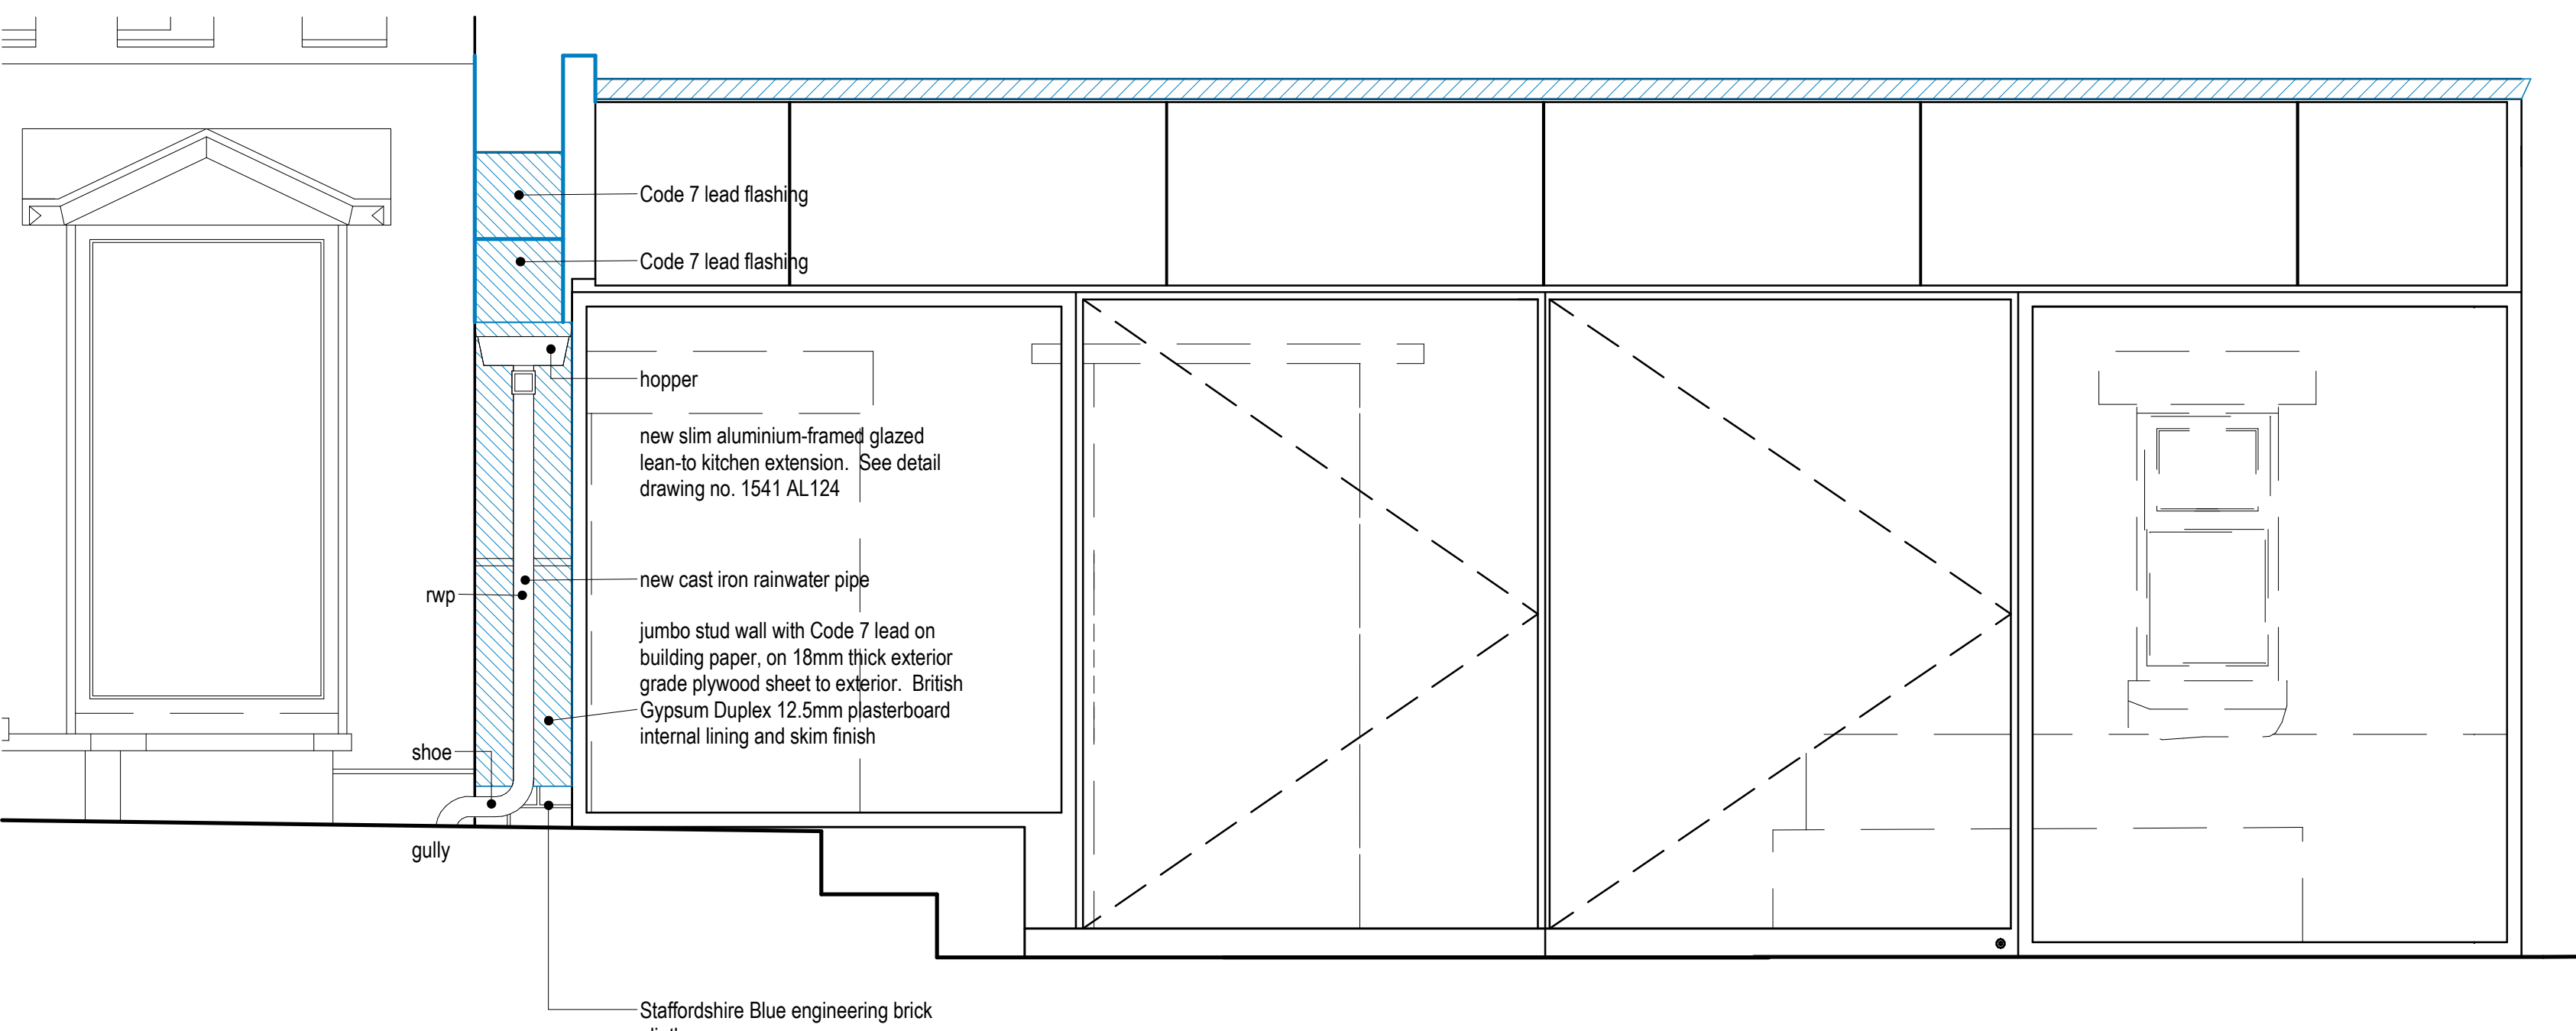

South Elevation | Infill Detail
1:20

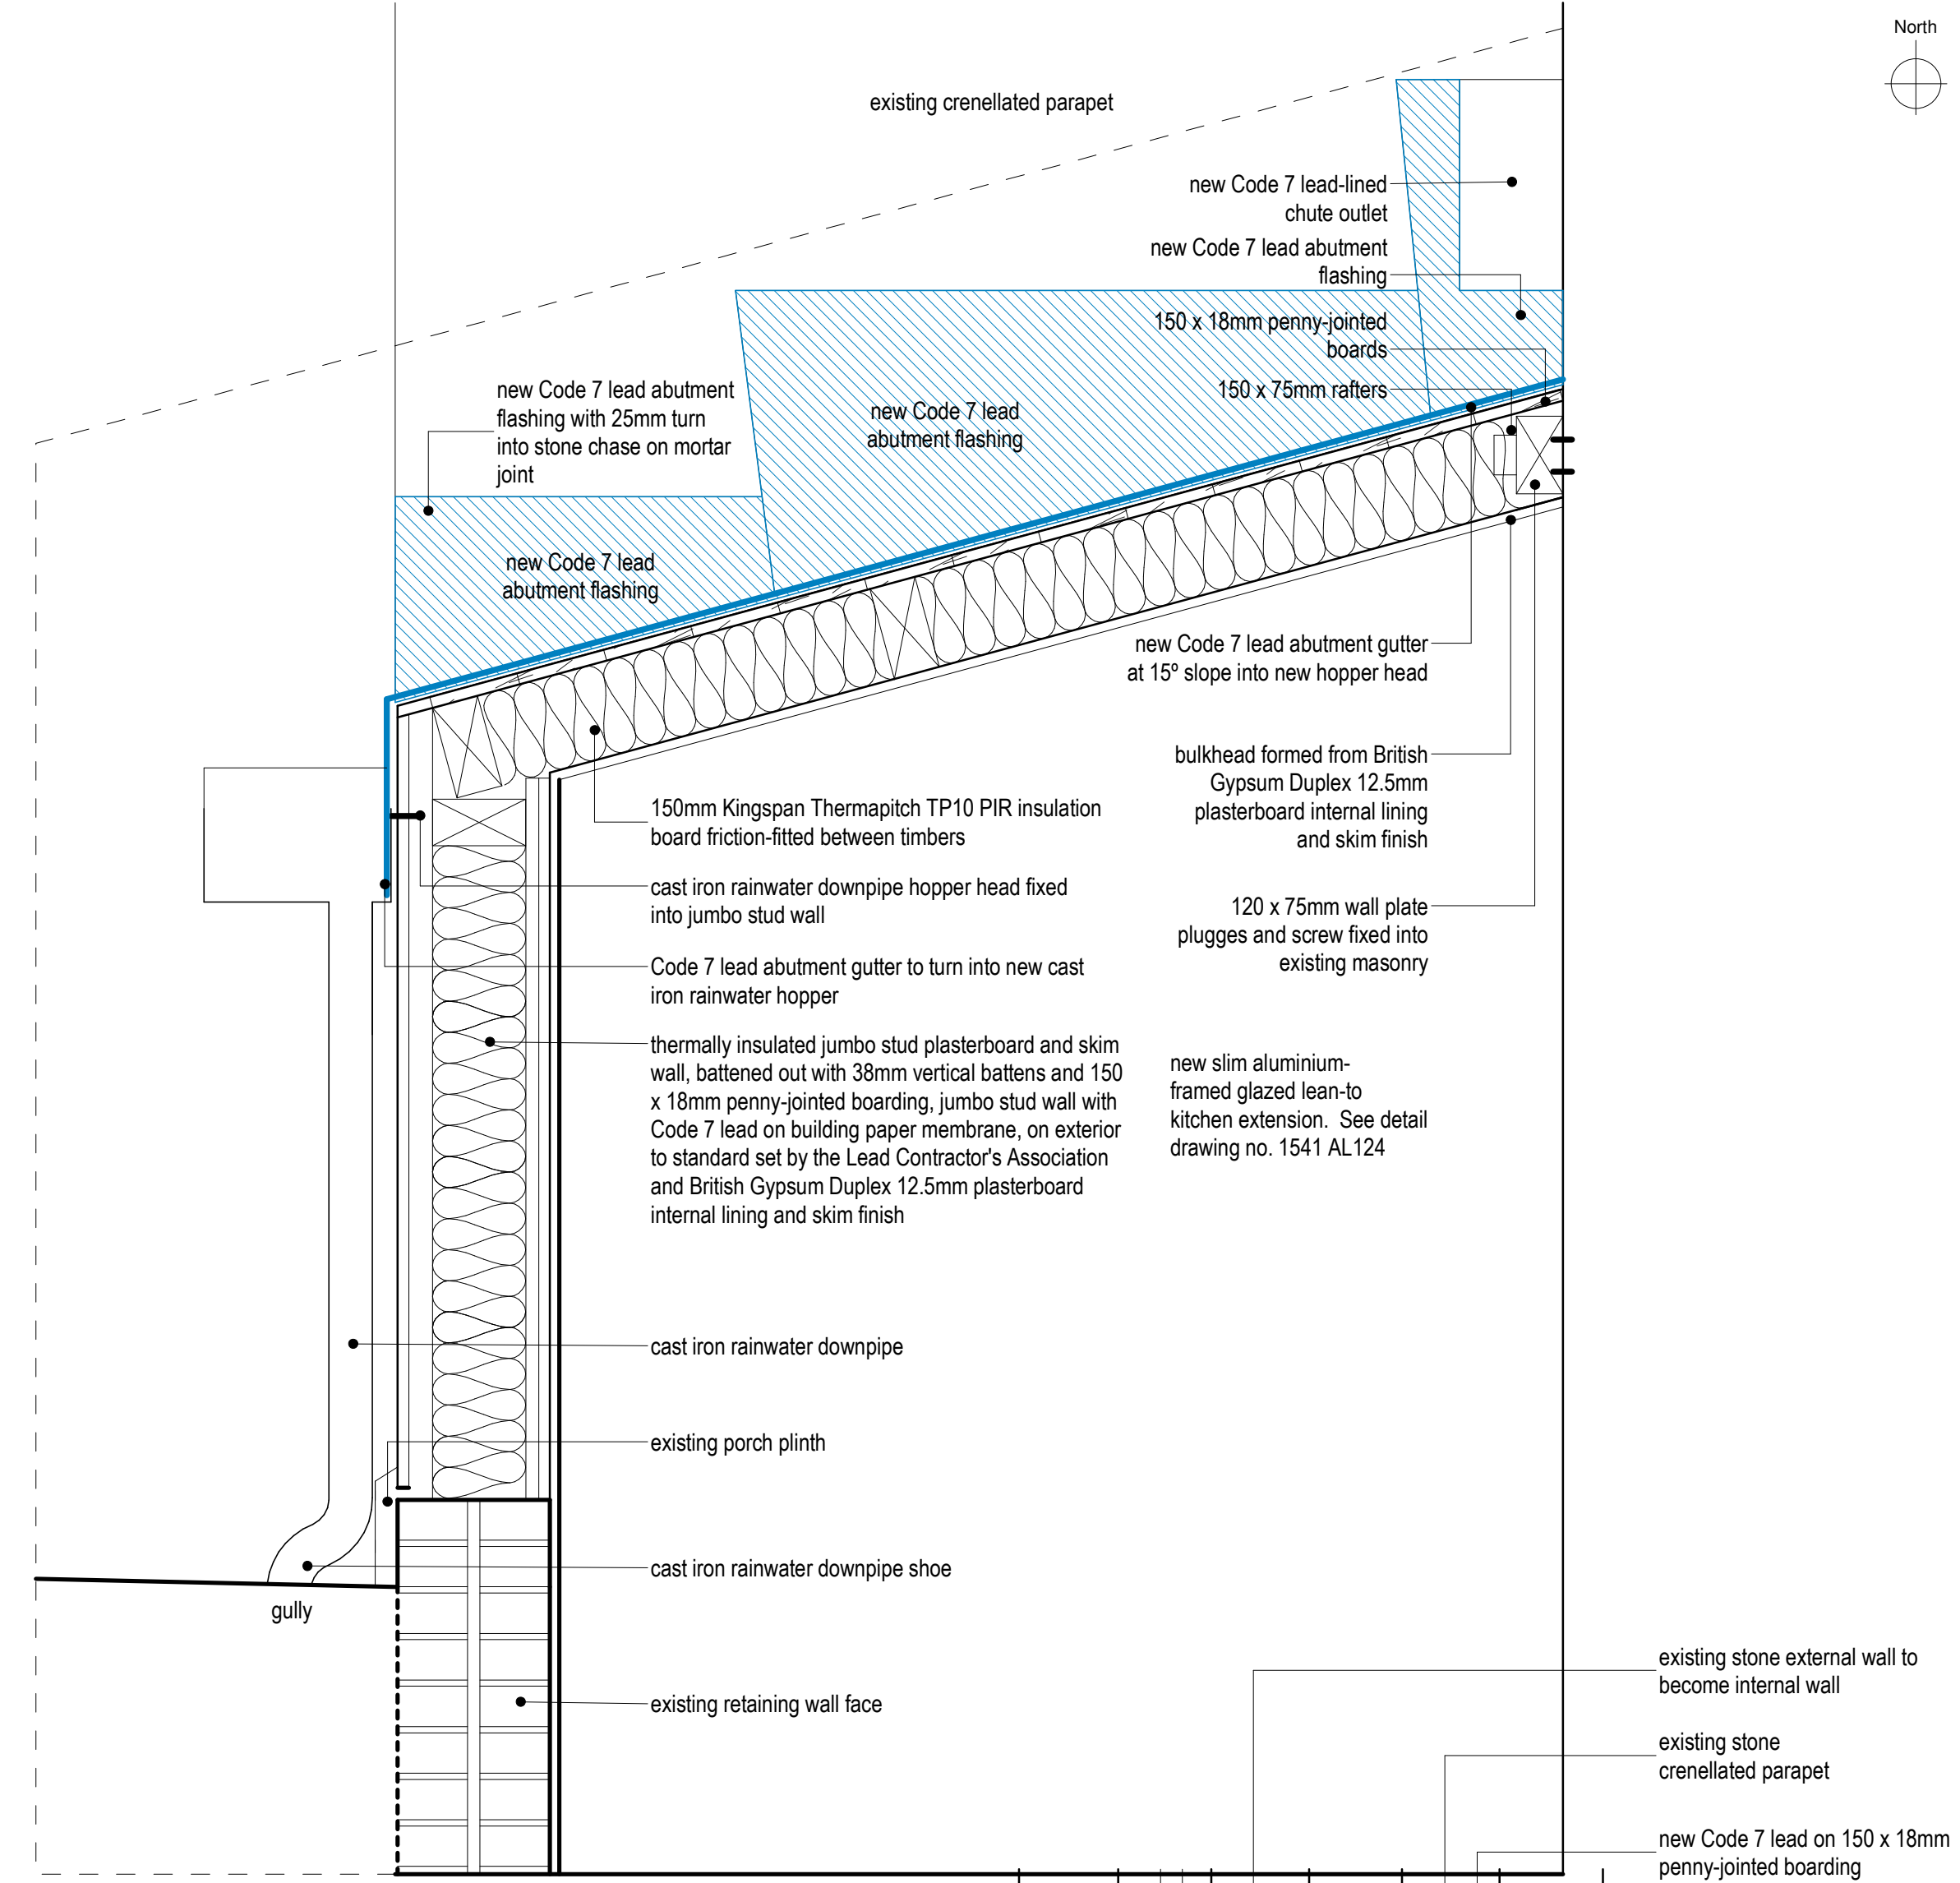

Section F | Infill Detail
1:10

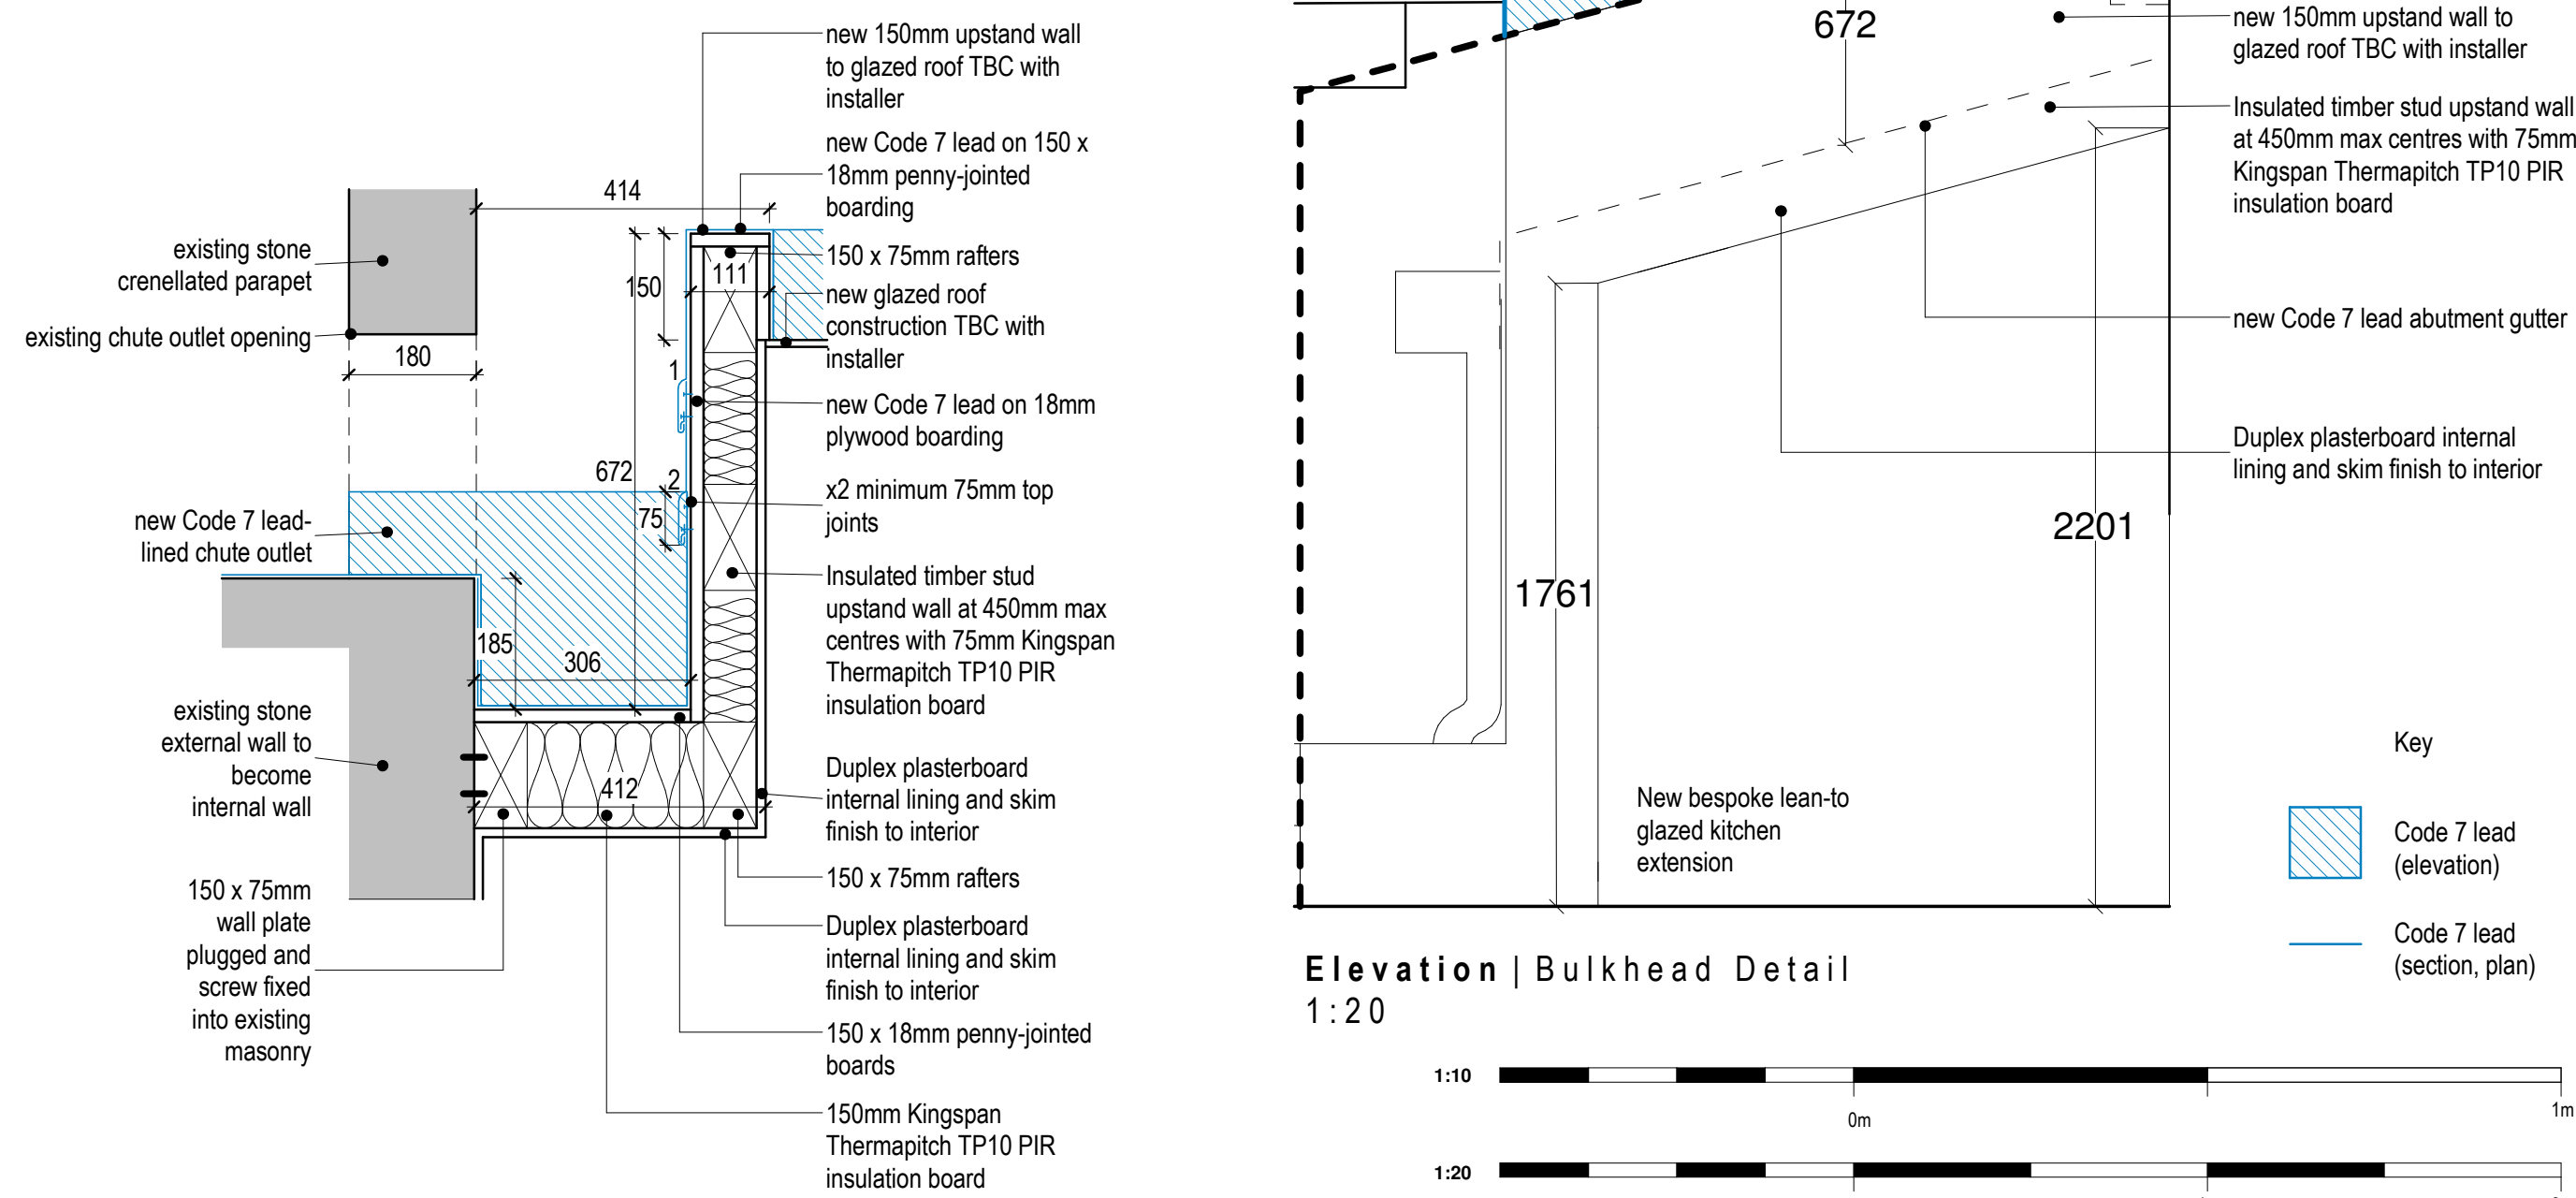

Elevation | Bulkhead Detail
1:20

Section G | Infill Detail
1:10

C	07/01/25		Revisions following SMDC Planning department feedback
B	17/12/24	SJ	Update following specialist contractor's information
A	16/09/24	SC	Minor amendments following site review
Rev	Date	Drawn	Description
ctdarchitects Clerk Bank House Clerk Bank LEEK Staffordshire ST13 5HE 1: 01538 373477 e: info@ctdarchitects.co.uk f: 01538 386503 ctd architects © 2024 • This drawing is copyright. • All dimensions to be checked on site before proceeding. • Contractor must notify the architect of any discrepancies before proceeding. • Contractor to check/adjust dimensions of new work to suit existing conditions. Do not assume existing structure or details are plumb, square or level. • All drawings to be read in conjunction with all other consultants drawings and specs. Client Proposed Glazed Kitchen Extension Manor Farm, Park Lane, ENDON. Stoke on Trent. ST9 9JA Status 1:10, 1:20 Size A1 Drawn SC Checked CH Date 16/09/24 Title Extension Abutment / Infill Details Job No 1541 Drawing No AL123 Rev. C Mr & Mrs Ball			