


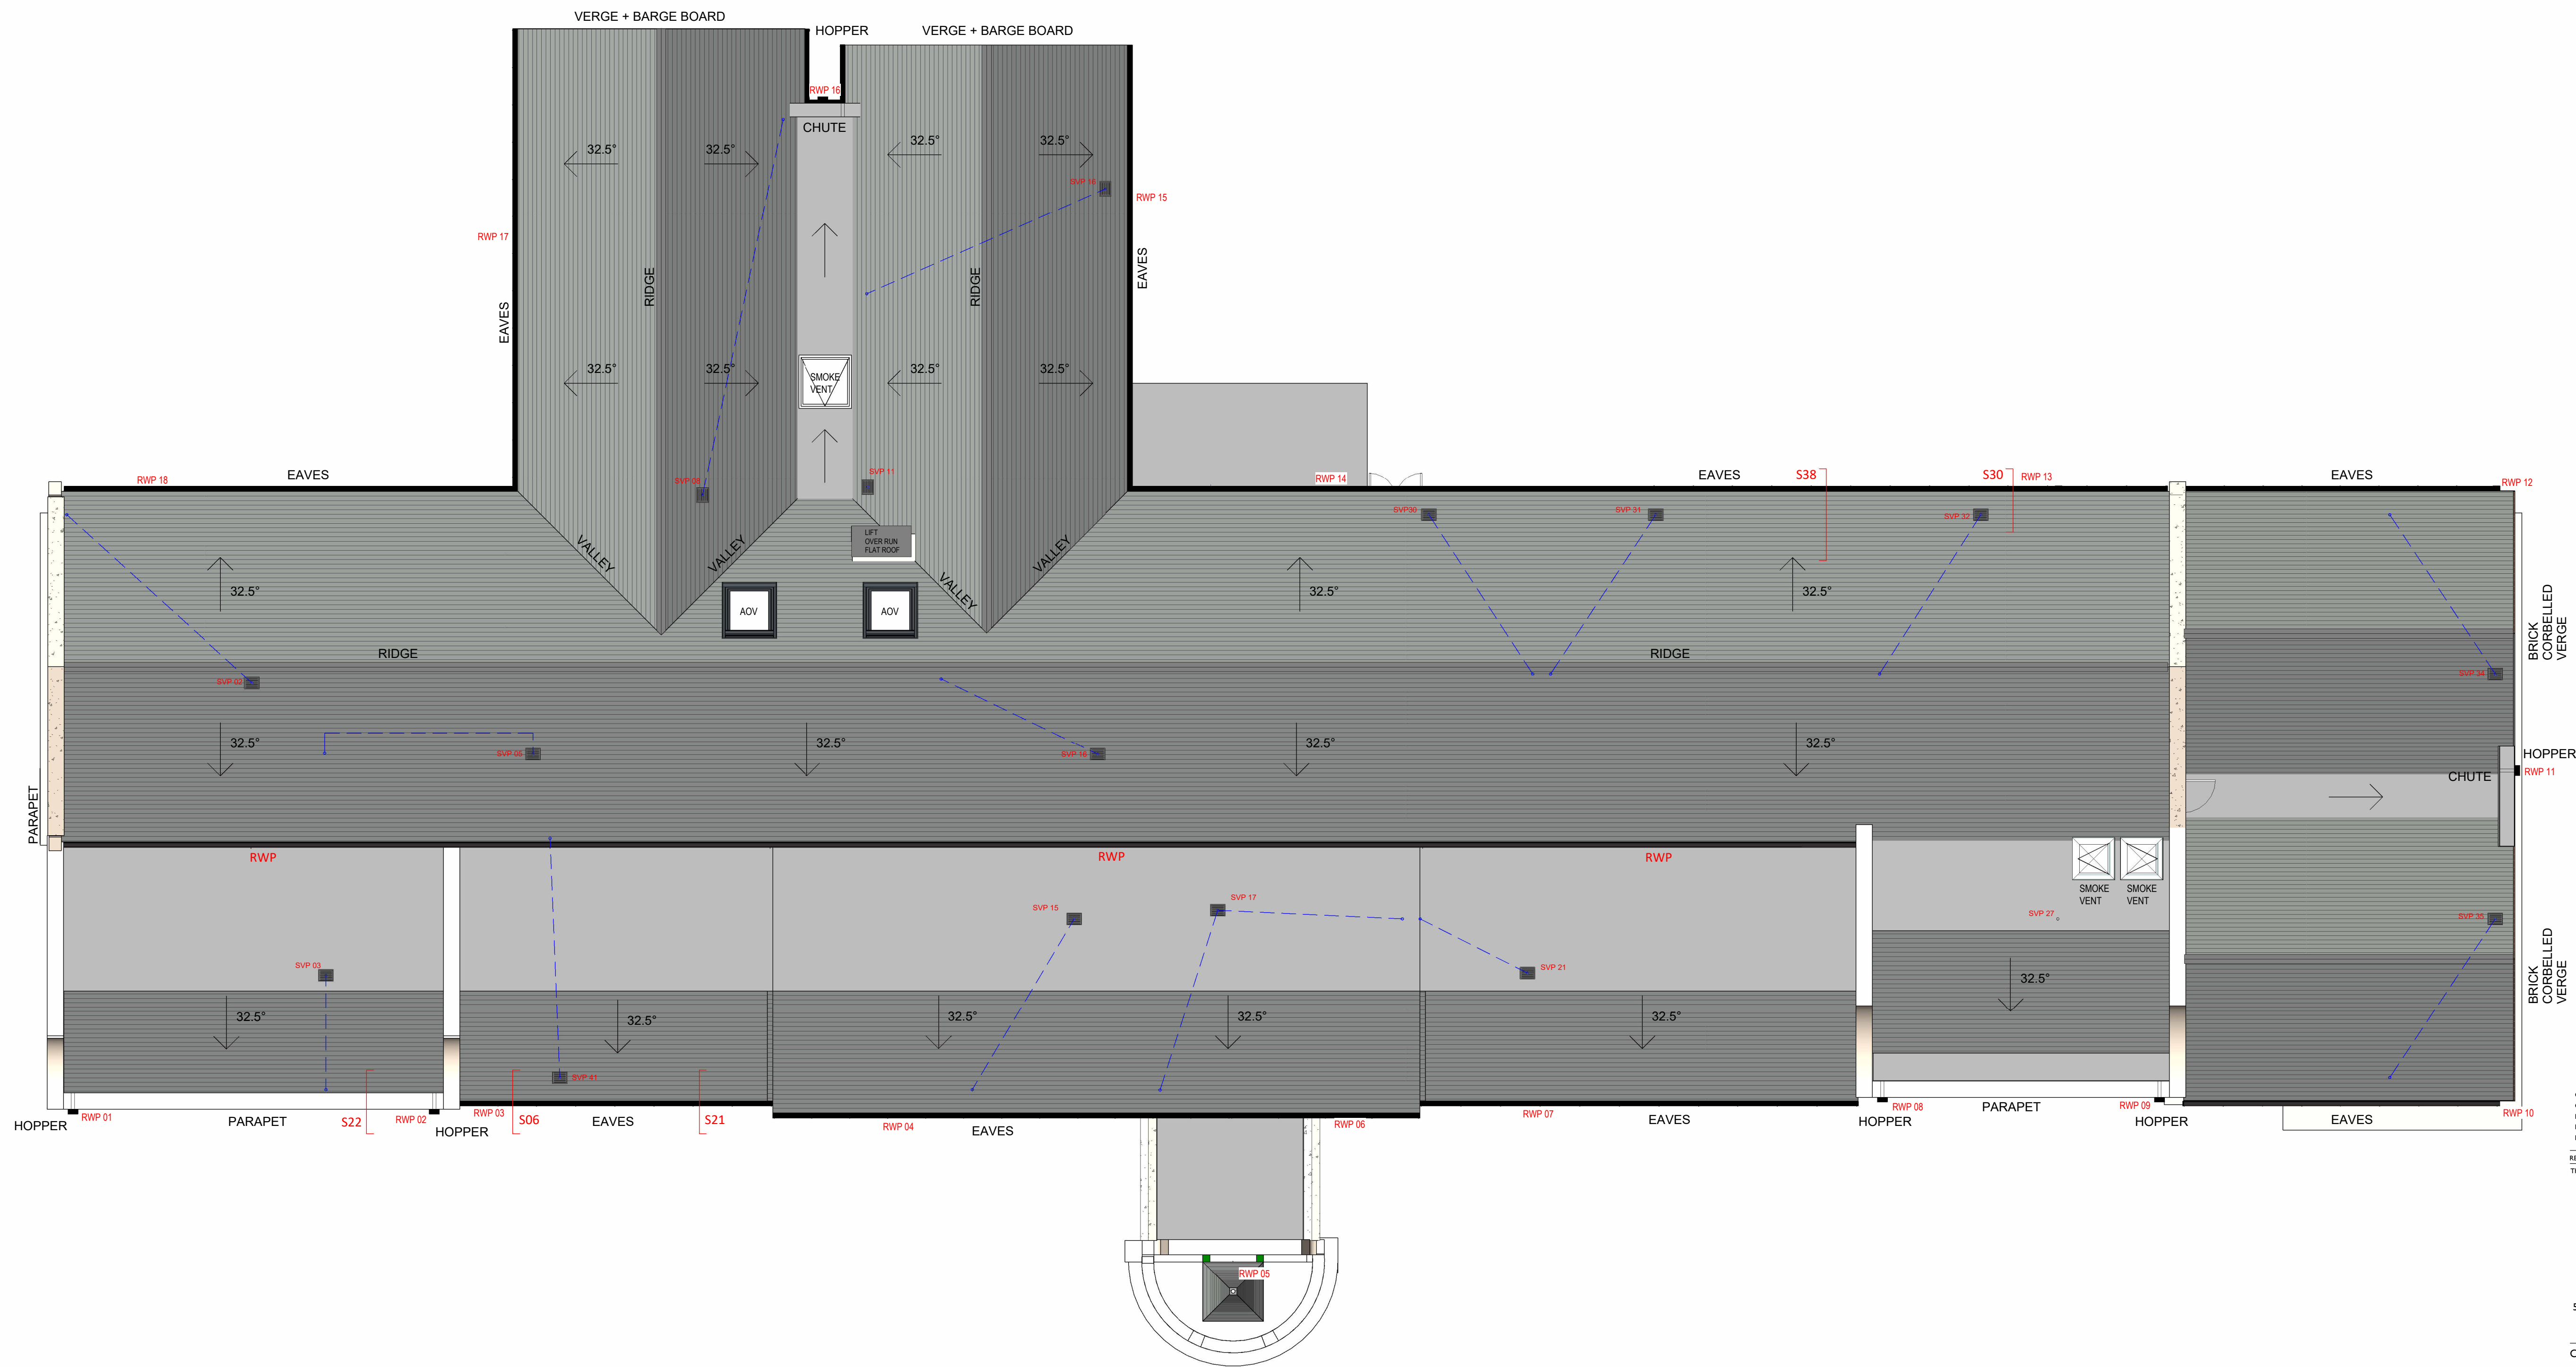

ROOF PLAN
1 : 100

C02	Updated to show revised Roof Design	02.06.23	JD	MH
C01	Drawing revised to C01	13.04.23	LG	JH
P03	AOV added to SS	03.03.23	LG	JH
P02	First Issue	02.03.23	LG	JH
P01	First Issue	04.11.22	JD	MH
REV	COMMENT	DATE	DR	CH
THIS DESIGN IS COPYRIGHT ©				

BBA
BREWSTER BYE ARCHITECTS

5 NORTH HILL ROAD, LEEDS, HEADINGLEY, LS6 2EN
T: 0113 275 4000
info@brewsterbye.co.uk www.brewsterbye.co.uk

CLIENT

Tricas Construction Ltd

JOB TITLE
COMPTON MILL, LEEK
Compton Mill Leek

PROPOSED ROOF PLAN

Drawn:	LG	Scale:	1 : 100@A1
Date:	02/06/23	Checked:	JH
DWG NO:	59301 - BBA - 03 - RF - DR - A - 0306	REV:	C02