


ROBERT L FORD

private architectural practitioner and rural development consultant

PARKSIDE PARK ROAD LEEK STAFFORDSHIRE ST13 8JT

rob@lford.co.uk / 01538 389290 / 07969 68 68 86

NORTH

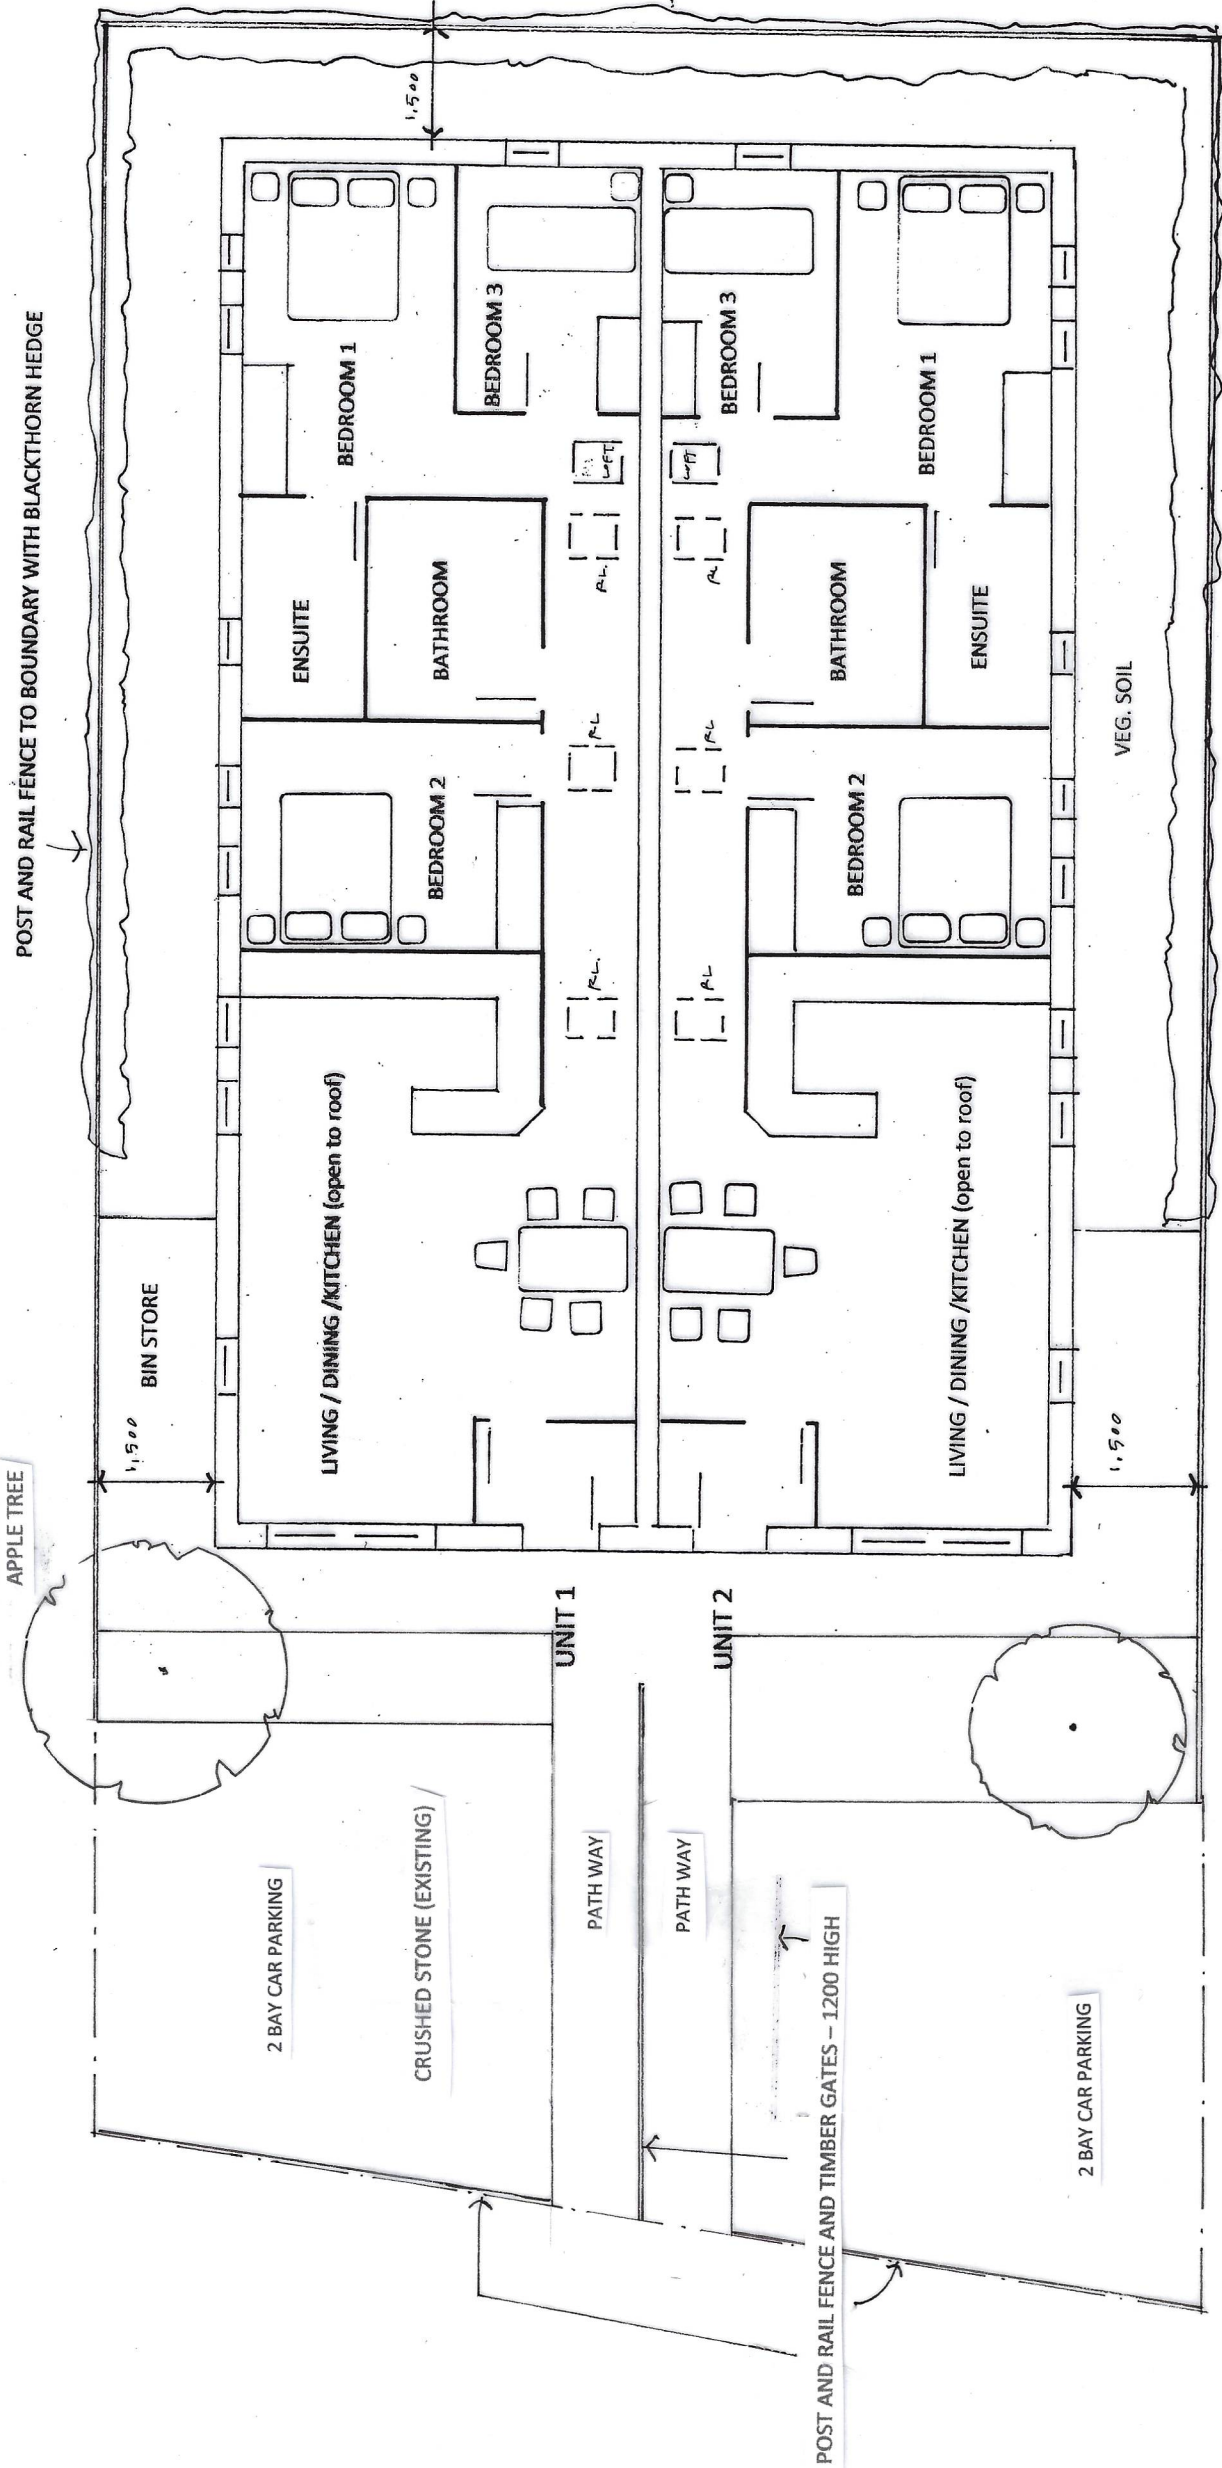

REVISIONS

A 10 2024 EXTERNAL SURFACES AND SITE BOUNDARY TREATMENT NOTES AND

DIMENSIONS ADDED

B 01 2025

FRONT PLOTS REDUCED IN DEPTH SO THAT THE SITE AREA EXTENT IS COINCIDENTAL
WITH THAT WHICH PERTAINS TO THE ADJACENT BARN CONVERSION

B

DRAWING NO. WAB 05 FLOOR PLAN AS PROPOSED SCALE 1:100 AT A3

PROPOSED CONVERSION OF AN AGRICULTURAL BUILDING TO PROVIDE SHORT STAY
RESIDENTIAL ACCOMMODATION AT WYLDE GOOSE FARM ASHBOURNE ROAD
BRADNAP STAFFORDSHIRE

08 2024