



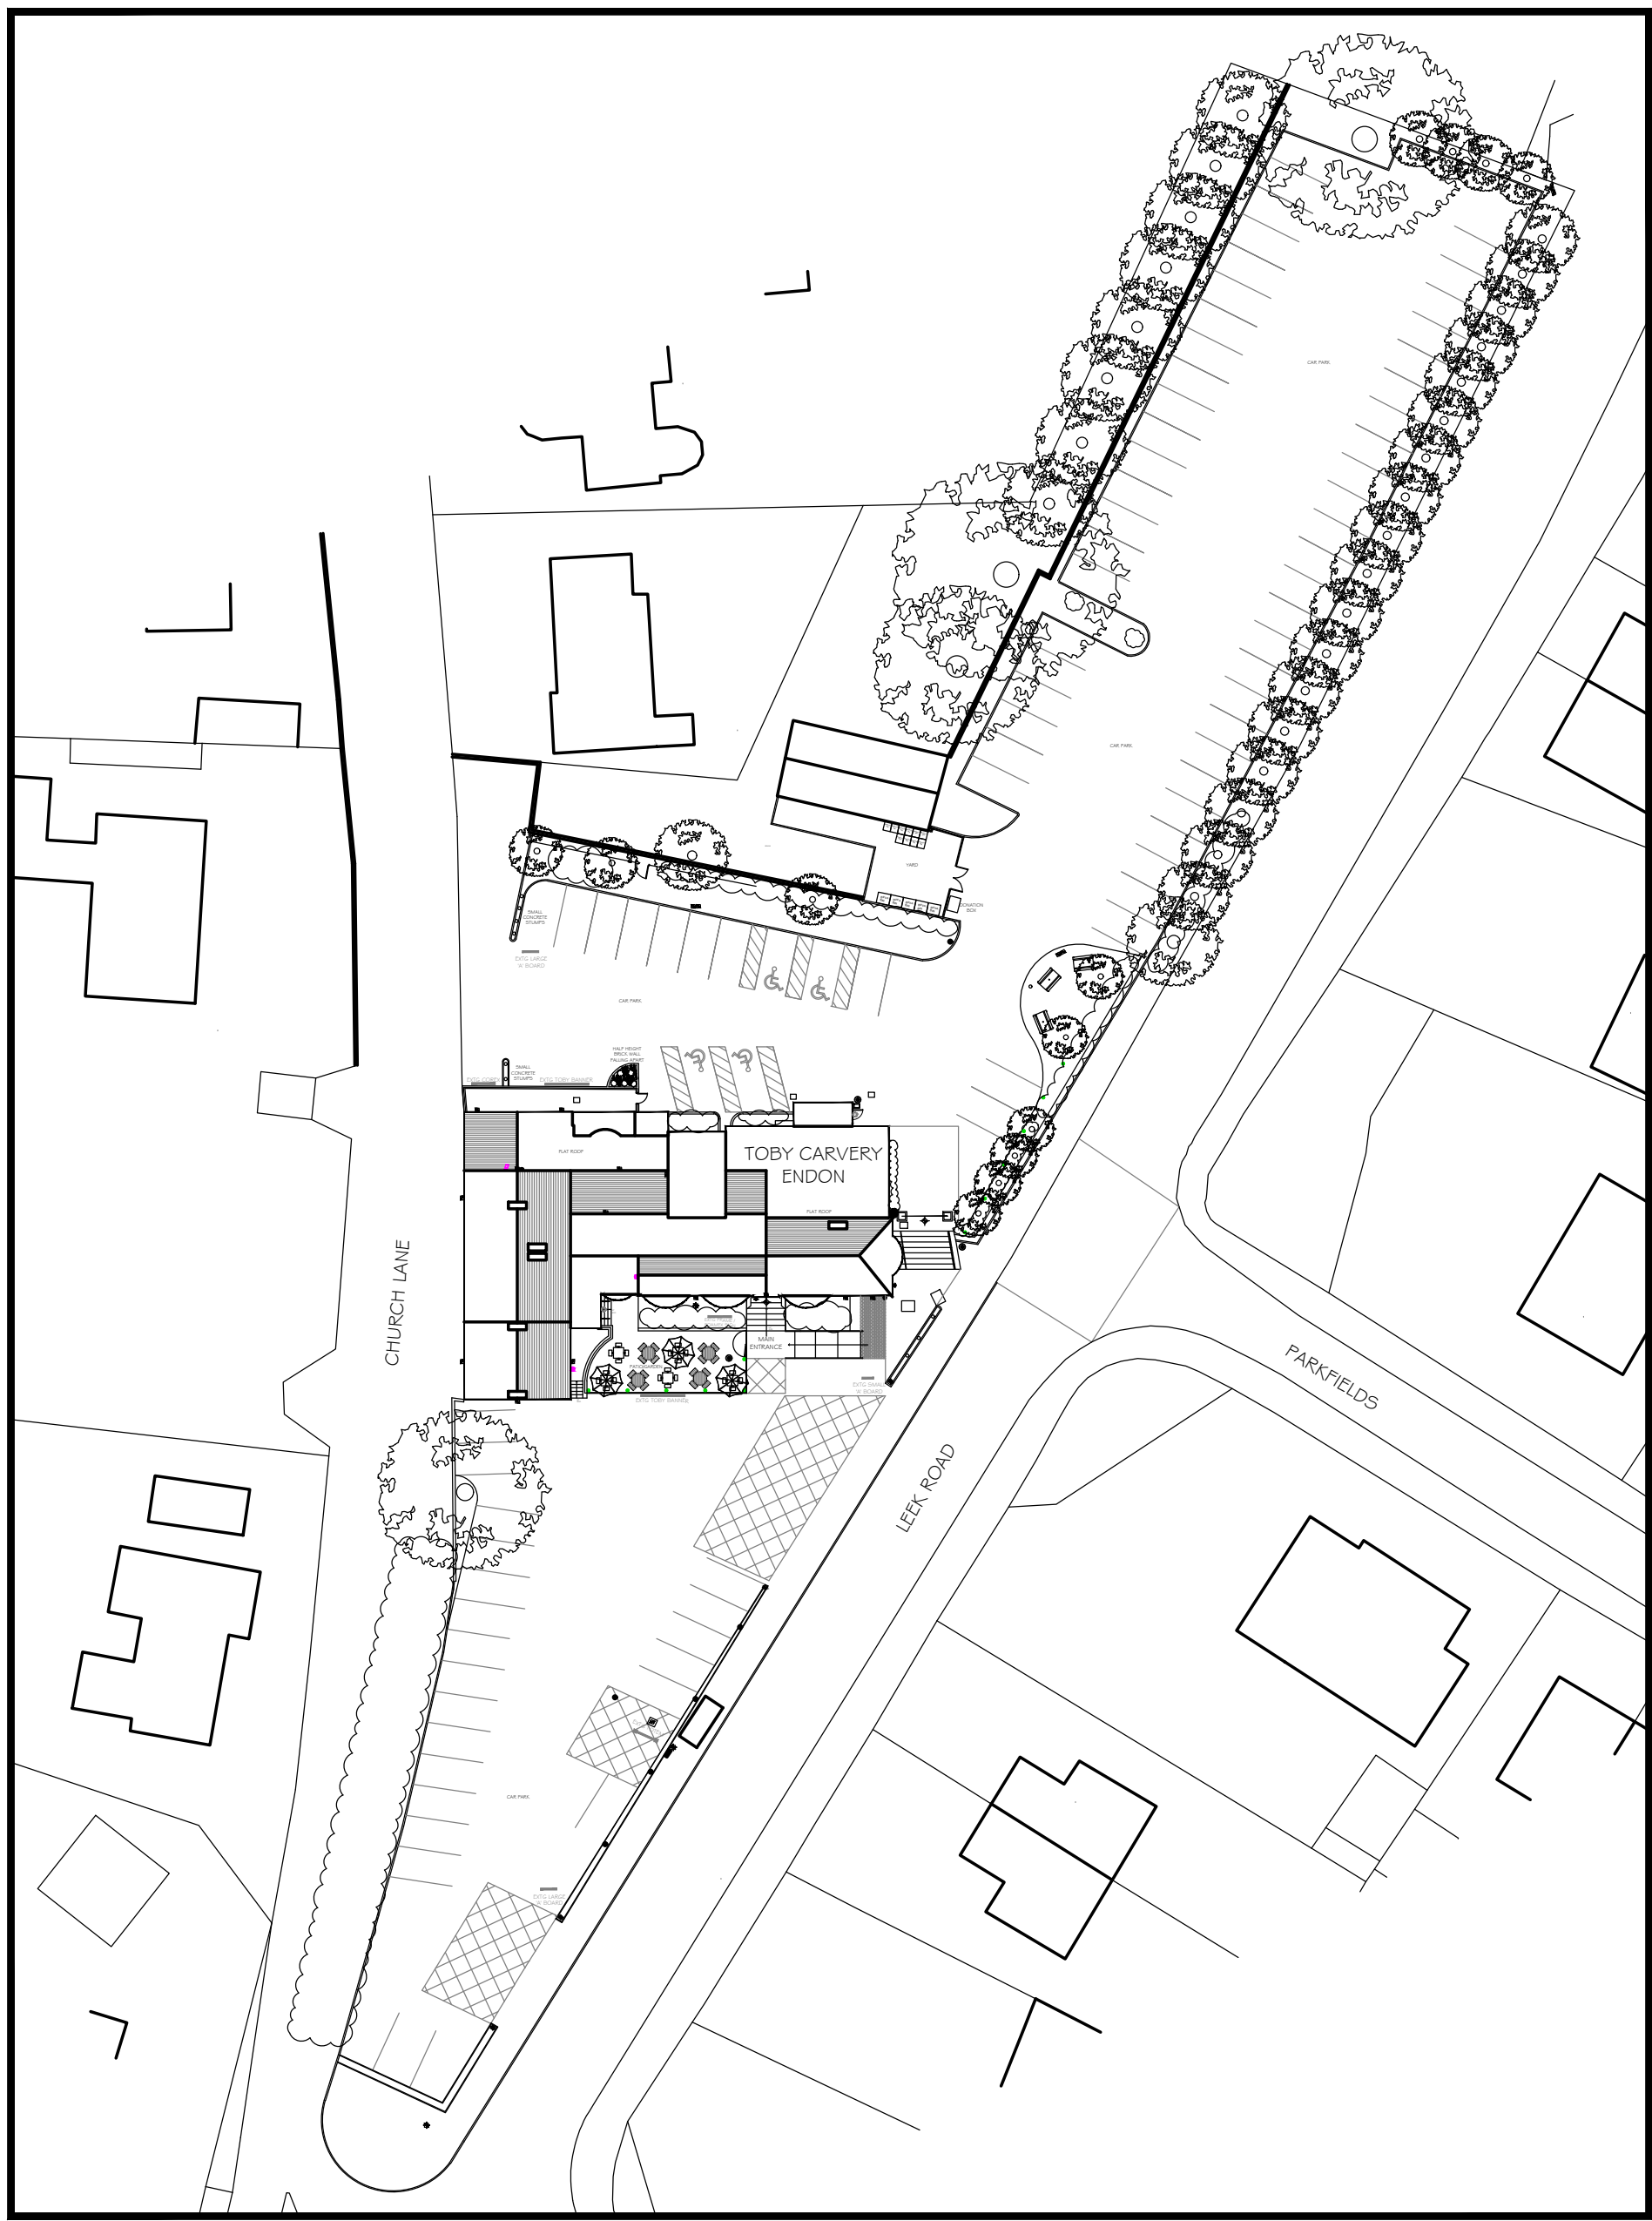


FULL SITE PLAN 1:500

CHURCH LANE

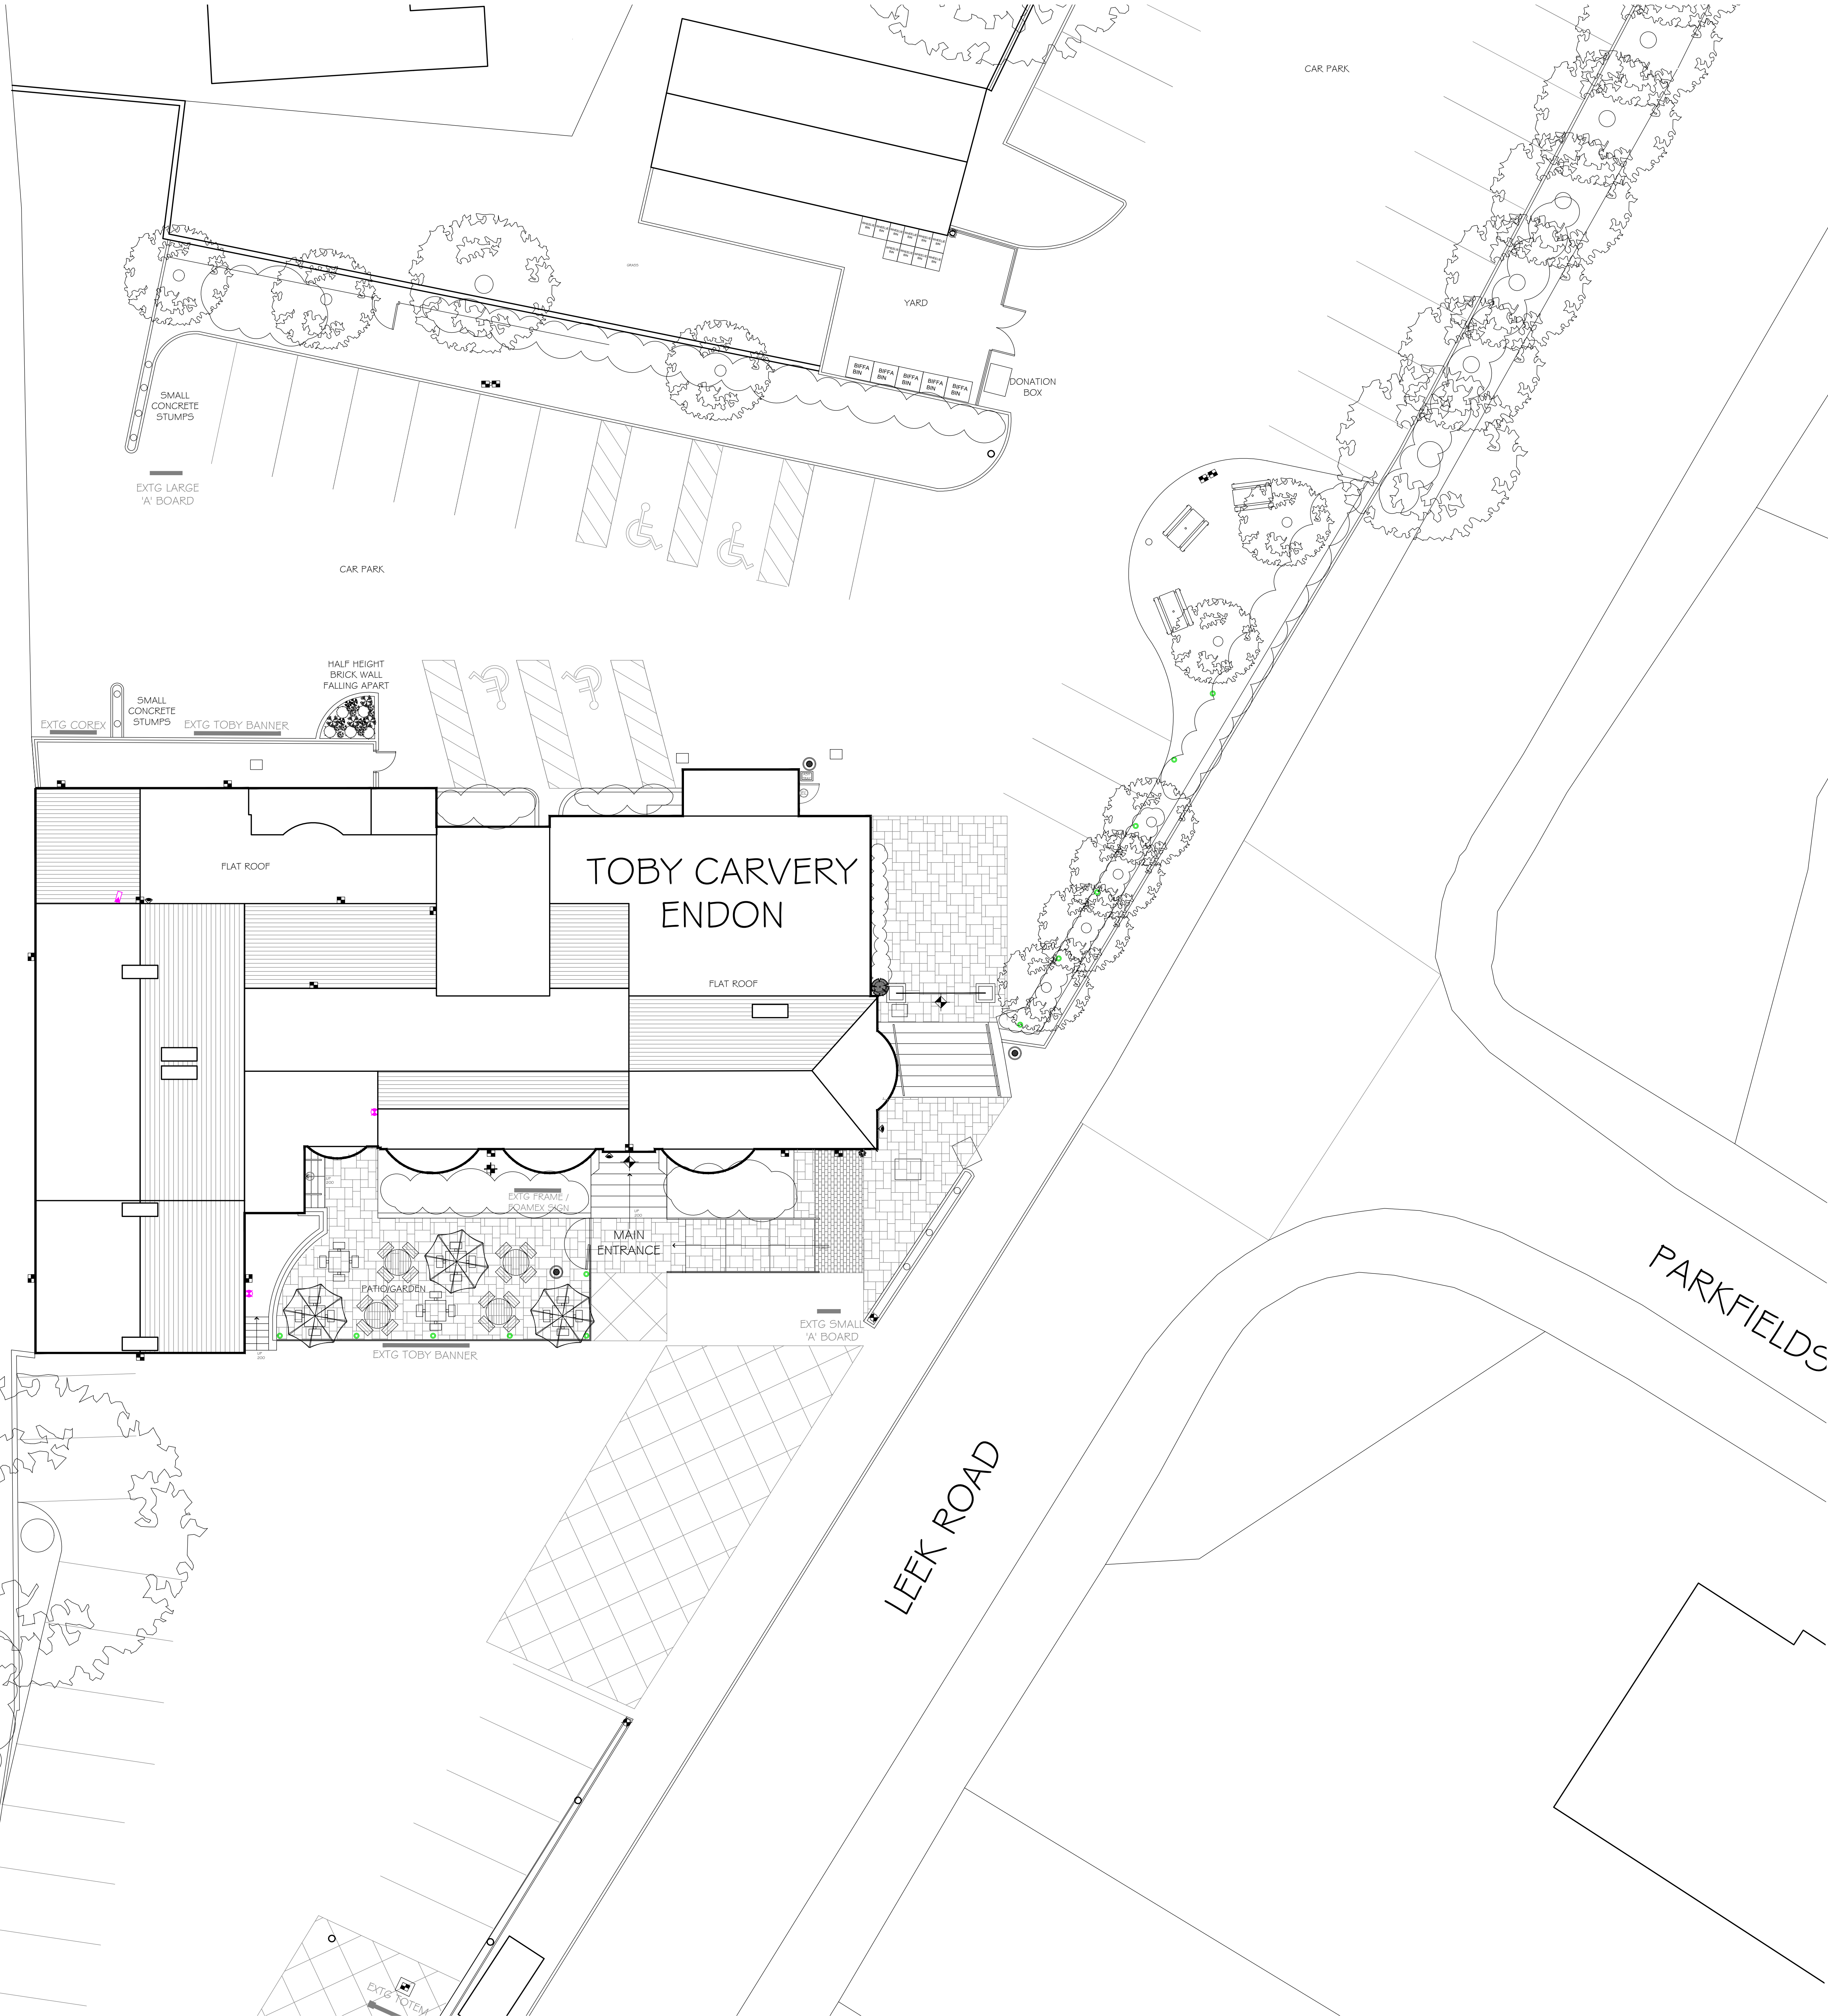

LEEK ROAD

PARKFIELDS

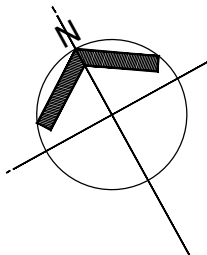

Scale = 1:100
Metres 2 4 6 8 10

© copyright
This drawing is the copyright of aba architecture and interiors limited. Copyright is reserved by them and the drawing is issued on condition that it is not copied, reproduced, retained or disclosed to any third party without the written consent of aba architecture and interiors limited. The drawing is for information only and is not to be used for any other purpose without the written consent of aba architecture and interiors limited. The drawing is for information only and is not to be used for any other purpose without the written consent of aba architecture and interiors limited.

REV: DATE: BY: COMMENT:



aba
architecture and interiors
globe works, kelham island, sheffield, s6 3ae 0114 201 5023
www.abaarchitecture.co.uk

CLIENT: MAB - TOBY CARVERY - FY25 REMODEL
PROJECT: BUN: 039187 - TC ENDON
LEEK ROAD
ENDON
STOKE-ON-TRENT
ST9 9BE

TITLE: EXISTING SITE LAYOUT
INITIALS: JP DATE: NOV 24 SCALE: 1:100 (A0)
NUMBER: 2628-201 REV: STATUS: PLANNING