



North East Elevation Scale 1:100

South East Elevation Scale 1:100

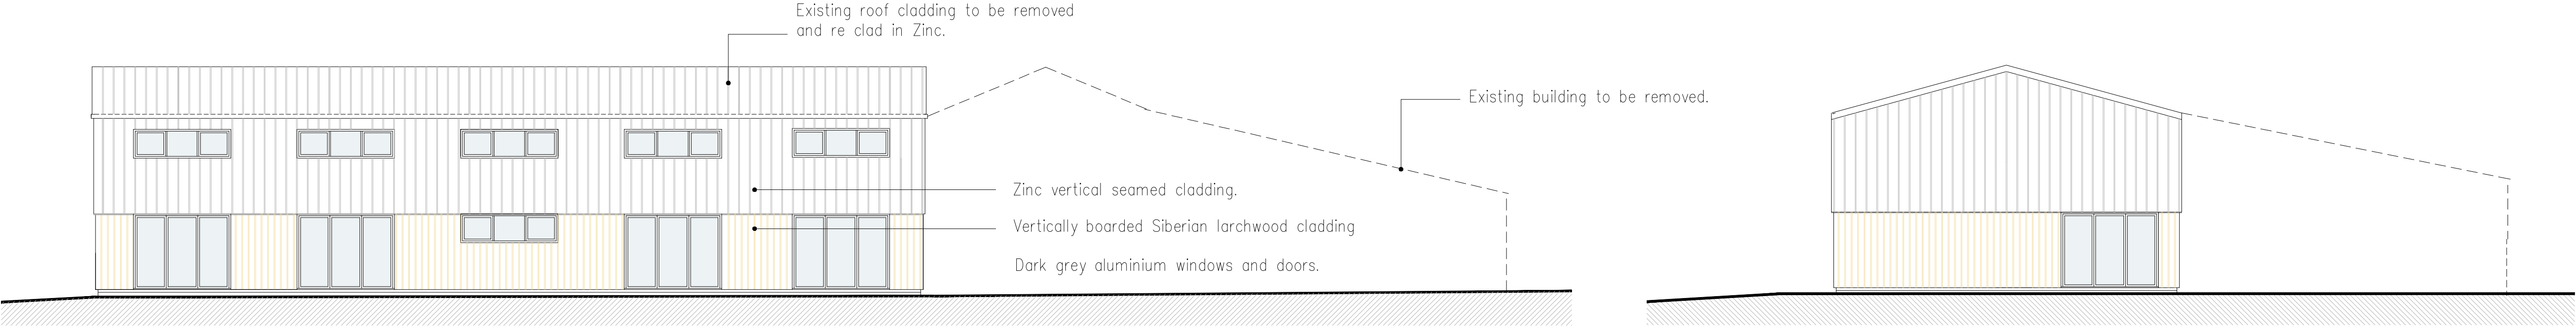


North West Elevation Scale 1:100


South West Elevation Scale 1:100

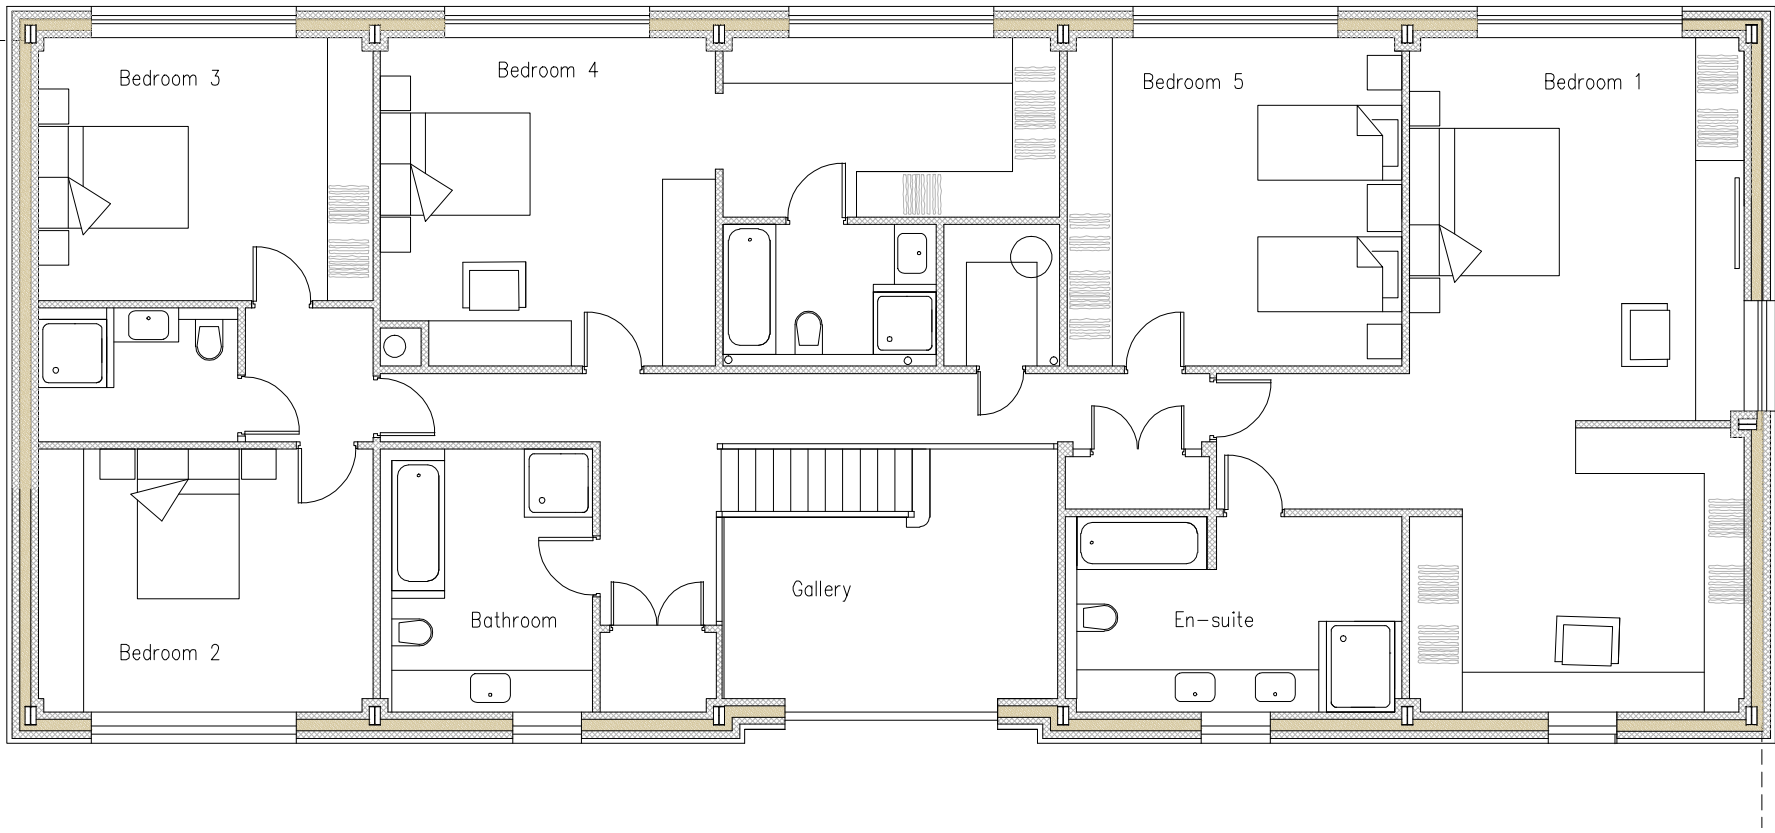


First Floor Scale 1:100

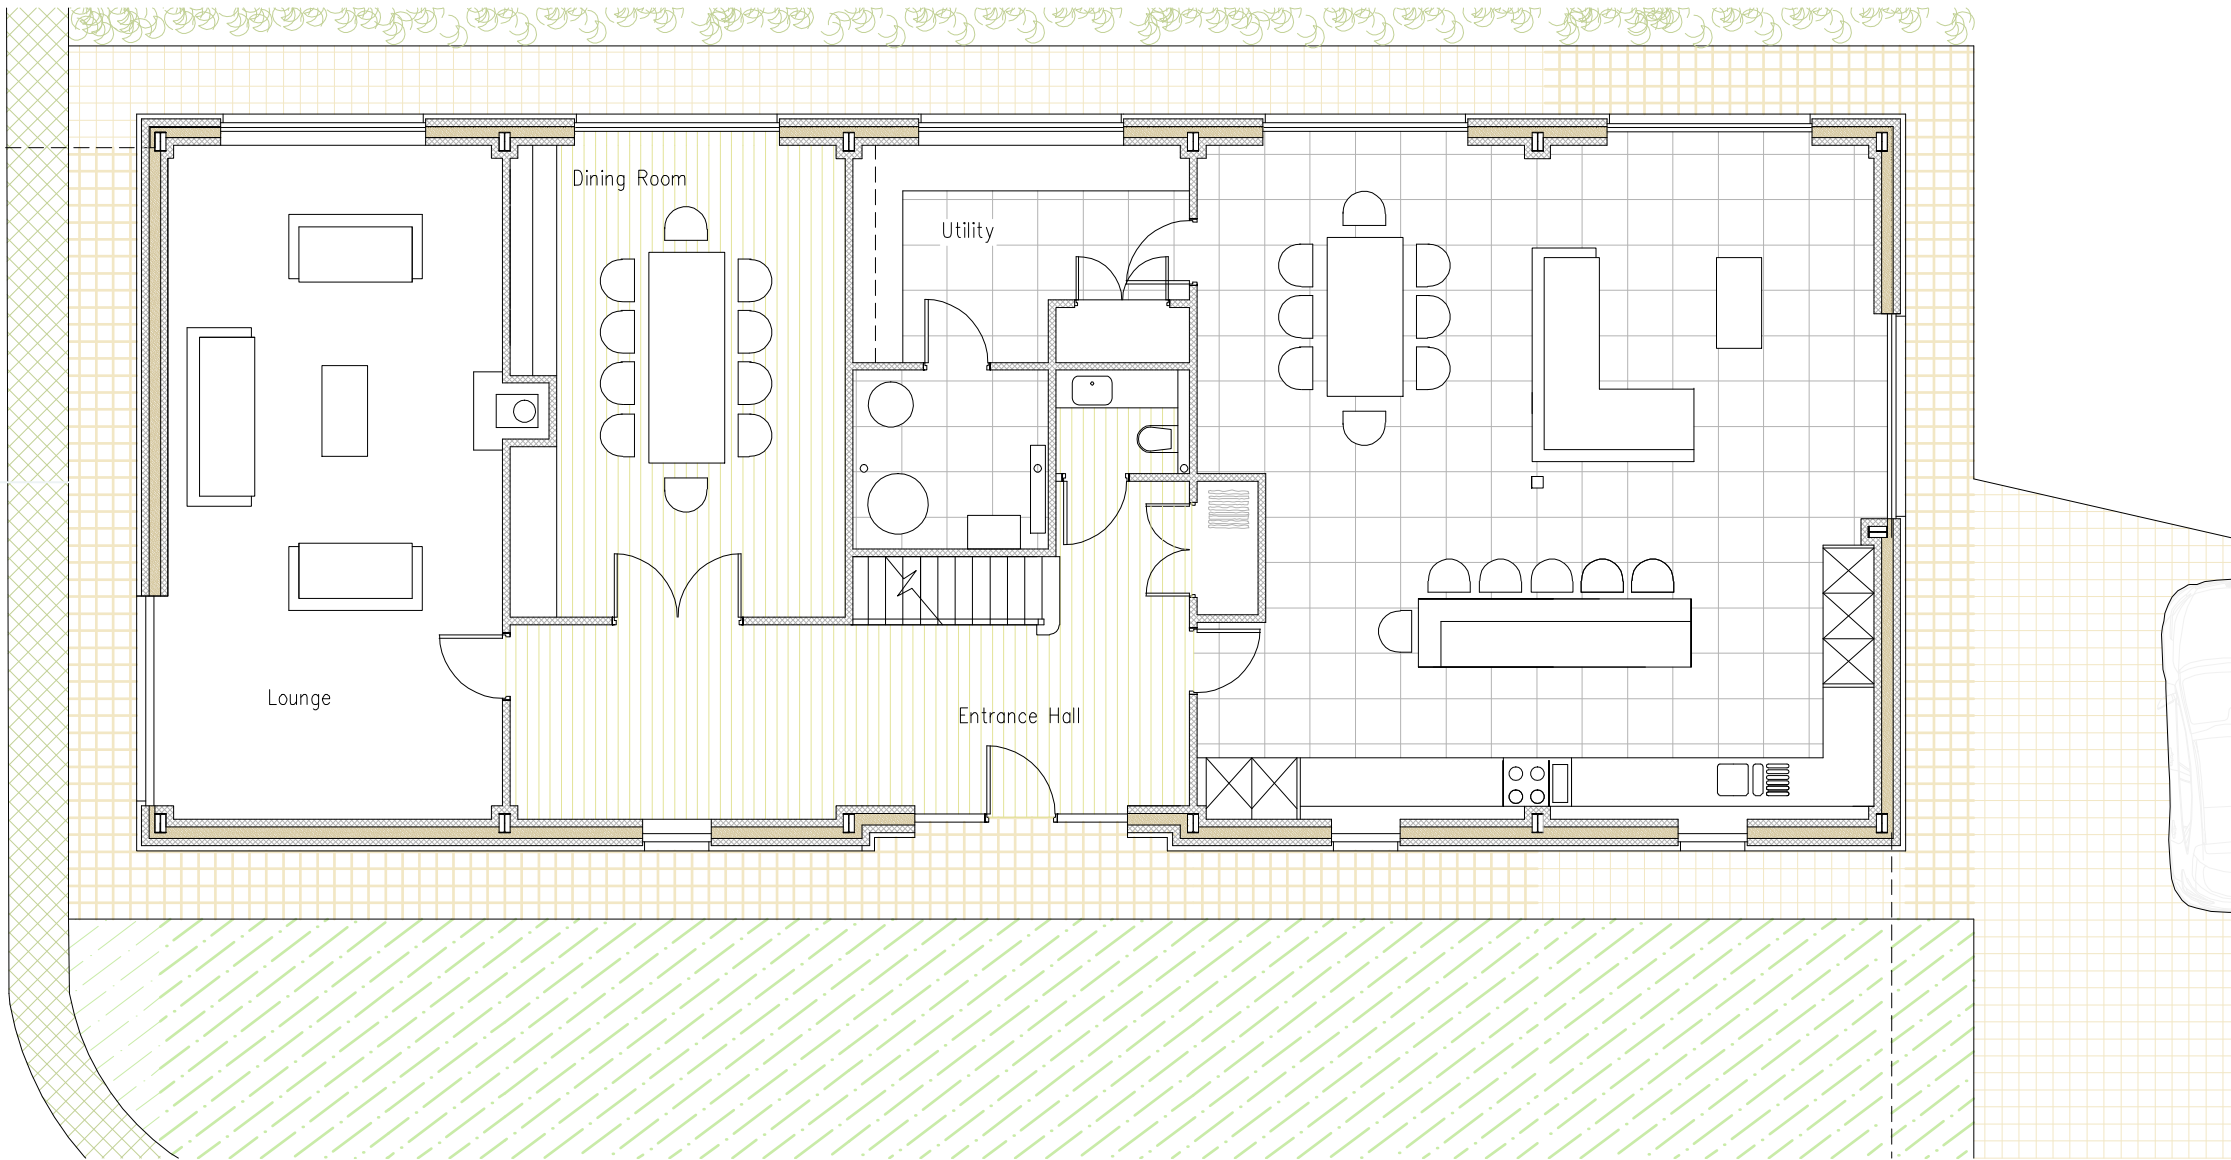

Ground Floor Scale 1:100

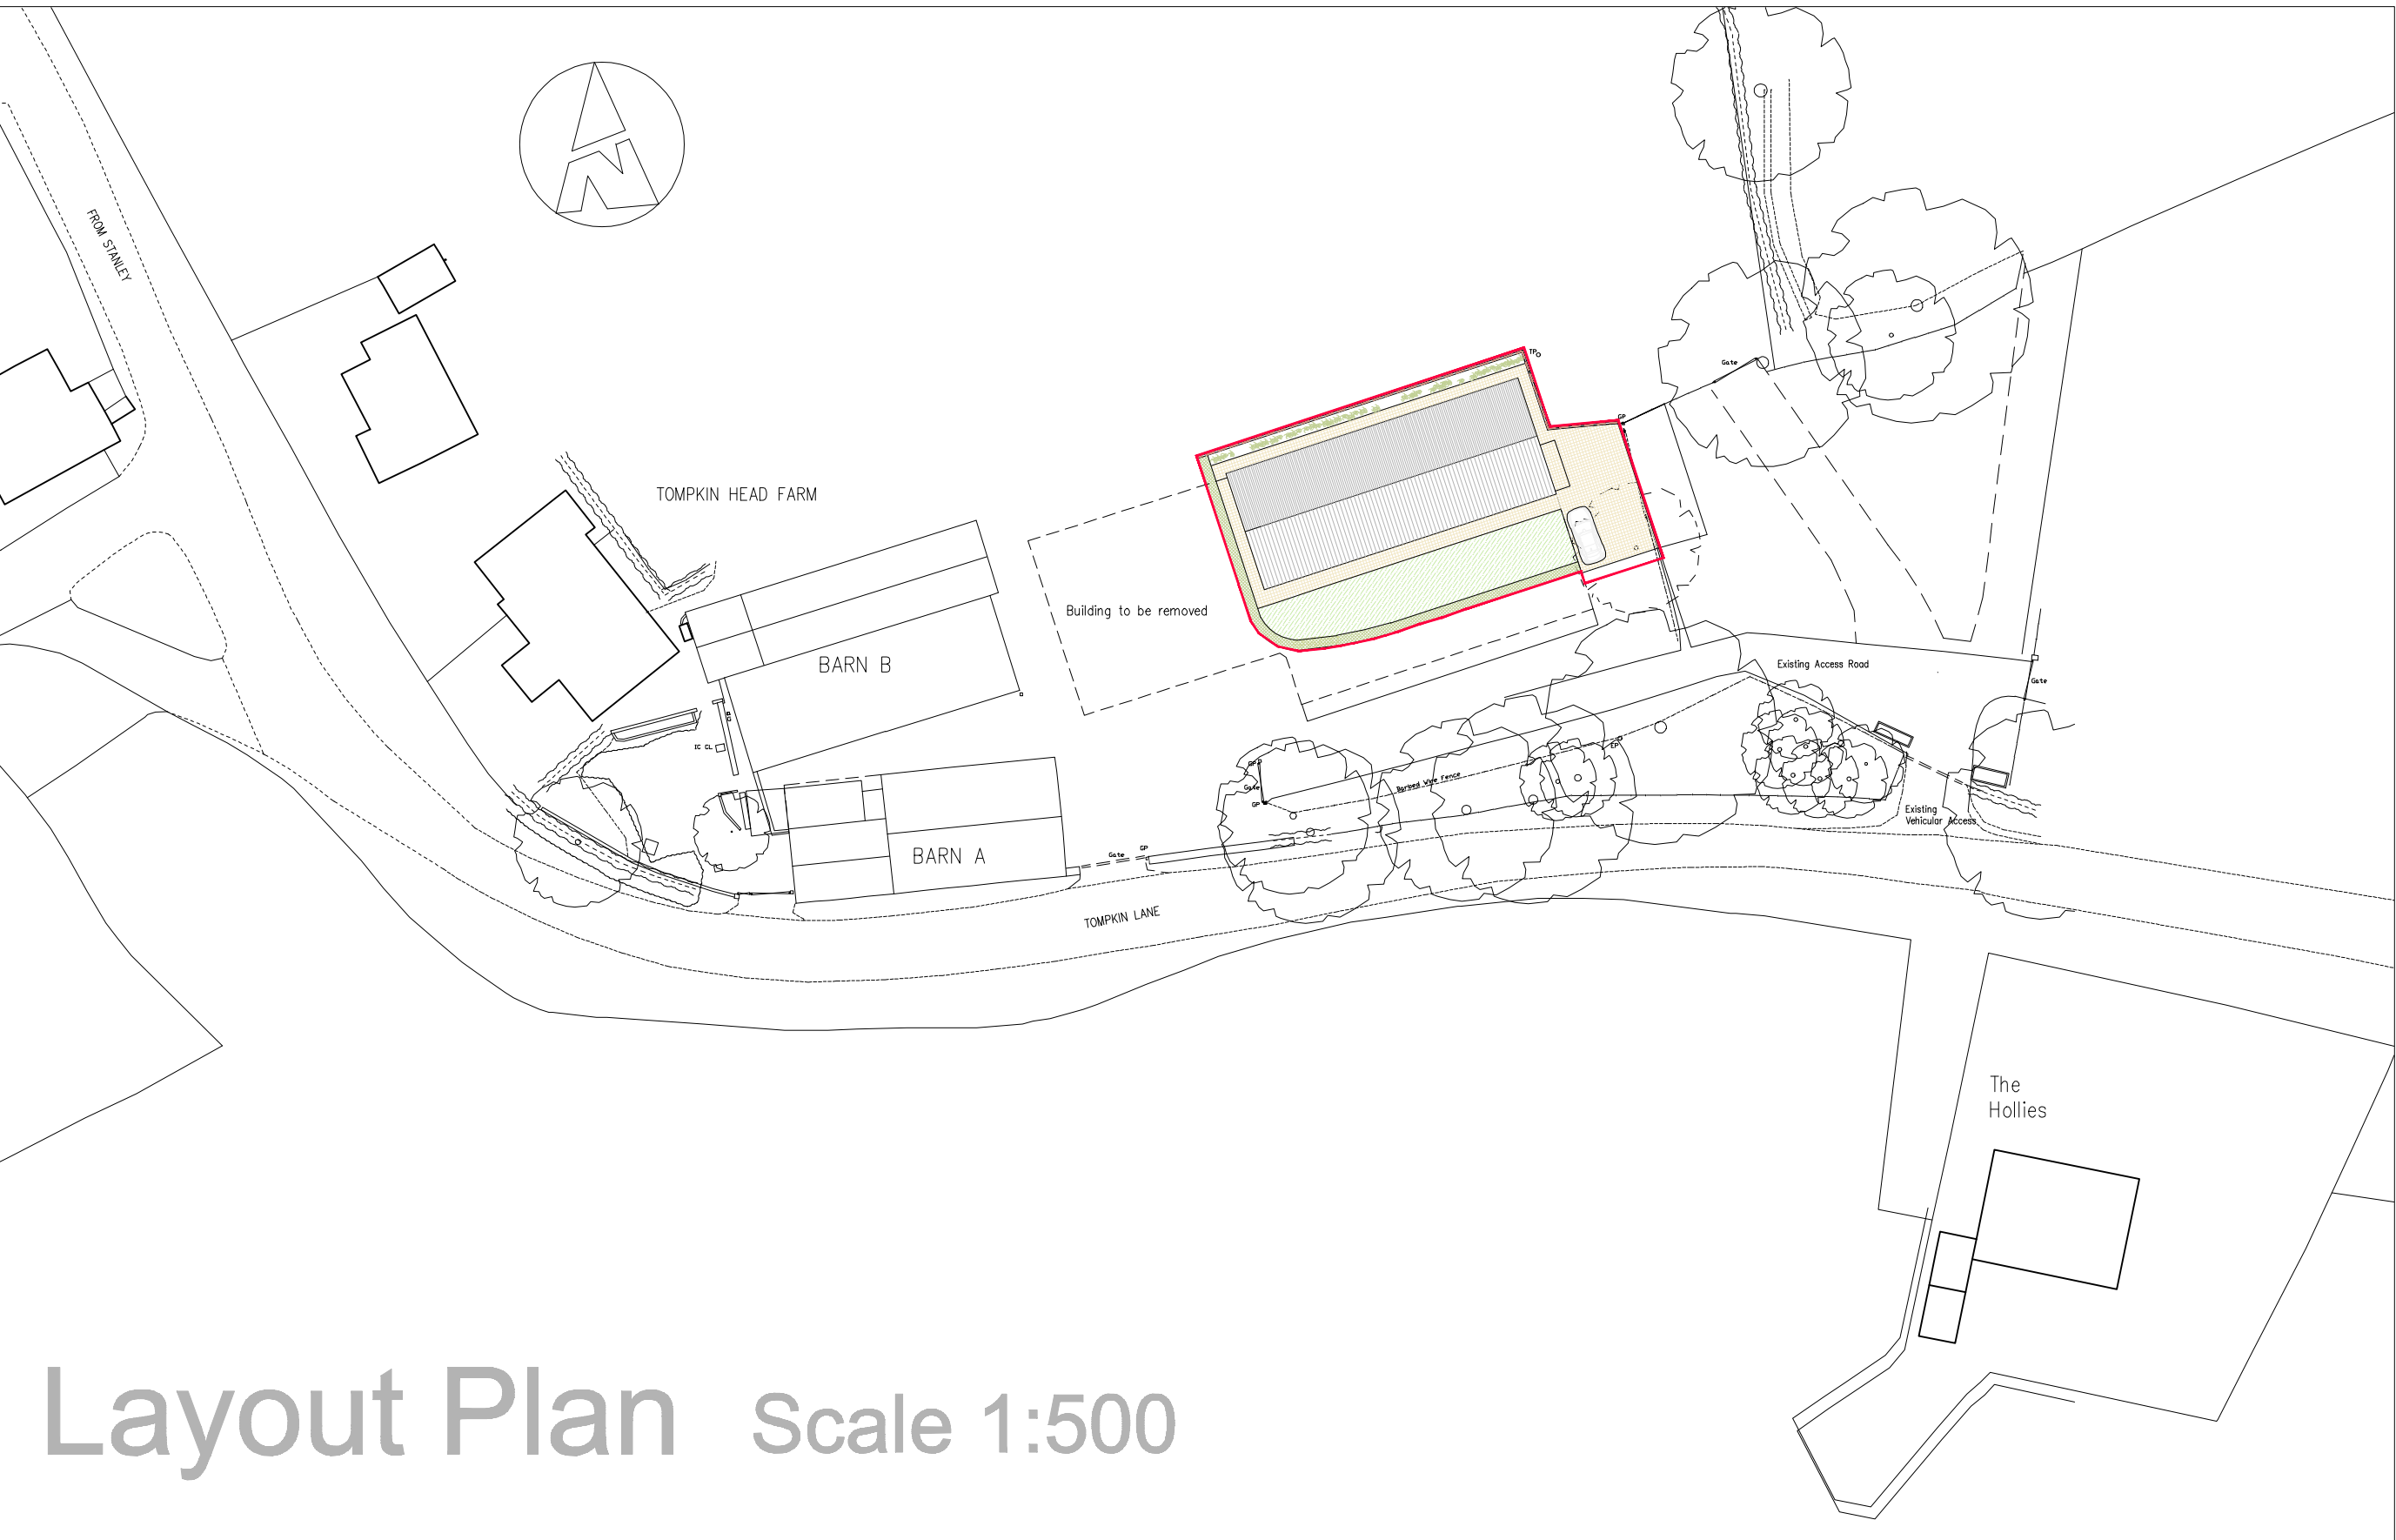

Layout Plan Scale 1:500

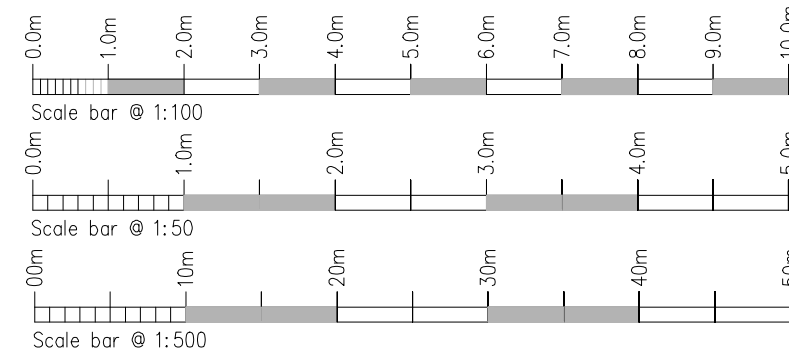

Rev.	Drawn	Comments.	Date

MAC
ARCHITECTURAL DESIGN LTD
Moorland House, 123 Moorland Road, Burslem, ST6 1JD.
T:01782 503302 E:admin@mac-arch.co.uk

Client:
Mrs G Tinsley.

Project:
**Proposed conversion of redundant agricultural building
Tompkin Head Farm, Tompkin Lane
Staffordshire, ST9 9NA.**

Title:
Plans & Elevations as Proposed.

Status:
Planning