



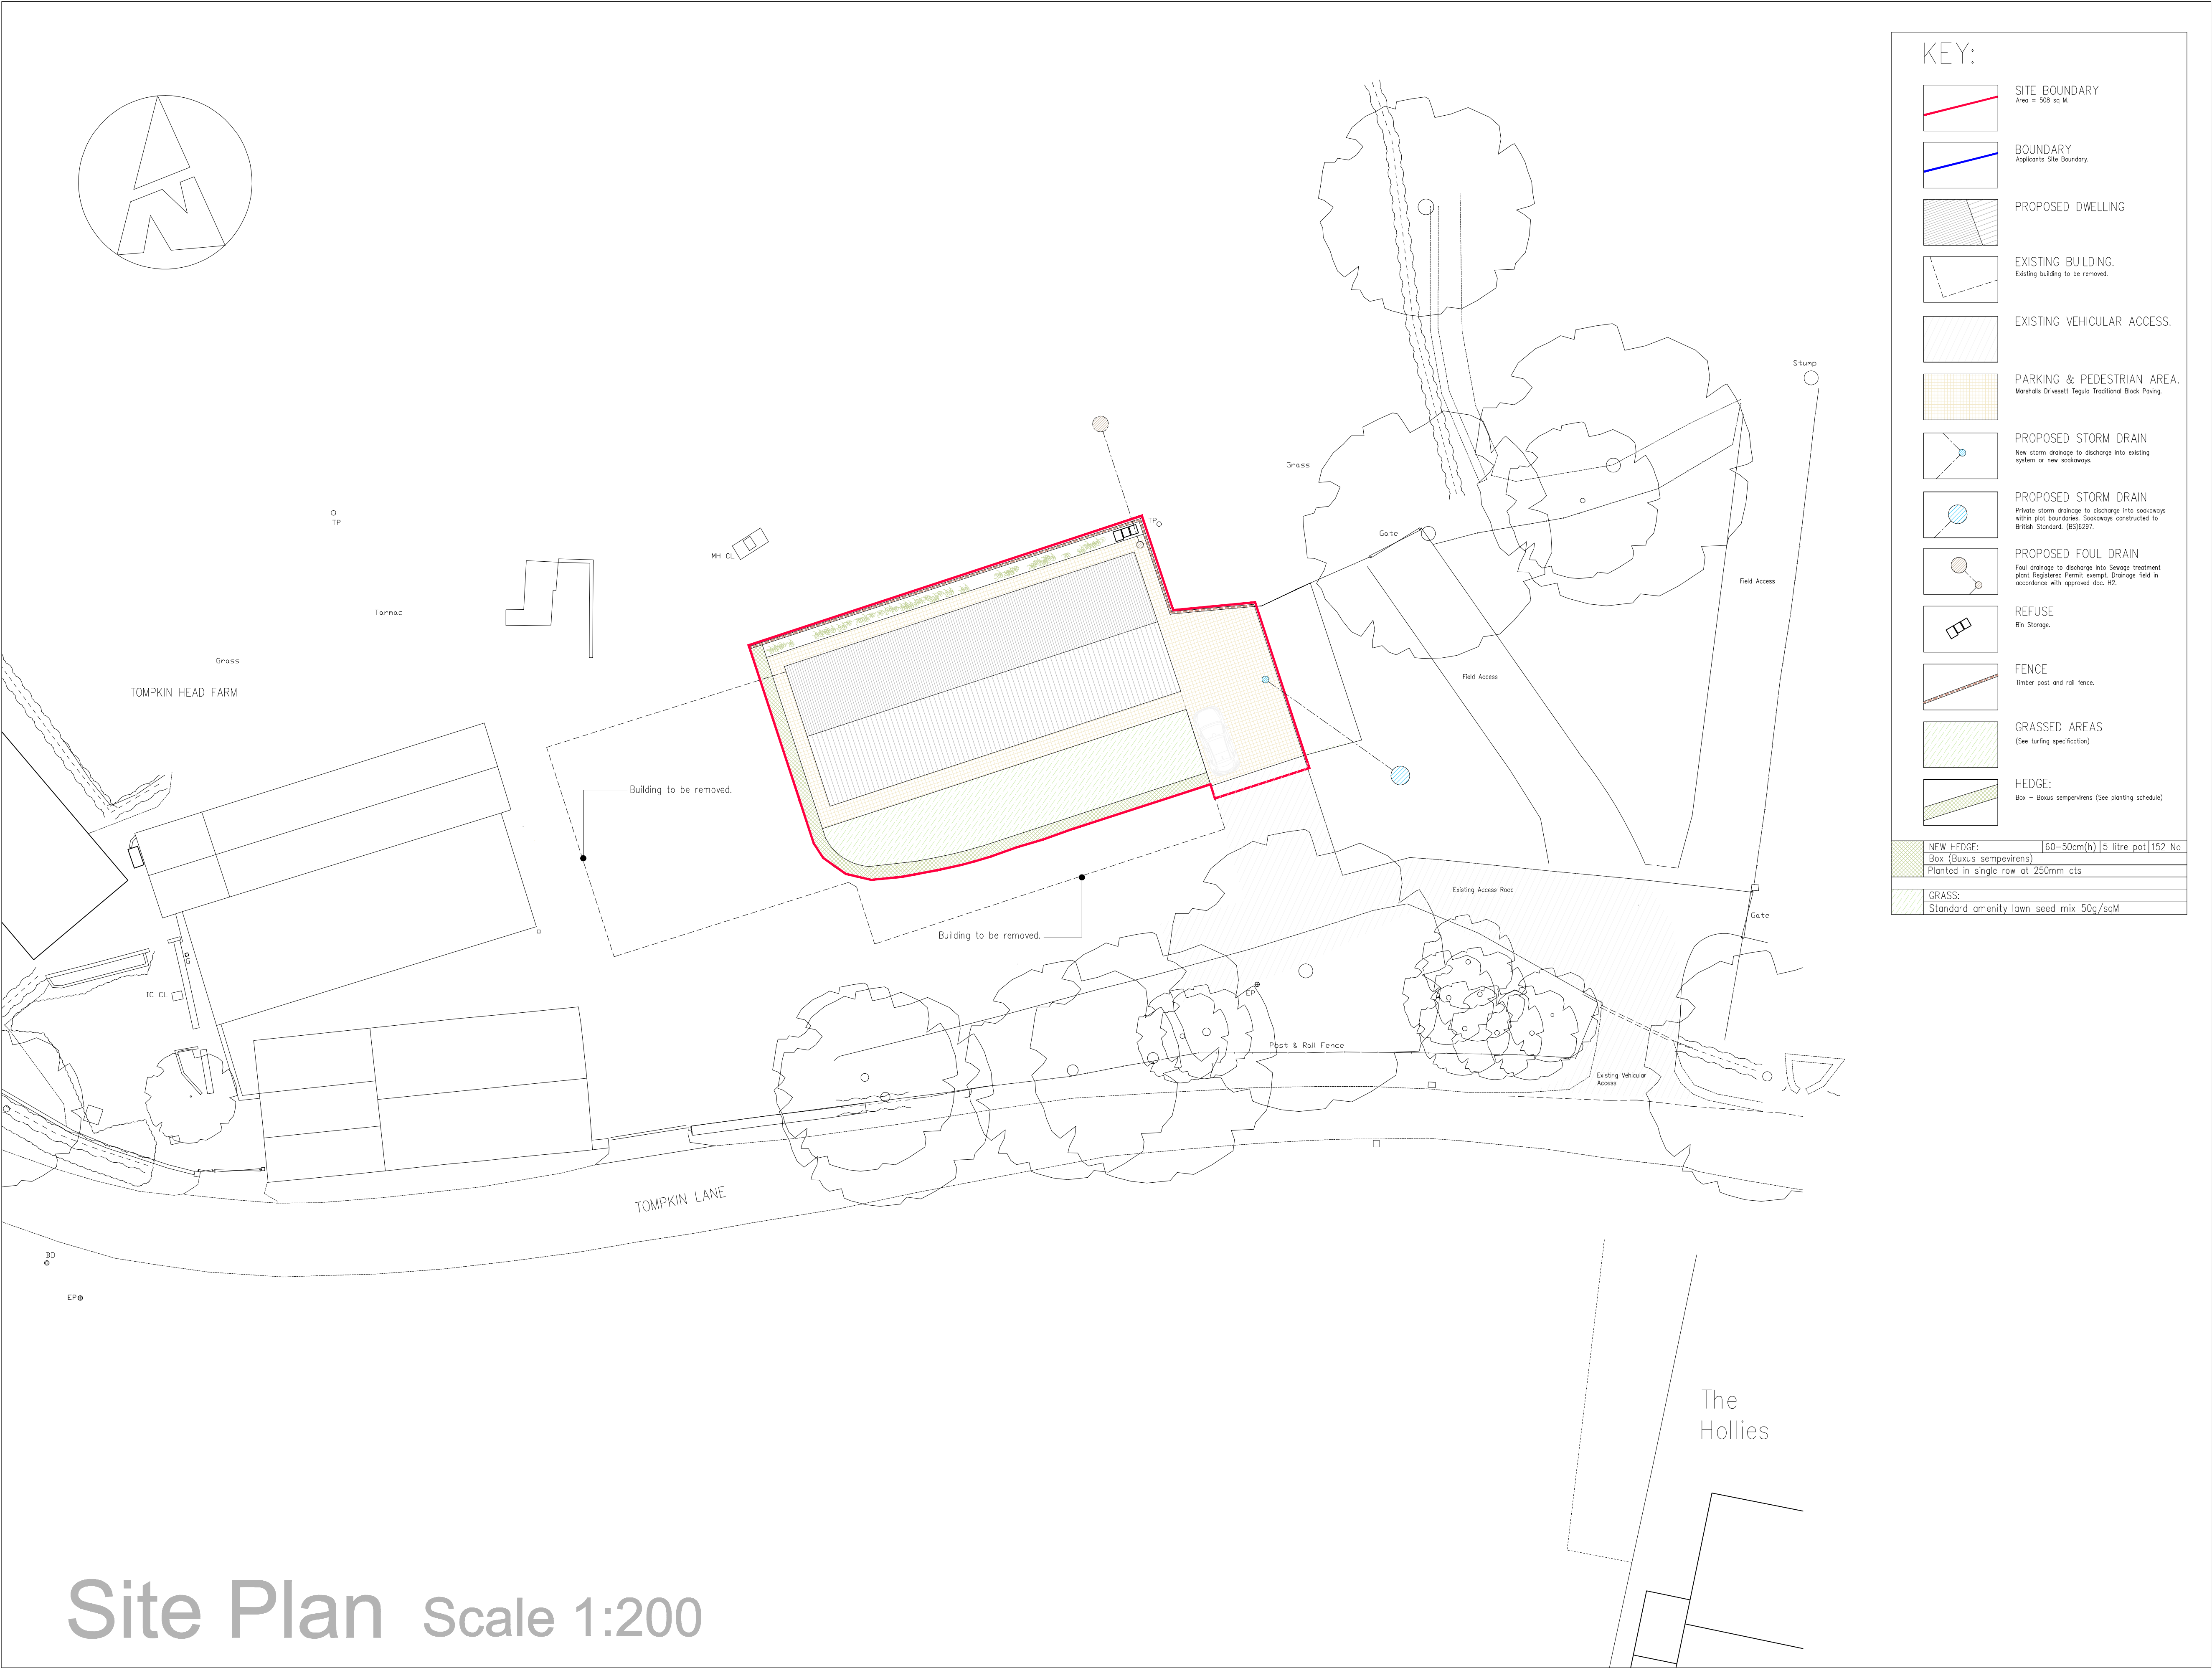

© MAC ARCHITECTURAL DESIGN LTD. All rights reserved.
This Drawing and its contents has been produced for the Client only and is not intended for any other person or for any other purpose than the Drawing Status. No part of this drawing and associated graphical contents may be reproduced, copied, modified or distributed, without the prior written consent of MAC Architectural Design Ltd.

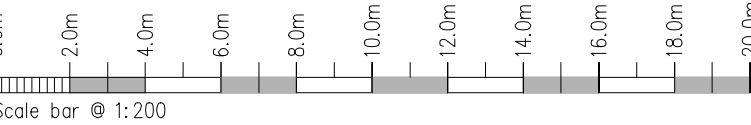

Rev.	Drawn	Comments.	Date

MAC
ARCHITECTURAL DESIGN LTD
Moorland House, 123 Moorland Road, Burslem, ST8 1JD.
T:01782 503302 E:admin@mac-arch.co.uk

Client:
Mrs G Tinsley.

Project:
**Proposed conversion of redundant agricultural building
Tompkin Head Farm, Tompkin Lane
Staffordshire, ST9 9NA.**

Title:
Site Plan.

Status:
Planning

Paper A1: Drawn: AC Bailey November 2024 Drawing Ref: 1892-02