


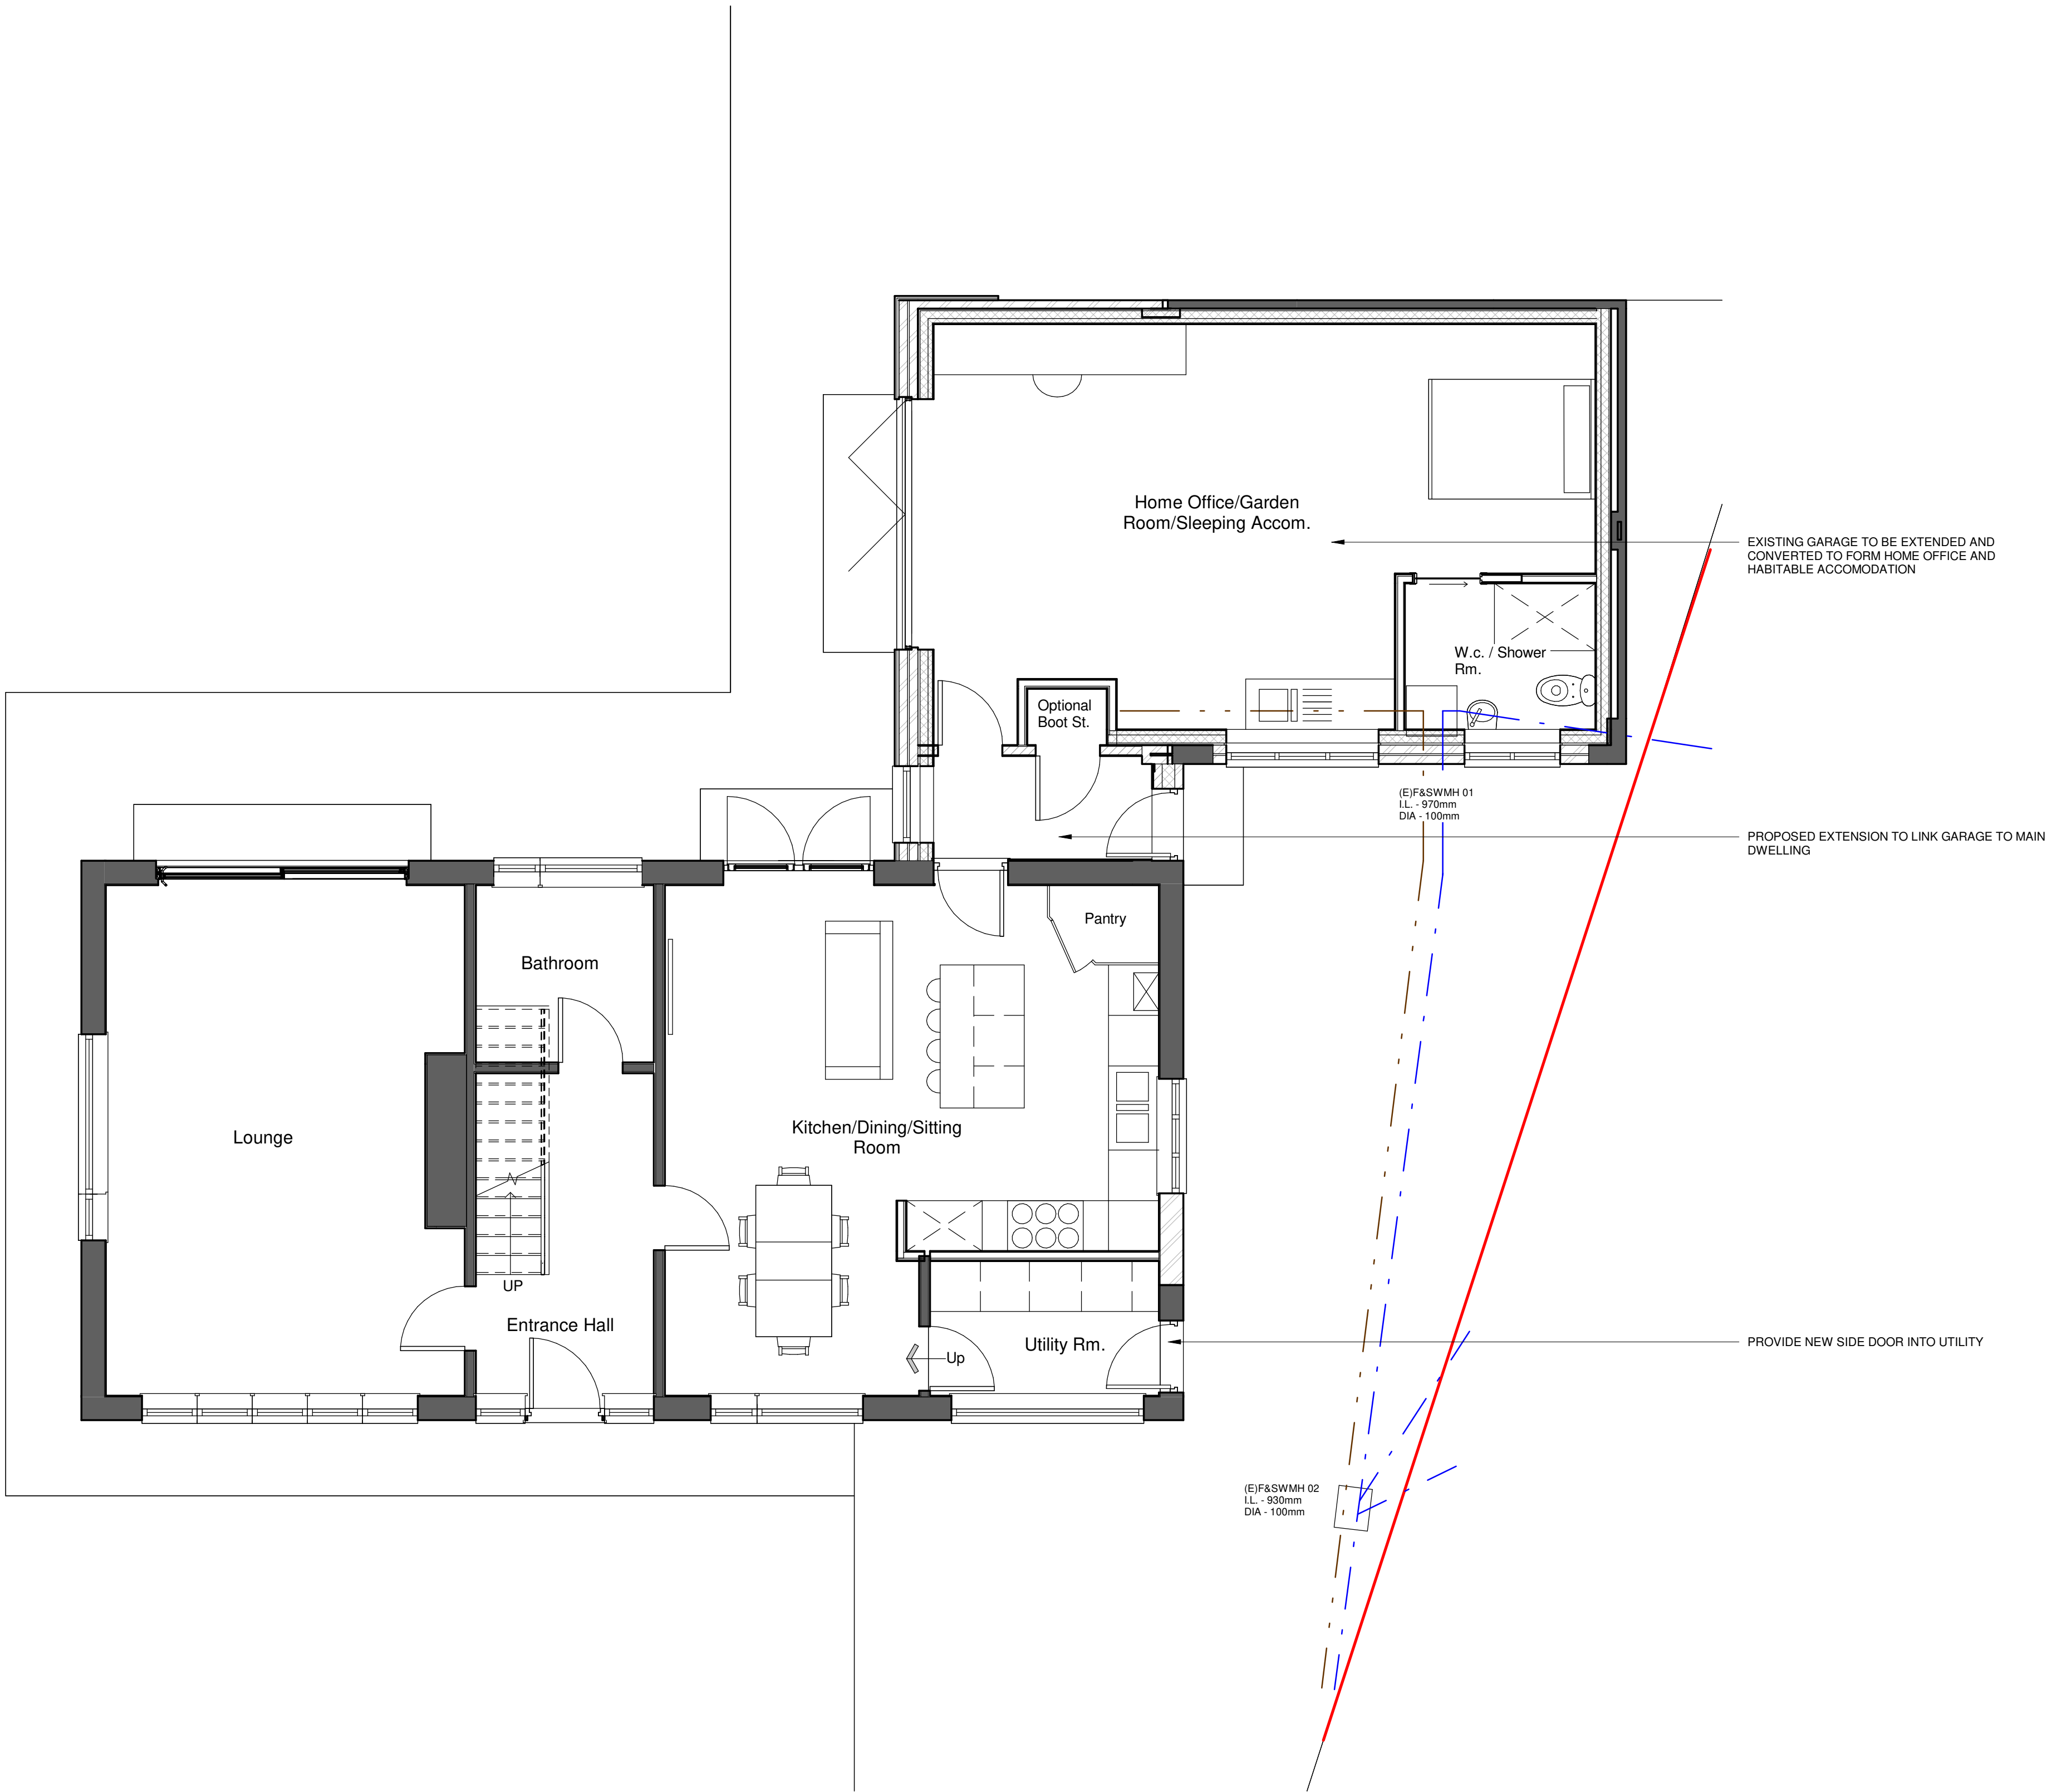

1 Proposed Ground Floor Level
1:50

GENERAL NOTES	
All work is to be completed in accordance with the planning consent notice ref.	
All building work is to conform with the 2010 Building Regulations and all subsequent revised documents and to the satisfaction of the building control officer.	
The contractor is to check all dimensions and conditions on site prior to commencing works.	
Works to be completed in strict accordance with all project specific documents produced in accordance with the CDM Regulations 2015.	
It remains the duty of the client and contractor to establish all legal boundaries on site.	
This drawing and its contents remain the copyright of EPOCH Architecture Ltd.	
KEY	
F.C.	Floor - Cill Height
C.H.	Head Height
D.H.	Door Head Height
[250]	Floor - Ceiling Height
TFW.LC#	Existing Four Water Inspection Chamber
(E)S.W.LC#	Existing Surface Water Inspection Chamber
(E)C.W.LC#	Existing Combined Water Inspection Chamber
(E)F.W.M.H.#	Existing Full Water Manhole
(E)S.W.M.H.#	Existing Surface Water Manhole
(E)C.W.M.H.#	Existing Combined Water Manhole
Rwp.	Rainwater Pipe
SVP	Soil Vent Pipe
S.S.	Sub-Stack
G.	Guiley
BIG.	Back Inlet Guiley

DRAWING NOTES:

0m 1m 2m 3m 4m

VISUAL SCALE 1:50 @ A1

Rev:	Details:	By/Chk:	Date:
------	----------	---------	-------


EPOCH Architecture Limited
12 Robin Hill, Biddulph Moor, Staffordshire, ST8 7NN
T: 01782 505636
M: 07709 260126
E: jonathan@epocharchitecture.co.uk
W: www.epocharchitecture.co.uk


EPOCH Architecture Limited
Registered in England & Wales
10183180

Client: Mr & Mrs Fletcher		
Project: 1 Grange Court, Biddulph Extension & Alterations		
Drawing Title: Proposed Ground Floor Plan		
Stage:	Status:	
Drawn By: EA	Date: 19/12/24	Scale: 1 : 50
EPOCH Project Number:	Client Project Number:	Sheet Size: A1
P368 - 204 PP01		Revision: