




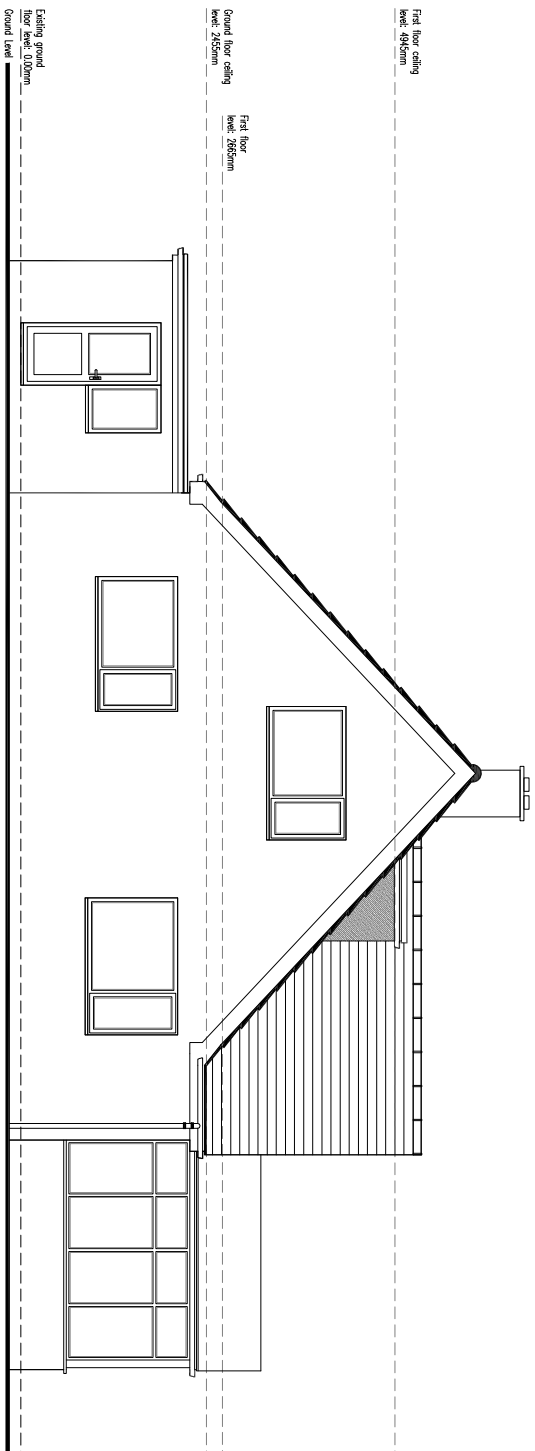


SIDE ELEVATION
(as existing)

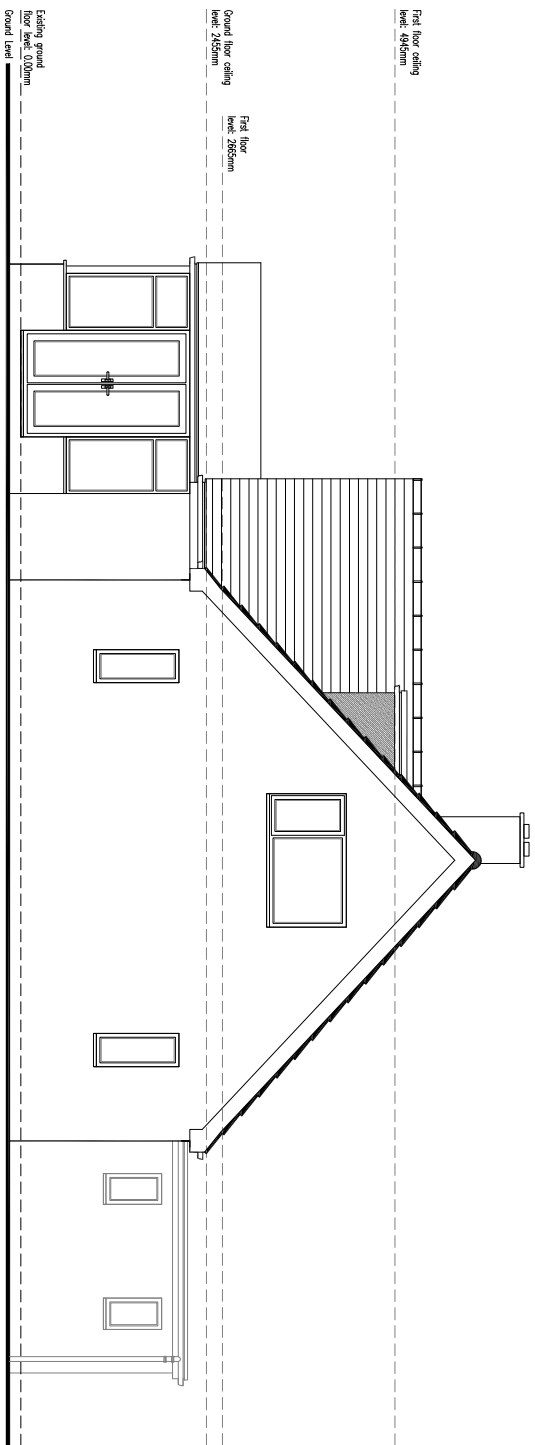

SIDE ELEVATION
(as existing)

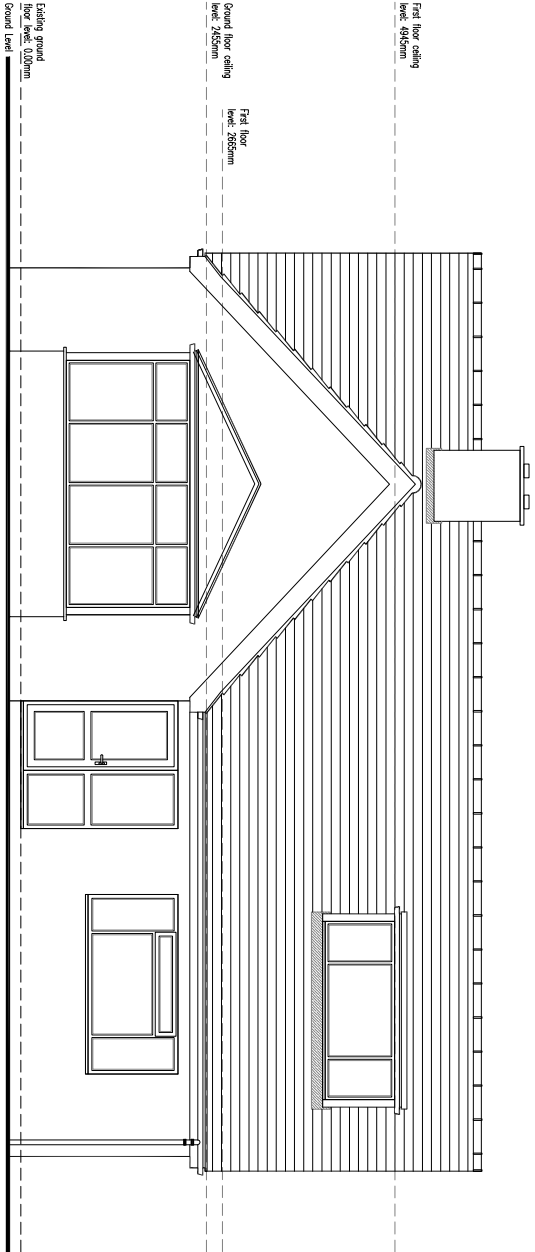


FRONT ELEVATION
(as existing)


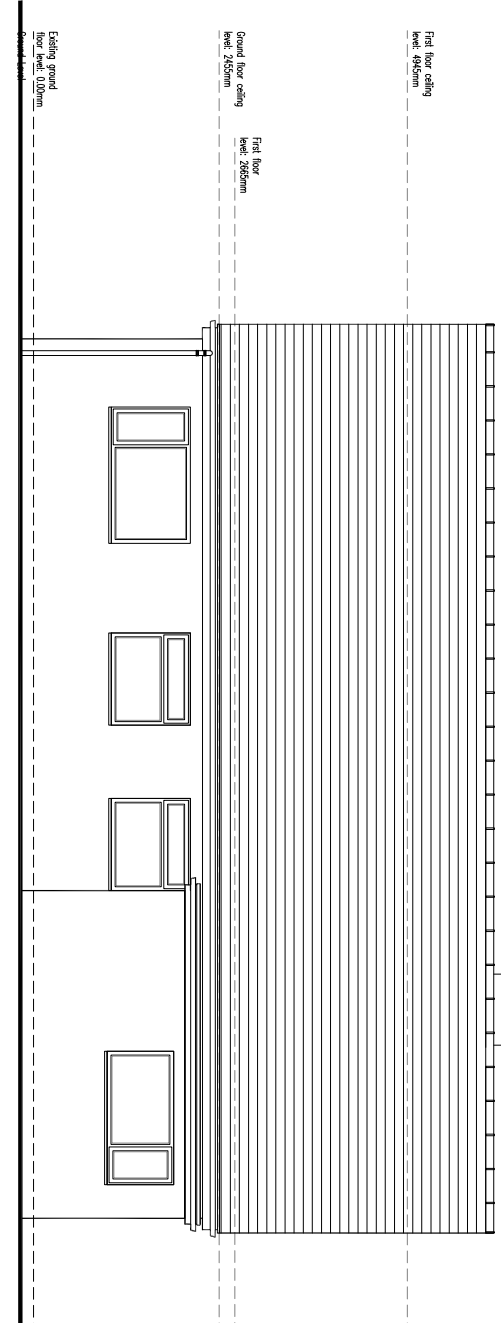


REAR ELEVATION
(as existing)


Scale bar 1:100 @ A1

 

Scale bar 1:50 @ A1

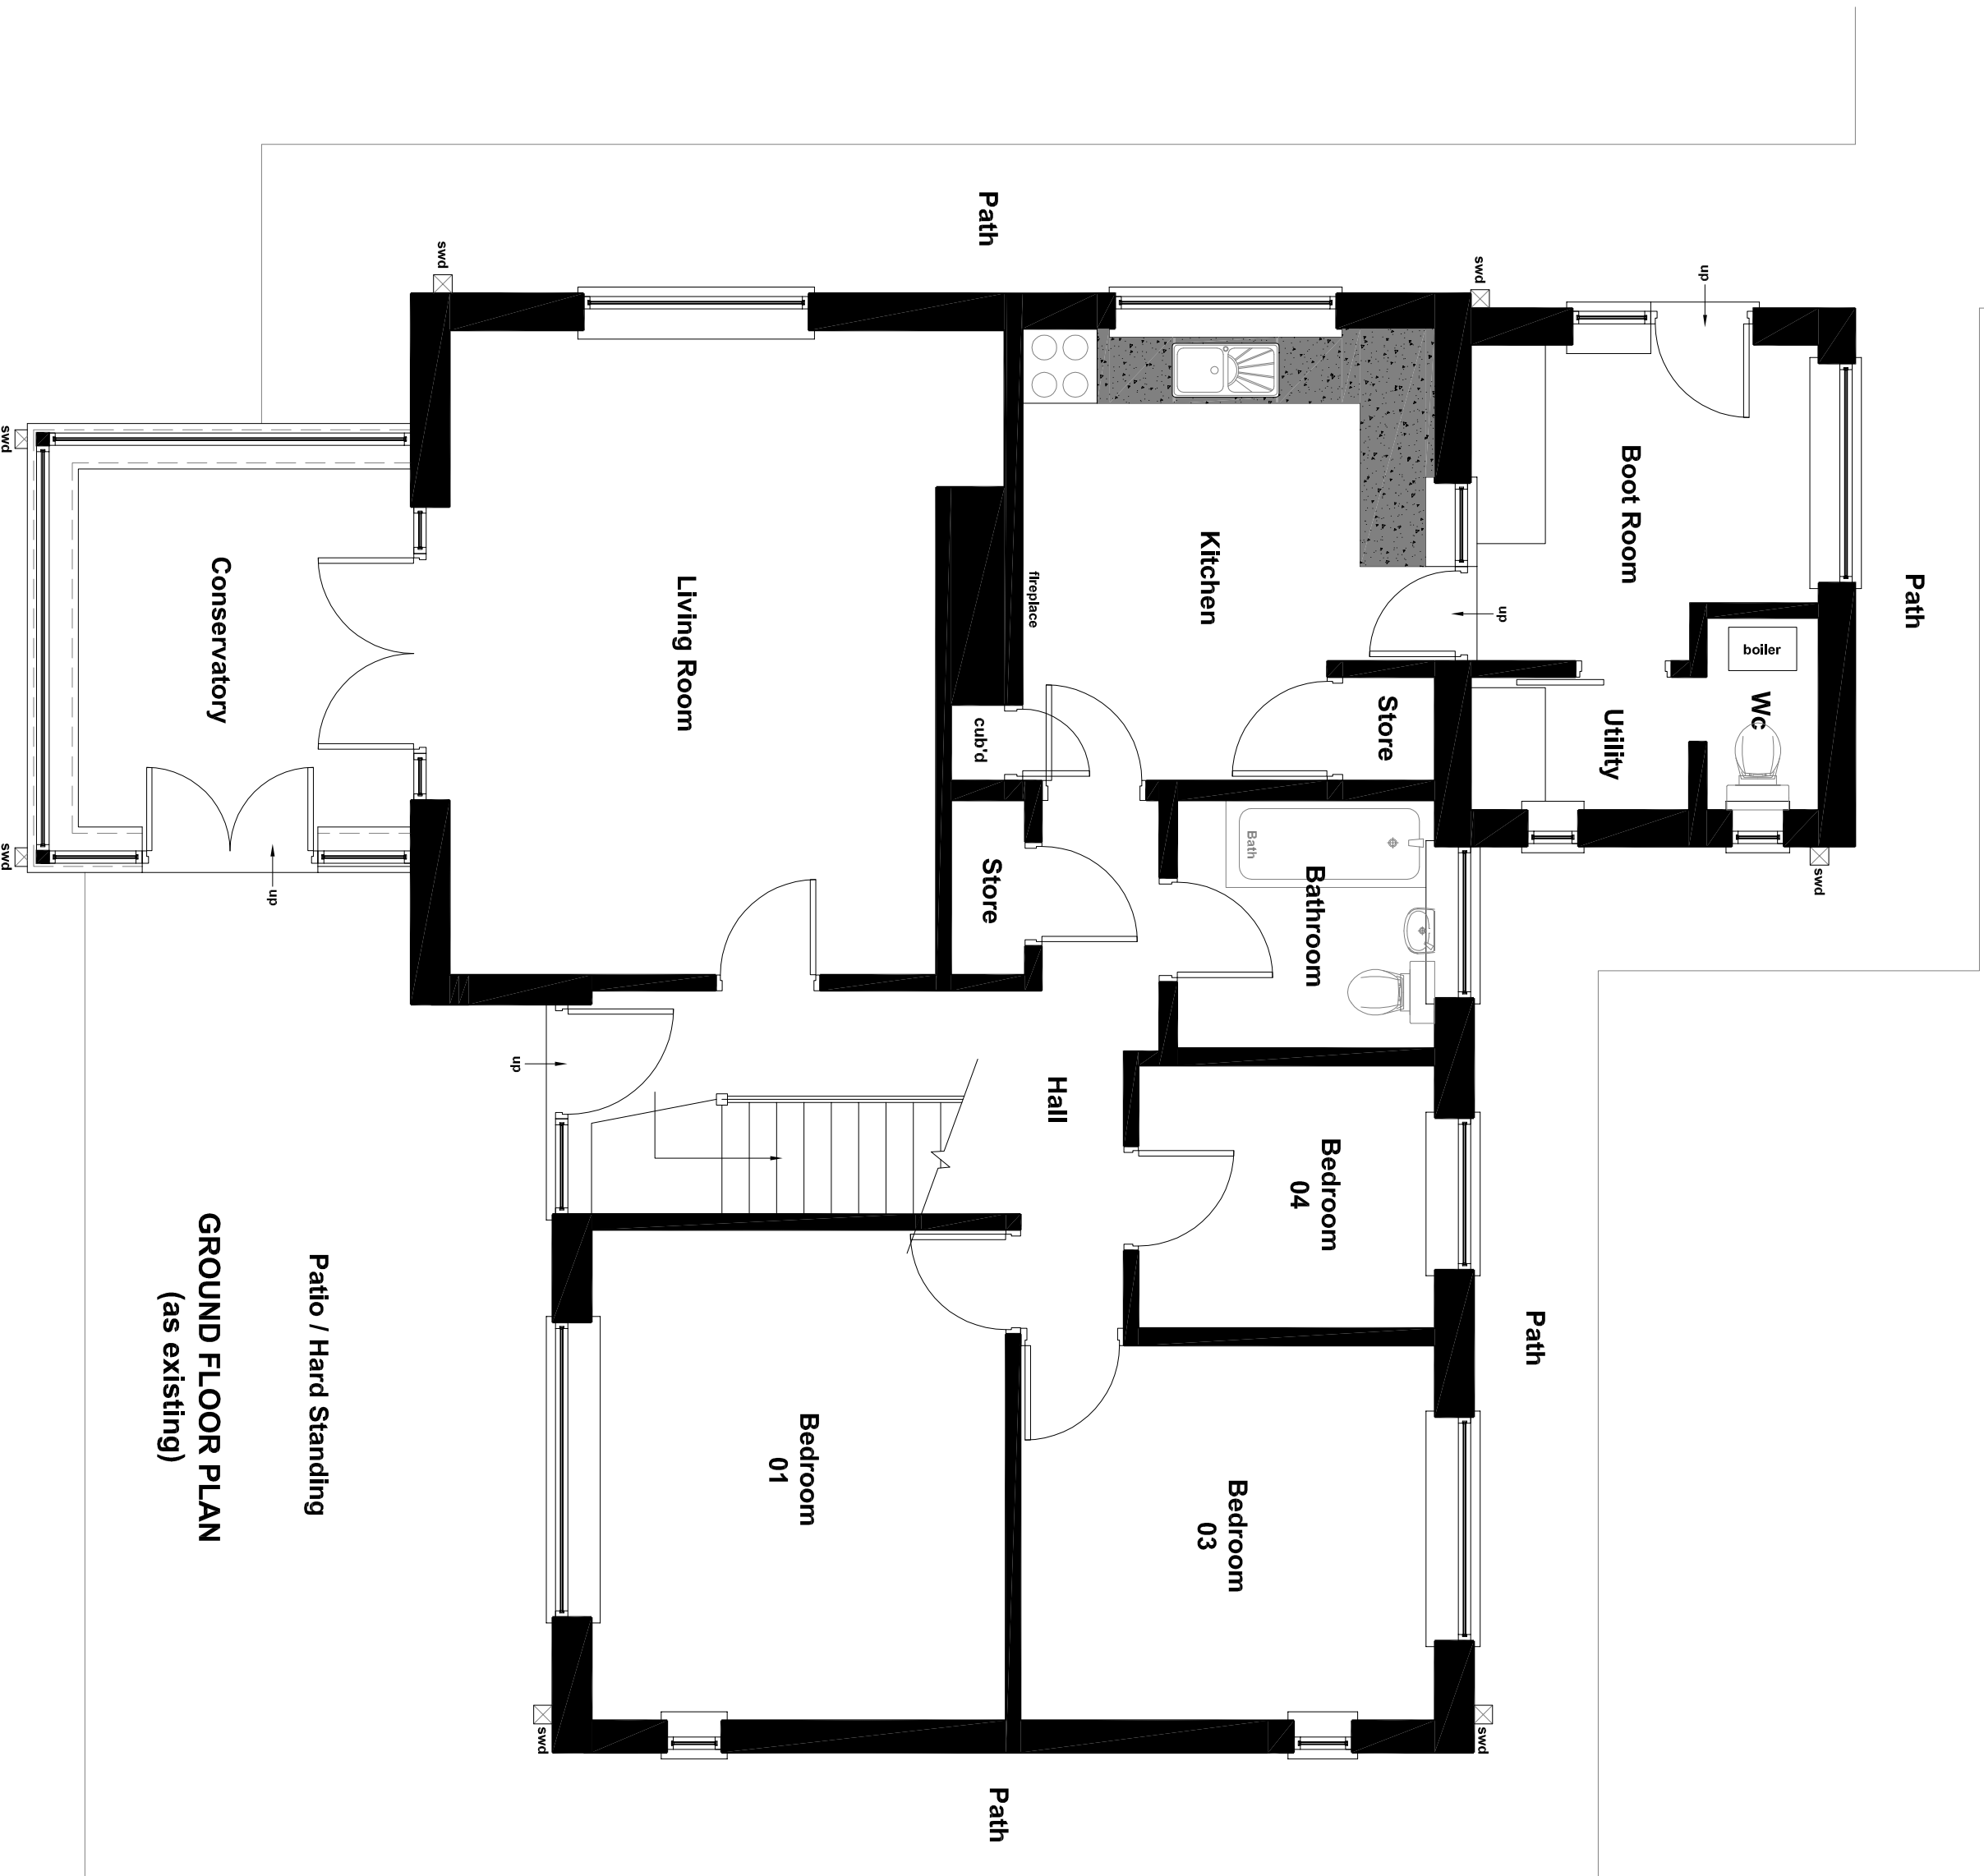 

GROUND FLOOR PLAN
(as existing)

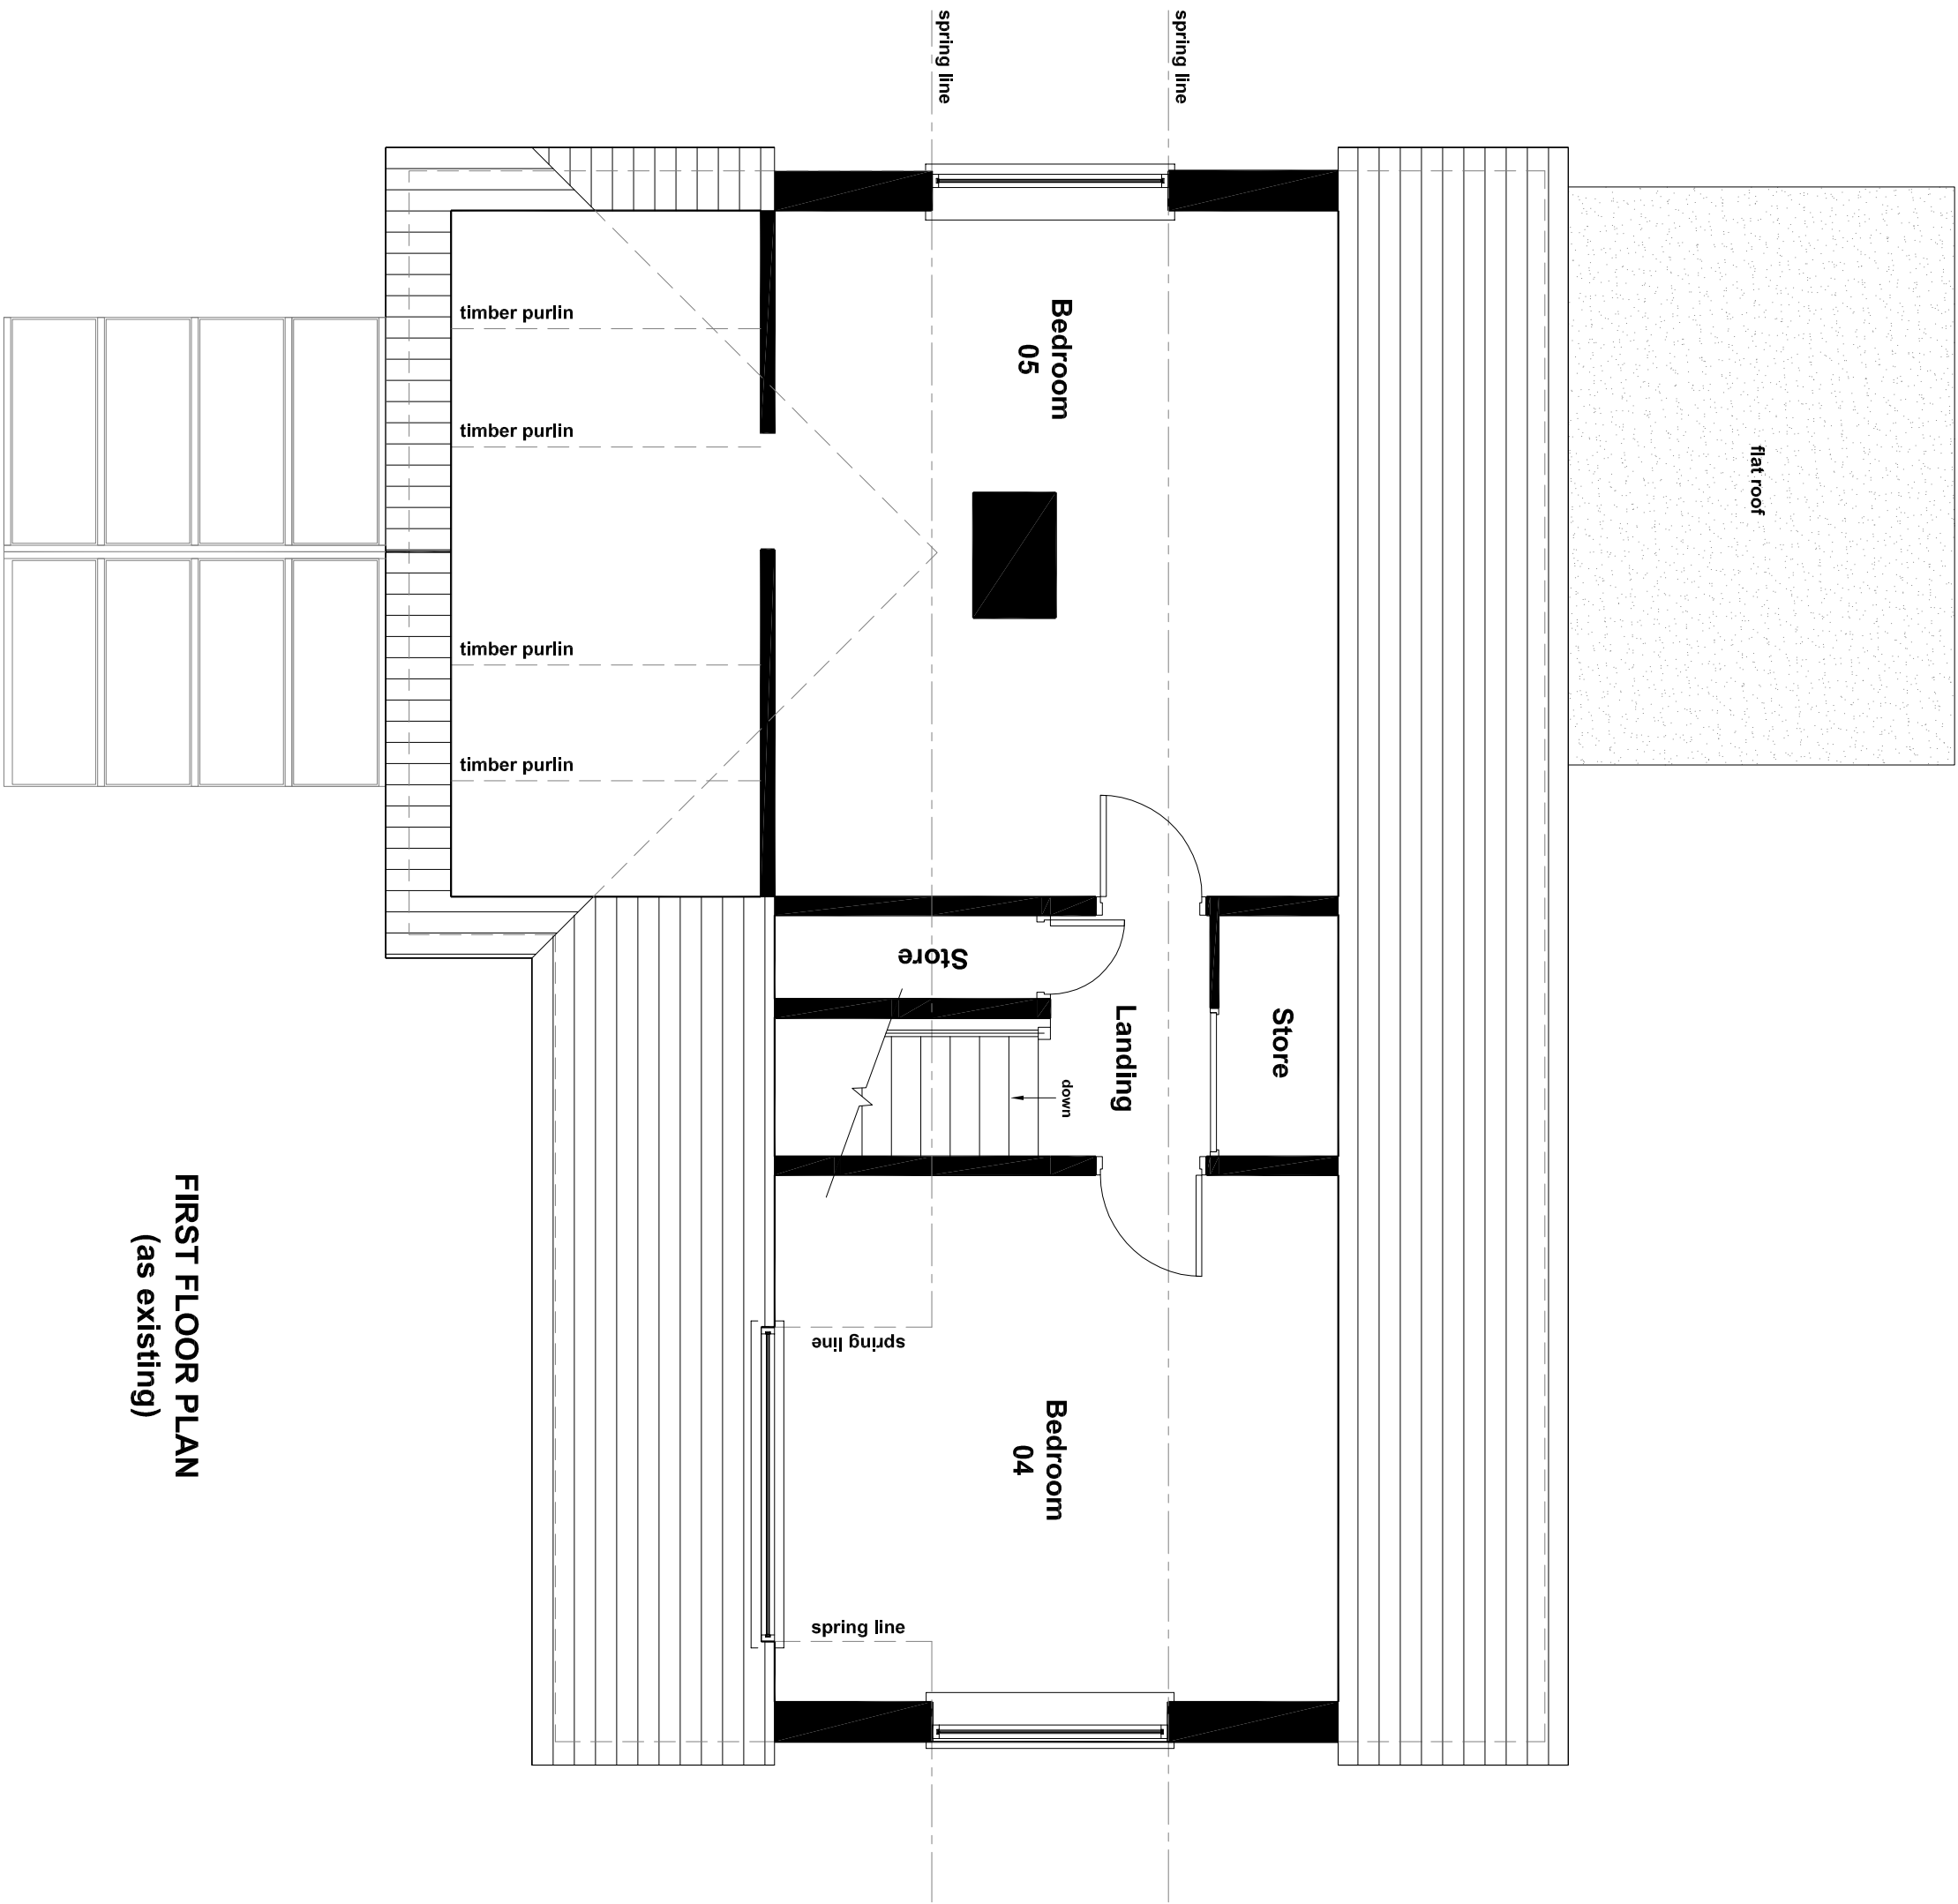

FIRST FLOOR PLAN
(as existing)

Notes

This drawing is not to be used on site unless issued for construction.

Figured dimensions must be used in preference to scaling off this drawing to mitigate the risk of error. All dimensions to be verified on site prior to the commencement of any work or the production of any fabrication drawings.

All setting out is to be checked and confirmed on site. All levels are to be checked and confirmed on site. All discrepancies to be reported to the Architect.

All building work is to comply with the full planning approval, including satisfaction of any stipulated conditions to the satisfaction of the Local Authority Planning Department.

This drawing is to be read in conjunction with all related Architect's and Engineer's drawings and any other relevant information.

This drawing is copyright © of Tom Withers Architecture Ltd.

P2	Scale updated following LPA comments	10.01.24
P1	Client Proposal 02.	30.11.24
P0	Client Proposal.	28.11.24
No.	Revision/Issue	Date:

TWA

TOM WITHERS ARCHITECTURE

Tom Withers Architecture Ltd

5 The Courtyard,
Greenfield Industrial Estate,
Black Lane, Congleton,
Cheshire, CW12 4TR
Tel: 01260 2771175
Email: info@tomwithersarchitecture.co.uk

Project Details:

Proposed single storey extension and alterations to:

Wuthering Heights, Black Lane,
Heaton, Rushton Spenser

For: Mr Howard Jones & Mal Seymour.

Status:	As Existing	Sheet No:
Date:	Nov 2024	0825-001-P2
Scale:	1:50 Plans, 1:100 Elevations @ A1	Drawn By: TW