


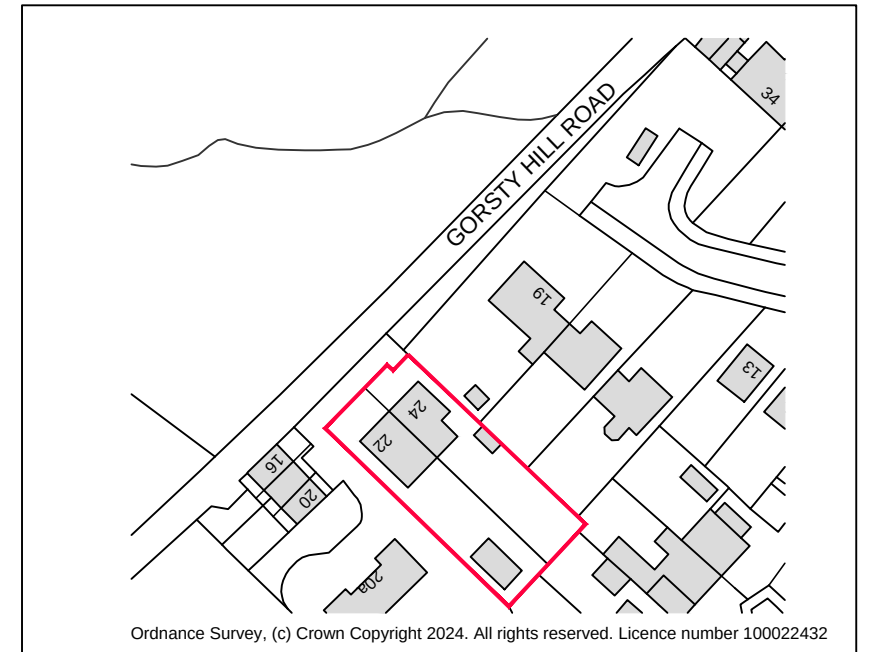

Ordnance Survey, (c) Crown Copyright 2024. All rights reserved. Licence number 100022432

SITE PLAN (SCALE 1:500)



LOCATION PLAN (SCALE 1:1250)



Rev	Details	Date	By
-----	---------	------	----

The copyright of this drawing and design is vested with Barnett Ratcliffe Partnership and must not be copied or reproduced without written consent. All dimensions given are to be verified on site by the responsible contractor. This drawing must not be scaled by building contractors.



Barnett Ratcliffe Partnership

Architectural Design and
Development Consultants

The Old Library Rowley Street
Stafford ST16 2RH

Tel: 01785 255088
Email: info@barnettratcliffe.co.uk

Client **MR. J. NEWTON & MS. H. KNIGHT**

Project **PROPOSED CONVERSION OF A PAIR OF SEMI
DETACHED PROPERTIES INTO A SINGLE,
DWELLING, 22-24 GORSTY HILL ROAD, TEAN**

Drawing **SITE & LOCATION PLANS**

Drawn By SL	Scale SEE DWG	@ Sheet A3	Sta PL	Rev
Check By	Date 11.24	Drawing No 2501.07/PL/01		