


SITE PLAN

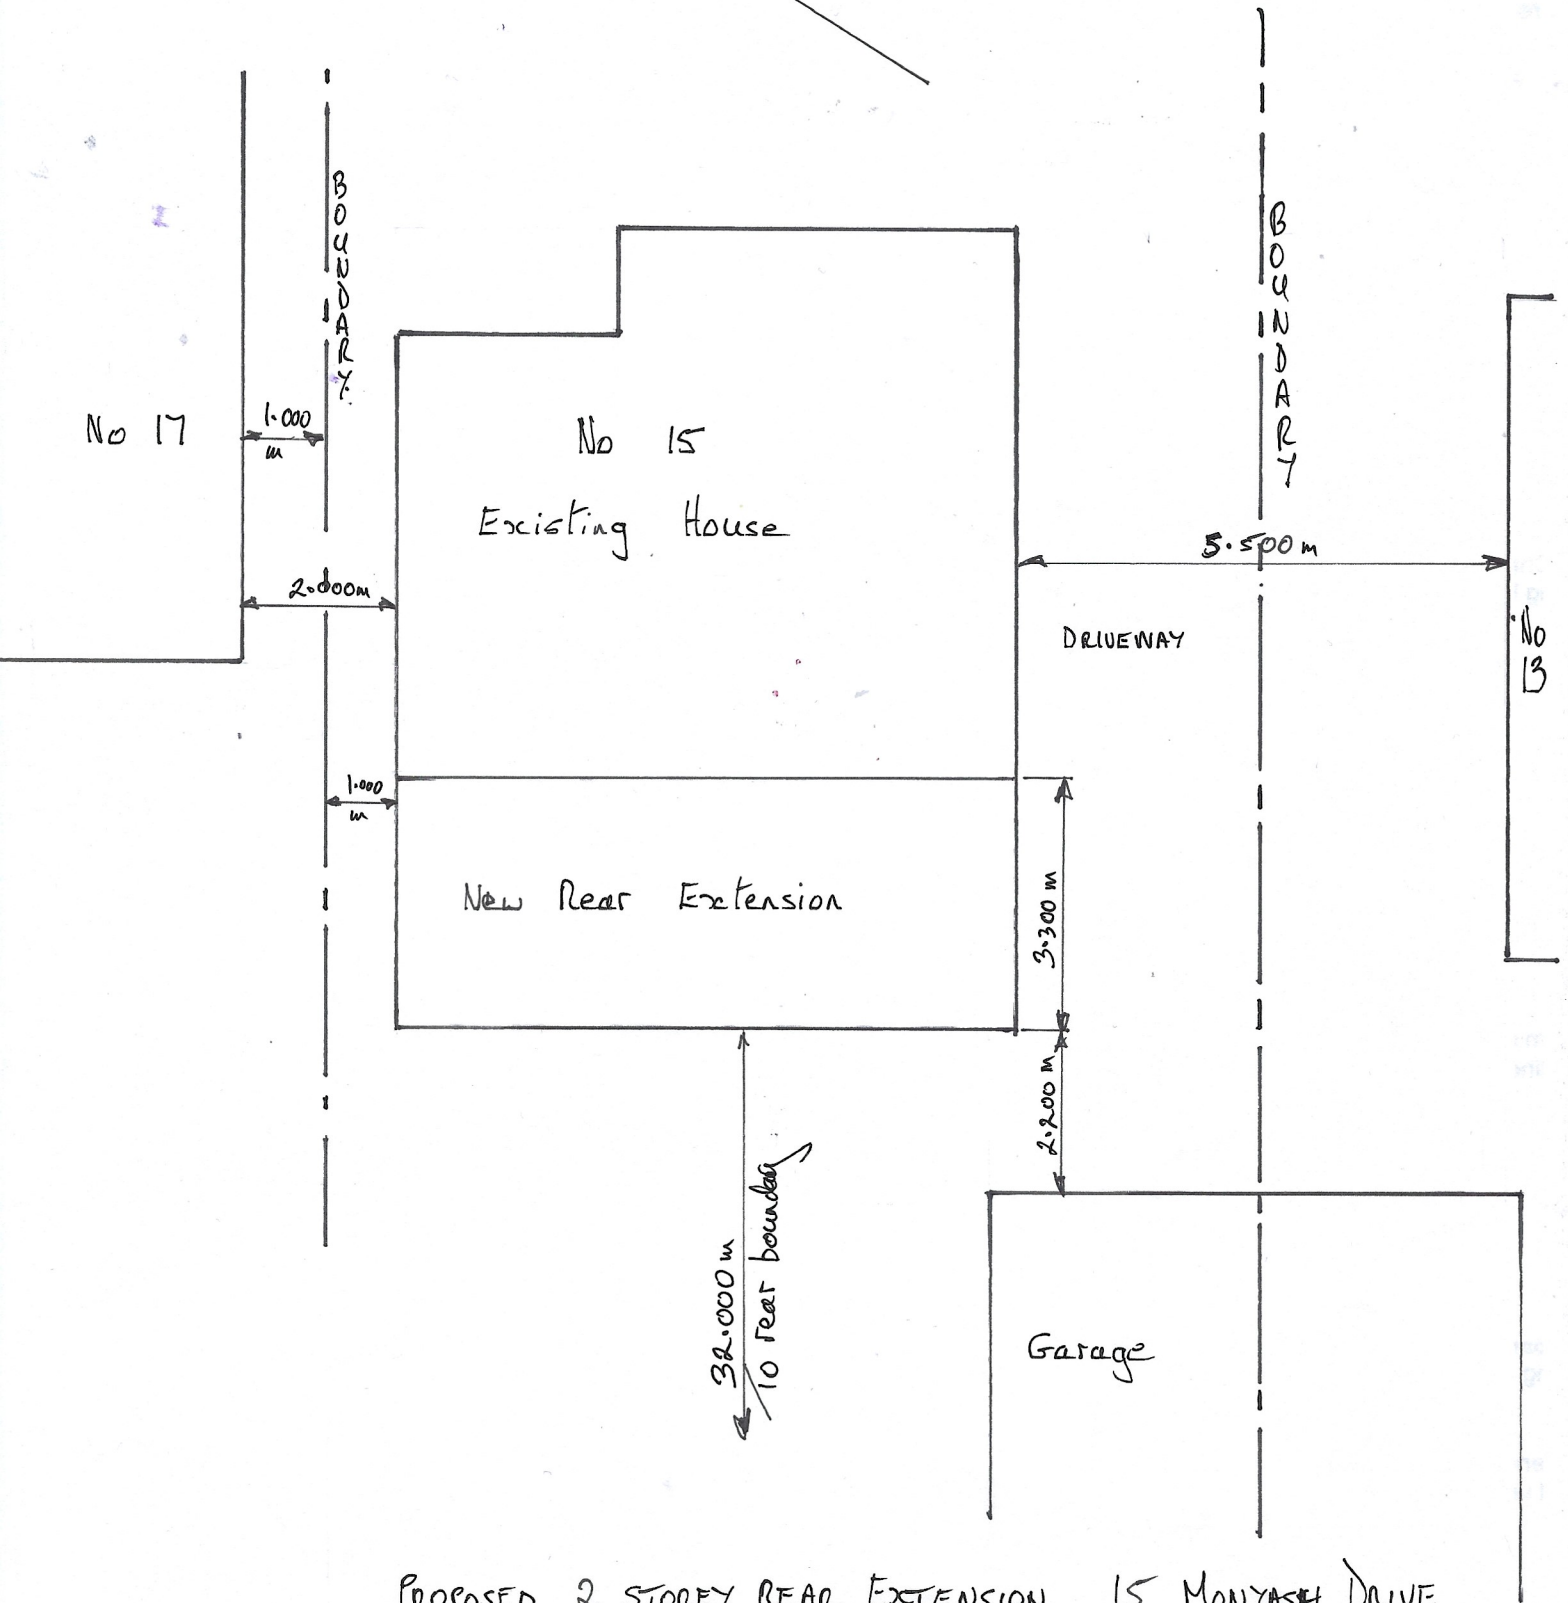

PROPOSED 2 STOREY REAR EXTENSION 15 MONYASH DRIVE

SCALE 1:100.