


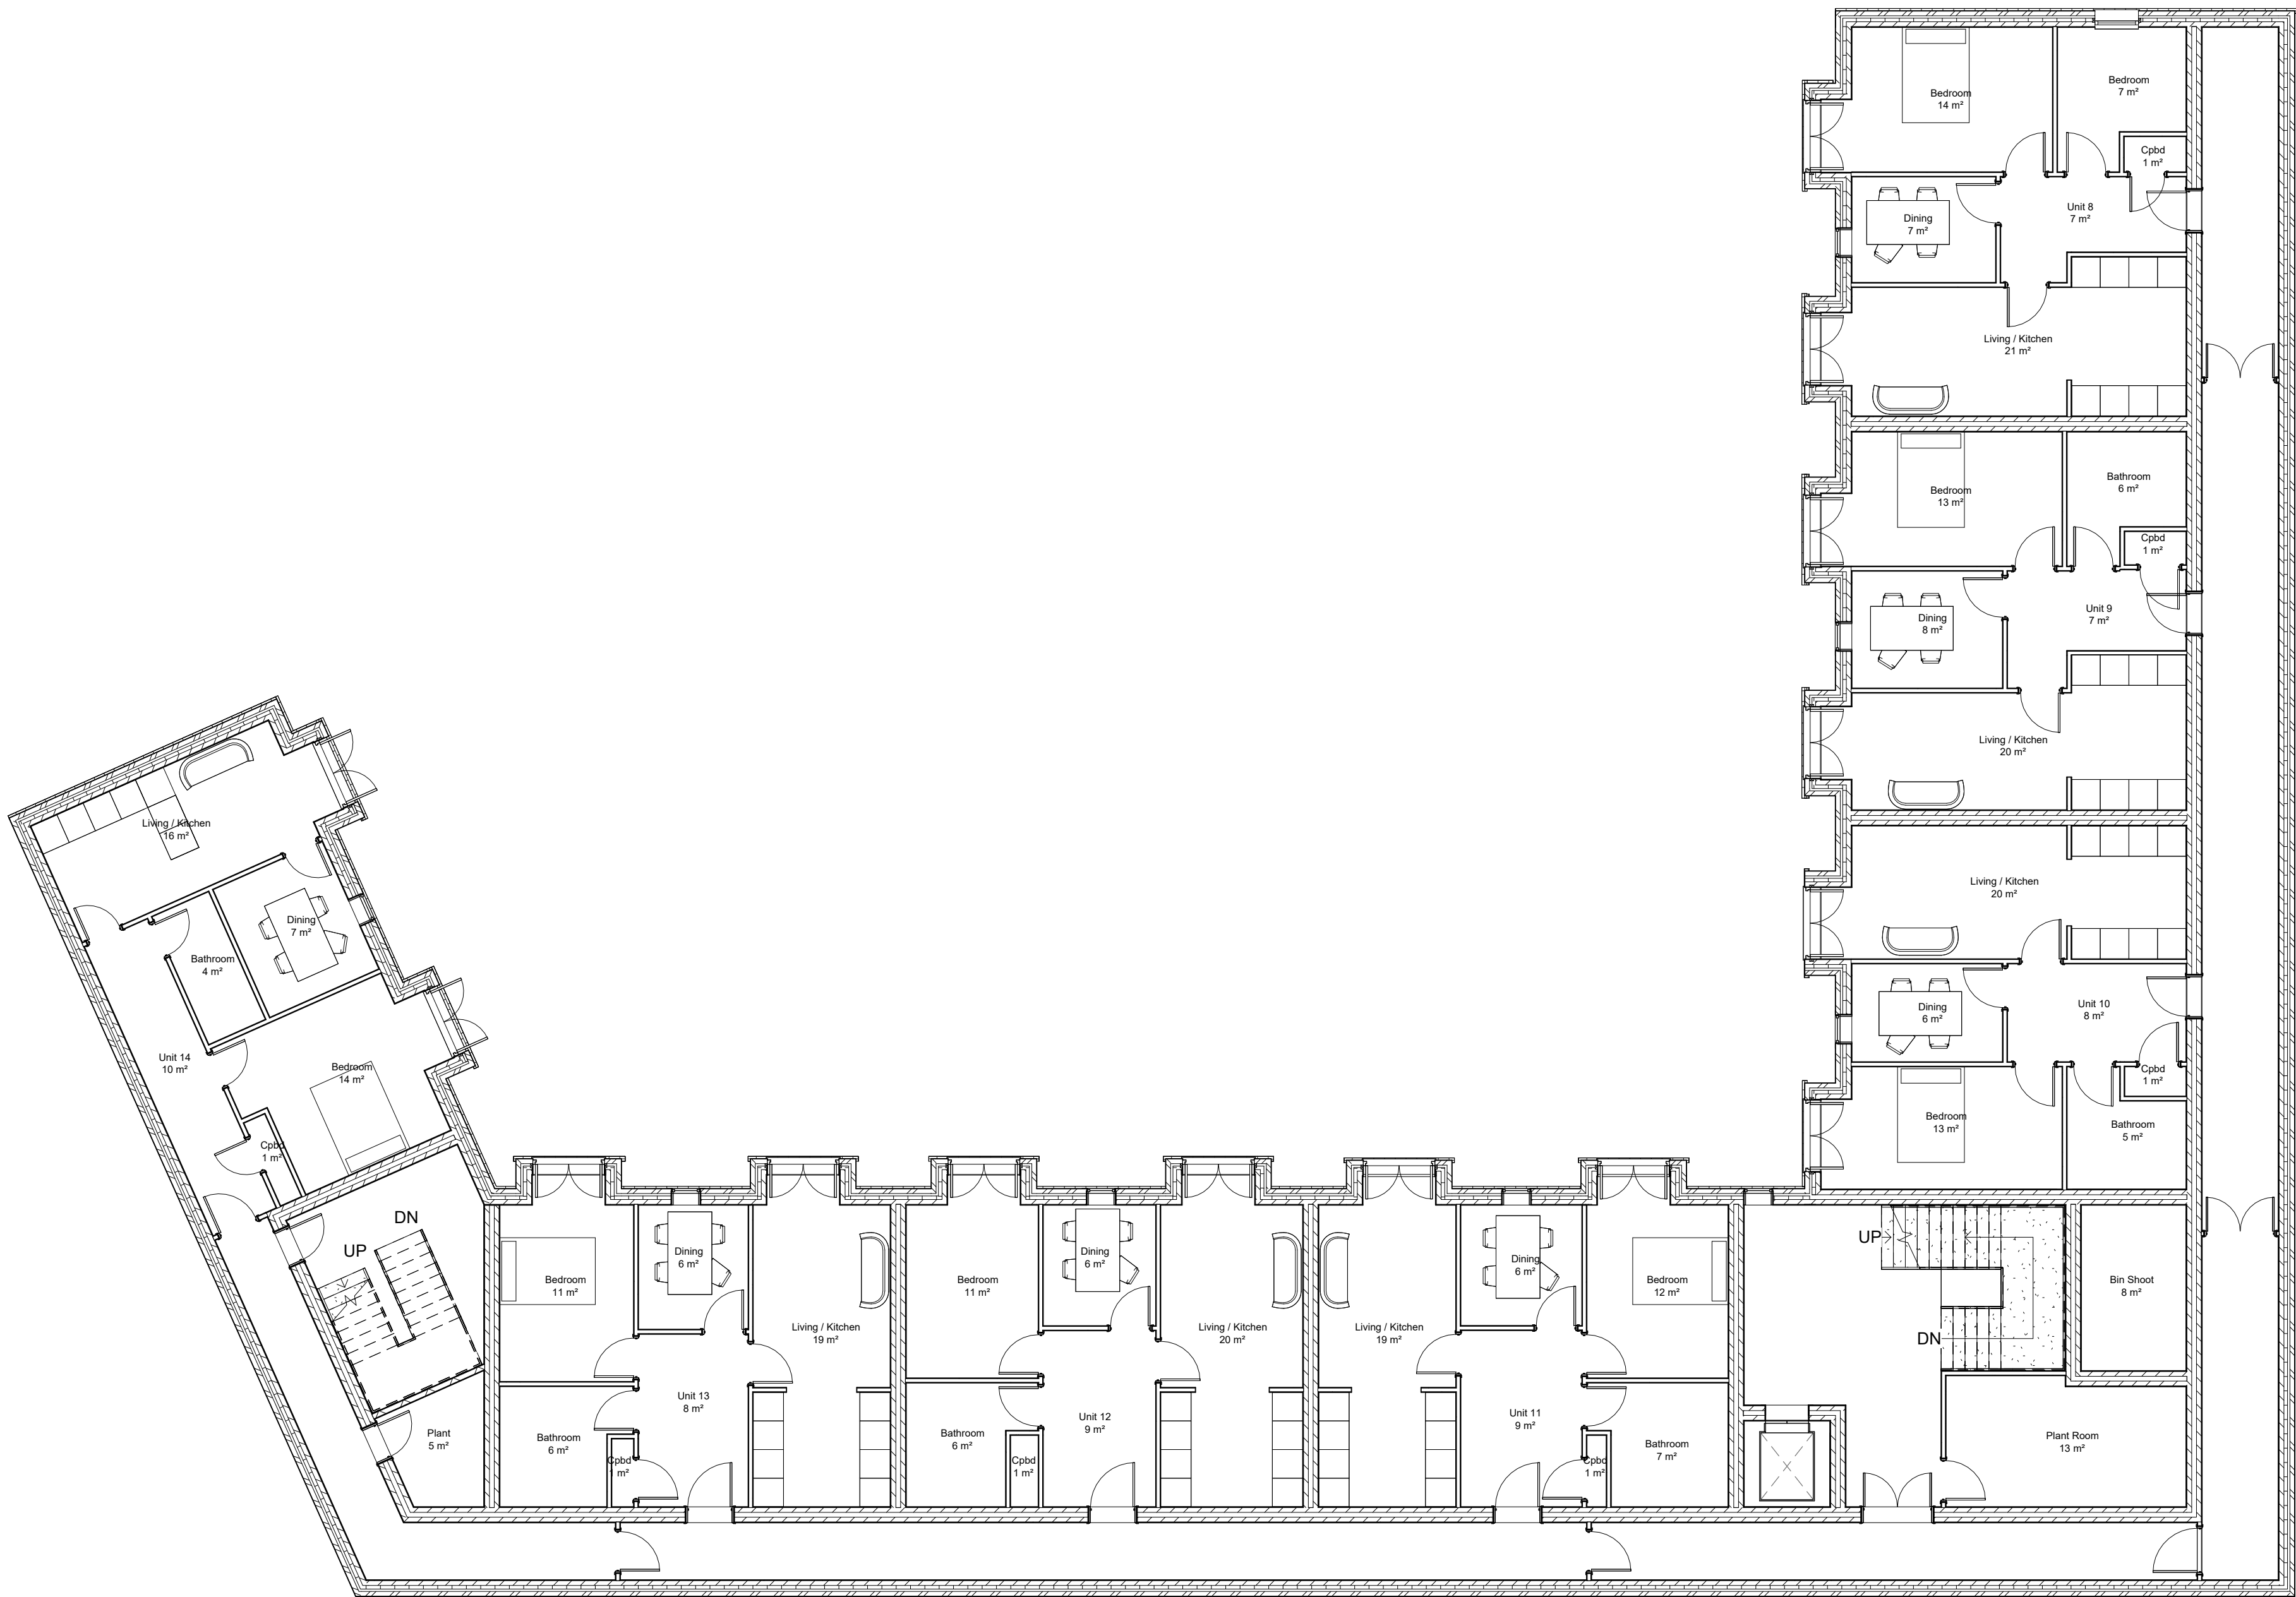

1 First Floor Plan
1 : 100

Rev Date By Detail



Mode Architects Ltd
59 Piccadilly,
Piccadilly,
Hanley,
Stoke-on-Trent,
ST1 1HR
Tel: 01782 479644
www.mode-architects.co.uk

RIBA #
Chartered Practice

Drawing status
PLANNING

Client
Woodhead Hall Estates

Project/Location
Woodhead Hall
Woodhead Hall, Cherry Lane, Cheadle, Staffordshire, ST10 4QS

Drawing title
Proposed First Floor Plan

Scale(s)	Date	Drawn	Checked	Job Number
1 : 100 @A1	Oct '24	DS	KM	21 012

Drawing number	Revision
21 012-PL-(0)-224	