


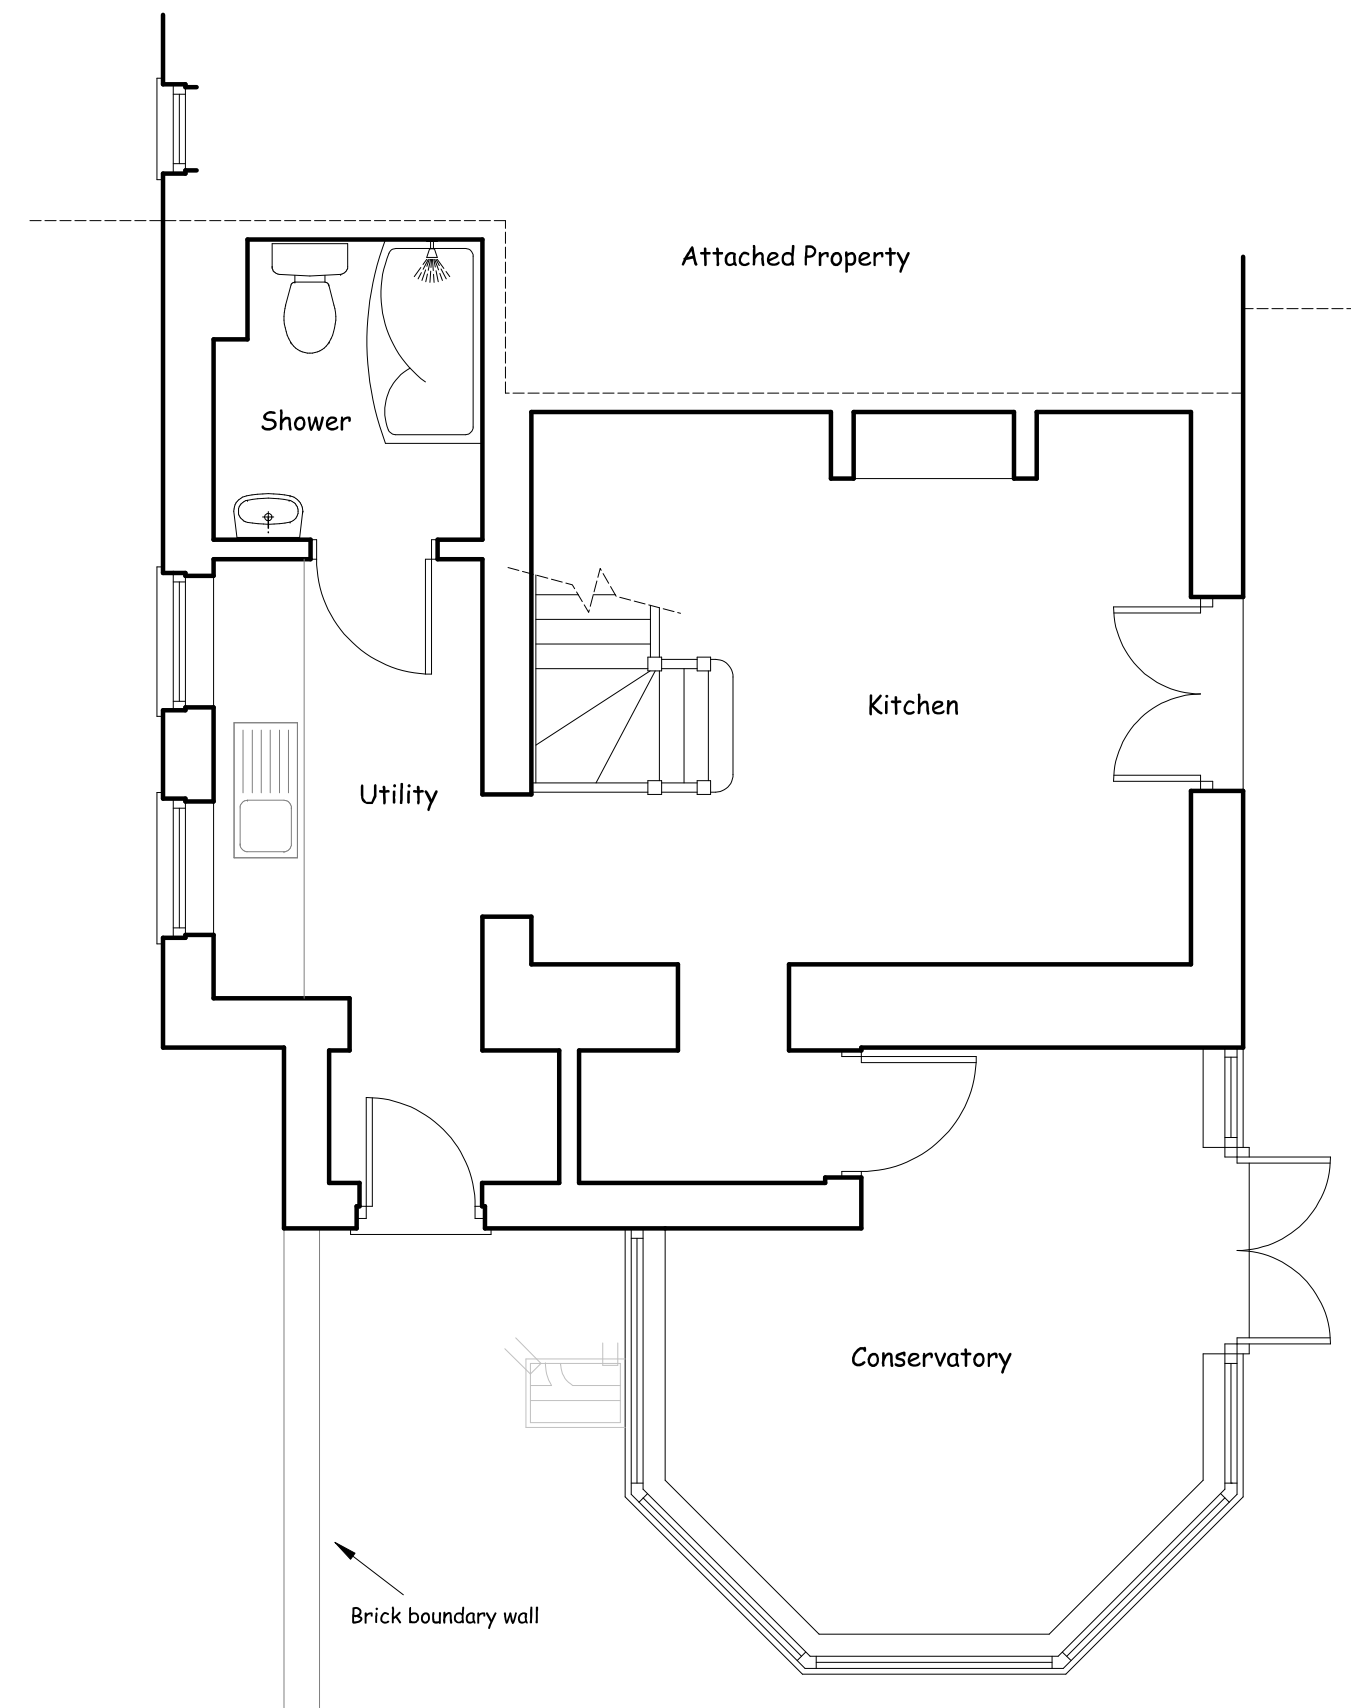


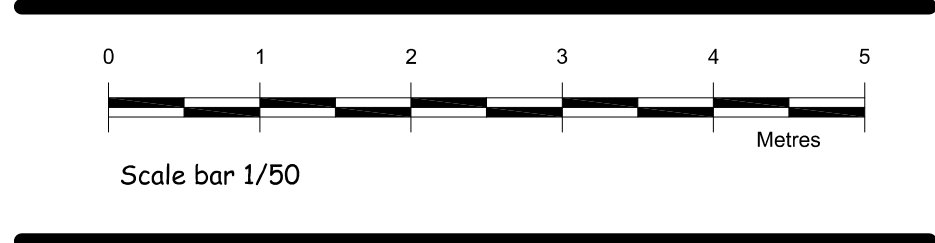


EXISTING GROUND FLOOR PLAN

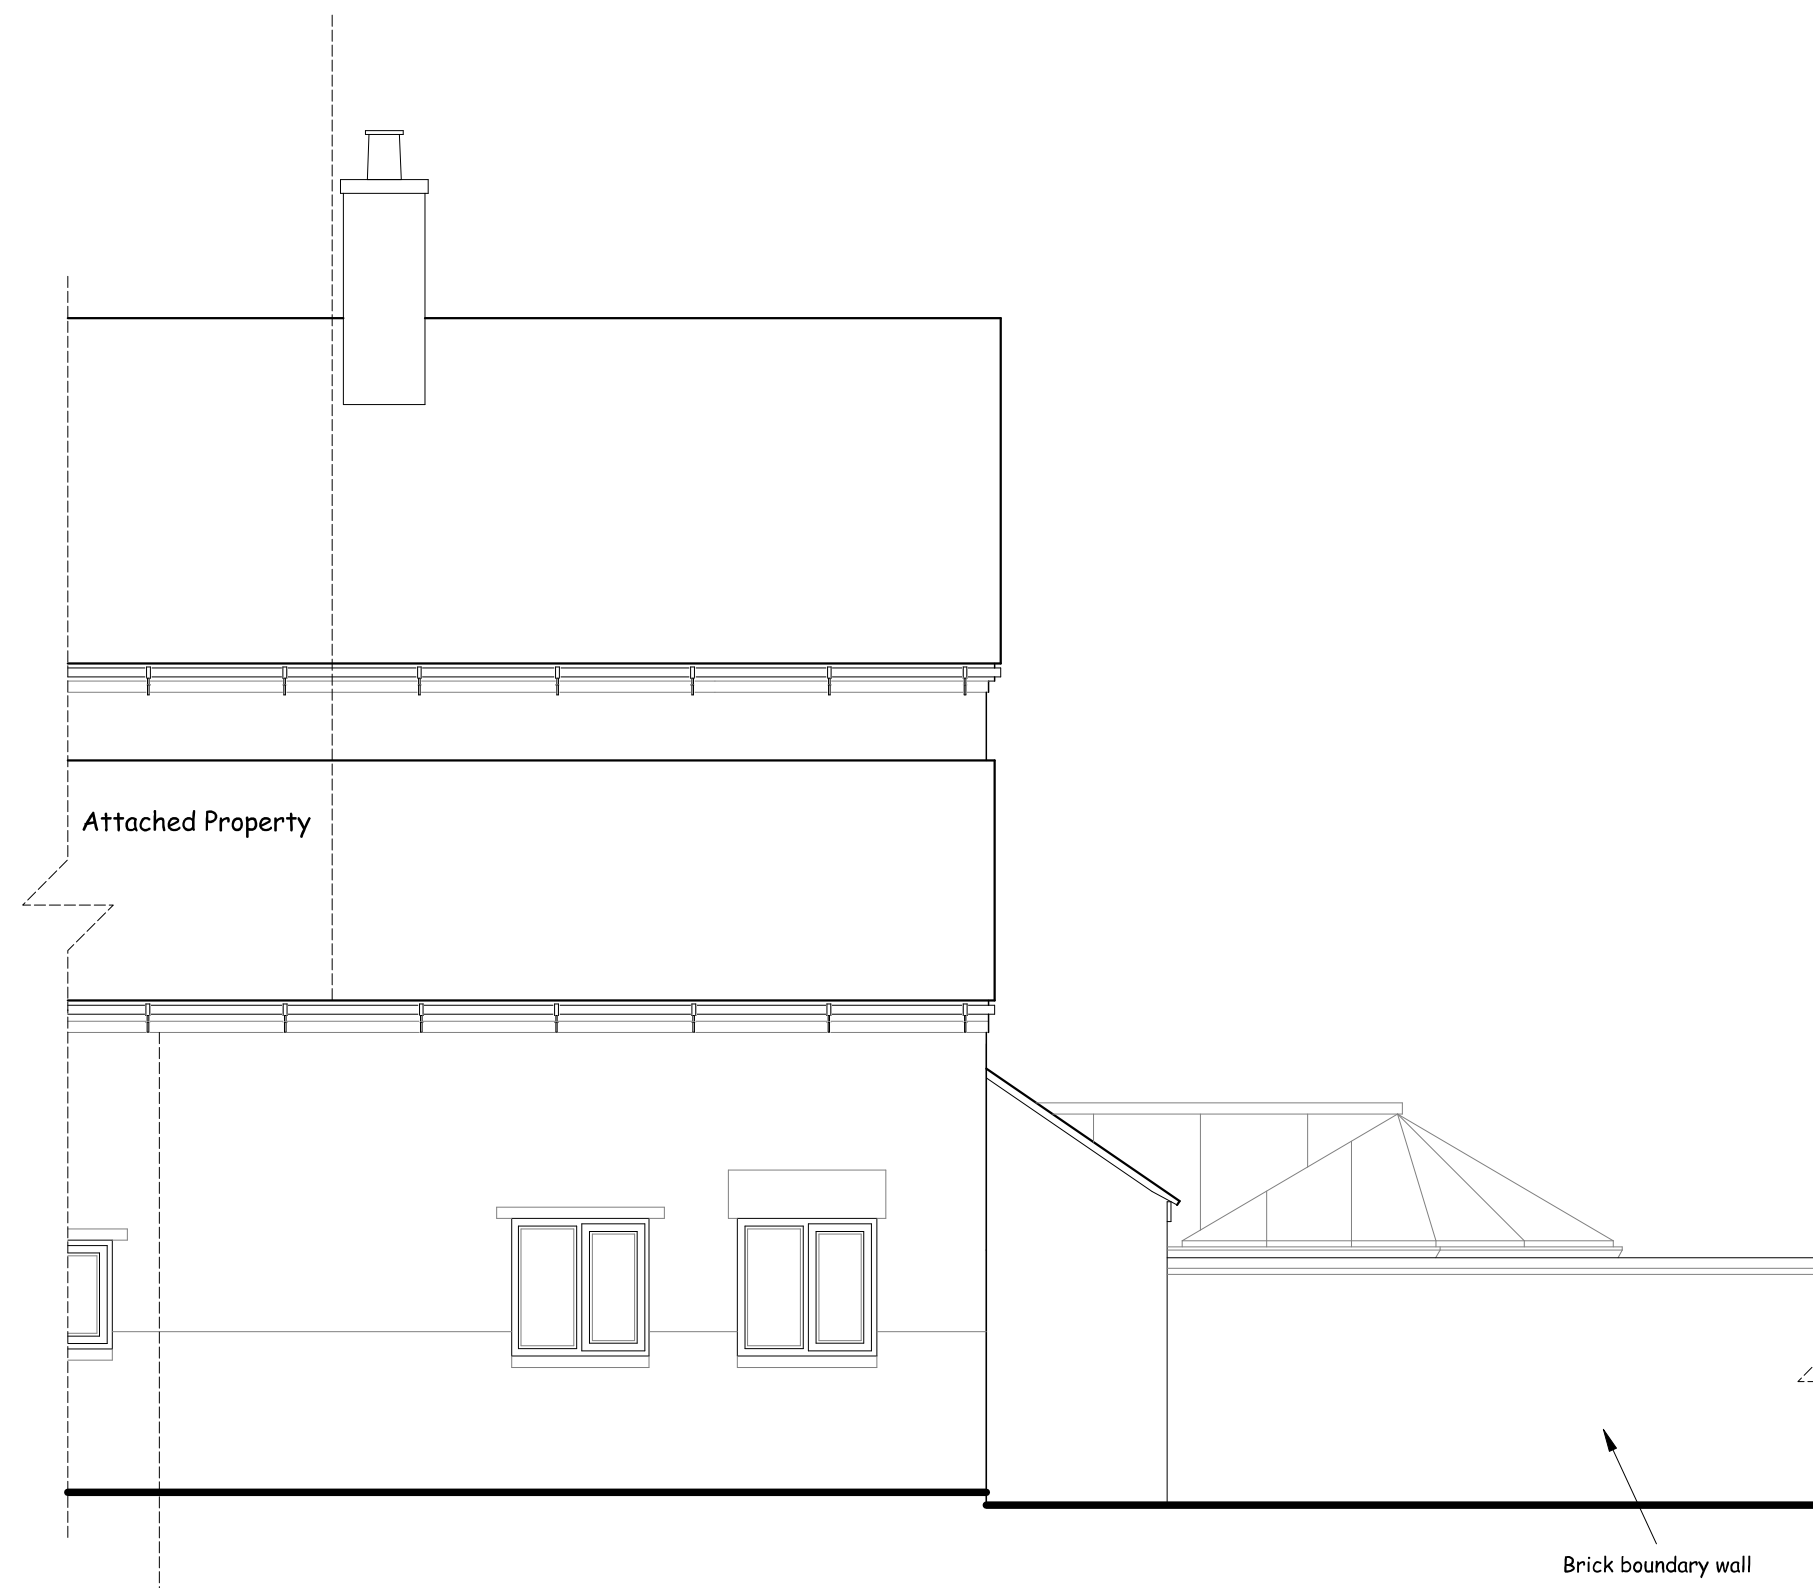


EXISTING ROADSIDE ELEVATION (East)
Including Roadside boundary wall

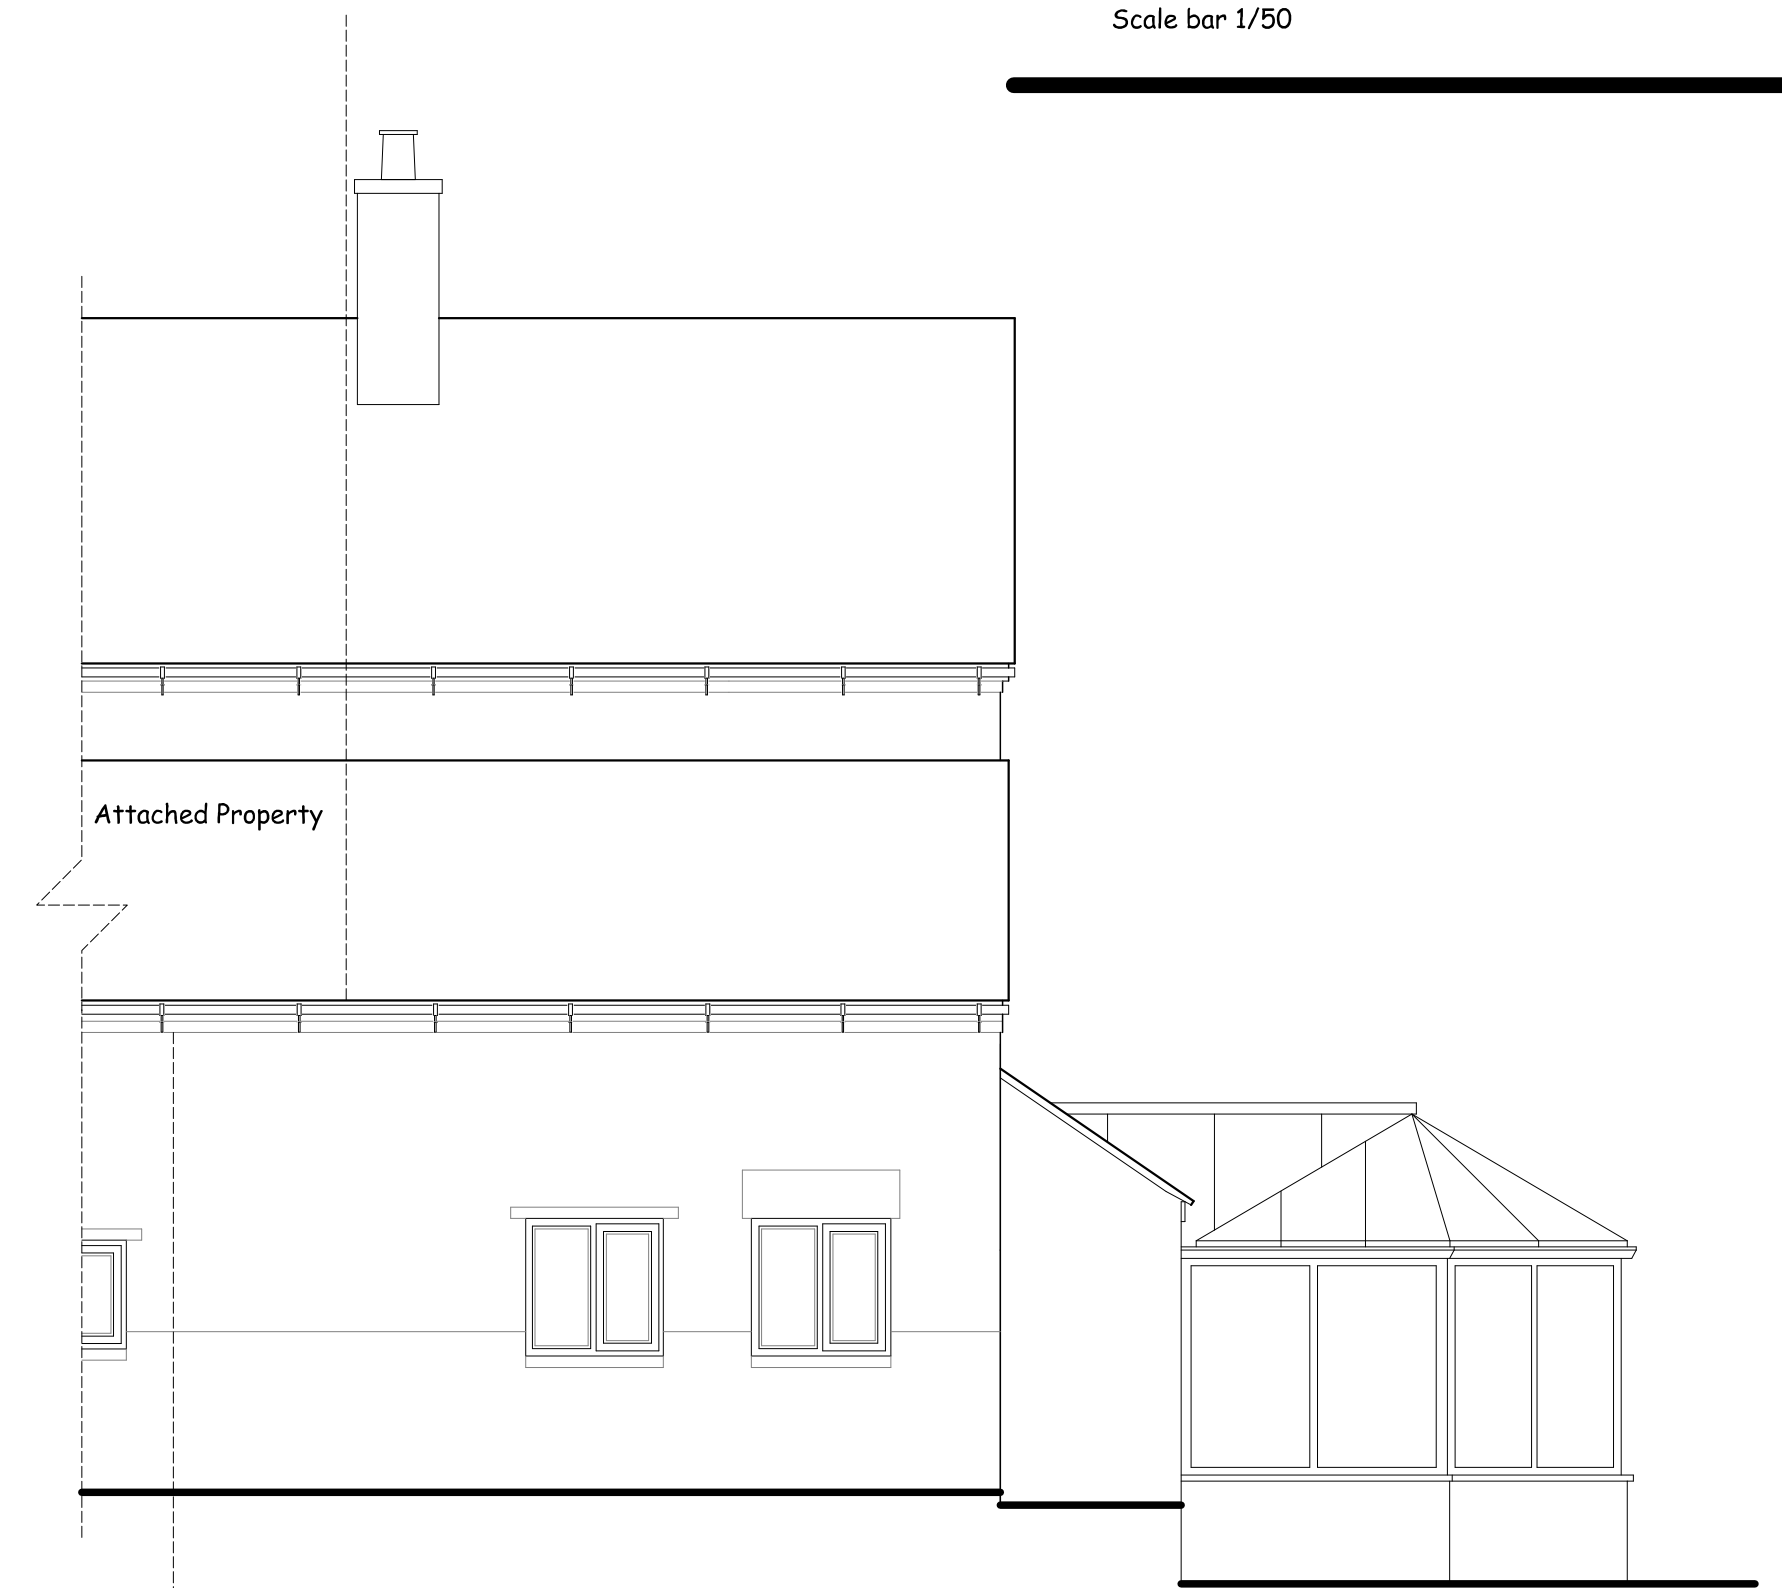

EXISTING ROADSIDE ELEVATION

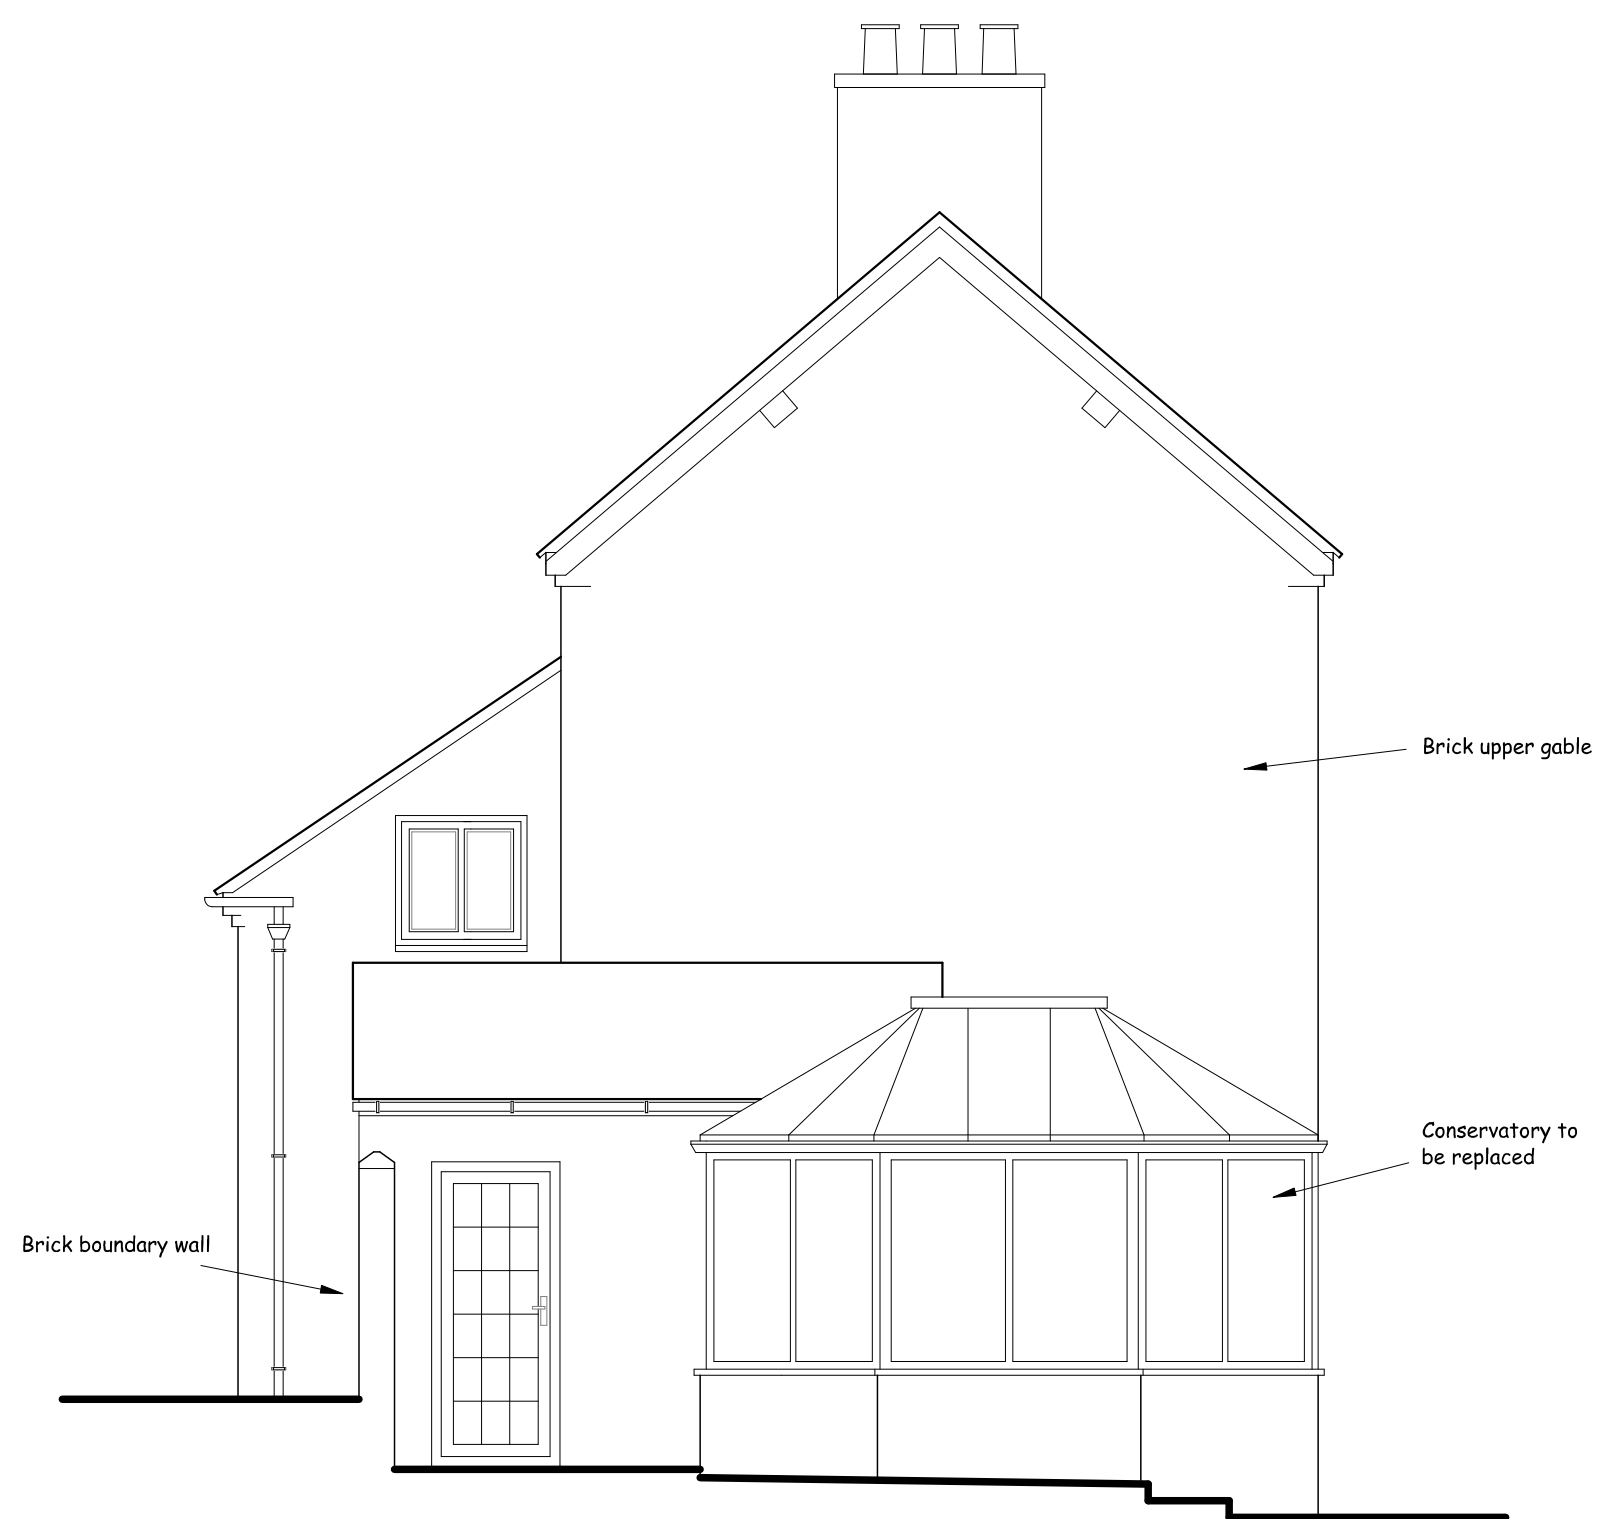

EXISTING SIDE ELEVATION
(North)

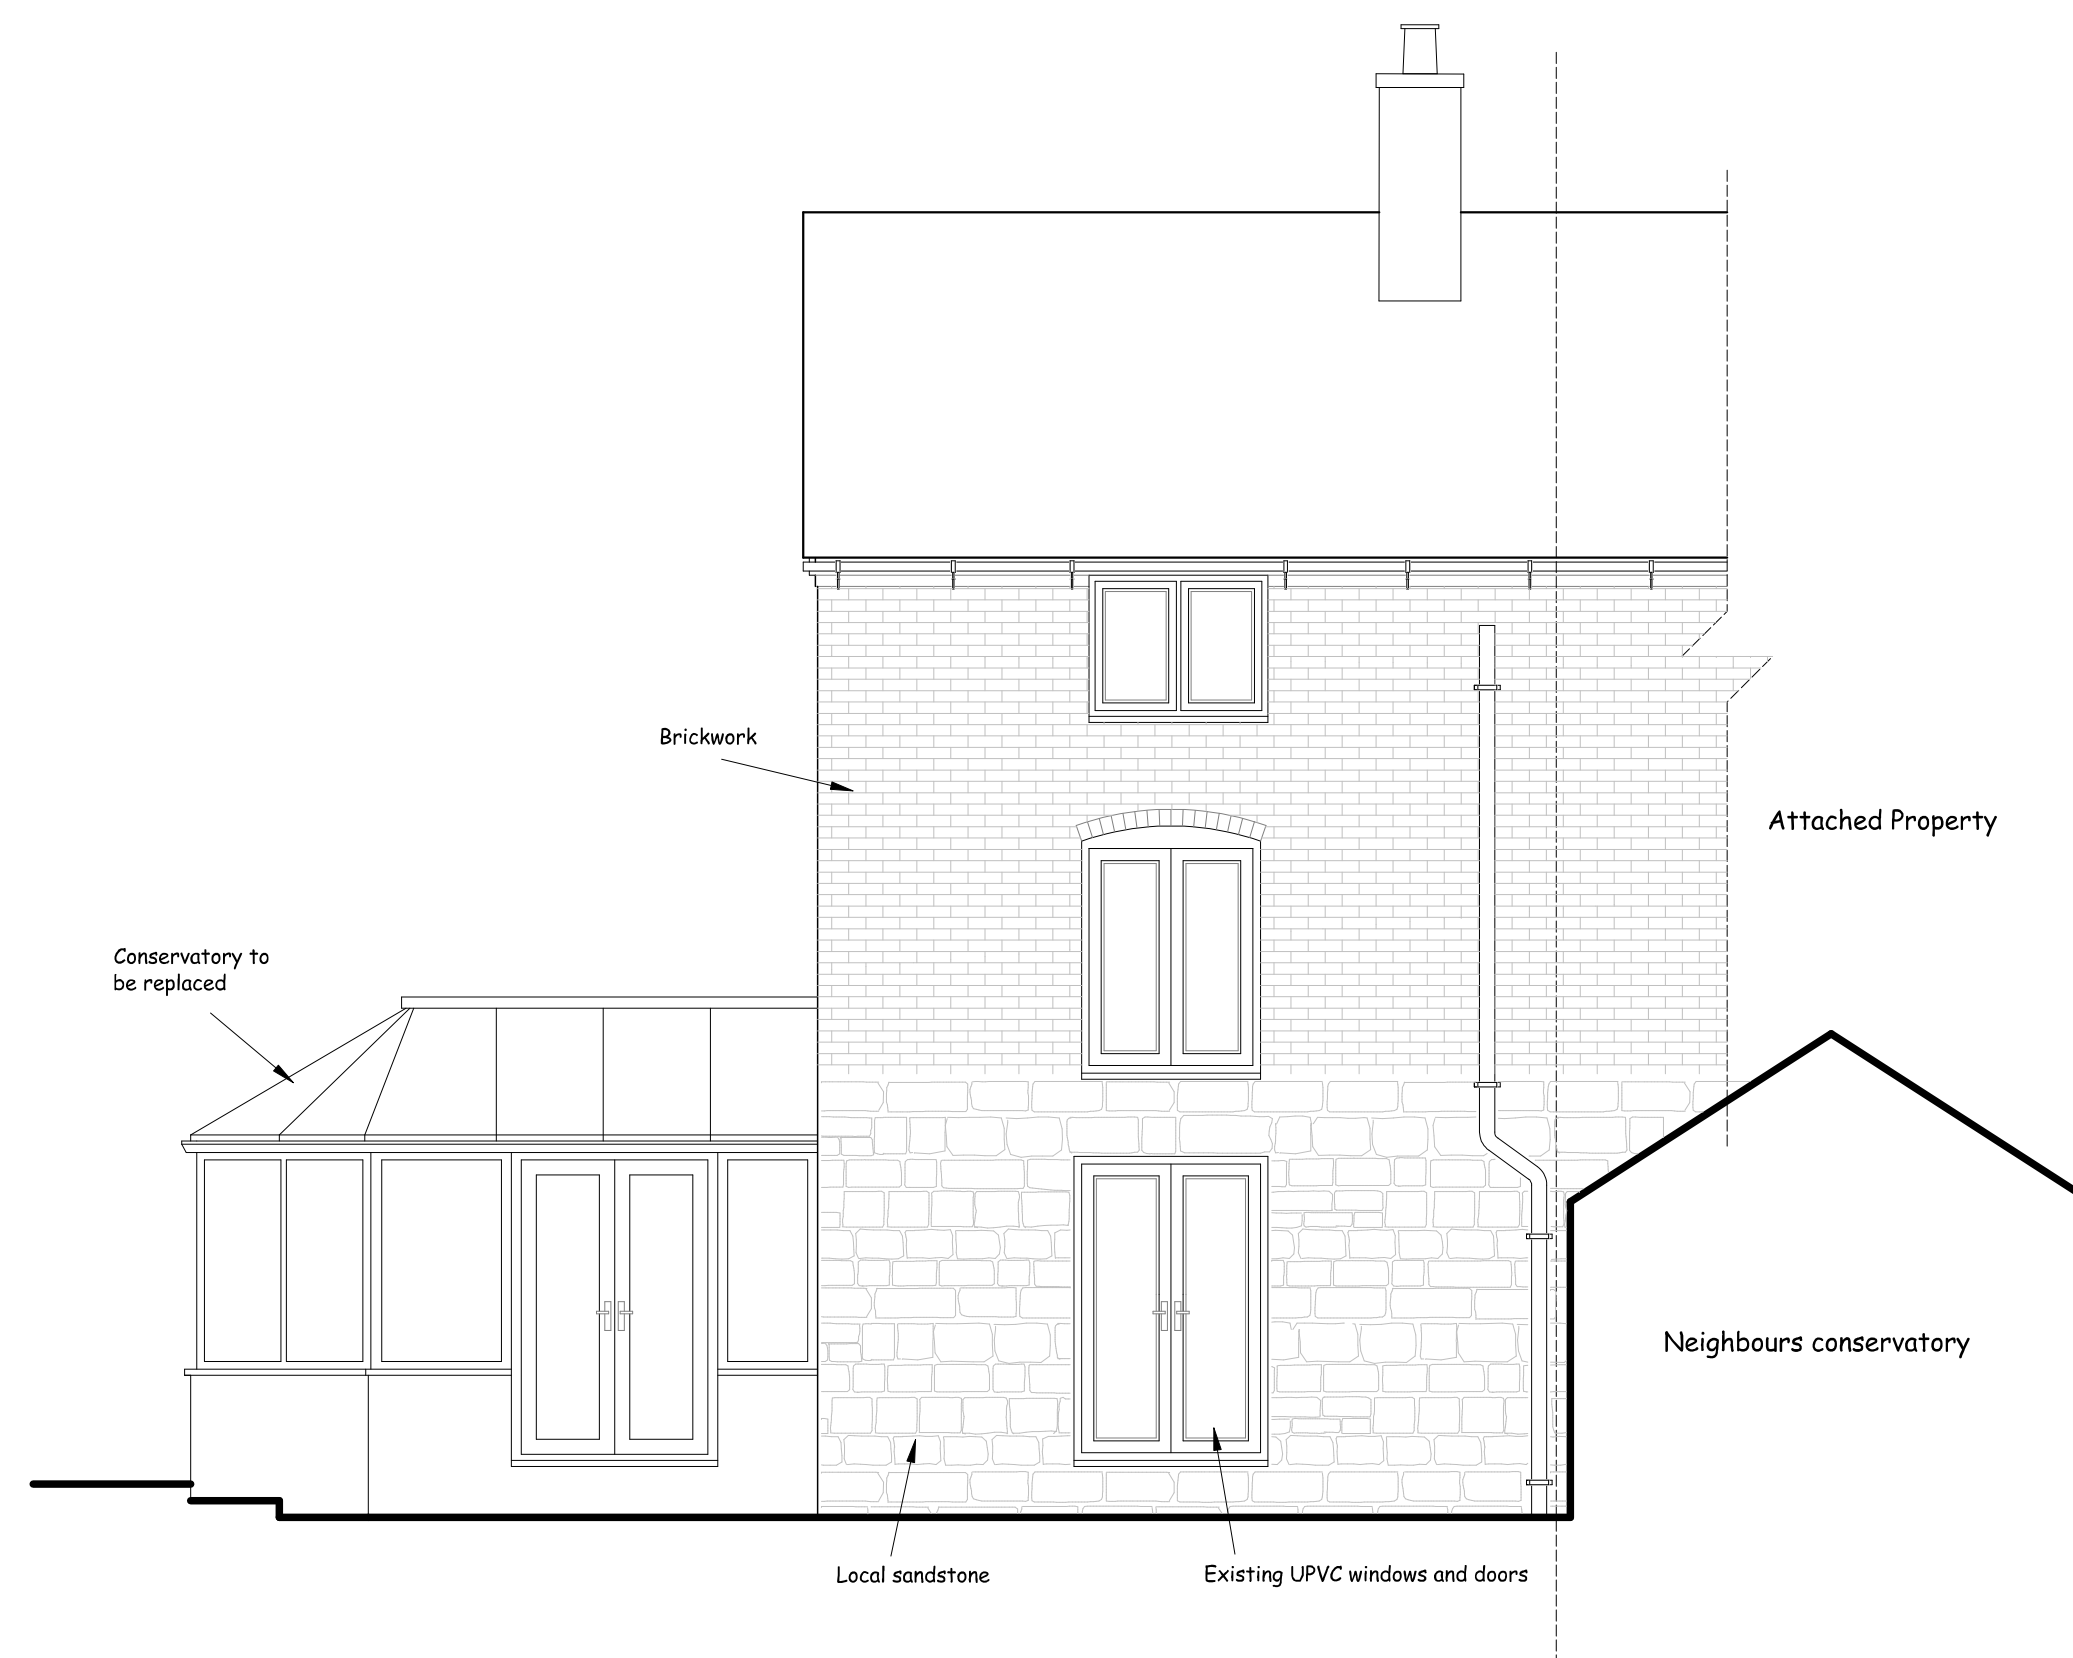

EXISTING FRONT ELEVATION
(West)

Nigel Forrester MCIOB
Building Design Services

ILETT HOUSE, SMITHY BANK, ALTON, STAFFS, ST10 4AD
TEL 01538 702164
www.nigelforrester.co.uk

CLIENT

Mr P Gee & Mrs L Knight

PROJECT

Proposed extension
to replace the existing conservatory
at
1 Old Vicarage Cottage
Dimble Lane
Alton
ST10 4BL

DRAWING NUMBER 25/705/01

Existing details

SCALES 1/50 @ A1