


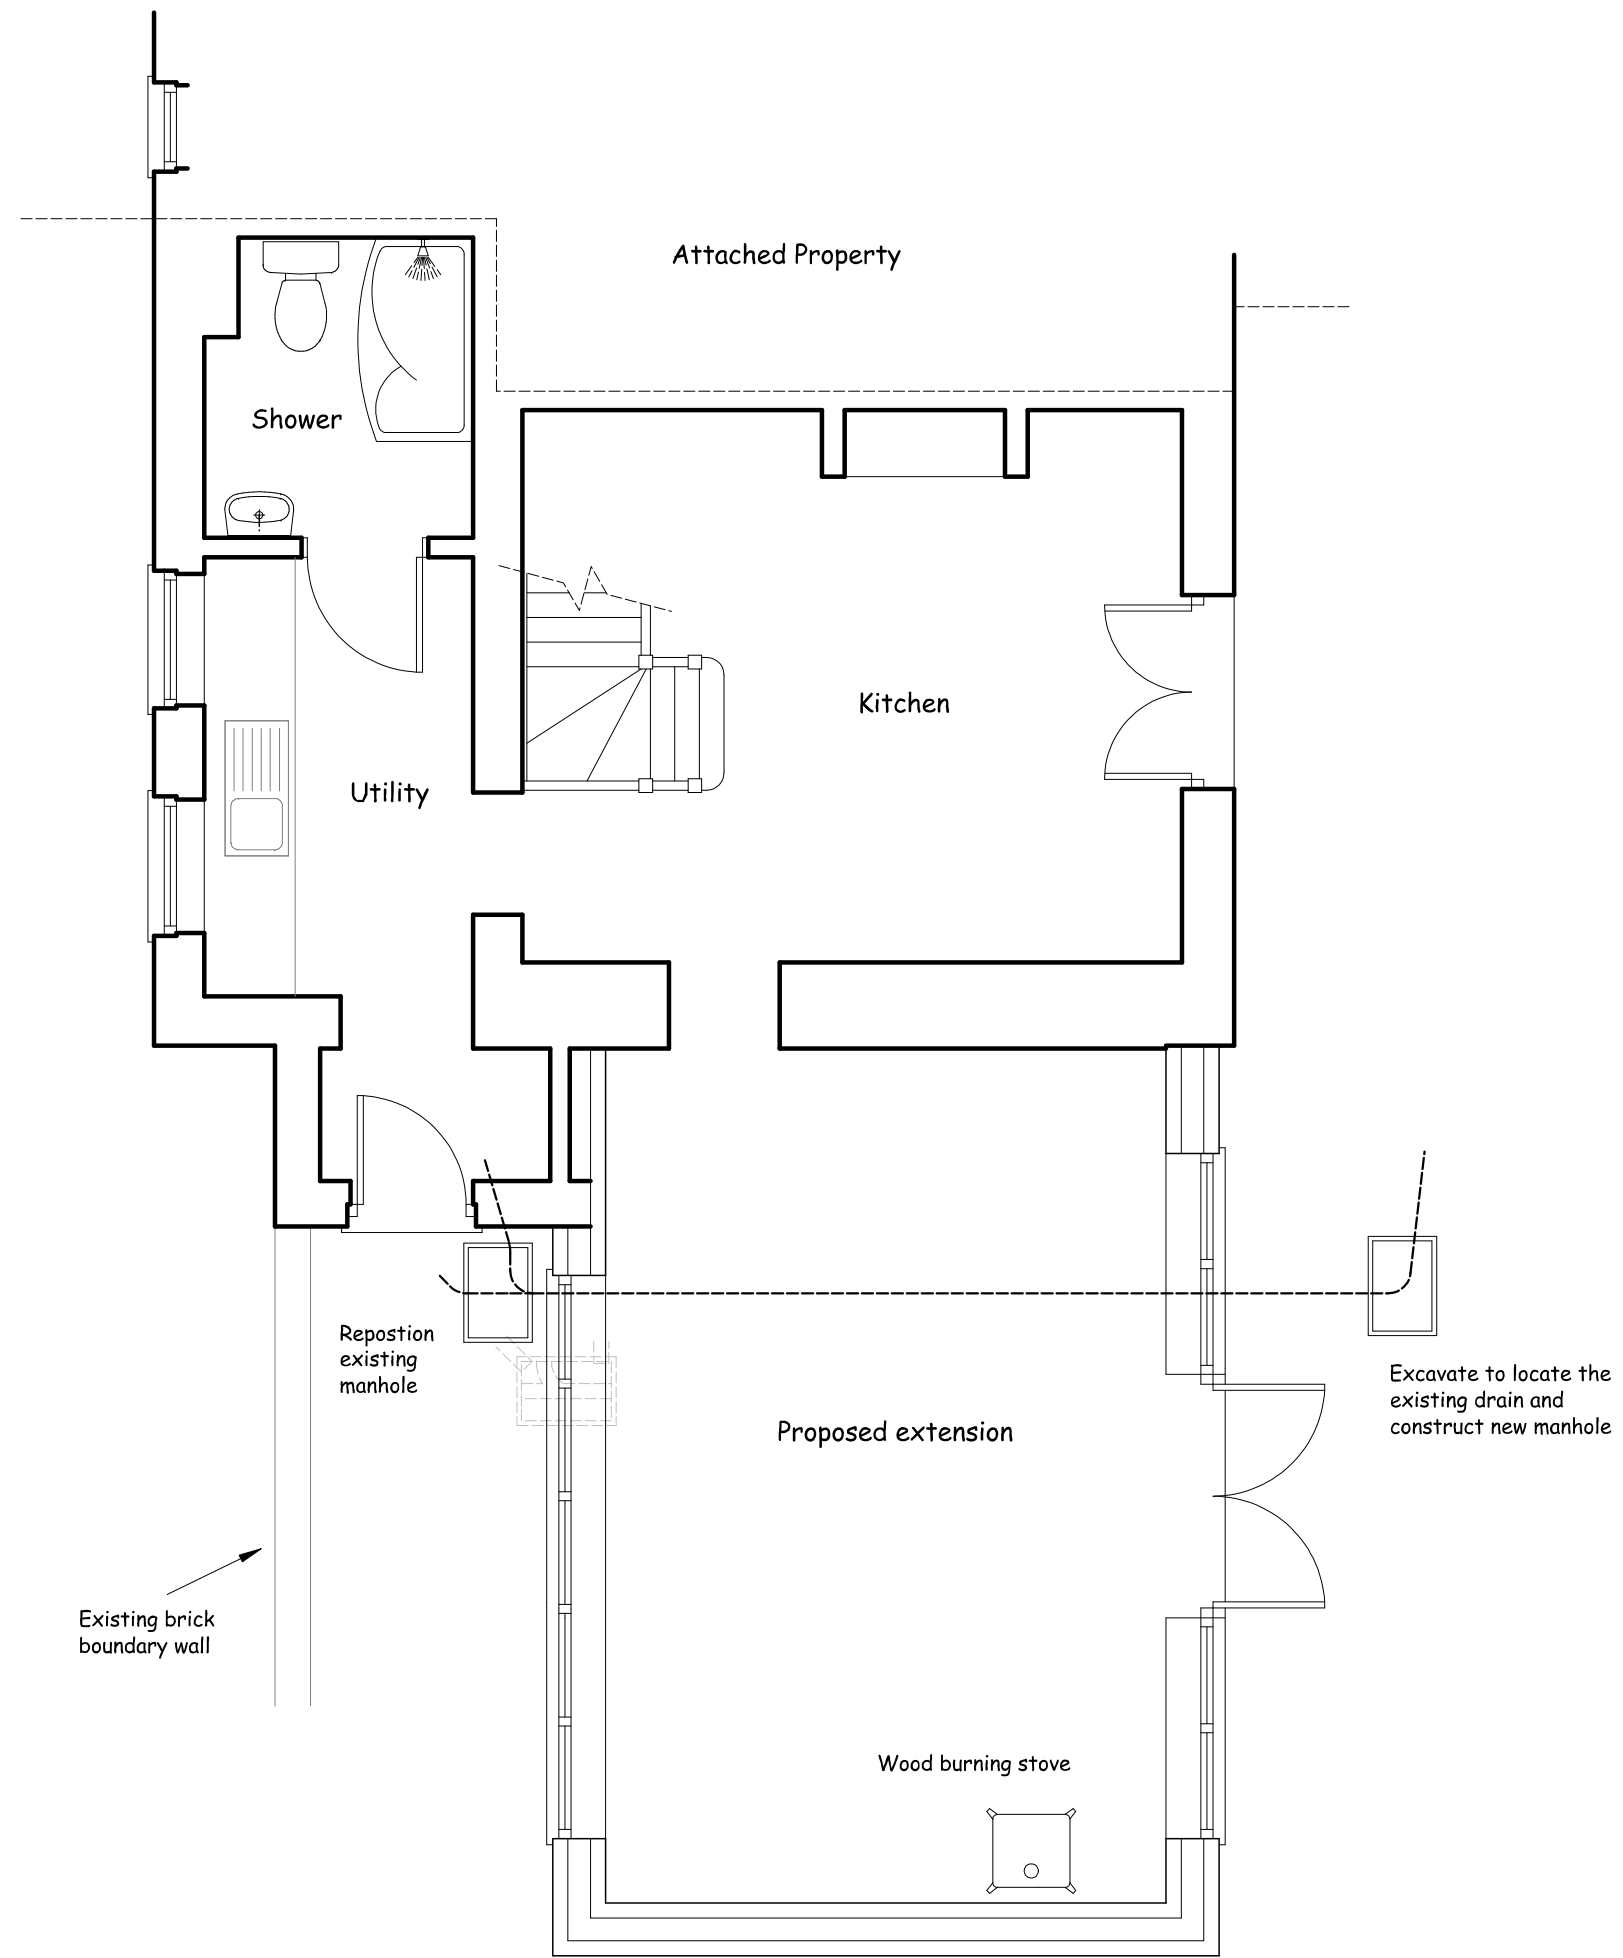


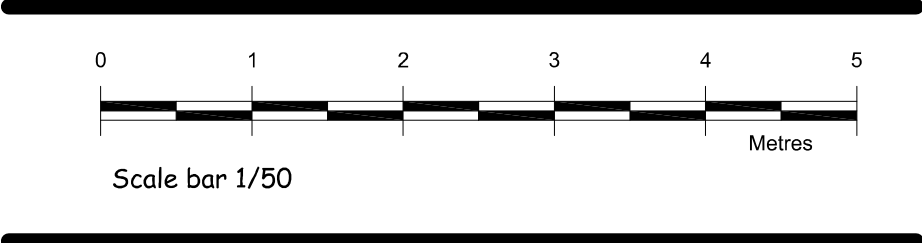


PROPOSED GROUND FLOOR PLAN

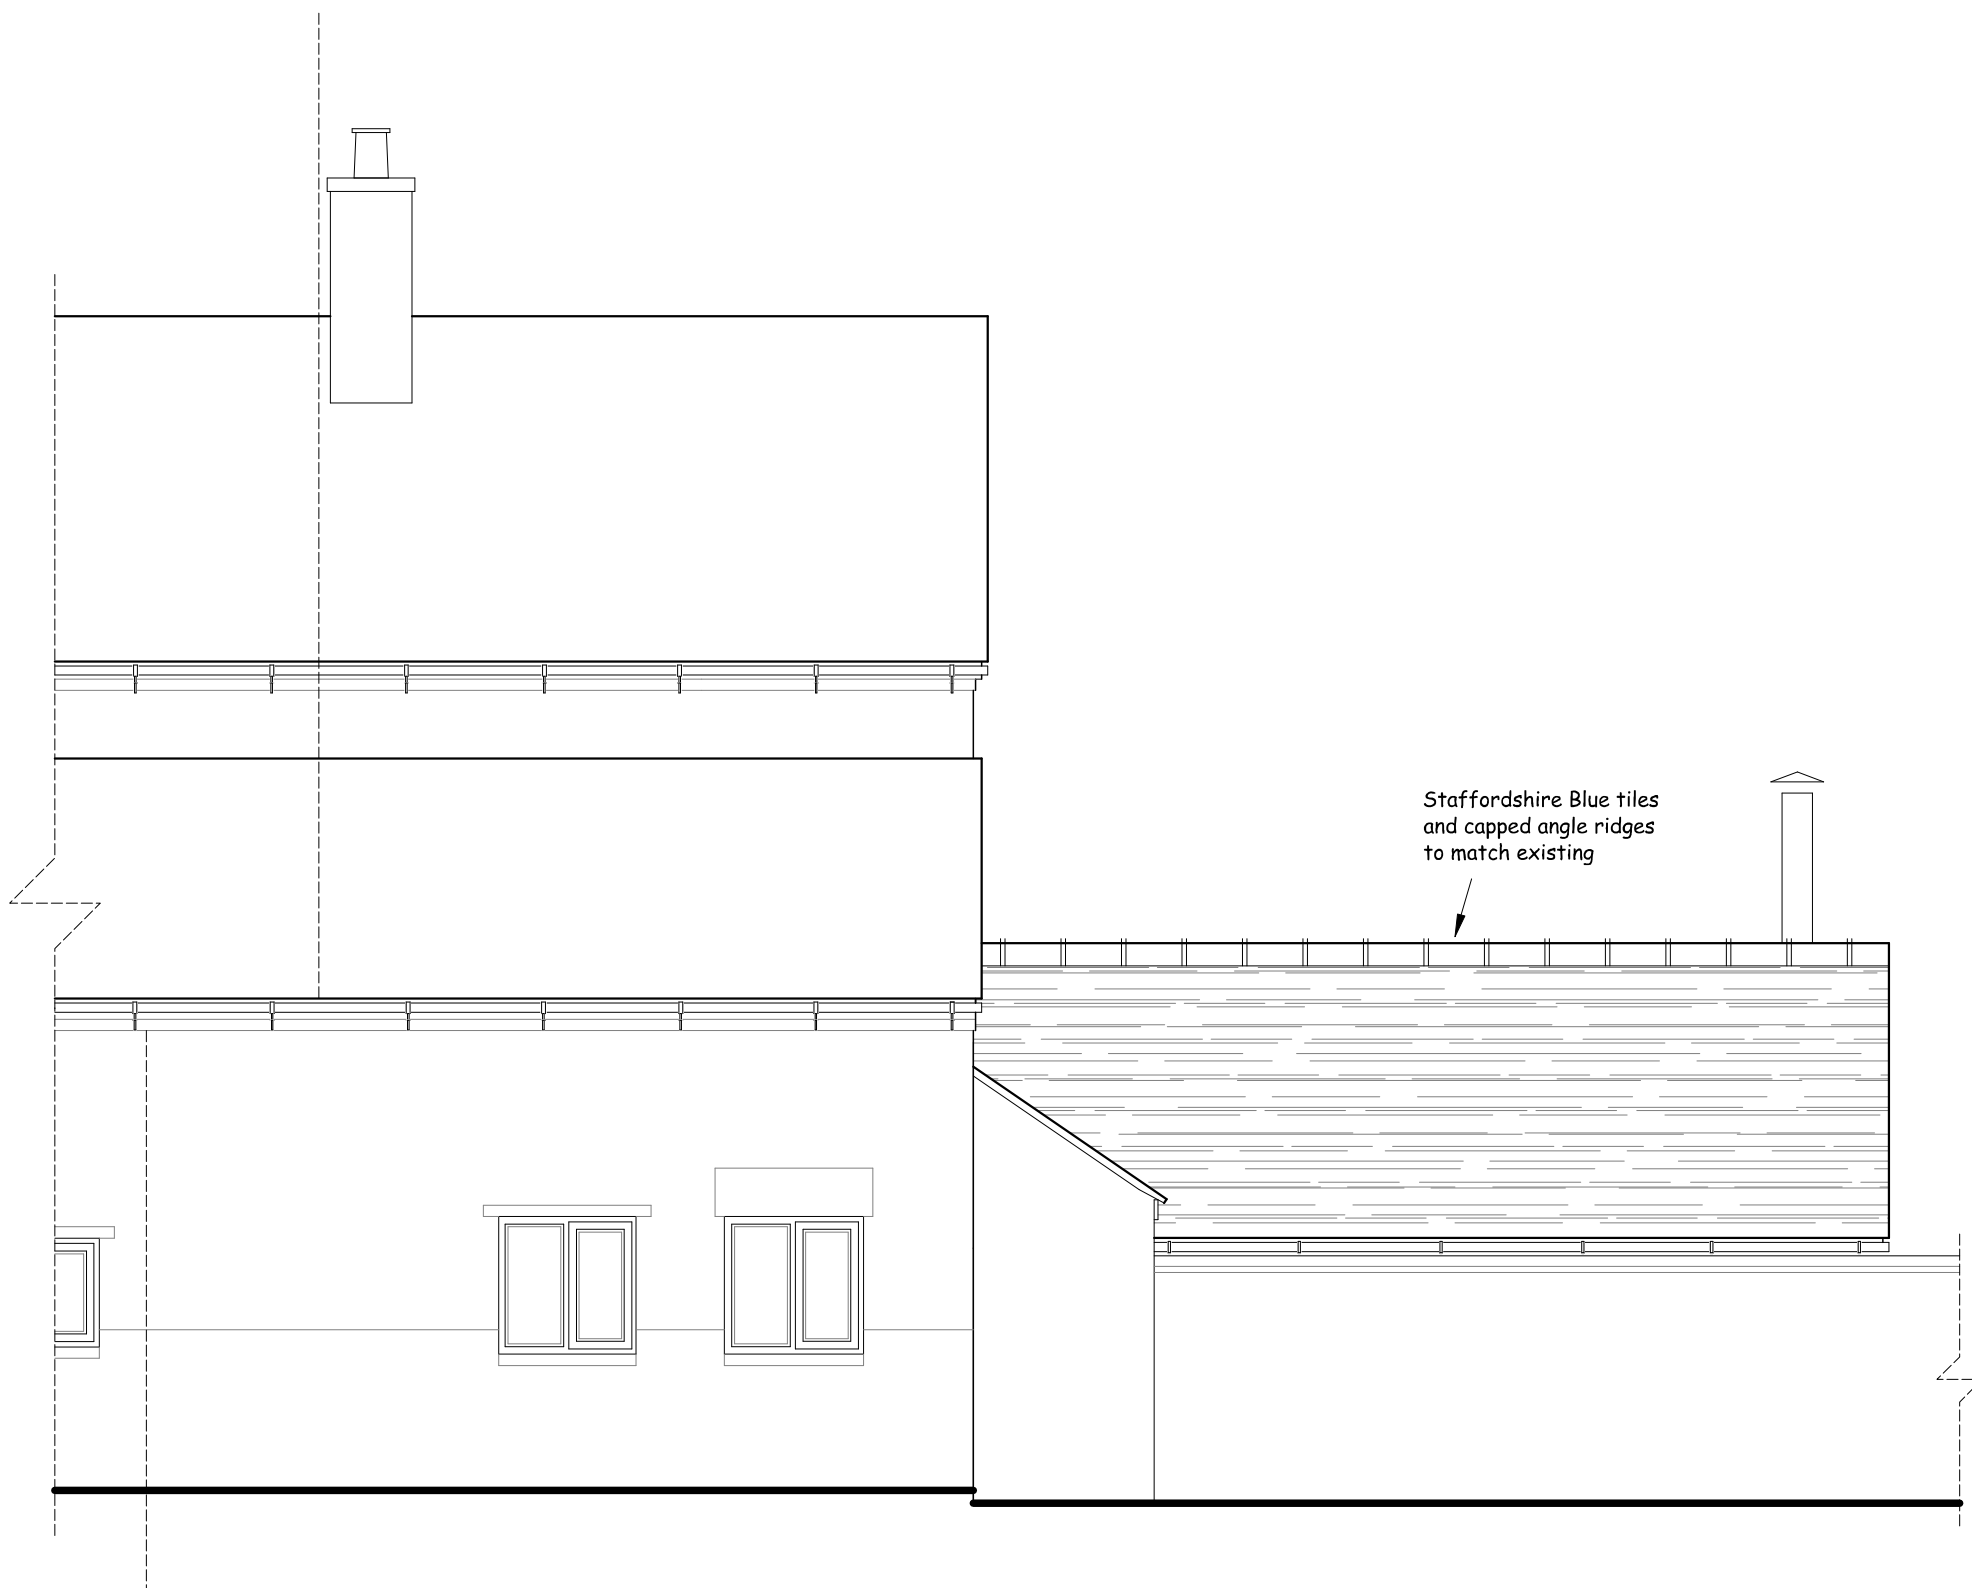

PROPOSED ROADSIDE ELEVATION (East)
Including Roadside boundary wall

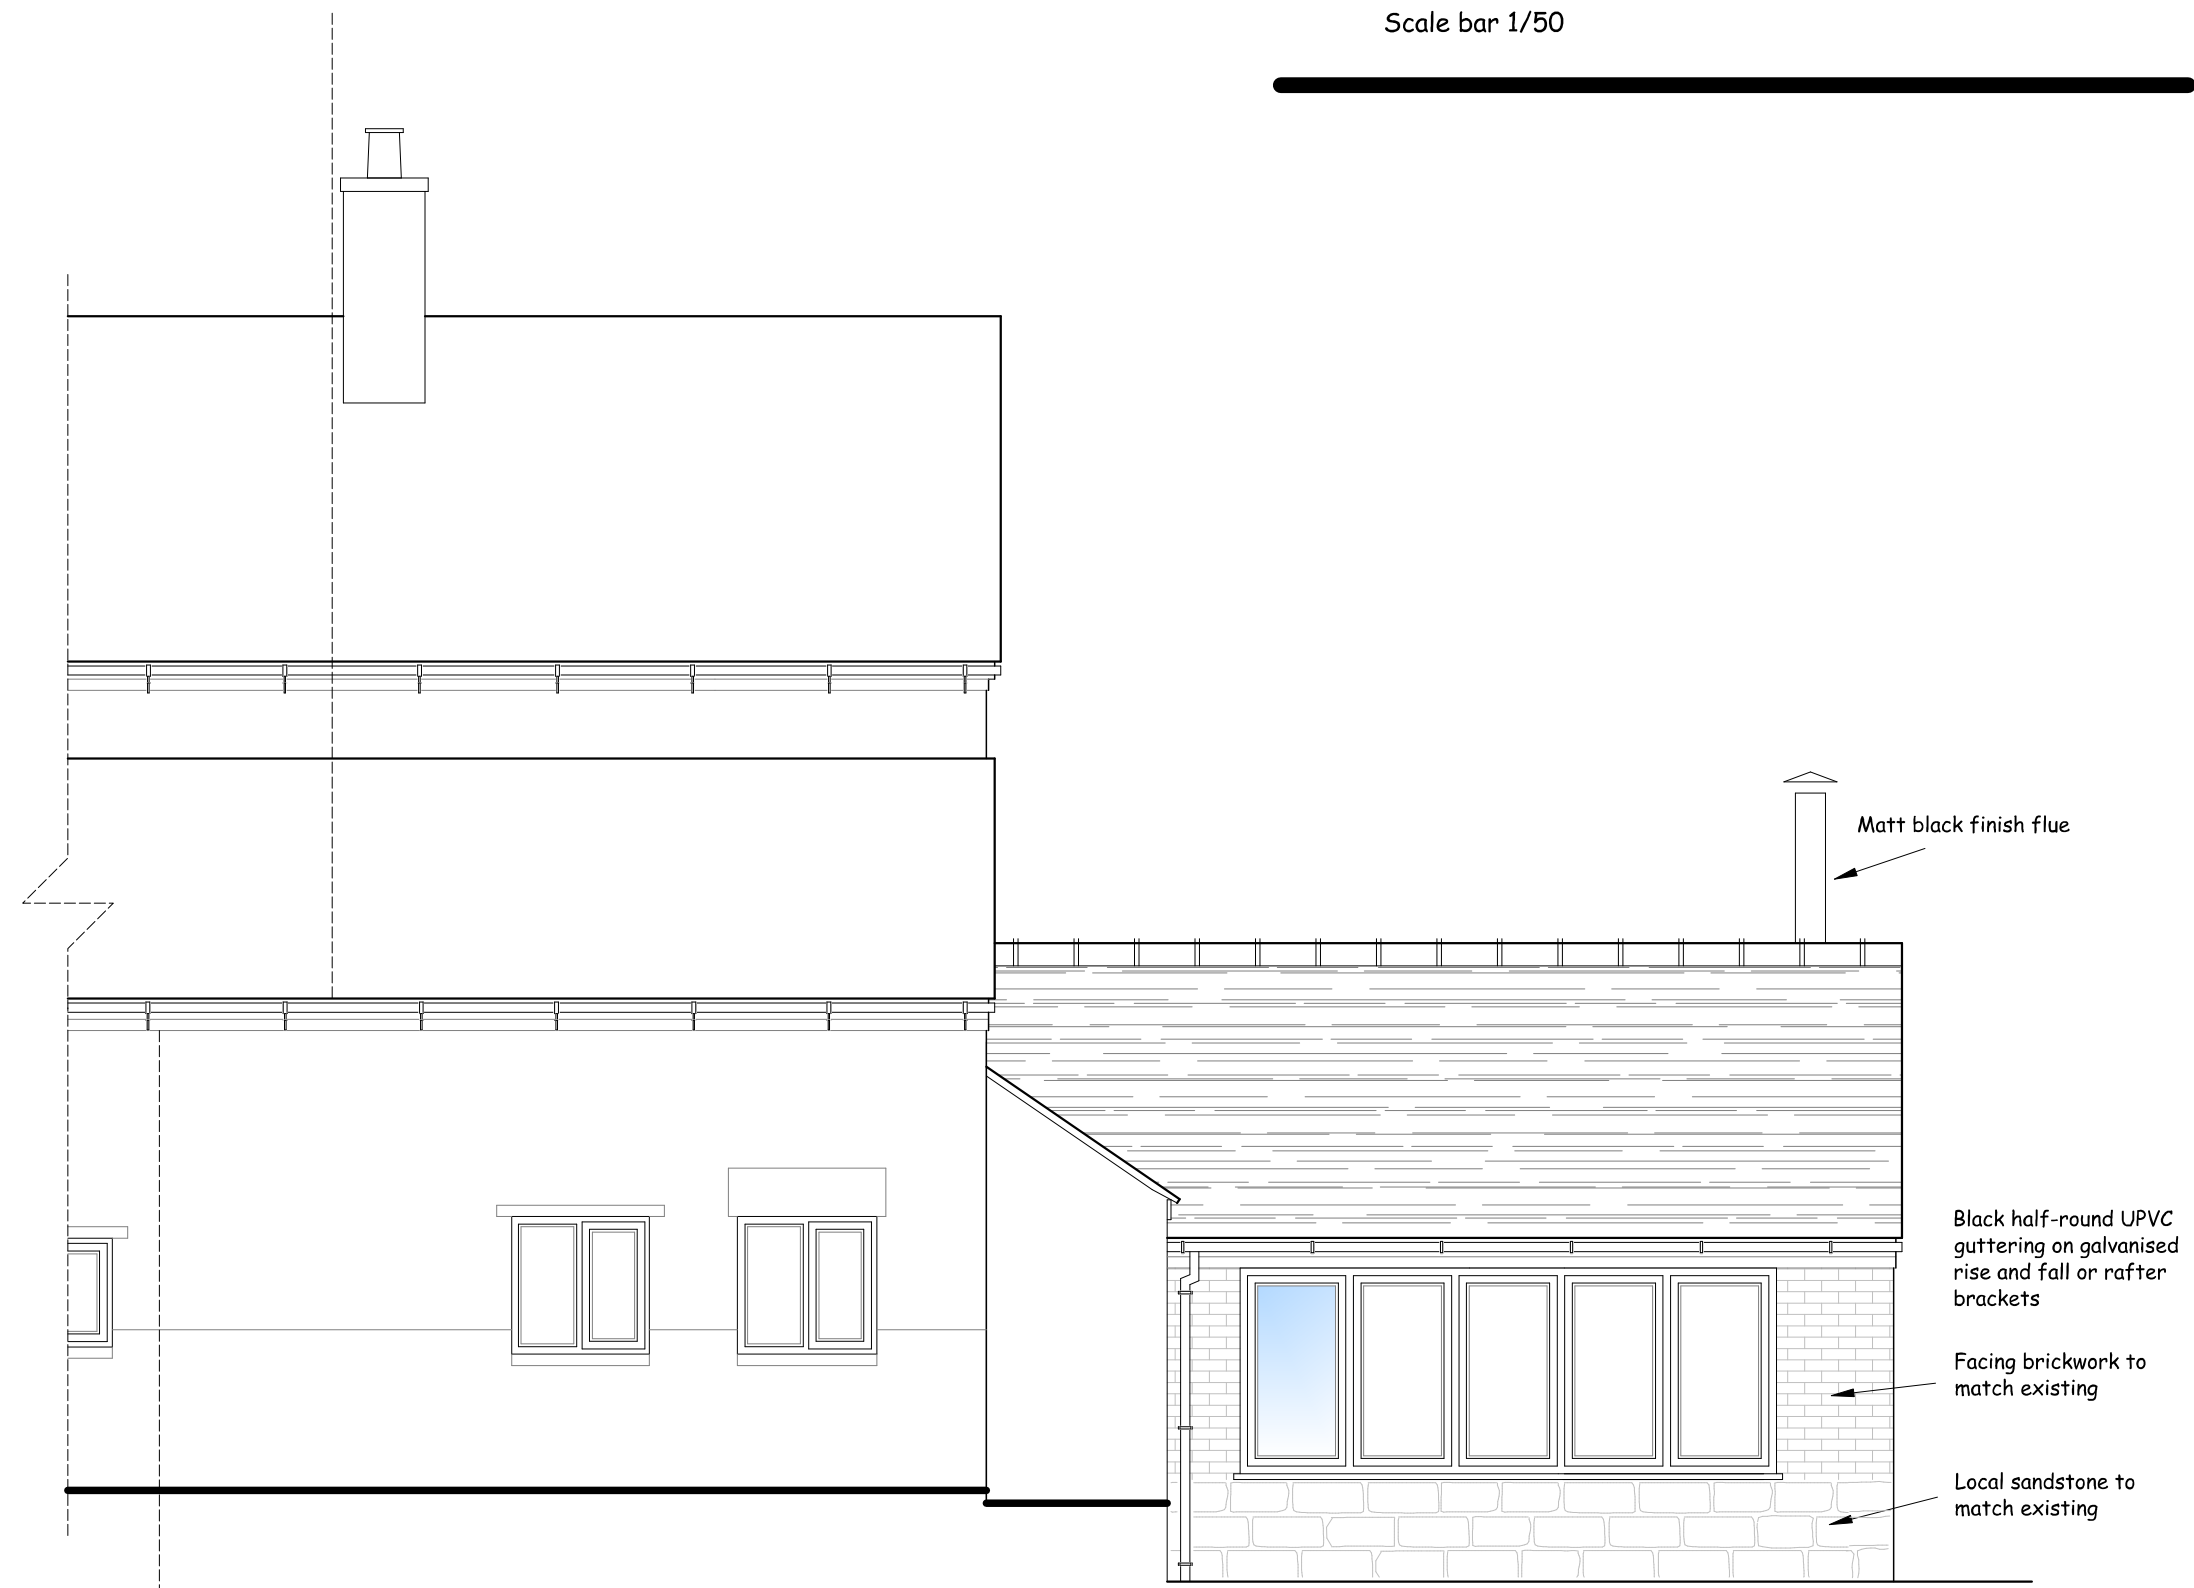


PROPOSED ROADSIDE ELEVATION

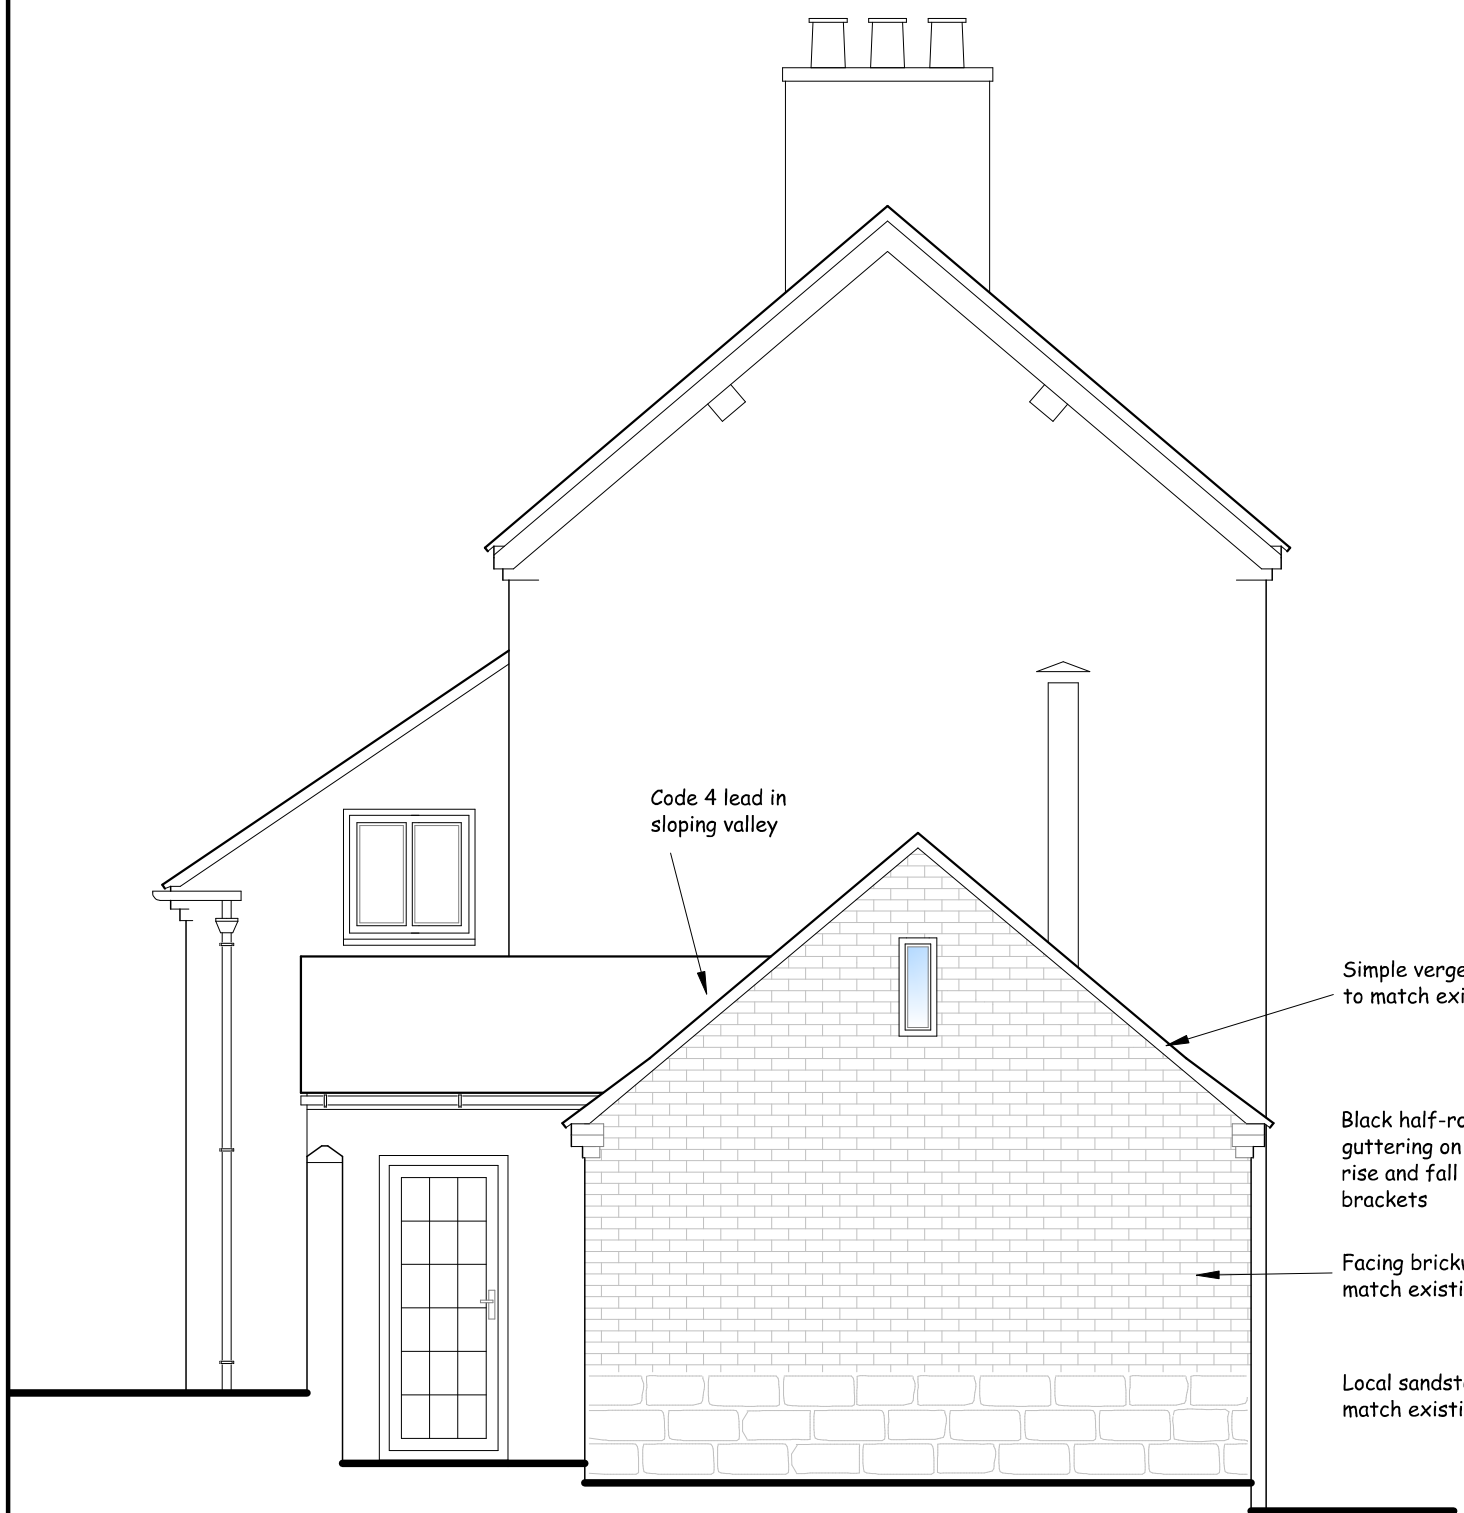

PROPOSED SIDE ELEVATION
(North)



PROPOSED FRONT ELEVATION
(West)

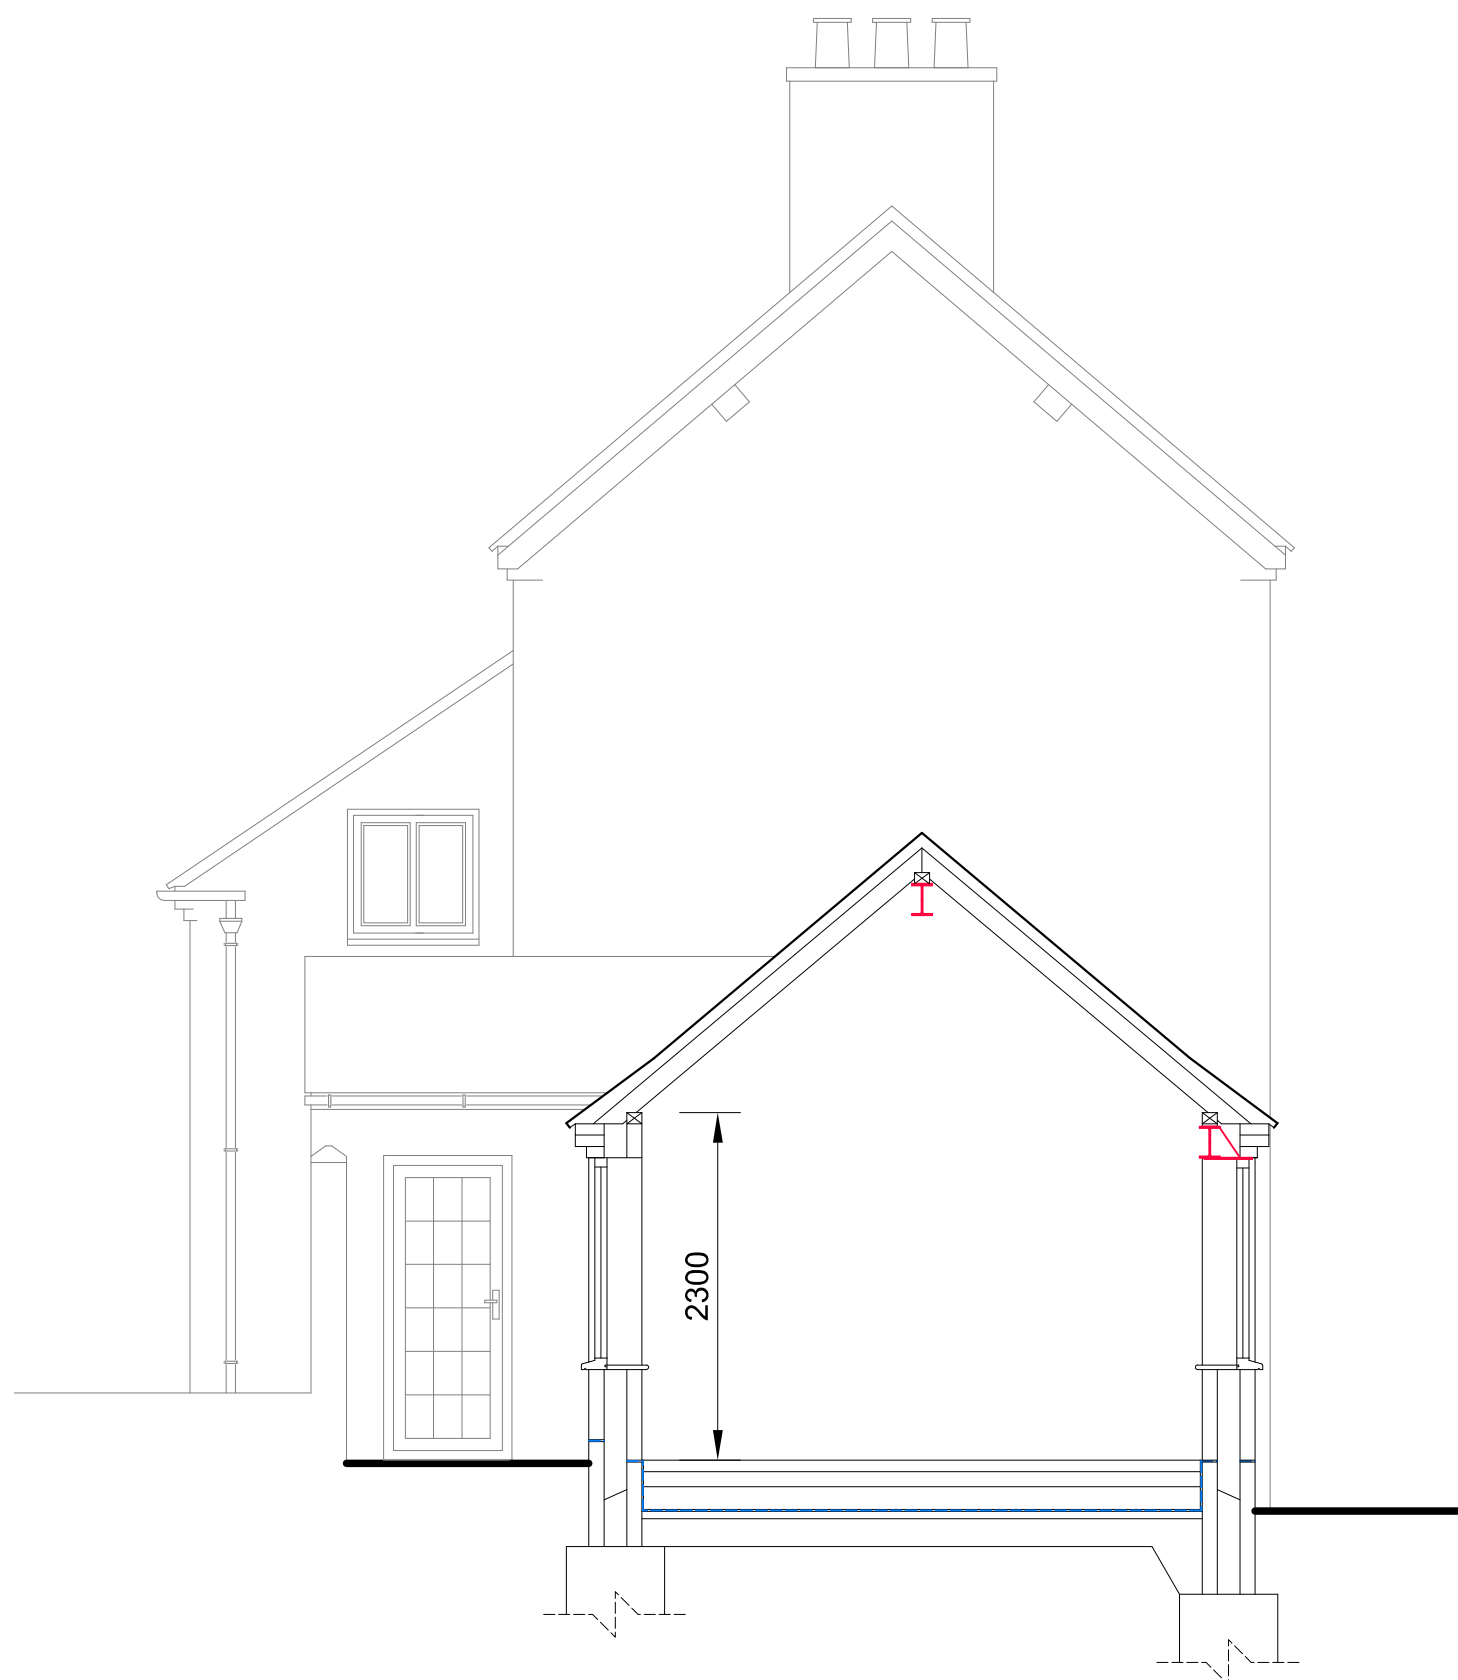

INDICATIVE SECTION

Drawing Status: Planning

Nigel Forrester MCIOS
Building Design Services

ILETT HOUSE, SMITHY BANK, ALTON, STAFFS, ST10 4AD
TEL 01538 702164
www.nigelforrester.co.uk

CLIENT

Mr P Gee & Mrs L Knight

PROJECT

Proposed extension
to replace the existing conservatory
at
1 Old Vicarage Cottage
Dimble Lane
Alton
ST10 4BL

DRAWING NUMBER 25/705/02

Proposed details

SCALES 1/50 @ A1