




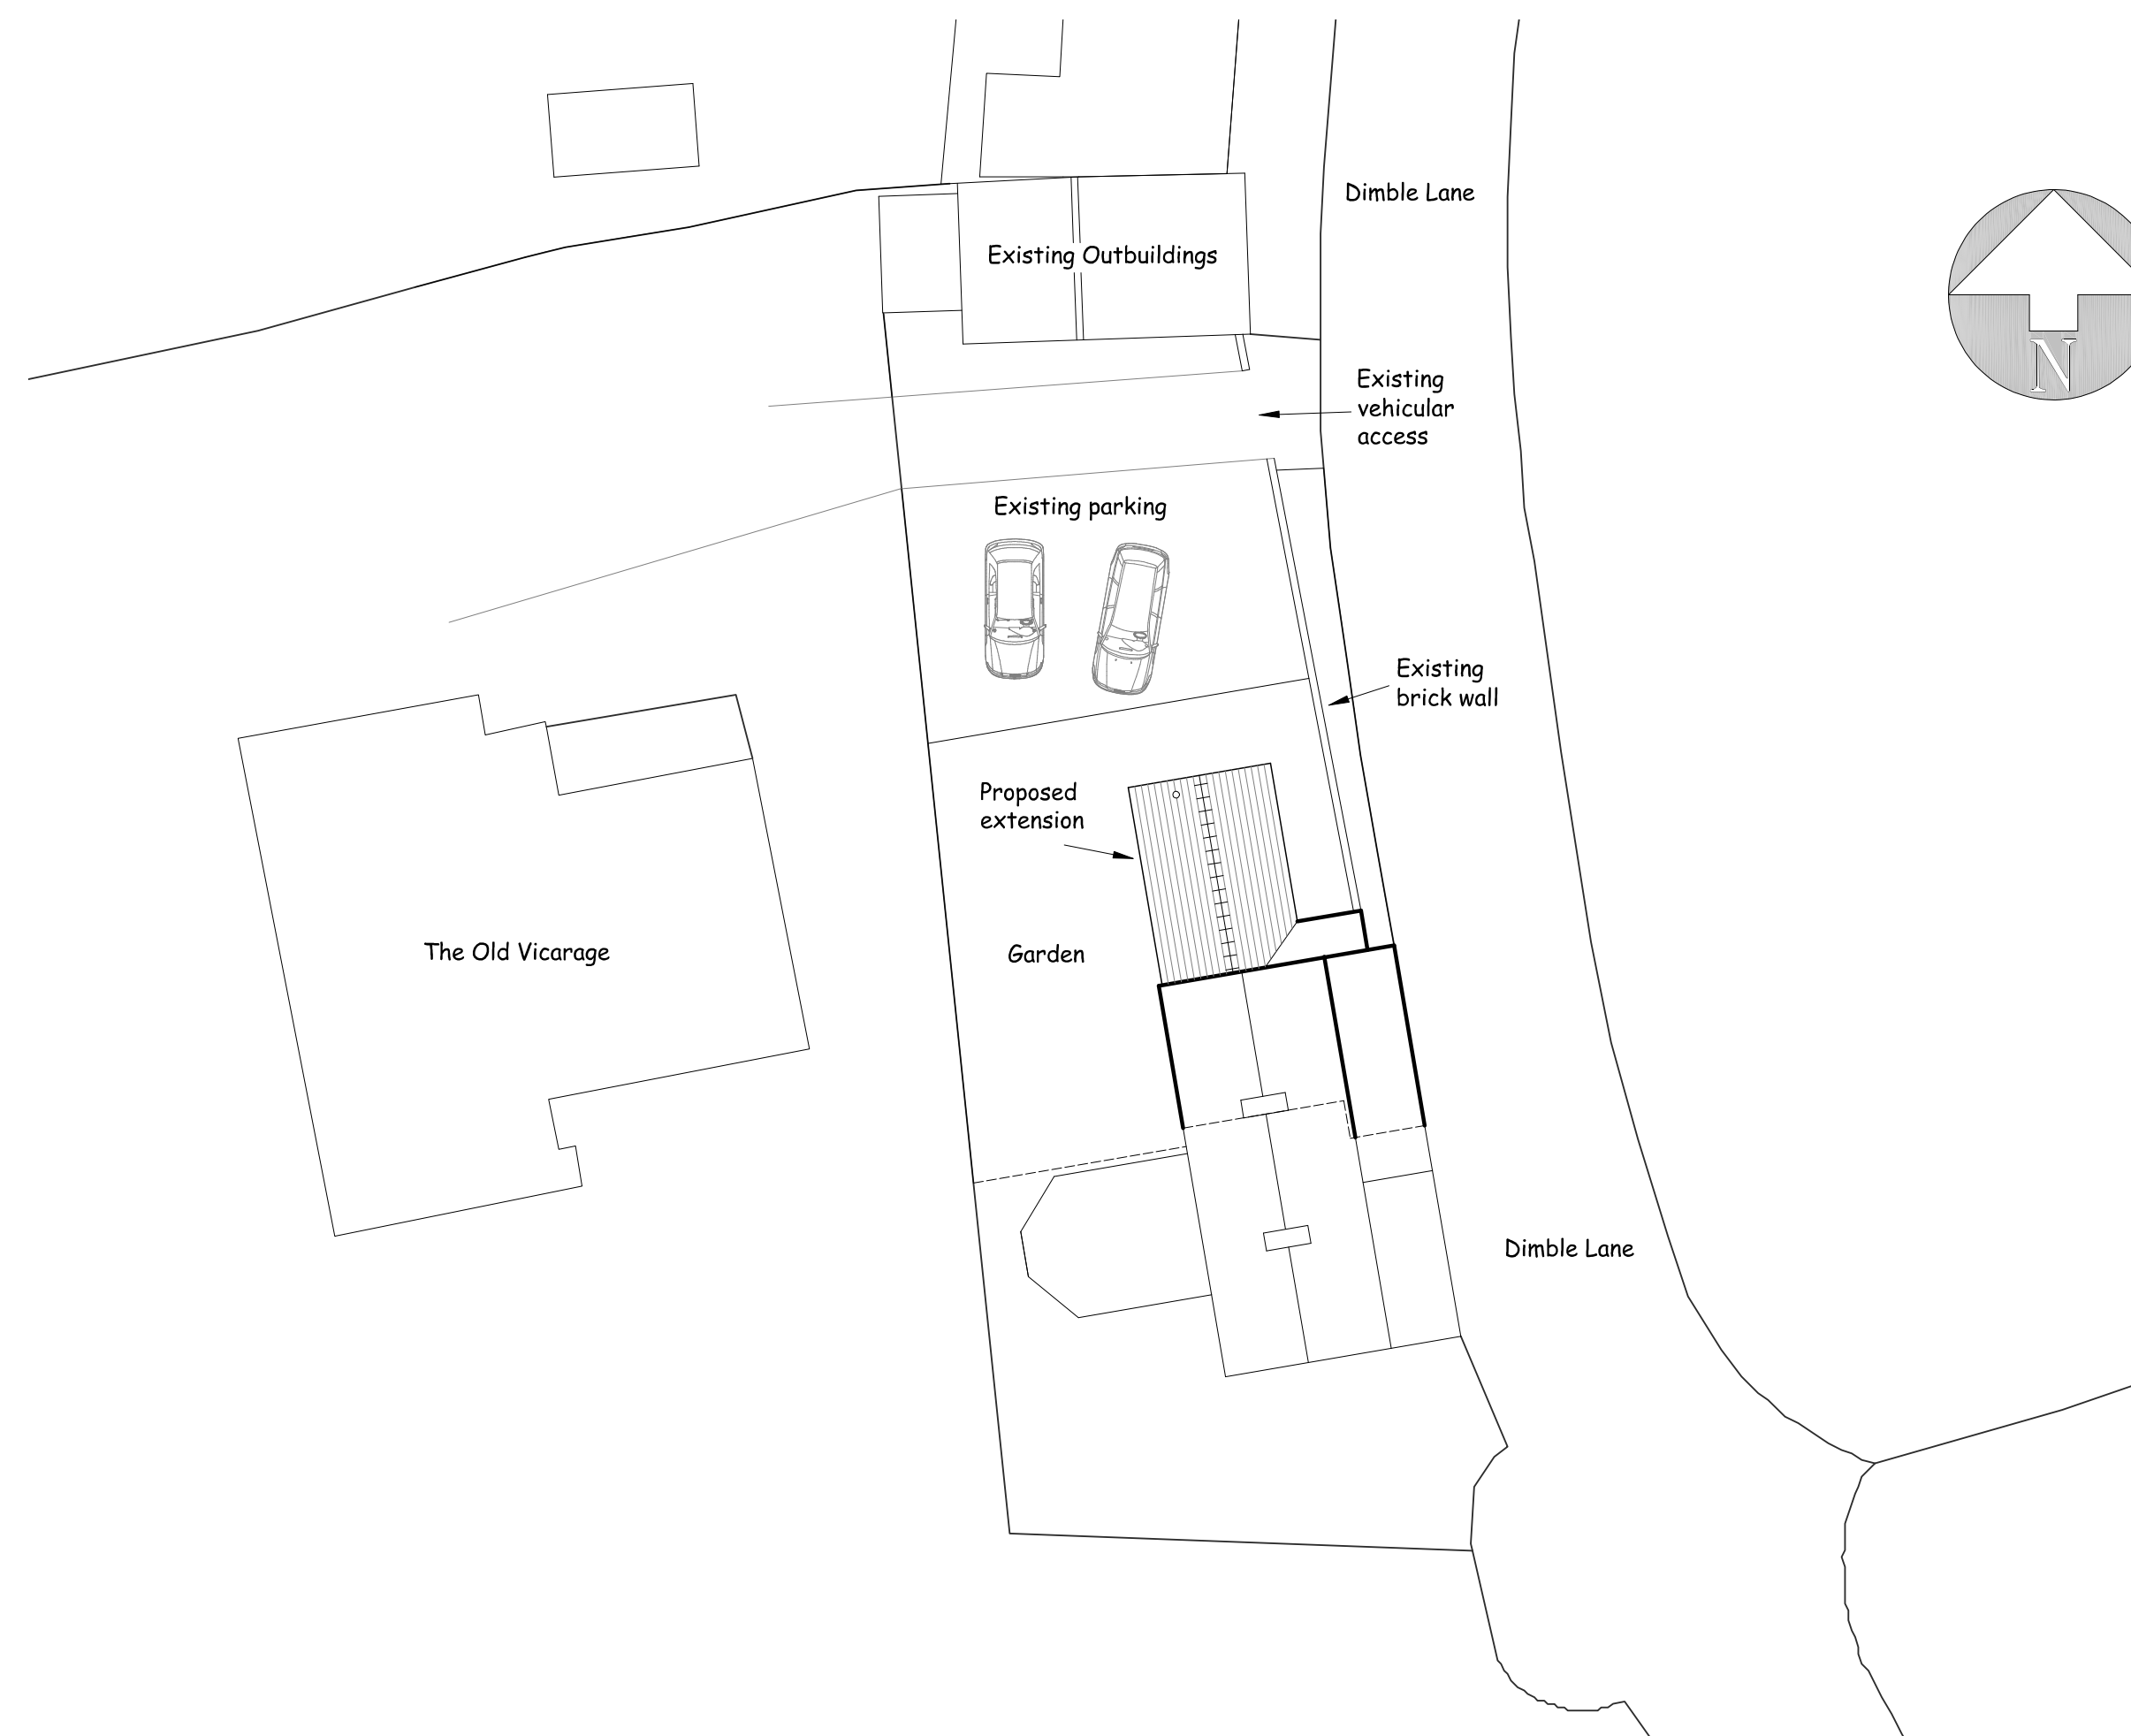

SITE/ROOF PLAN Scale 1/200

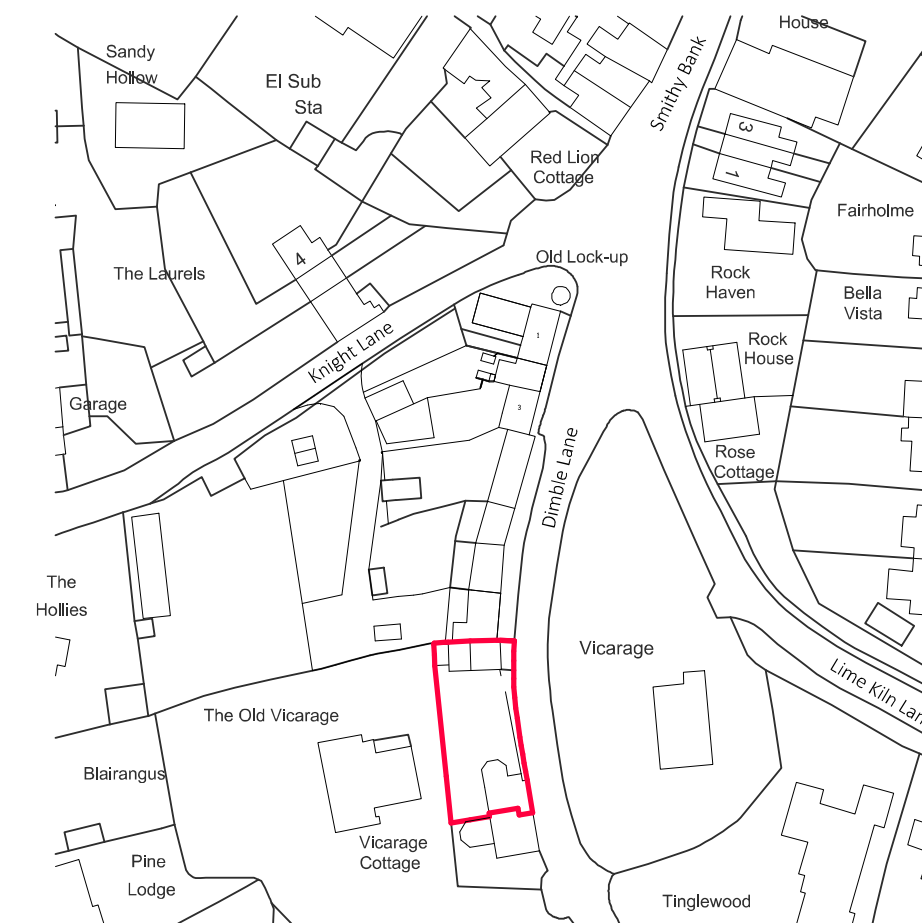

LOCATION PLAN Scale 1/1250

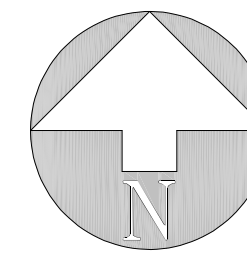

ILETT HOUSE, SMITHY BANK, ALTON, STAFFS, ST10 4AD  
TEL 01538 702164

[www.nigelforrester.co.uk](http://www.nigelforrester.co.uk) [www.sap-calc.co.uk](http://www.sap-calc.co.uk)

CLIENT

Mr P Gee & Mrs L Knight

PROJECT

Proposed extension  
to replace the existing conservatory  
at  
1 Old Vicarage Cottage  
Dimble Lane  
Alton  
ST10 4BL

DRAWING NUMBER 25/705/03

Location & site/roof plan

SCALES 1/1250 & 1/200 @ A1