





PLANNING PACKAGE

ADDRESS: 3 TAPE STREET, CHEADLE, STOKE, ST10 1BG

CLIENT: MR IDNAN

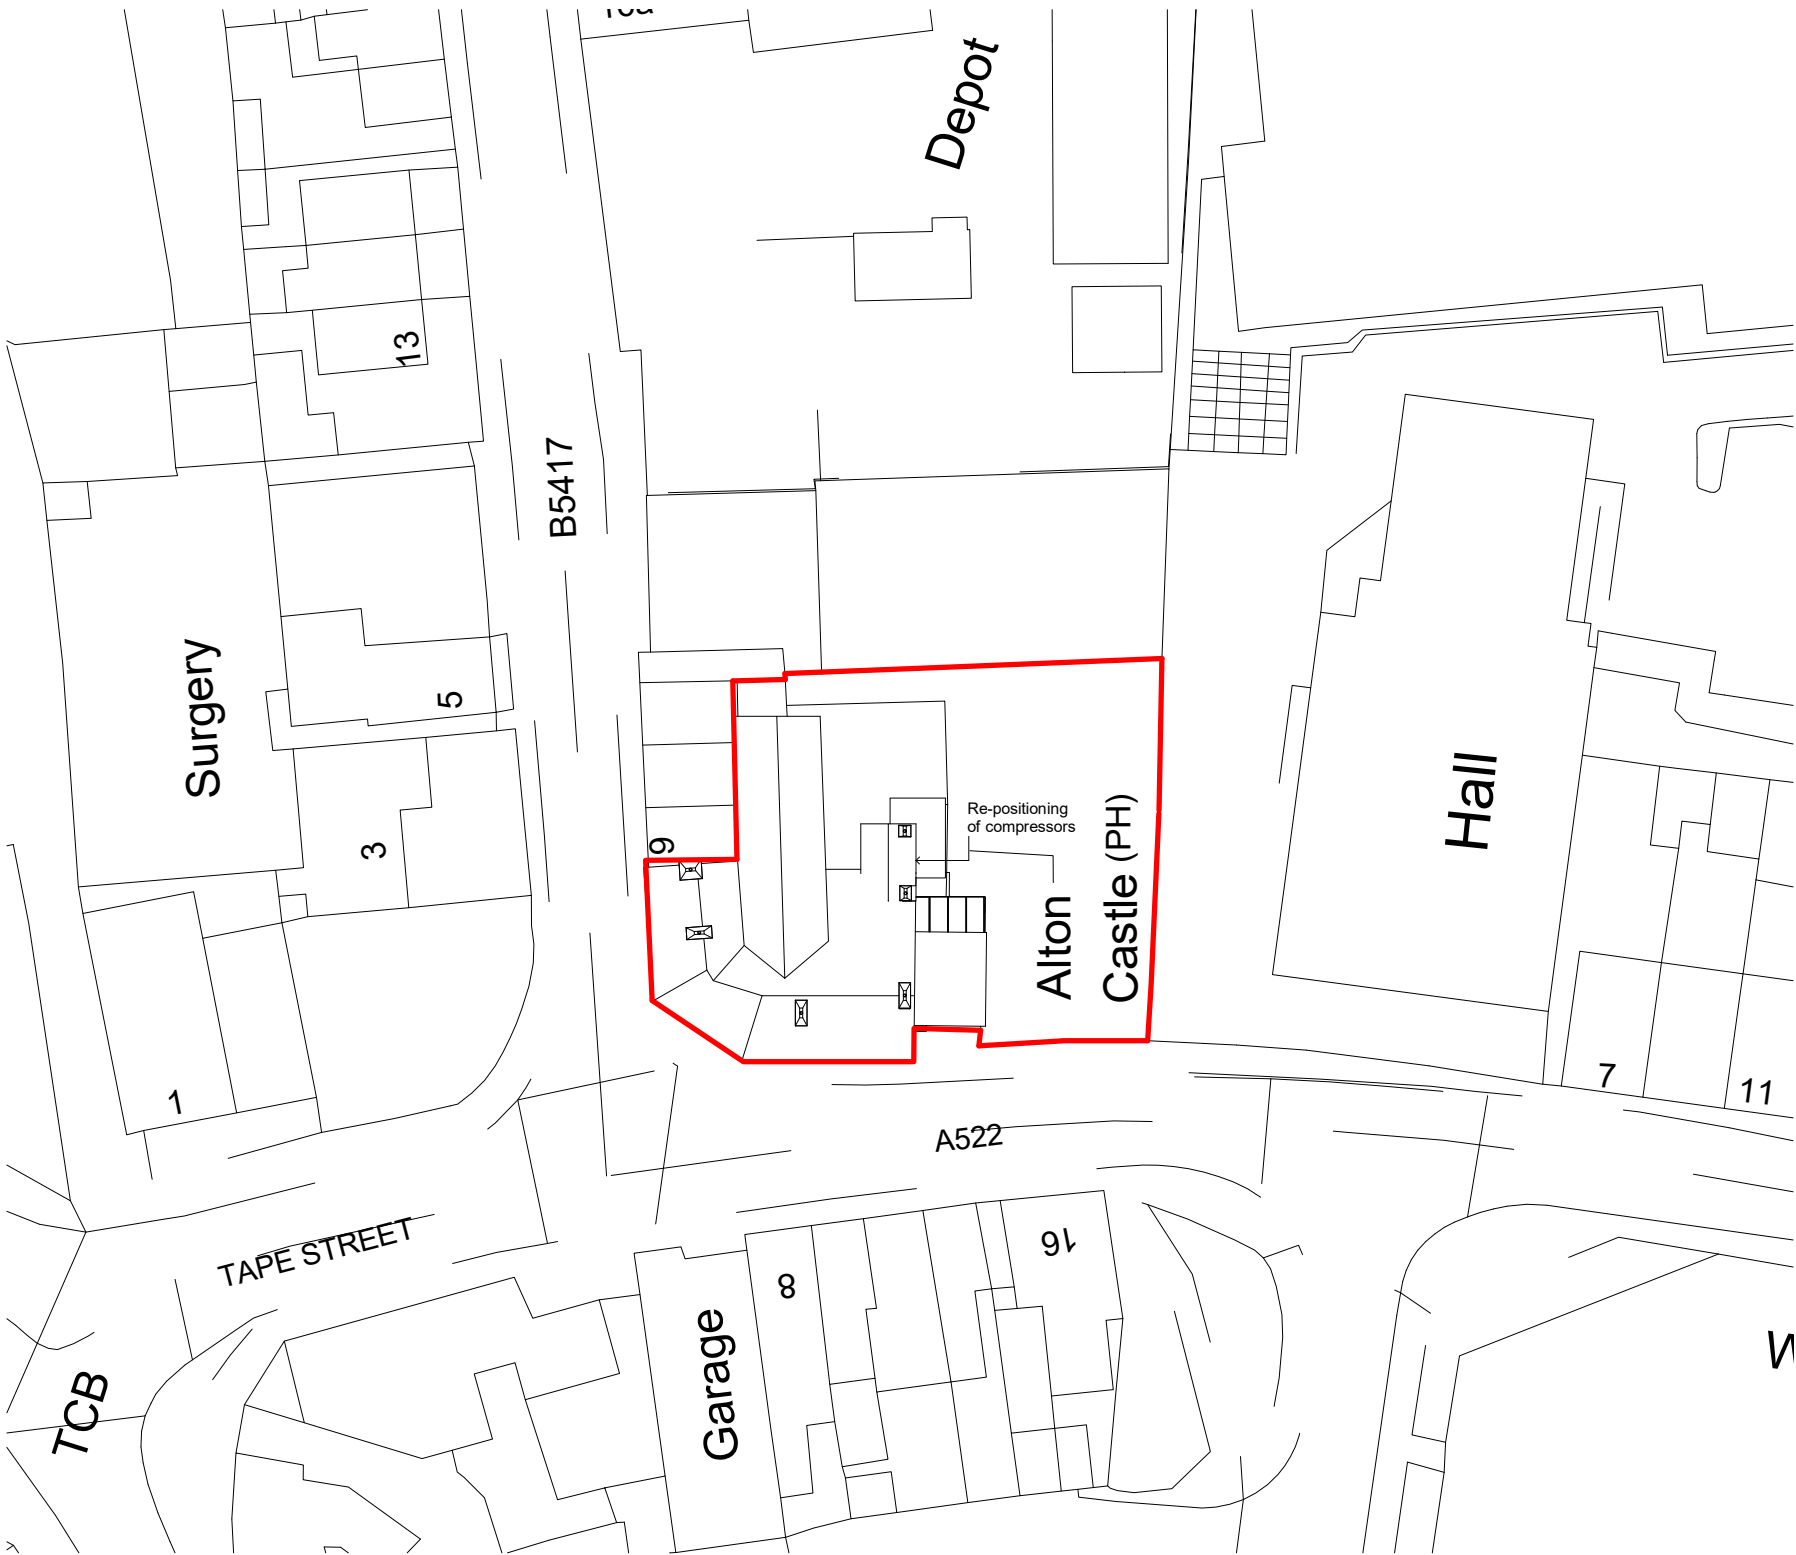

1 Site - Block Plan
1 : 500

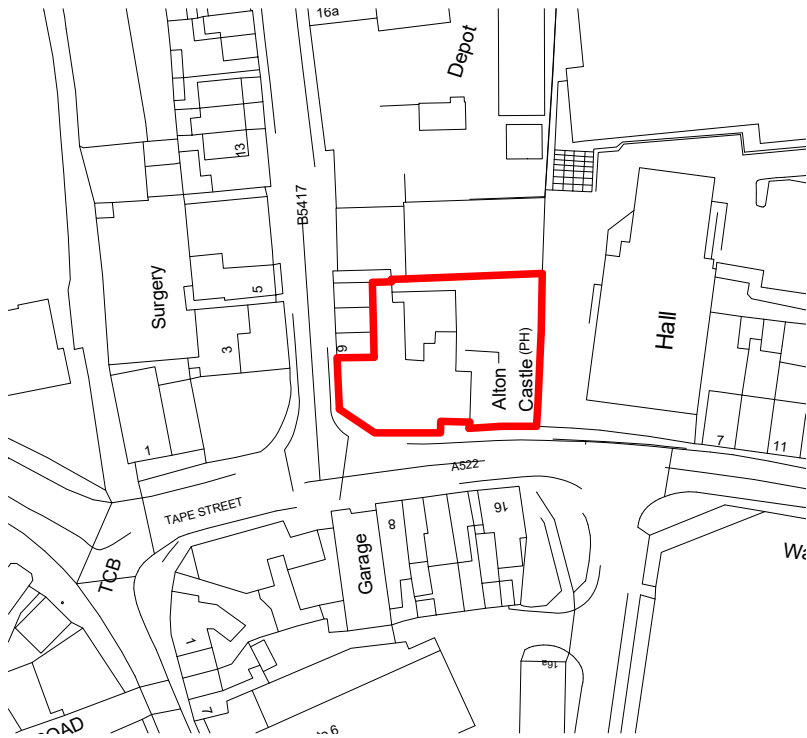

2 Site - Location Plan
1 : 1250

Status

- ☐ FEASIBILITY
- ☒ PLANNING APPROVAL
- ☐ BUILDING REGULATIONS
- ☐ TENDER
- ☐ CONSTRUCTION

Project 3 Tape St, Cheadle, Stoke On Trent
ST10 1BG

Client Mr Idnan

Drawing title Site - Location and Block Plan


Project No	Drawing No	Rev No	Scale	Date
228	001		As indicated	12/24

MUNSHI+
PARTNERS
ARCHITECTURE & PROPERTIES

No3 Caxton Rd. Fulwood, Preston, PR2 9ZZ
Tel- 01772 342570
Email- info@munshiandpartners.com
Web- munshiandpartners.com

10 0 10 20 30 40 50
SCALE
1: 1250
m

5 0 5 10 15 20 25
SCALE
1: 500
m

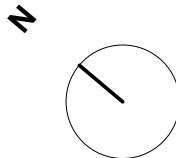


This drawing & design is the copyright of Munshi+Partners and may not be reproduced in any way without prior written consent.

Any discrepancies on this drawing between drawings area to be reported to this office.

Unless specifically specified these drawings are not to be used for construction purposes or placing of any orders.



1 Level 0 - Existing
1 : 100

 

Status

- ☐ FEASIBILITY
- ☒ PLANNING APPROVAL
- ☐ BUILDING REGULATIONS
- ☐ TENDER
- ☐ CONSTRUCTION

Project 3 Tape St, Cheadle, Stoke On Trent
ST10 1BG

Client Mr Idnan

Drawing title Existing Ground Floor Plan

Project No	Drawing No	Rev No	Scale	Date
228	002		1 : 100	08/22


MUNSHI+
PARTNERS
ARCHITECTURE & PROPERTIES

195 Ribbleton Lane, Ribbleton, Preston, PR1 5DY.
Tel- 01772 378540
Email- info@munshiandpartners.com


This drawing & design is the copyright of Munshi+Partners and may not be reproduced in any way without prior written consent.

Any discrepancies on this drawing between drawings area to be reported to this office.

Unless specifically specified these drawings are not to be used for construction purposes or placing of any orders.

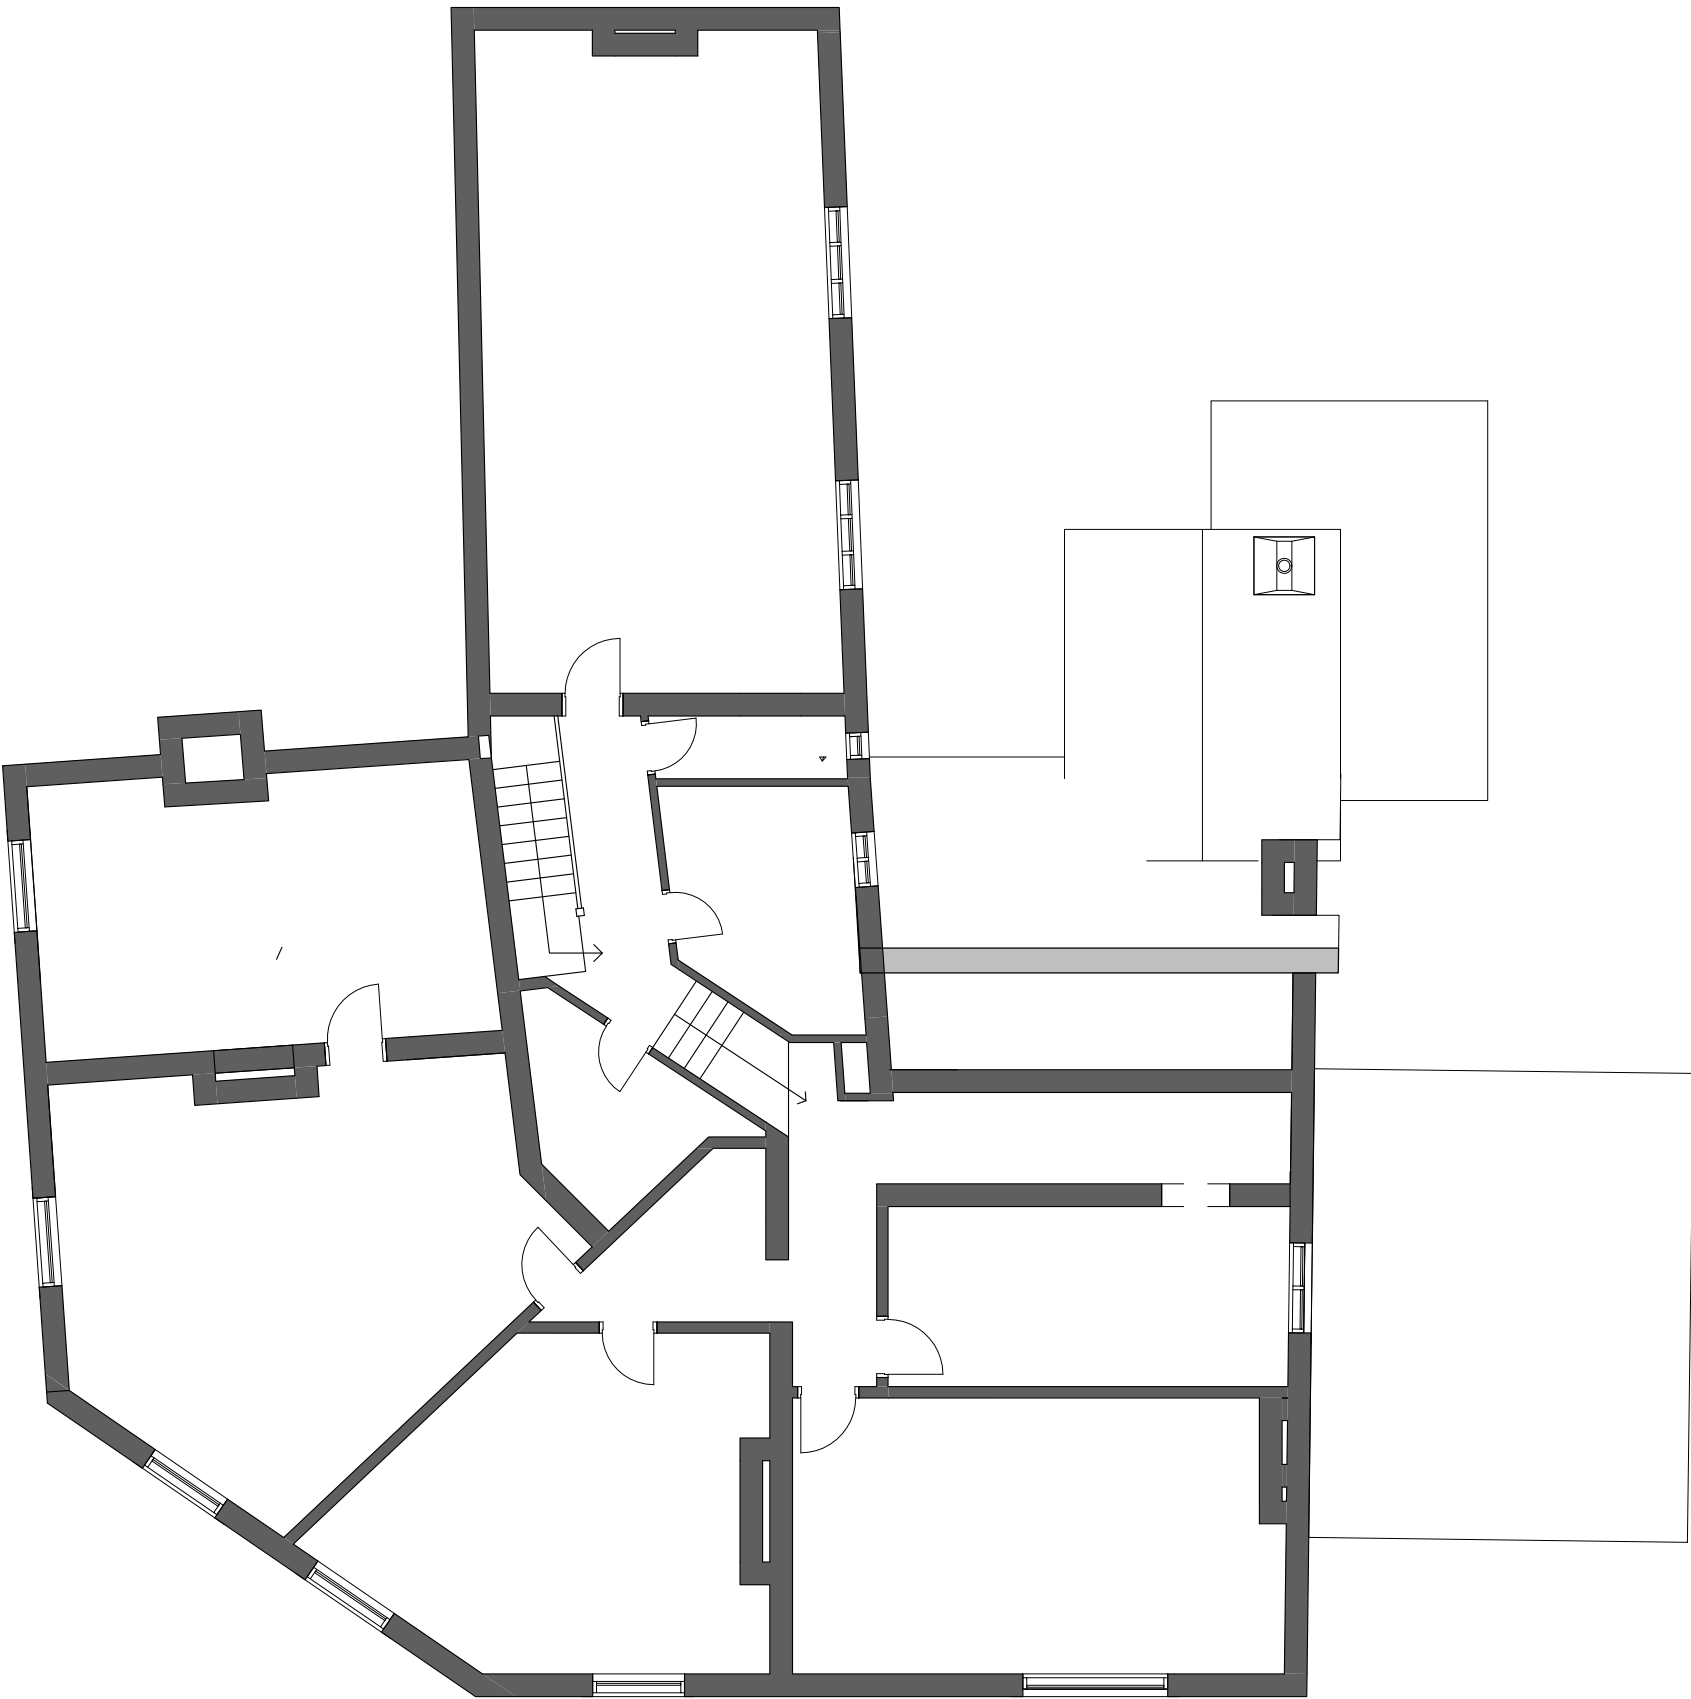

1 Level 1 - Existing
1 : 100

 

Status	☐ FEASIBILITY
	☒ PLANNING APPROVAL
	☐ BUILDING REGULATIONS
	☐ TENDER
	☐ CONSTRUCTION

Project 3 Tape St, Cheadle, Stoke On Trent
ST10 1BG

Client Mr Idnan

Drawing title Existing First Floor Plan

Project No	Drawing No	Rev No	Scale	Date
228	003		1 : 100	08/22

MUNSHI+
PARTNERS
ARCHITECTURE & PROPERTIES

195 Ribbleton Lane, Ribbleton, Preston, PR1 5DY.
Tel- 01772 378540
Email- info@munshiandpartners.com

This drawing & design is the copyright of Munshi+Partners and may not be reproduced in any way without prior written consent.

Any discrepancies on this drawing between drawings area to be reported to this office.


Unless specifically specified these drawings are not to be used for construction purposes or placing of any orders.



1 Front - Existing
1 : 100



2 Left Side - Existing
1 : 100

 

- Status
- ☐ FEASIBILITY
 - ☒ PLANNING APPROVAL
 - ☐ BUILDING REGULATIONS
 - ☐ TENDER
 - ☐ CONSTRUCTION

Project 3 Tape St, Cheadle, Stoke On Trent
ST10 1BG

Client Mr Idnan


Drawing title Existing Tape St & Queen St Elevations

Project No	Drawing No	Rev No	Scale	Date
228	004		1 : 100	08/22

MUNSHI+
PARTNERS
ARCHITECTURE & PROPERTIES

195 Ribbleton Lane, Ribbleton, Preston, PR1 5DY.
Tel- 01772 378540
Email- info@munshiandpartners.com

Blackburn
Bolton
Preston
London

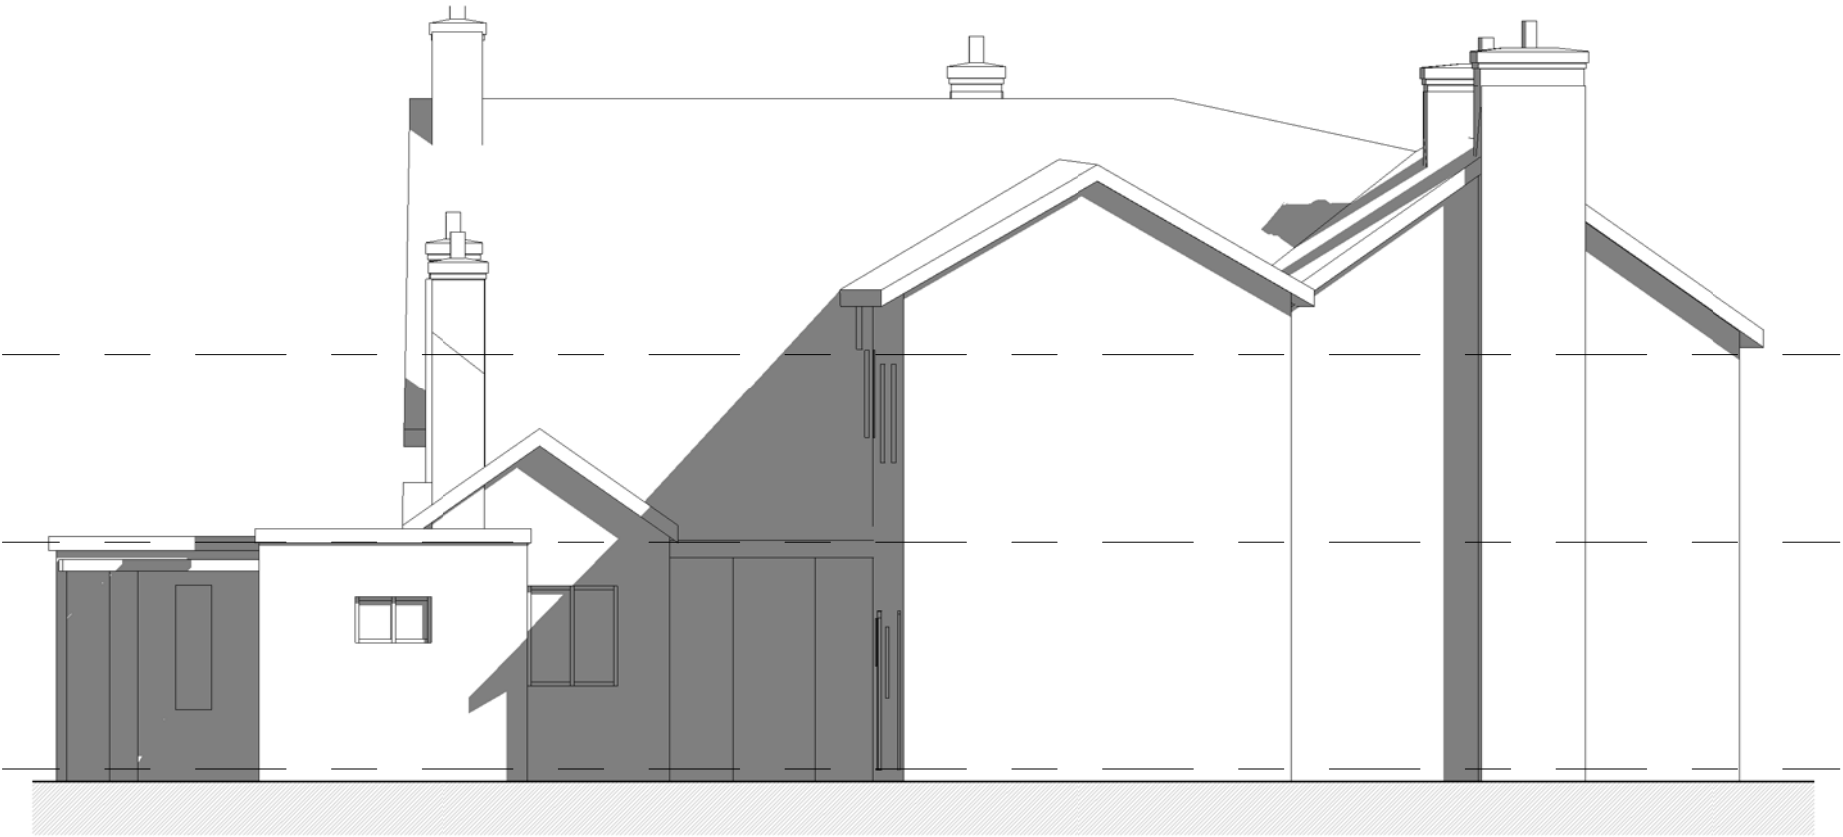

1 Rear - Existing
1 : 100



2 Right Side - Existing
1 : 100

1 0 1 2 3 4 5
SCALE
1: 100 m

Status

- ☐ FEASIBILITY
- ☒ PLANNING APPROVAL
- ☐ BUILDING REGULATIONS
- ☐ TENDER
- ☐ CONSTRUCTION

Project 3 Tape St, Cheadle, Stoke On Trent
ST10 1BG

Client Mr Idnan


Drawing title Existing Rear & Right Elevations

Project No	Drawing No	Rev No	Scale	Date
228	005		1 : 100	08/22


MUNSHI+
PARTNERS
ARCHITECTURE & PROPERTIES

195 Ribbleton Lane, Ribbleton, Preston, PR1 5DY.
Tel- 01772 378540
Email- info@munshiandpartners.com

☐ Blackburn
☐ Bolton
☐ Preston
☒ London

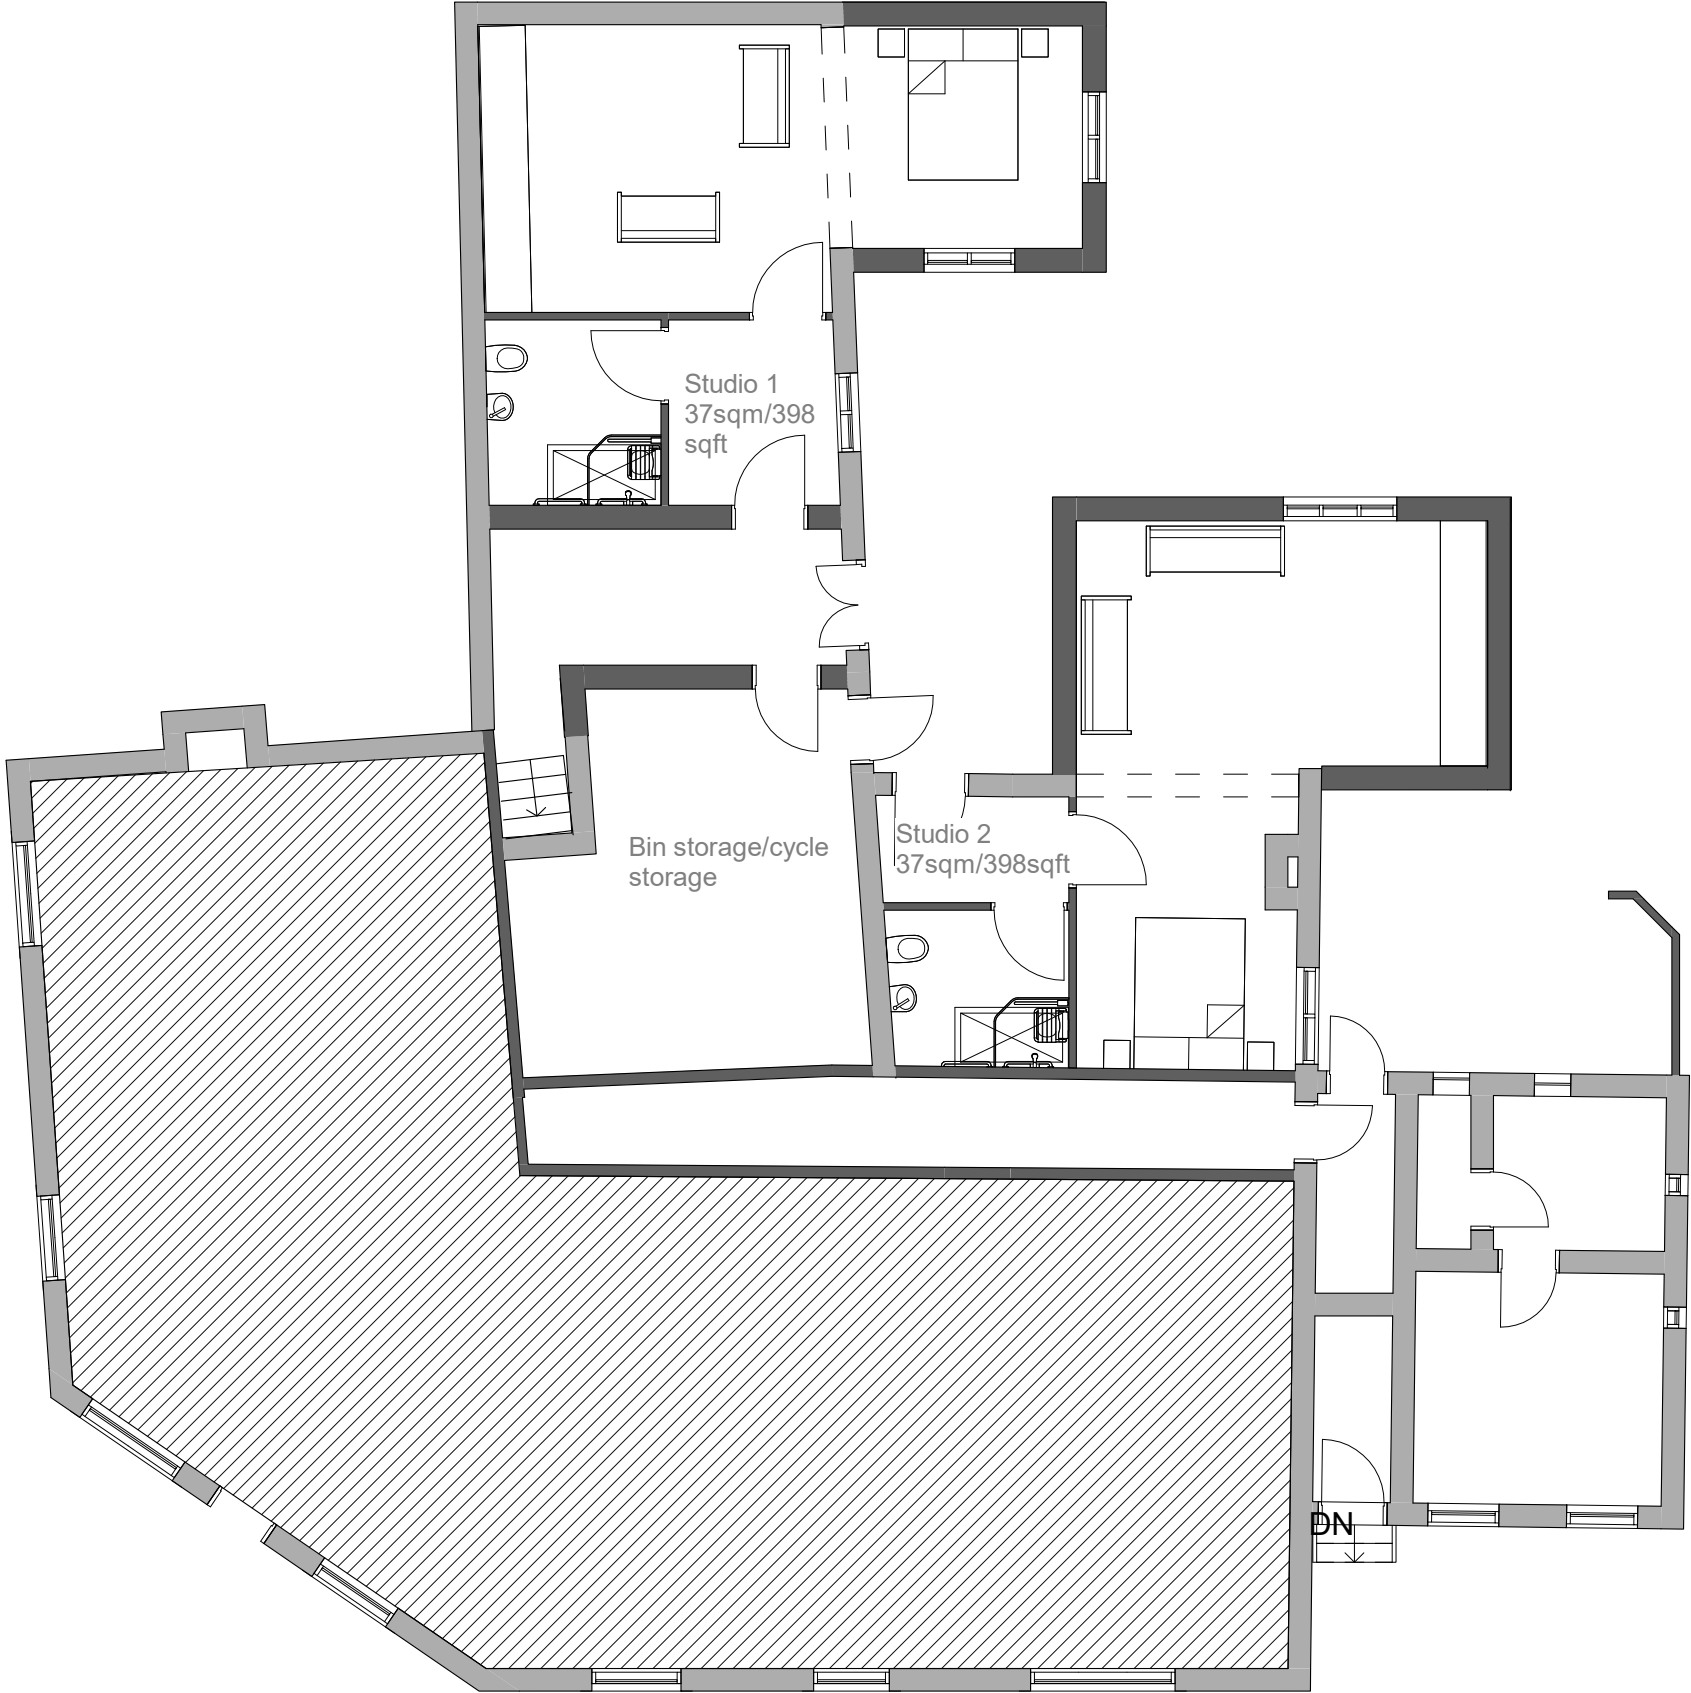

1 Level 0 - Proposed
1 : 100

 

- Status
- ☐ FEASIBILITY
 - ☒ PLANNING APPROVAL
 - ☐ BUILDING REGULATIONS
 - ☐ TENDER
 - ☐ CONSTRUCTION

Project 3 Tape St, Cheadle, Stoke On Trent
ST10 1BG

Client Mr Idnan

Drawing title Proposed Ground Floor Plan

Project No	Drawing No	Rev No	Scale	Date
228	006		1 : 100	12/24


MUNSHI+
PARTNERS
ARCHITECTURE & PROPERTIES

No3 Caxton Rd. Fulwood, Preston, PR2 9ZZ
Tel- 01772 342570
Email- info@munshiandpartners.com
Web- munshiandpartners.com


This drawing & design is the copyright of Munshi+Partners and may not be reproduced in any way without prior written consent.

Any discrepancies on this drawing between drawings area to be reported to this office.

Unless specifically specified these drawings are not to be used for construction purposes or placing of any orders.

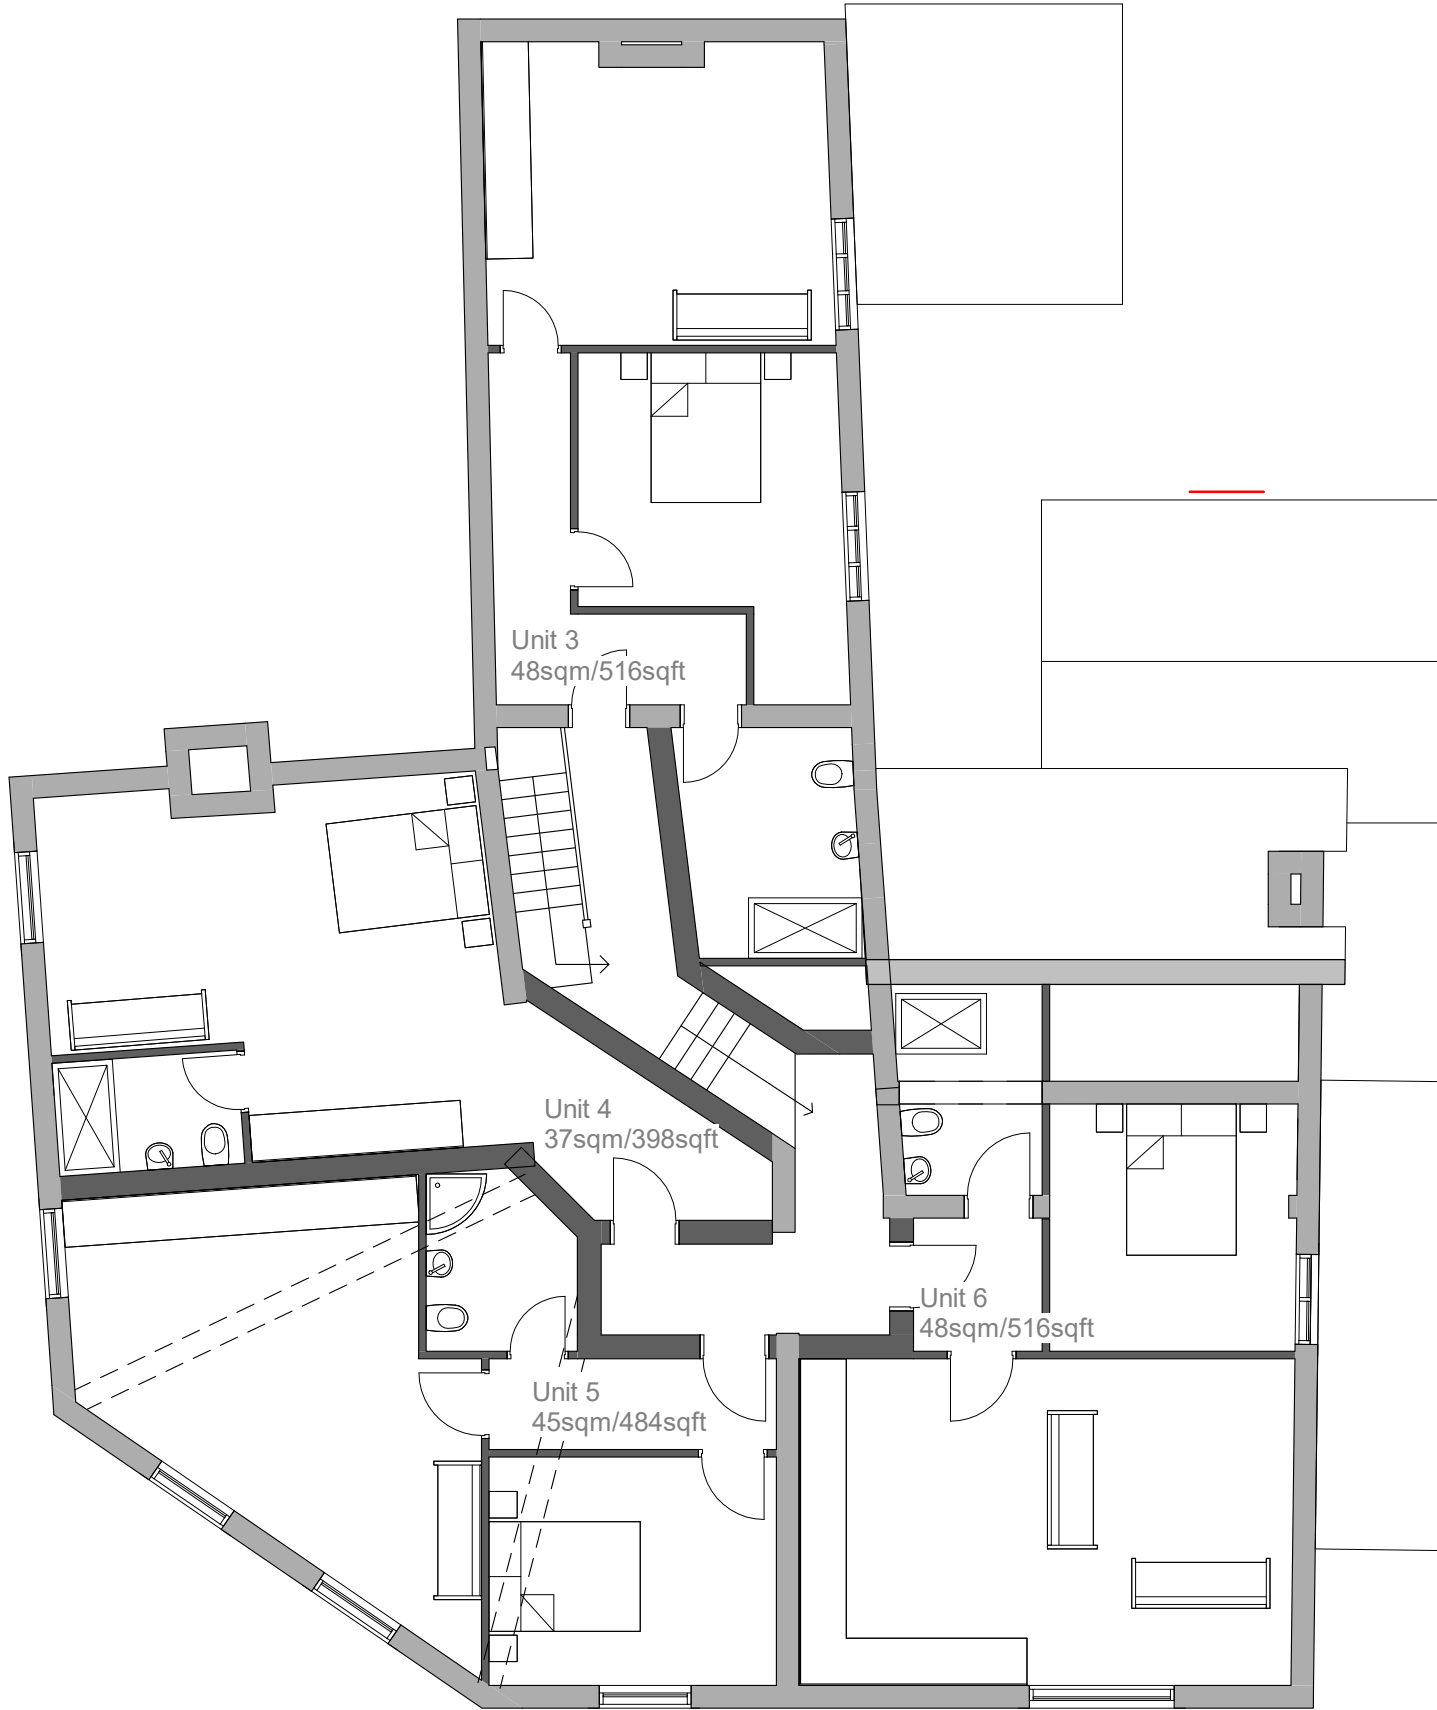

1 Level 1 - Proposed
1 : 100

 

- Status
- ☐ FEASIBILITY
 - ☒ PLANNING APPROVAL
 - ☐ BUILDING REGULATIONS
 - ☐ TENDER
 - ☐ CONSTRUCTION

Project 3 Tape St, Cheadle, Stoke On Trent
ST10 1BG

Client Mr Idnan

Drawing title Proposed First Floor Plan

Project No	Drawing No	Rev No	Scale	Date
228	007		1 : 100	12/24


MUNSHI+
PARTNERS
ARCHITECTURE & PROPERTIES

No3 Caxton Rd. Fulwood, Preston, PR2 9ZZ
Tel- 01772 342570
Email- info@munshiandpartners.com
Web- munshiandpartners.com

This drawing & design is the copyright of Munshi+Partners and may not be reproduced in any way without prior written consent.

Any discrepancies on this drawing between drawings area to be reported to this office.

Unless specifically specified these drawings are not to be used for construction purposes or placing of any orders.

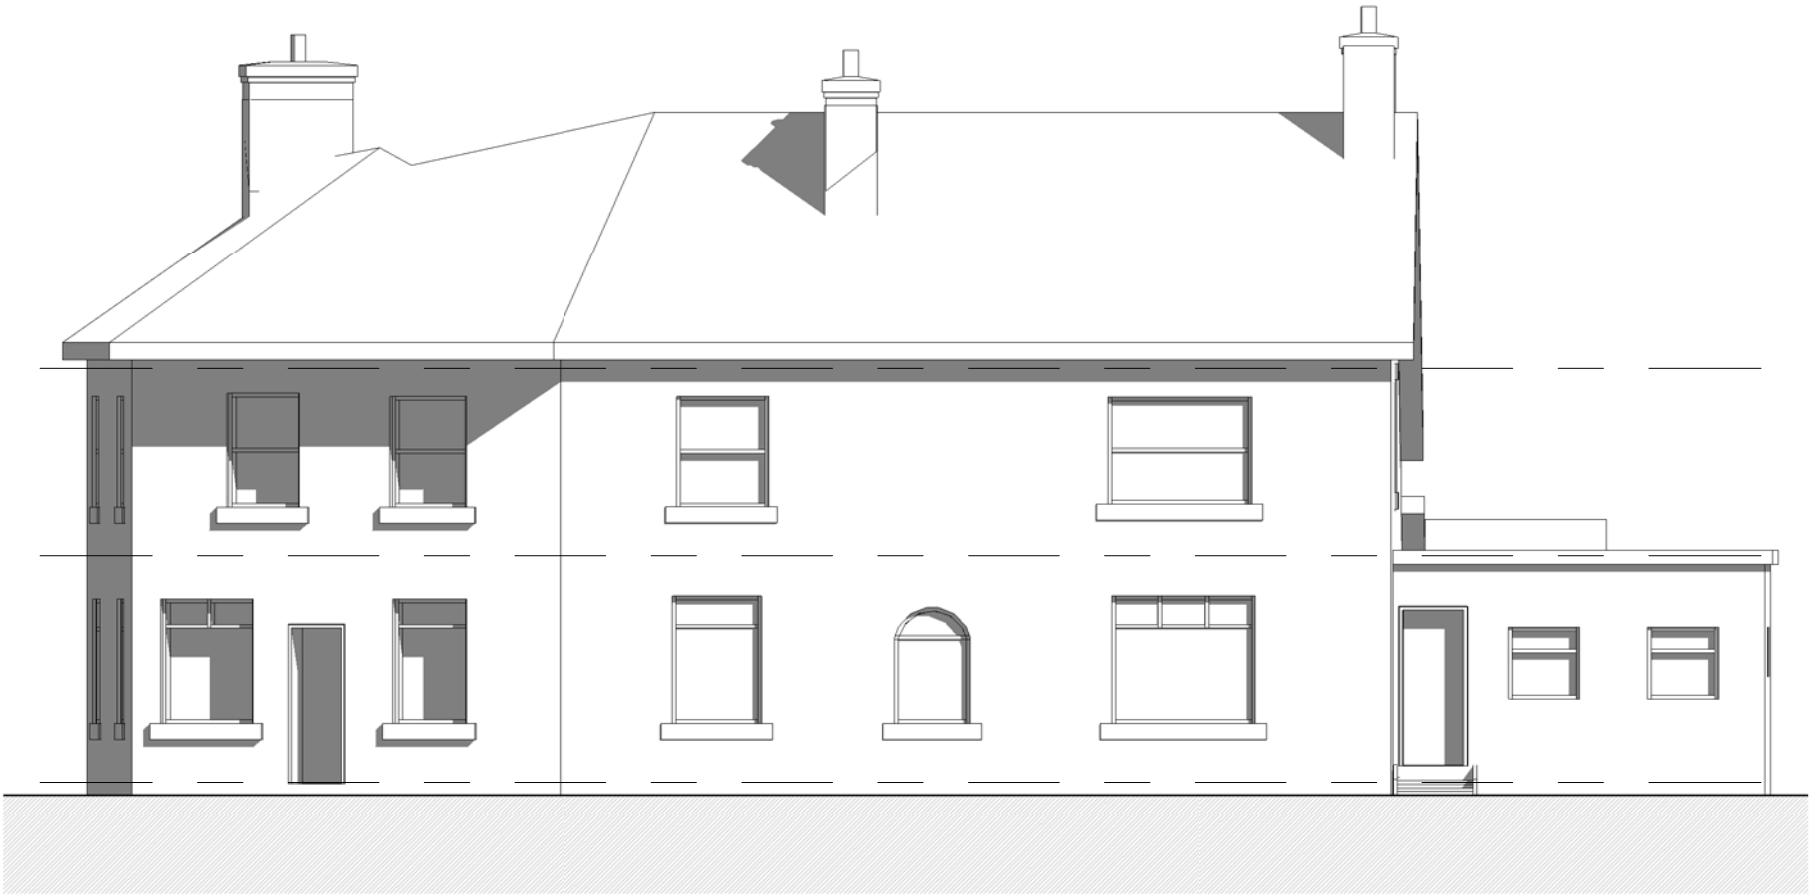

1 Front - Proposed
1 : 100



2 Left Side - Proposed
1 : 100

Status

☐ FEASIBILITY

☒ PLANNING APPROVAL

BUILDING REGULATIONS

☐ TENDER

☐ CONSTRUCTION

Project

3 Tape St, Cheadle, Stoke On Trent
ST10 1BG

Client

Mr Idnan

Drawing title

Proposed Front & Side Elevations

Project No	Drawing No	Rev No	Scale	Date
228	008		1 : 100	12/24

MUNSHI+
PARTNERS
ARCHITECTURE & PROPERTIES

No3 Caxton Rd. Fulwood, Preston, PR2 9ZZ
Tel- 01772 342570
Email- info@munshiandpartners.com
Web- munshiandpartners.com

☐ Dubai


☐ Cheshire

☒ Preston

This drawing & design is the copyright of Munshi+Partners and may not be reproduced in any way without prior written consent.

Any discrepancies on this drawing between drawings area to be reported to this office.

Unless specifically specified these drawings are not to be used for construction purposes or placing of any orders.

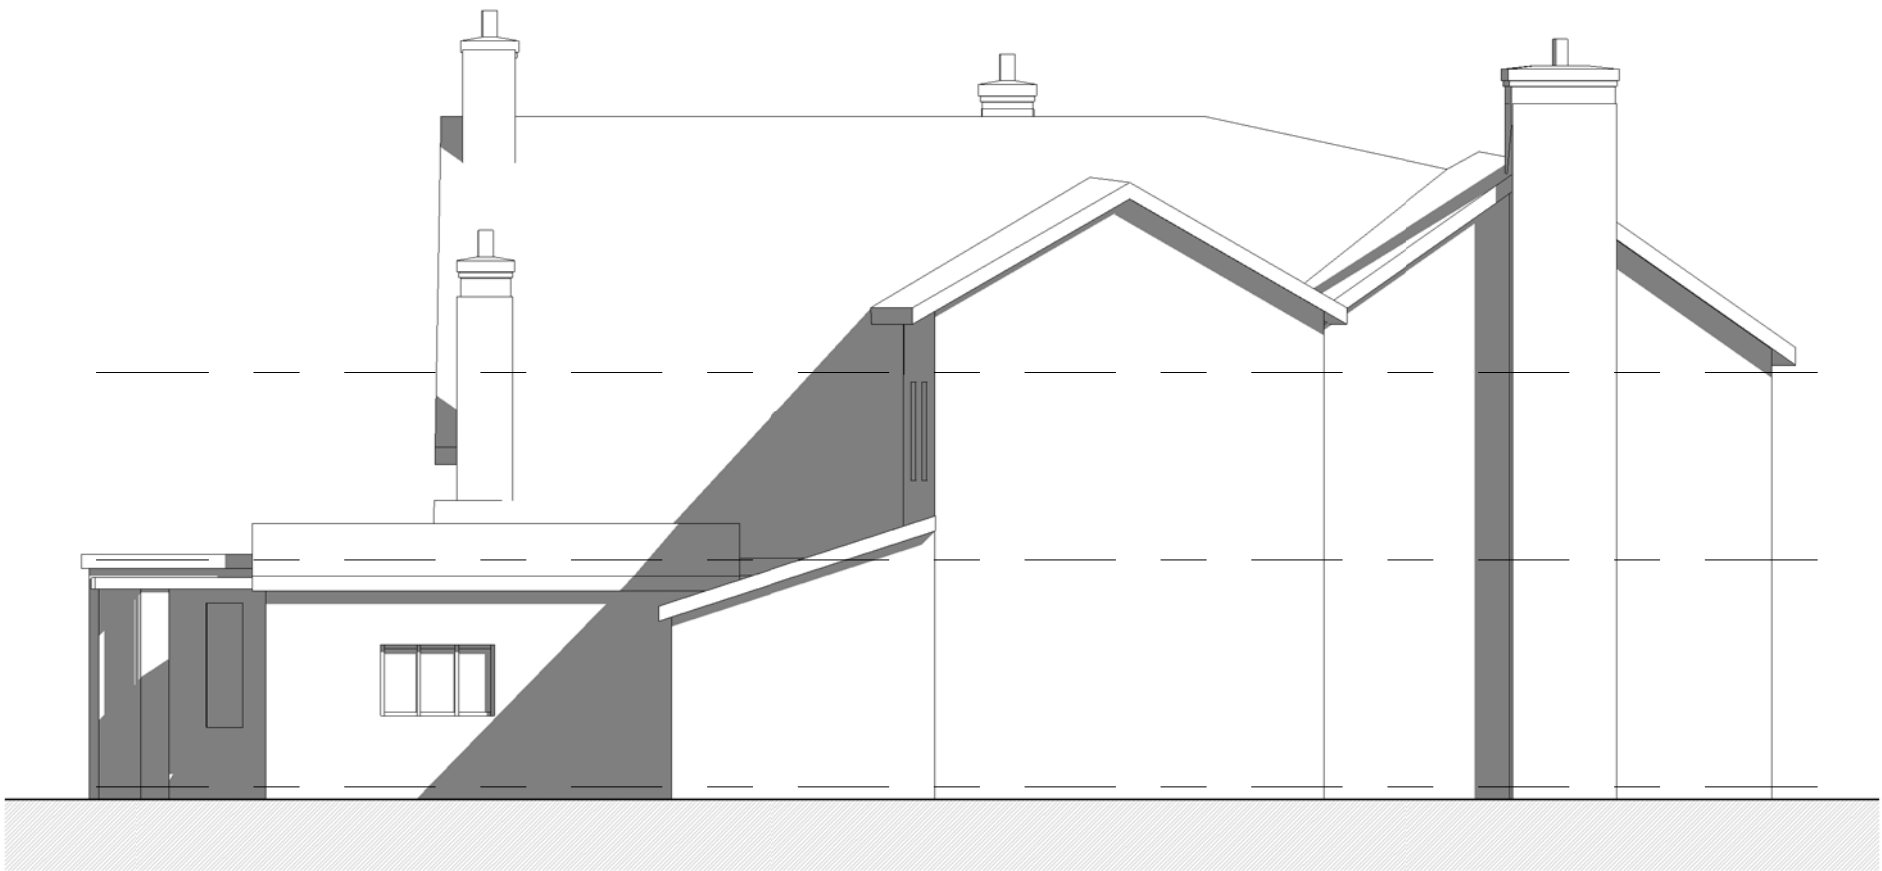

1 Rear - Proposed
1 : 100



2 Right Side - Proposed
1 : 100

Status

☐ FEASIBILITY

☒ PLANNING APPROVAL

☐ BUILDING REGULATIONS

☐ TENDER

☐ CONSTRUCTION

Project

3 Tape St, Cheadle, Stoke On Trent
ST10 1BG

Client

Mr Idnan

Drawing title

Proposed Rear & Side Elevations

Project No	Drawing No	Rev No	Scale	Date
228	009		1 : 100	12/24

MUNSHI+
PARTNERS
ARCHITECTURE & PROPERTIES

No3 Caxton Rd. Fulwood, Preston, PR2 9ZZ
Tel- 01772 342570
Email- info@munshiandpartners.com
Web- munshiandpartners.com

Dubai

Cheshire

Preston