



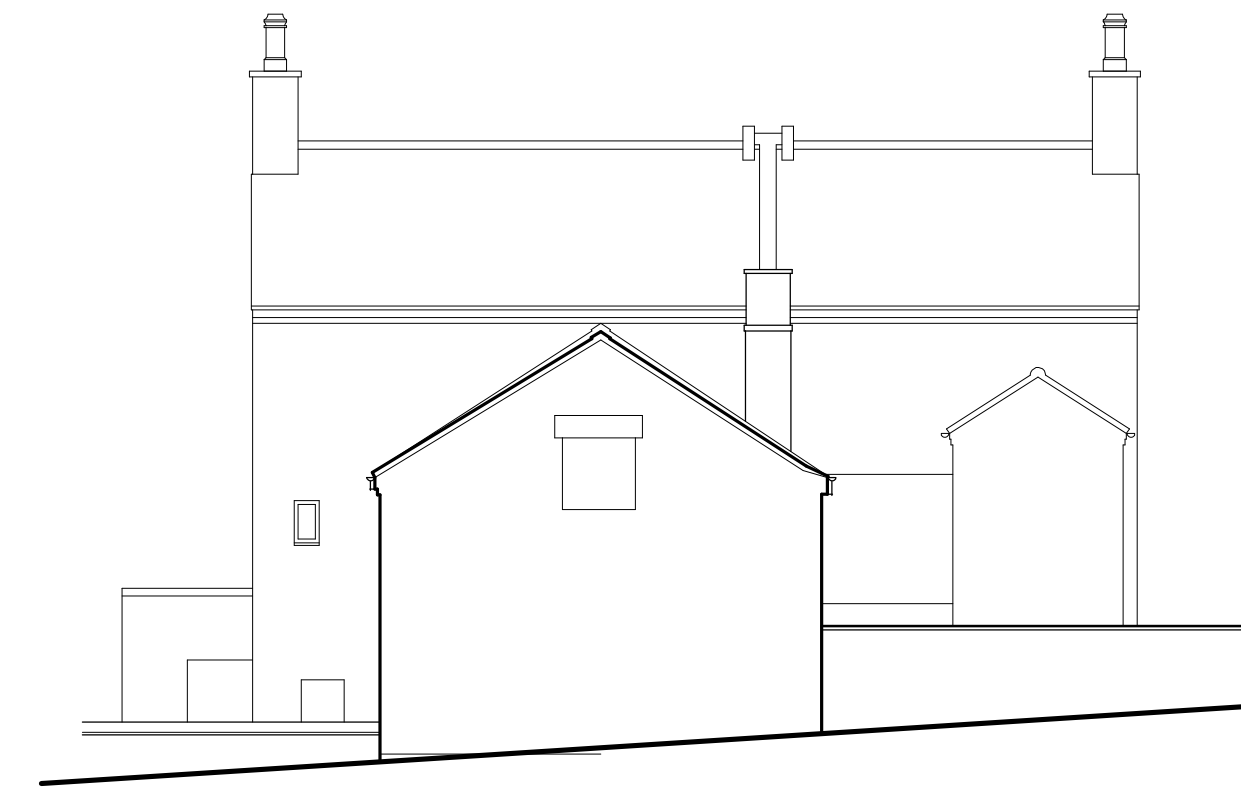


East Elevation

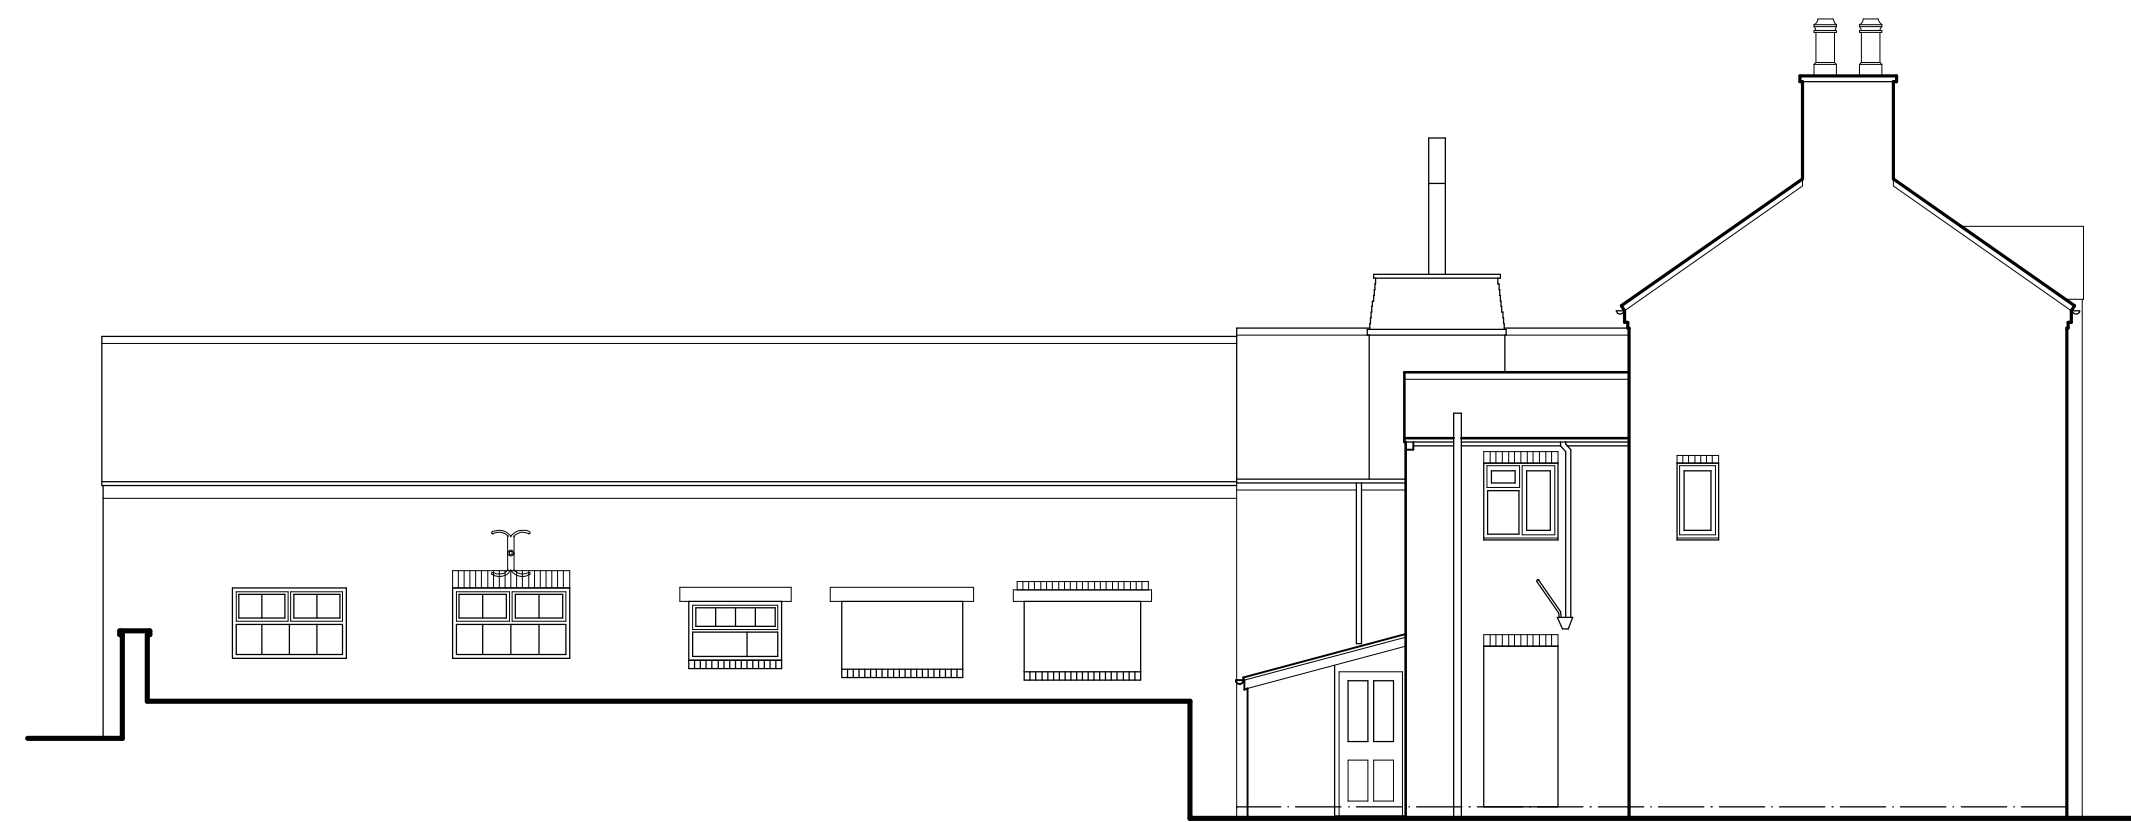


North Elevation




West Elevation

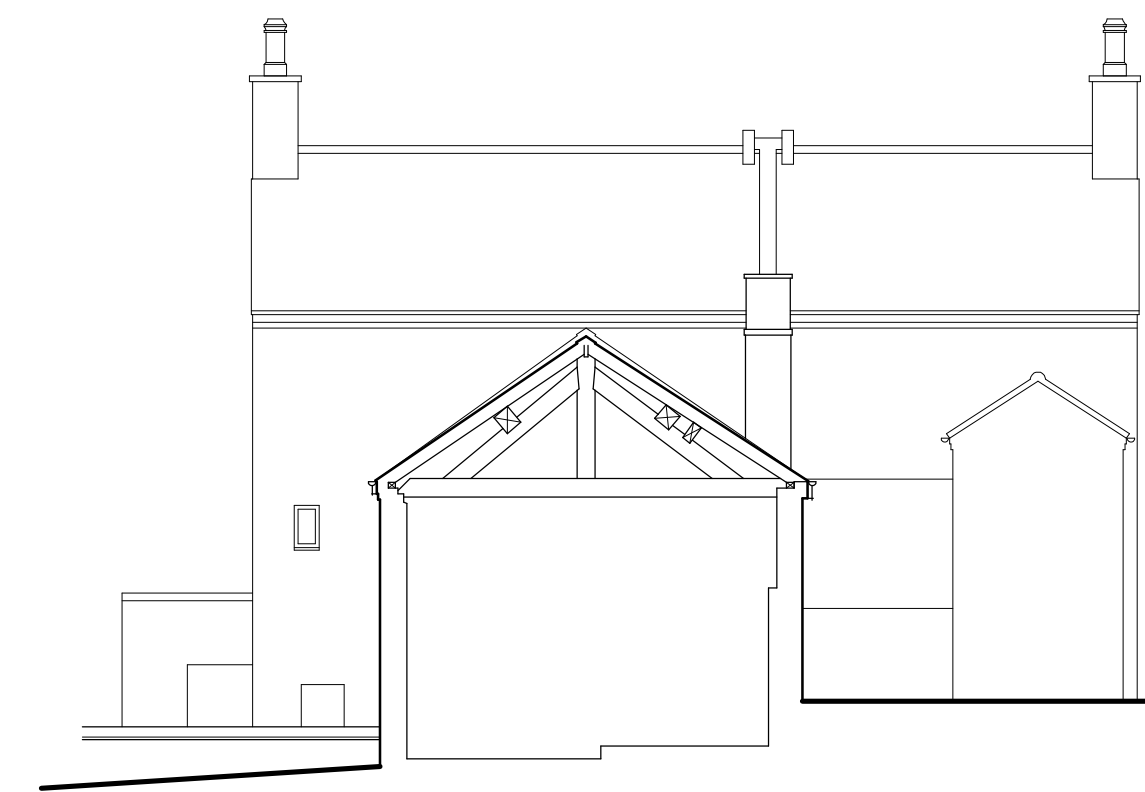

Section A:A

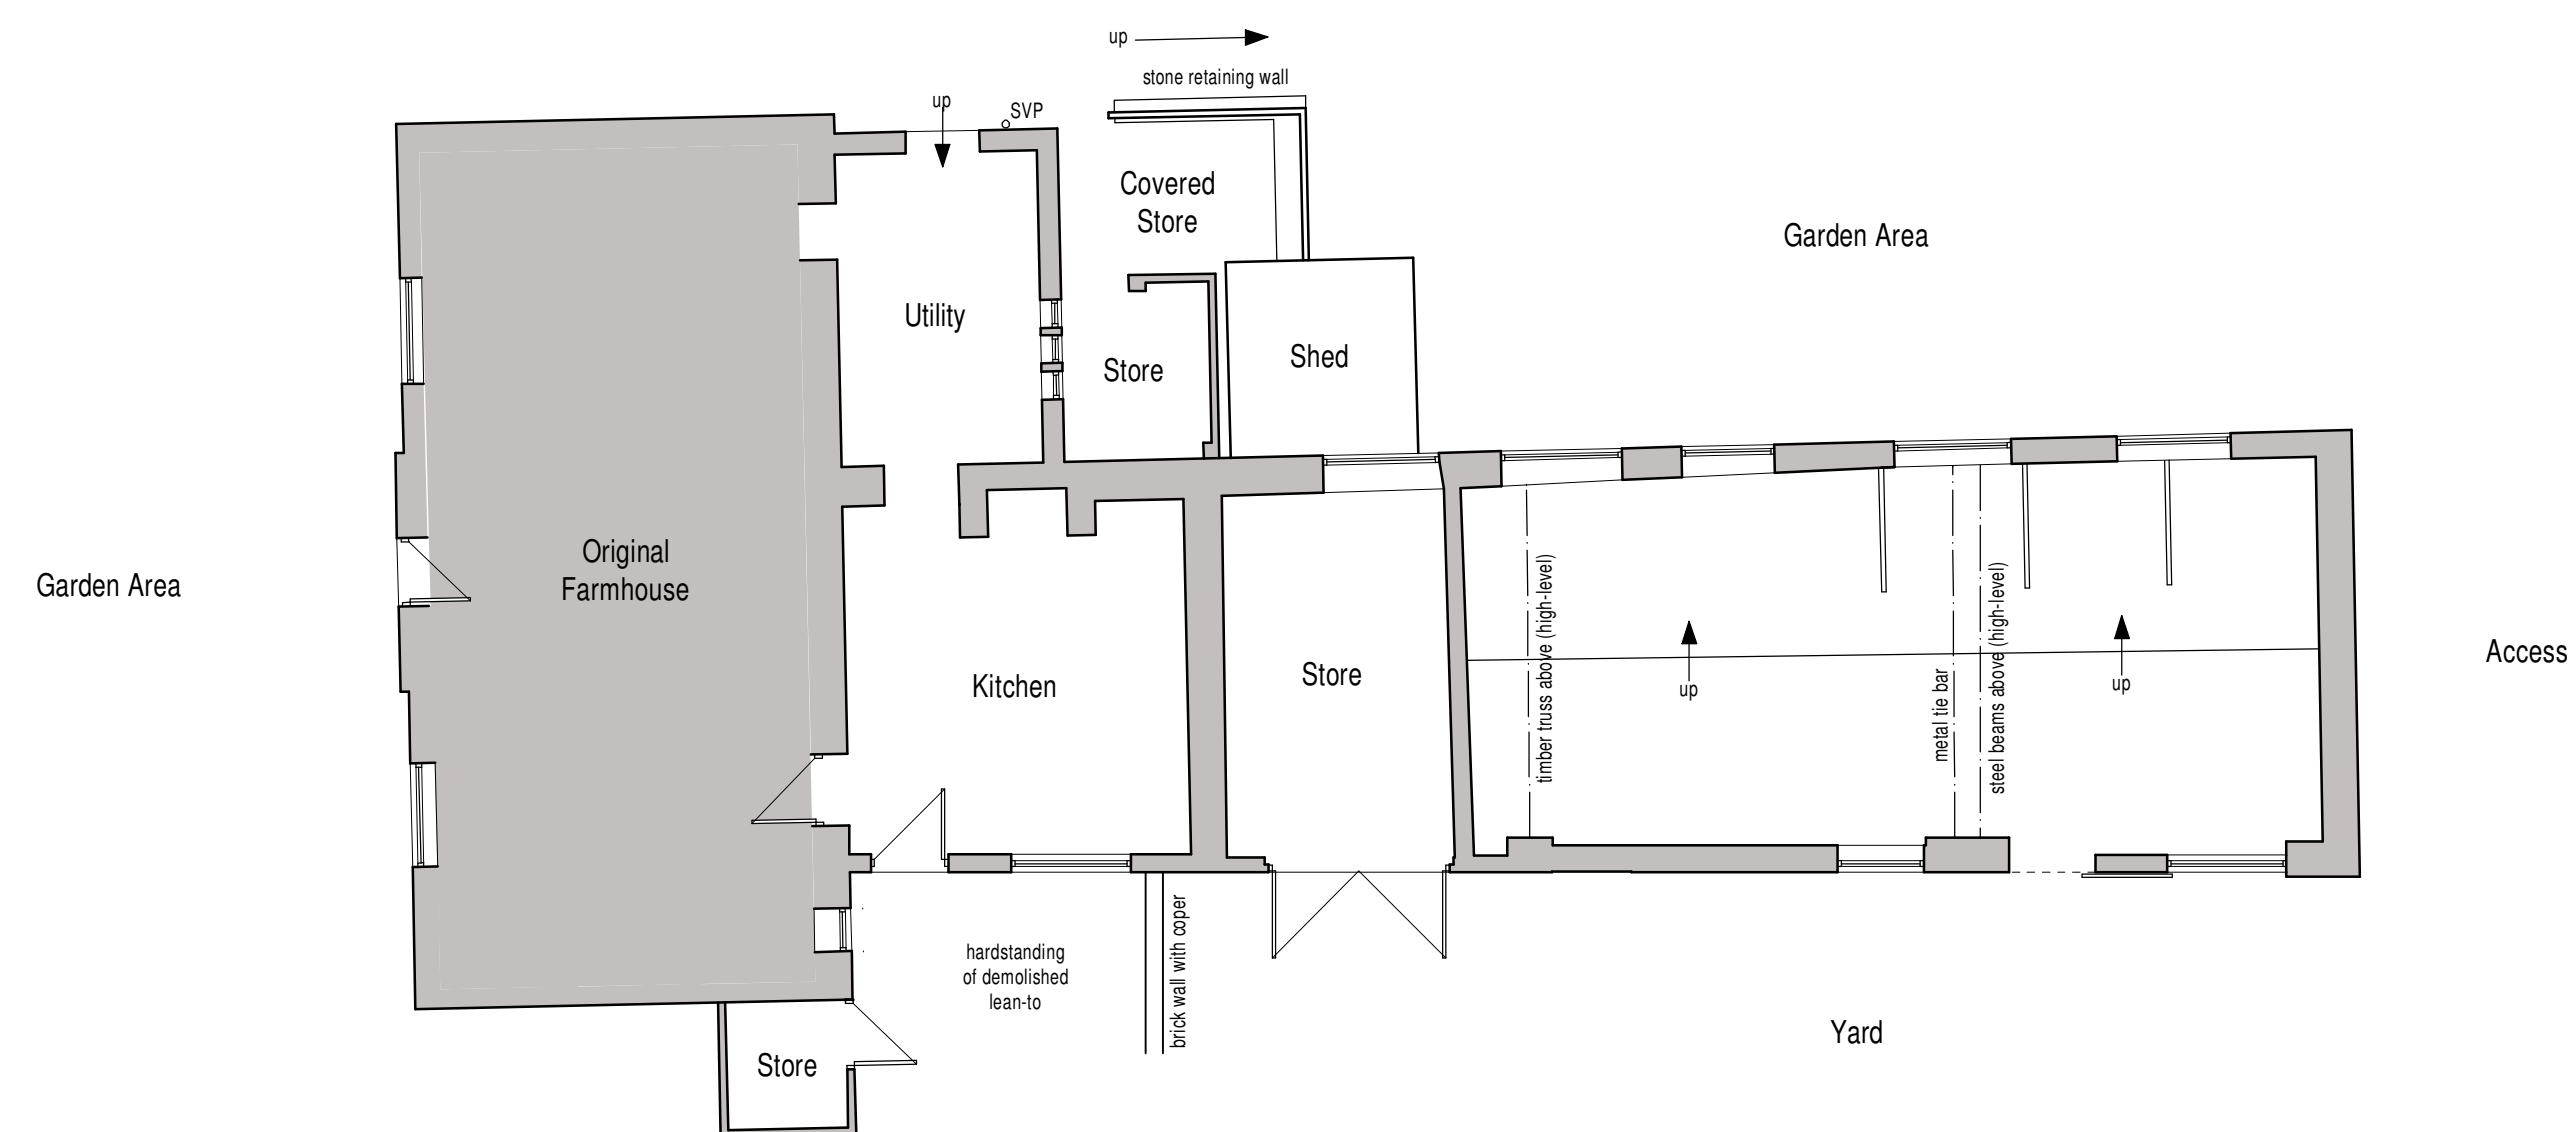

Ground Floor Plan

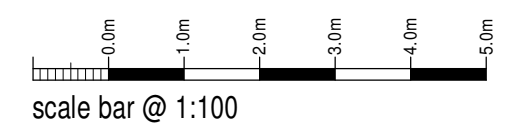

Mr R Hine

Proposed Conversion of Barn to
Dwelling at
Sheephouse Cottage,
Cheddleton Road,
Leekbrook, Leek
ST13 7DP

Existing Conditions Ground Floor Plan and Elevations

Date	Sheet	Scale
April 2024	A1	1:100
Dwg No	Rev.	Drawn
2024-2889-01	-	NAW

A:



10 Cawdry Buildings, Fountain Street, Leek, ST13 6JP
Telephone: 01538 386002
E-mail: info@sammonsltd.co.uk
Web: www.sammonsltd.co.uk

This drawing is copyright.
All dimensions must be checked prior to commencement.