


General
Drawings prepared for local authority. Any electrical, heating installation, joinery items, finishes, and fittings to be instructed by the client. The clients are to satisfy themselves that any buried private or public services will not affect the proposal. These drawings have been prepared on the understanding that work will not commence on site prior to the granting of planning permission and building reg approval. All drawings are copyrights and may not be used in conjunction with other projects

CDM REG 2015
These drawings have been prepared on the understanding that work will not commence on site prior to the granting of planning permission and building Reg approval. At this point the designers work is complete, hence the designer of this drawing will not be acting as the principle designer in terms of health and safety. Under the new regulations, both the client and the building contractor will have health and safety responsibilities and will need to prepare a construction phase plan for the scheme. The construction phase plan for the scheme should include risk assessment and method statements for elements of the works such as excavations, buried services, risk of electrocution, working at height, lifting and handling, etc. should you require guidance, please see HSE website.

Door Schedule				
Level	Mark	Width	Height	Fire Rating
01 FIRST FLOOR	D41	810	2110	FD30
01 FIRST FLOOR	D42	910	2110	
01 FIRST FLOOR	D43	810	2110	FD30
01 FIRST FLOOR	D44	910	2110	
01 FIRST FLOOR	D45	810	2110	FD30
01 FIRST FLOOR	D46	810	2110	FD30
01 FIRST FLOOR	D47	810	2110	FD30
01 FIRST FLOOR	D48	810	2110	FD30
01 FIRST FLOOR	D49	910	2110	
01 FIRST FLOOR	D50	810	2110	FD30
01 FIRST FLOOR	D51	810	2110	FD30
01 FIRST FLOOR	D52	710	2110	
01 FIRST FLOOR	D53	810	2110	FD30
01 FIRST FLOOR	D76	810	2110	FD30
01 FIRST FLOOR	D74	810	2110	FD30
01 FIRST FLOOR	D75	910	2110	
01 FIRST FLOOR	D54	910	2110	
01 FIRST FLOOR	D55	810	2110	FD30
01 FIRST FLOOR	D56	810	2110	FD30
01 FIRST FLOOR	D57	810	2110	FD30
01 FIRST FLOOR	D58	810	2110	FD30
01 FIRST FLOOR	D59	810	2110	FD30
01 FIRST FLOOR	D60	910	2110	
01 FIRST FLOOR	D61	710	1800	
01 FIRST FLOOR	D62	810	1990	FD30
01 FIRST FLOOR	D63	810	1990	FD30
01 FIRST FLOOR	D64	810	1990	FD30
01 FIRST FLOOR	D65	810	2110	FD30
01 FIRST FLOOR	D66	810	1990	FD30
01 FIRST FLOOR	D67	910	2110	
01 FIRST FLOOR	D68	910	2110	
01 FIRST FLOOR	D69	810	2110	FD30
01 FIRST FLOOR	D70	810	2110	FD30
01 FIRST FLOOR	D71	810	2110	FD30
01 FIRST FLOOR	D72	810	2110	FD30
01 FIRST FLOOR	D73	810	2110	FD30

FLAT KEY


- FLAT 07 - 50 M²
- FLAT 08 - 51 M²
- FLAT 09 - 41 M²
- FLAT 10 - 56 M²
- FLAT 11 - 63 M²
- SHARED SPACE

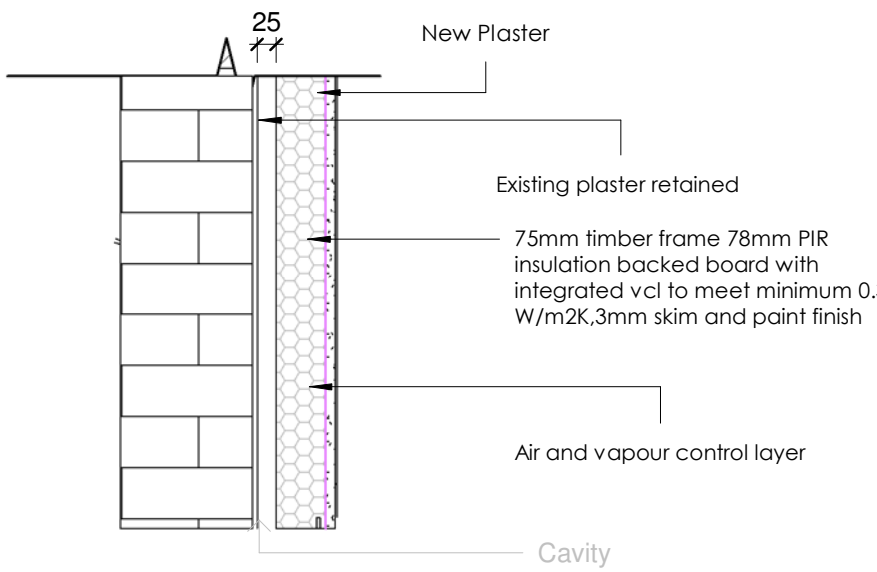

Internal wall Upgrade FF
1 : 10

Rev	Description	Date

STATUS	PURPOSE OF ISSUE
	PLANNING

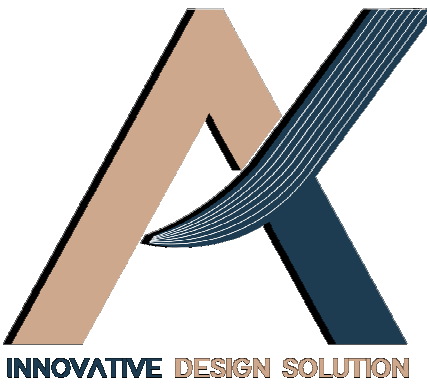

STRUCTURAL DESIGN BY:



PROJECT

WELL_STREET_LEEK_ST13_6BL
TITLE
FIRST FLOOR

CLIENT

Amer Whid

DRAWN BY HA	CHECKED BY AM/KG	DATE 29/05/24
SCALE (@ A1) As indicated	PROJECT NUMBER 0967	
DRAWING NUMBER A101		REV

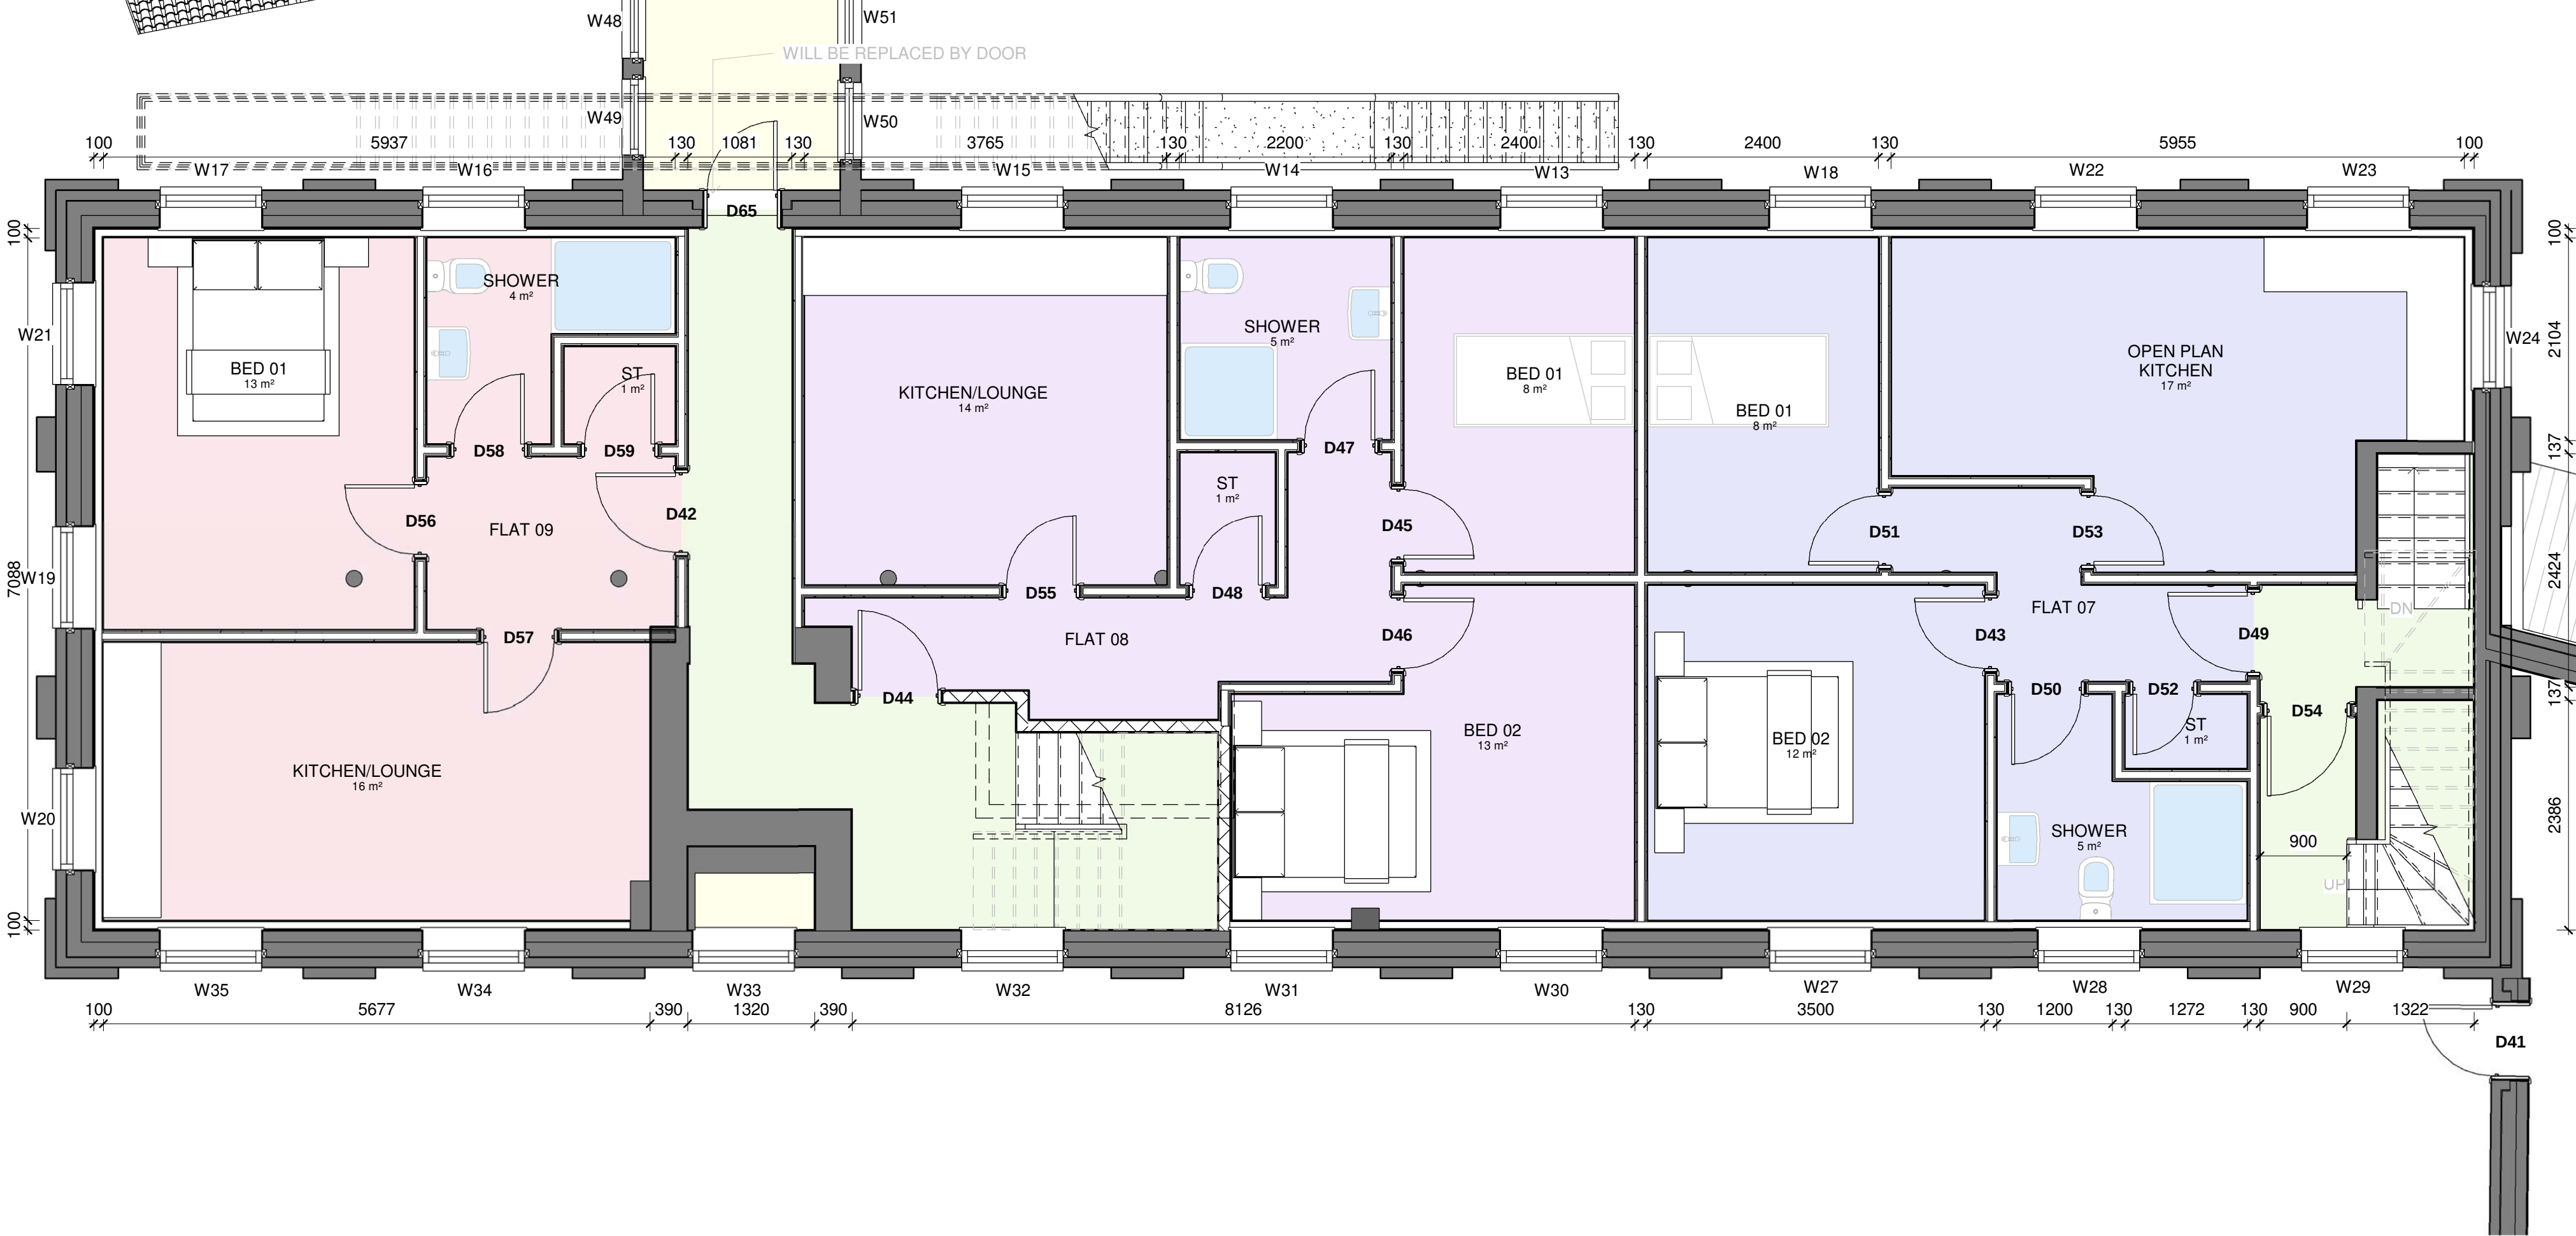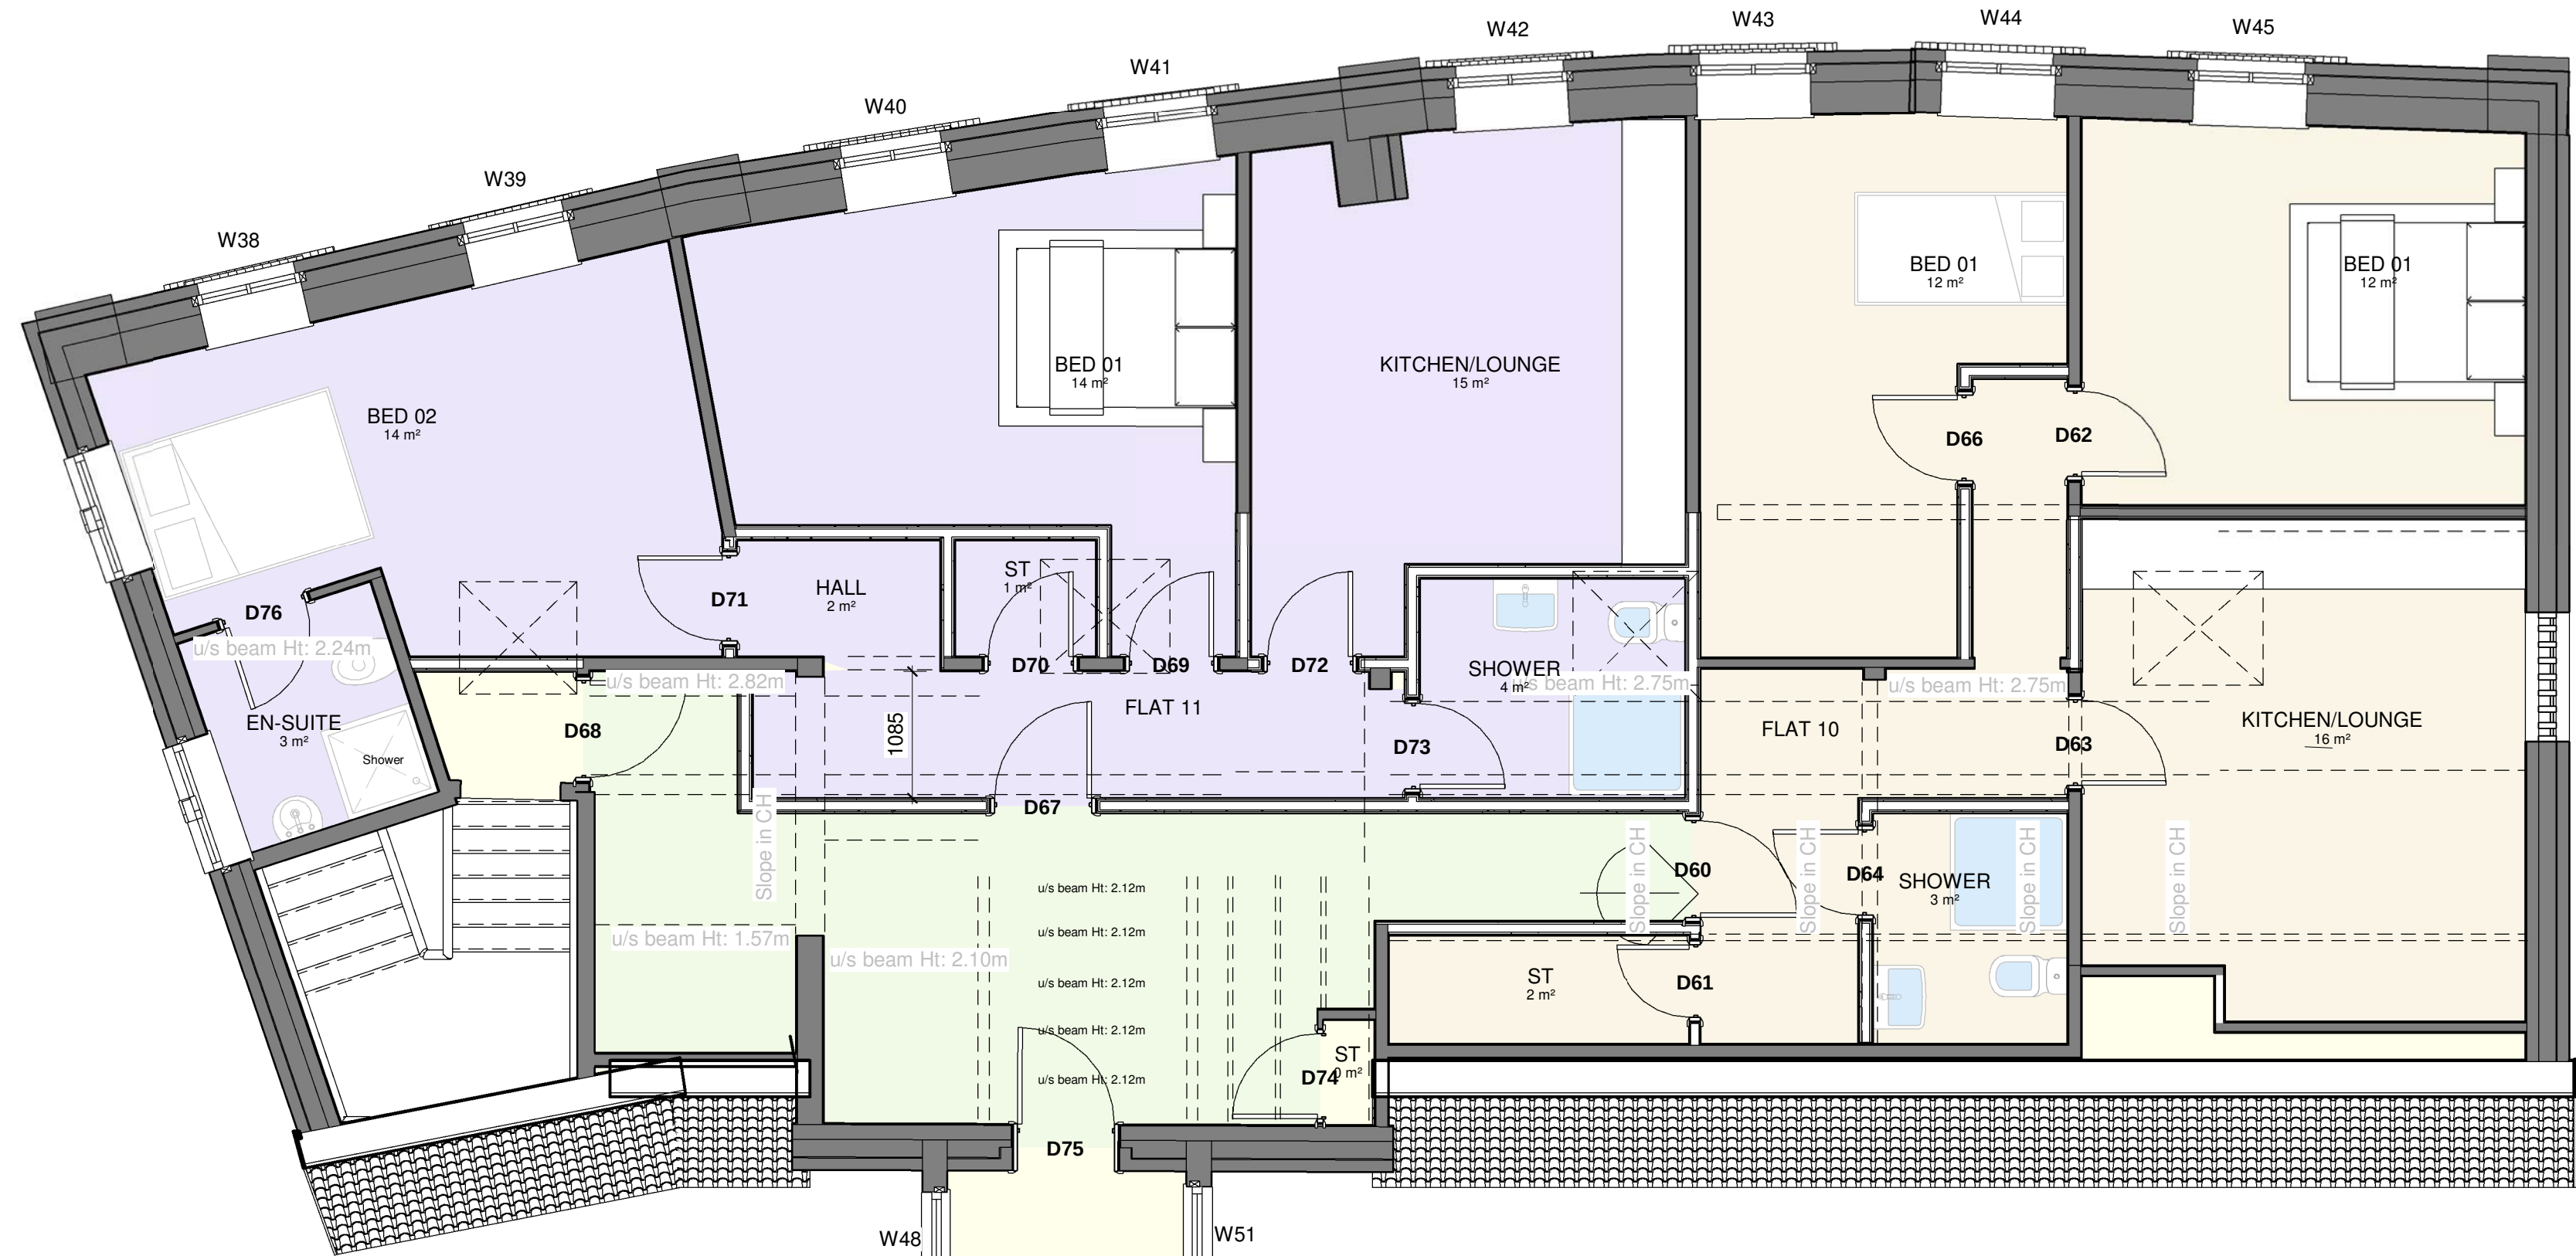

01 FIRST FLOOR
1 : 50