
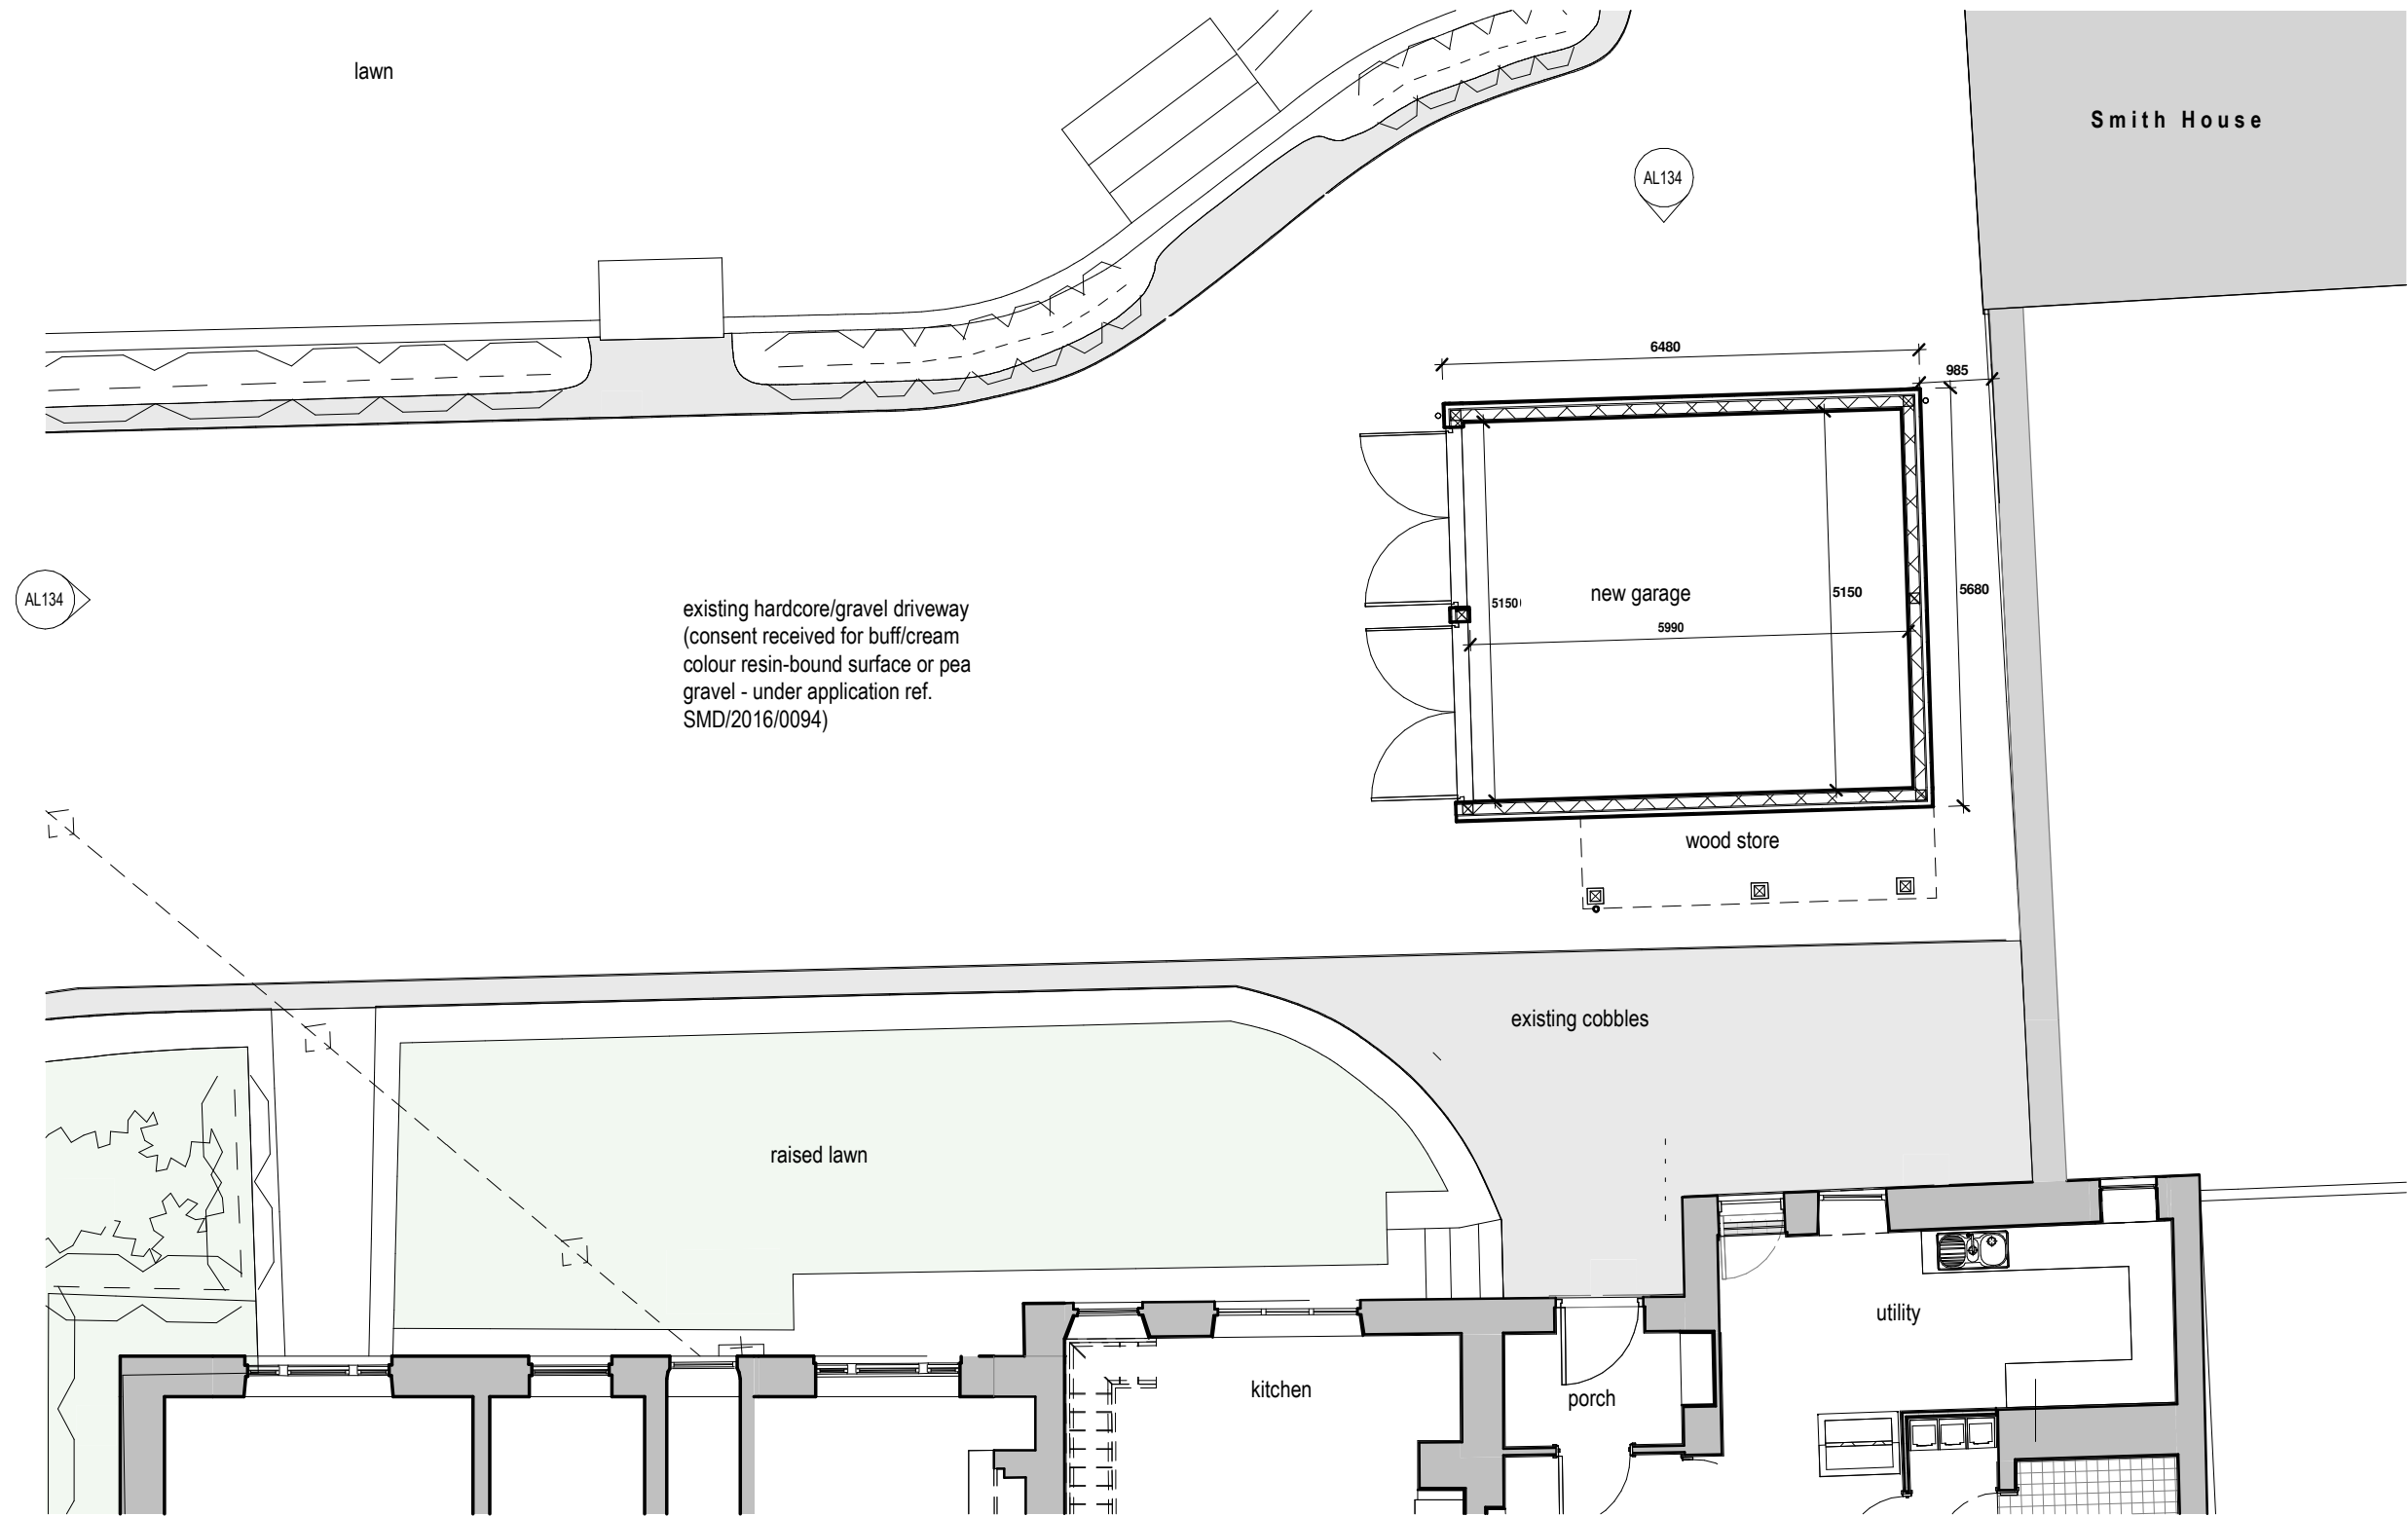


 

Manors Farm

B	13/02/25	SJ	Amendments for LBC & Planning Application
A	02/09/24	SC	Amendments to scheme after client meeting 13/8/24
Rev	Date	Drawn	Description

ctd architects

Clerk Bank House
Clerk Bank
LEEK
Staffordshire
ST13 5HE

t : 01538 373477
f : 01538 386503

e : info@ctdarchitects.co.uk
w : www.ctdarchitects.co.uk

ctd architects © 2025

- This drawing is copyright.
- All dimensions to be checked on site before proceeding.
- Contractor must notify the architect of any discrepancies before proceeding.
- Contractor to check/adjust dimensions of new work to suit existing conditions. Do not assume existing structure or details are plumb, square or level.
- All drawings to be read in conjunction with all other consultants drawings and specs.

Client

Mr & Mrs Ball

Project

Proposed Glazed Kitchen Extension
Manors Farm, Park Lane, ENDON. Stoke on Trent.
ST9 9JA.

Title

Site Plan 'as proposed'

Scale	1 : 100	Size	A3	Drawn	SC	Chk'd	CH	Date	02/09/24
-------	---------	------	----	-------	----	-------	----	------	----------

Status	PLANNING & LBC APPLICATION
--------	----------------------------

Job No.	1541	Drawing No	AL104	Rev.	B
---------	------	------------	-------	------	---