


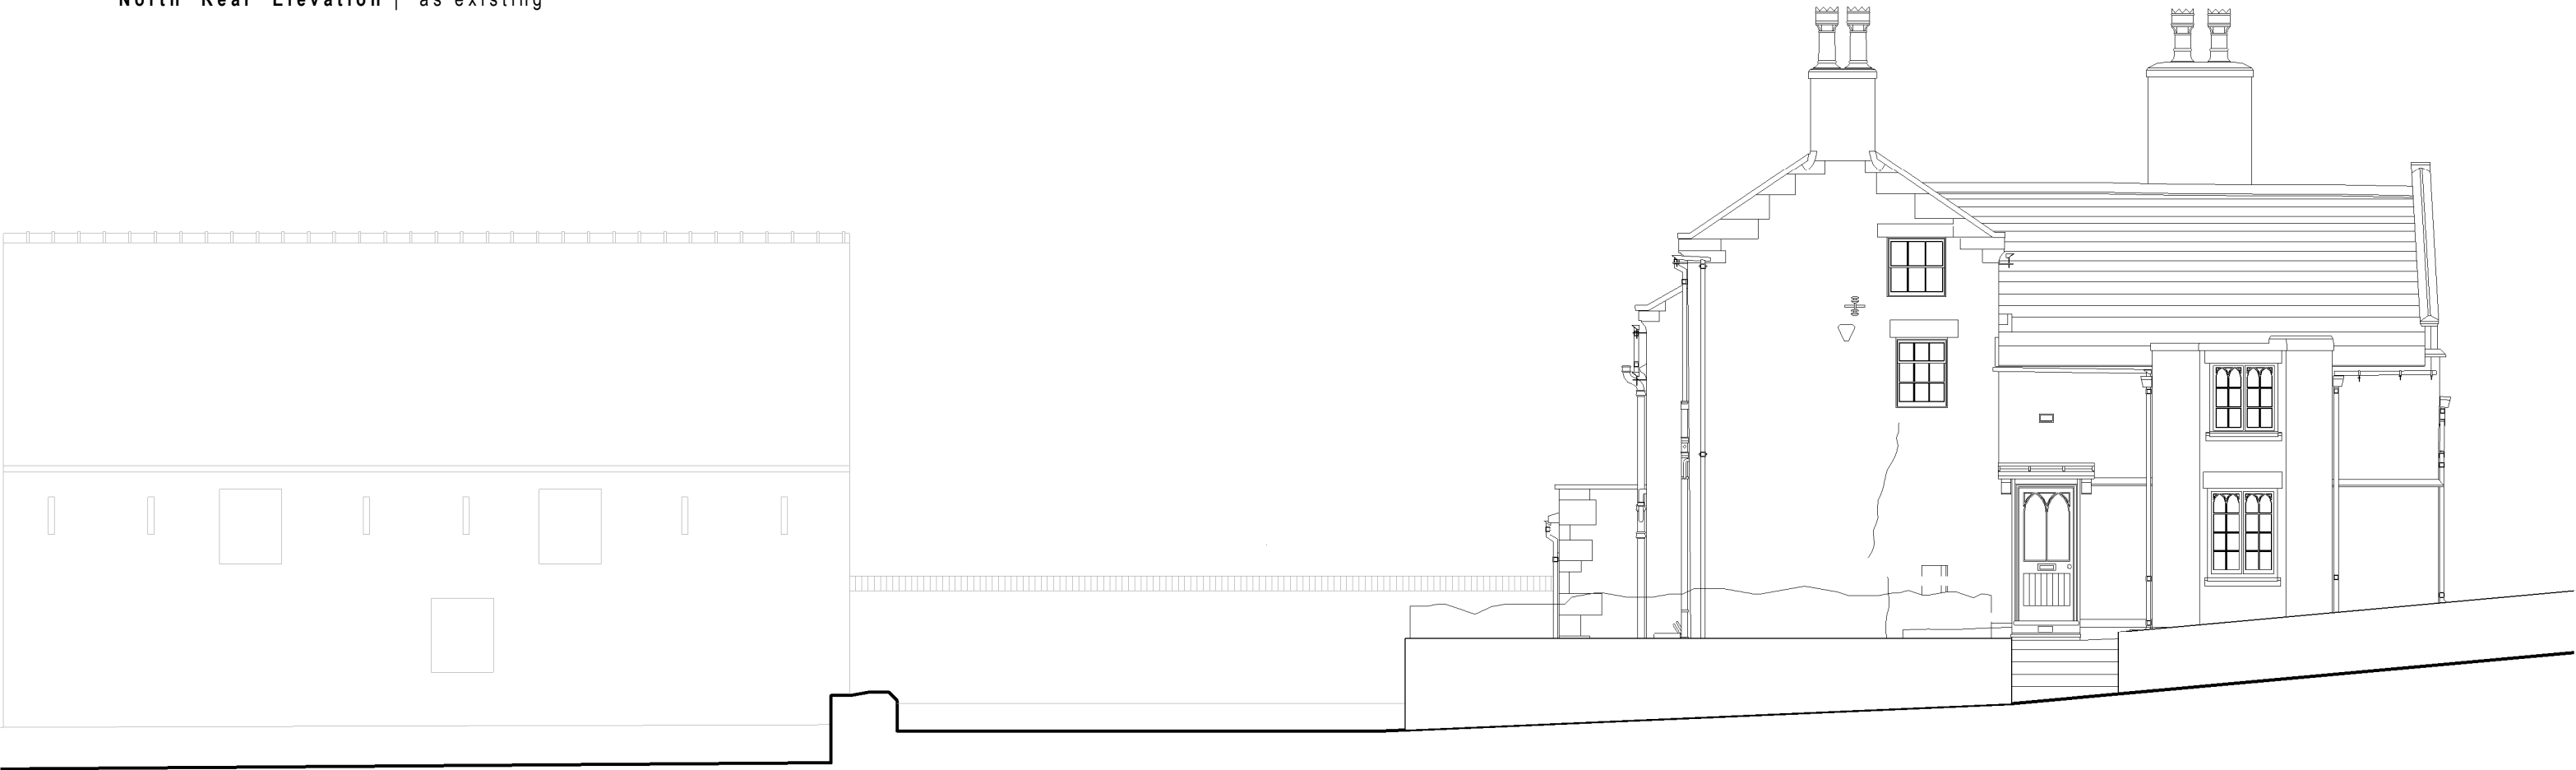

North 'Rear' Elevation | 'as existing'



West 'Side' Elevation | 'as existing'



Clerk Bank House
Clerk Bank
LEEK
Staffordshire
ST13 5HE

t : 01538 373477
f : 01538 386503

e : info@ctdarchitects.co.uk
w : www.ctdarchitects.co.uk

ctd architects © 2025
• This drawing is copyright.
• All dimensions to be checked on site before proceeding.
• Contractor must notify the architect of any discrepancies before proceeding.
• Contractor to check/adjust dimensions of new work to suit existing conditions. Do not assume existing structure or details are plumb, square or level.
• All drawings to be read in conjunction with all other consultants drawings and specs.

Rev	Date	Drawn	Description	Scale	Size	Drawn	Chk'd	Date
			Client	1 : 100	A3	SJ	CH	12/02/2025
			Mr & Mrs Ball	Status PLANNING & LBC APPLICATION				
			Project Proposed Glazed Kitchen Extension Manor Farm, Park Lane, ENDON. Stoke on Trent. ST9 9JA.	Job No.	Drawing No	Rev.		
			Title North and West Elevations 'as existing'	1541	AL133			