


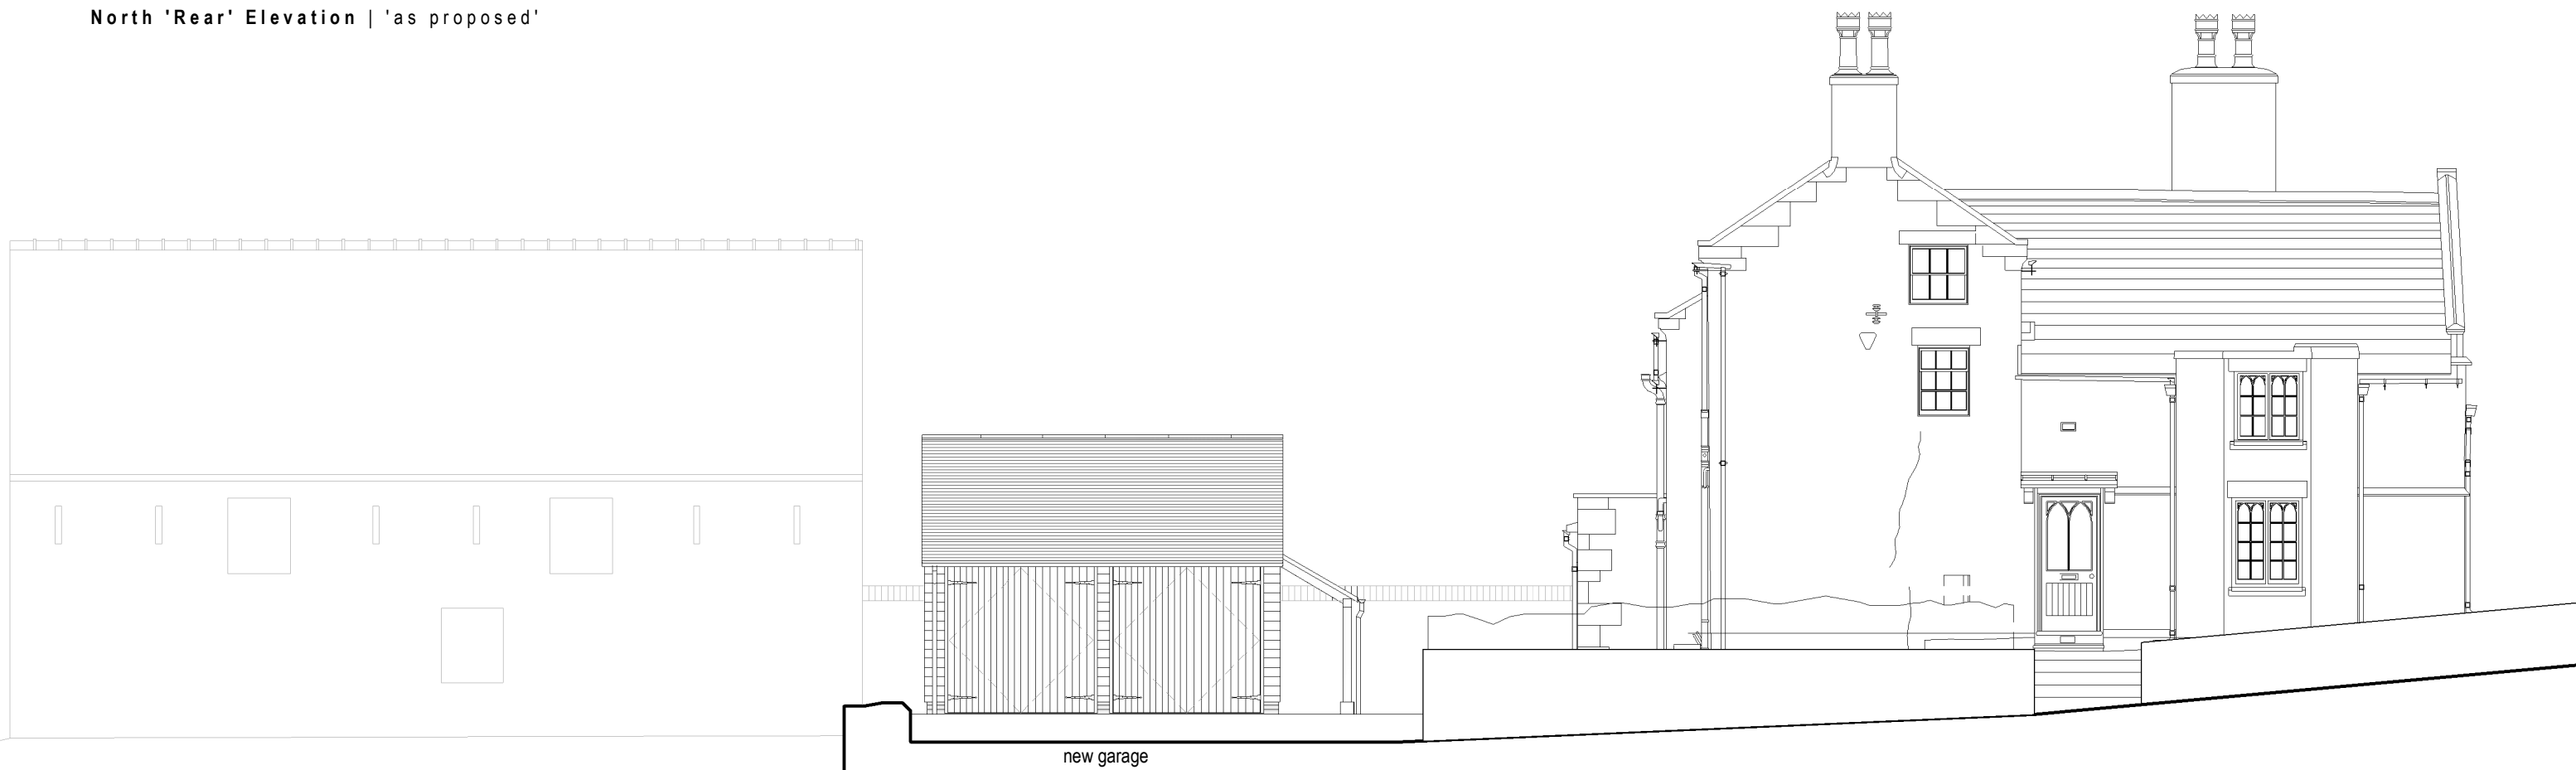

North 'Rear' Elevation | 'as proposed'



West 'Side' Elevation | 'as proposed'



ctd architects

Clerk Bank House
Clerk Bank
LEEK
Staffordshire
ST13 5HE

t : 01538 373477
f : 01538 386503

e : info@ctdarchitects.co.uk
w : www.ctdarchitects.co.uk

ctd architects © 2025

- This drawing is copyright.
- All dimensions to be checked on site before proceeding.
- Contractor must notify the architect of any discrepancies before proceeding.
- Contractor to check/adjust dimensions of new work to suit existing conditions. Do not assume existing structure or details are plumb, square or level.
- All drawings to be read in conjunction with all other consultants drawings and specs.

Rev	Date	Drawn	Description	0m	5m	10m
Client			Project	Scale	Size	Drawn
Mr & Mrs Ball			Proposed Glazed Kitchen Extension	1 : 100	A3	SJ
			Manor Farm, Park Lane, ENDON. Stoke on Trent. ST9 9JA.	CH	CH	Date
			Title	Status		
			North and West Elevations 'as proposed'	PLANNING & LBC APPLICATION		
				Job No.	Drawing No	Rev.
				1541	AL134	