




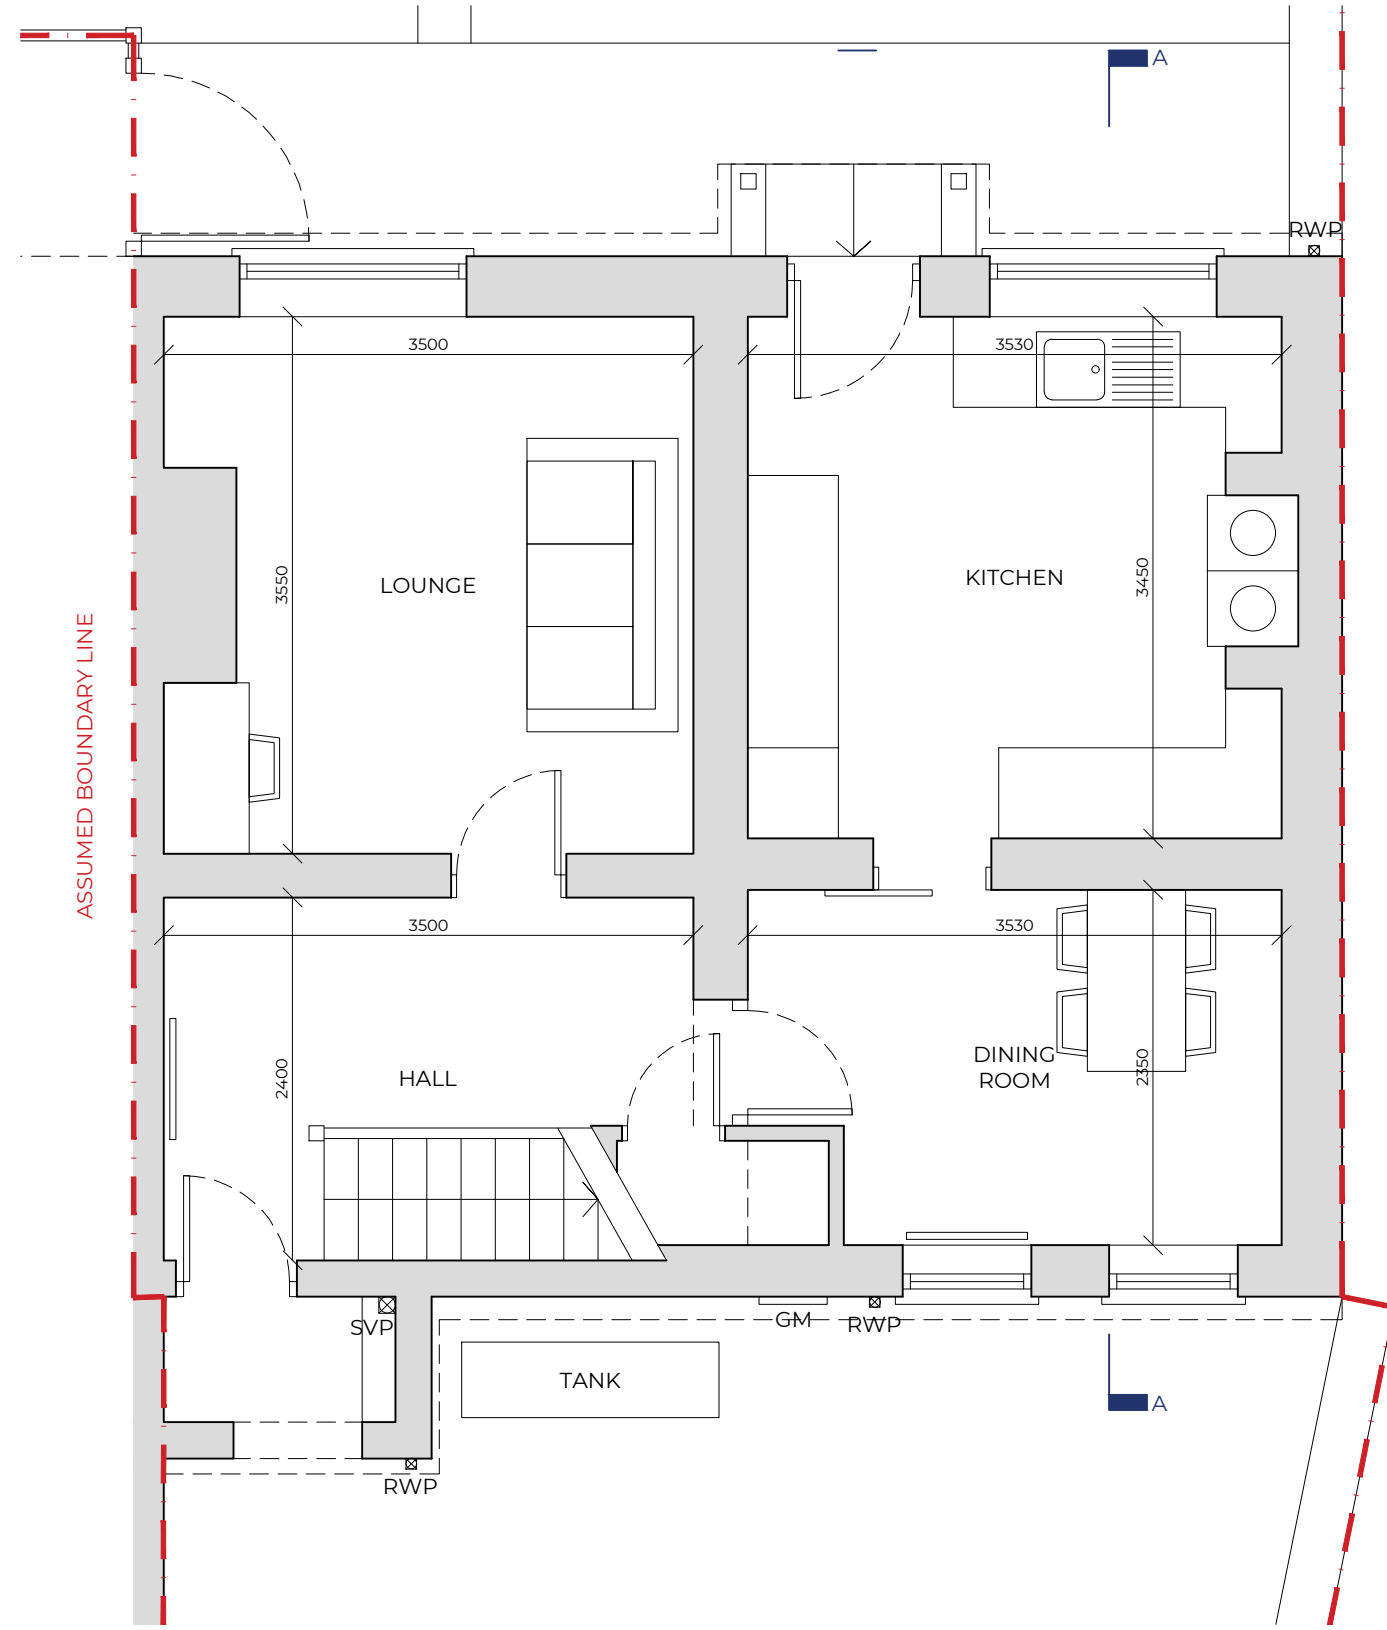


EXISTING GROUND FLOOR PLAN 1:50 @ A1

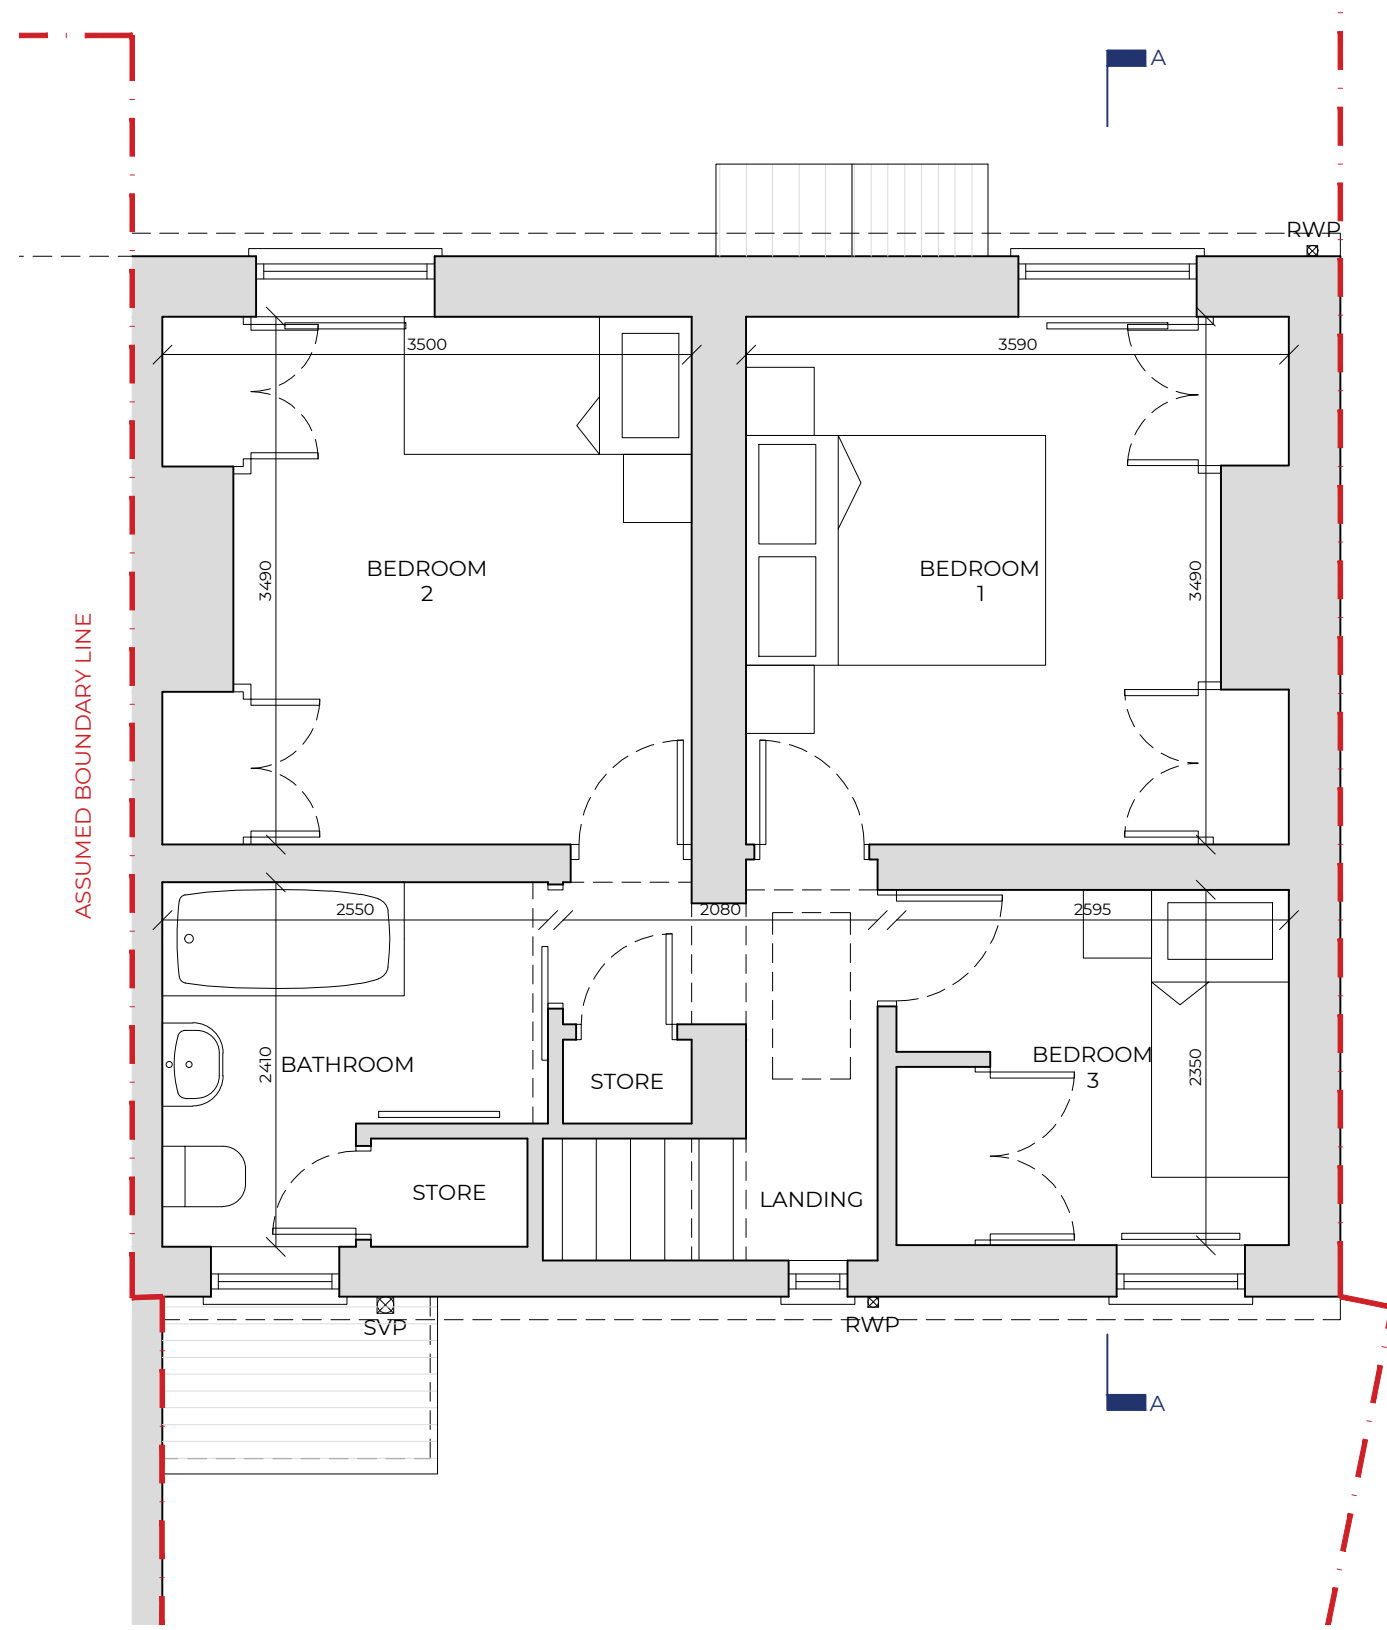


EXISTING FIRST FLOOR PLAN 1:50 @ A1

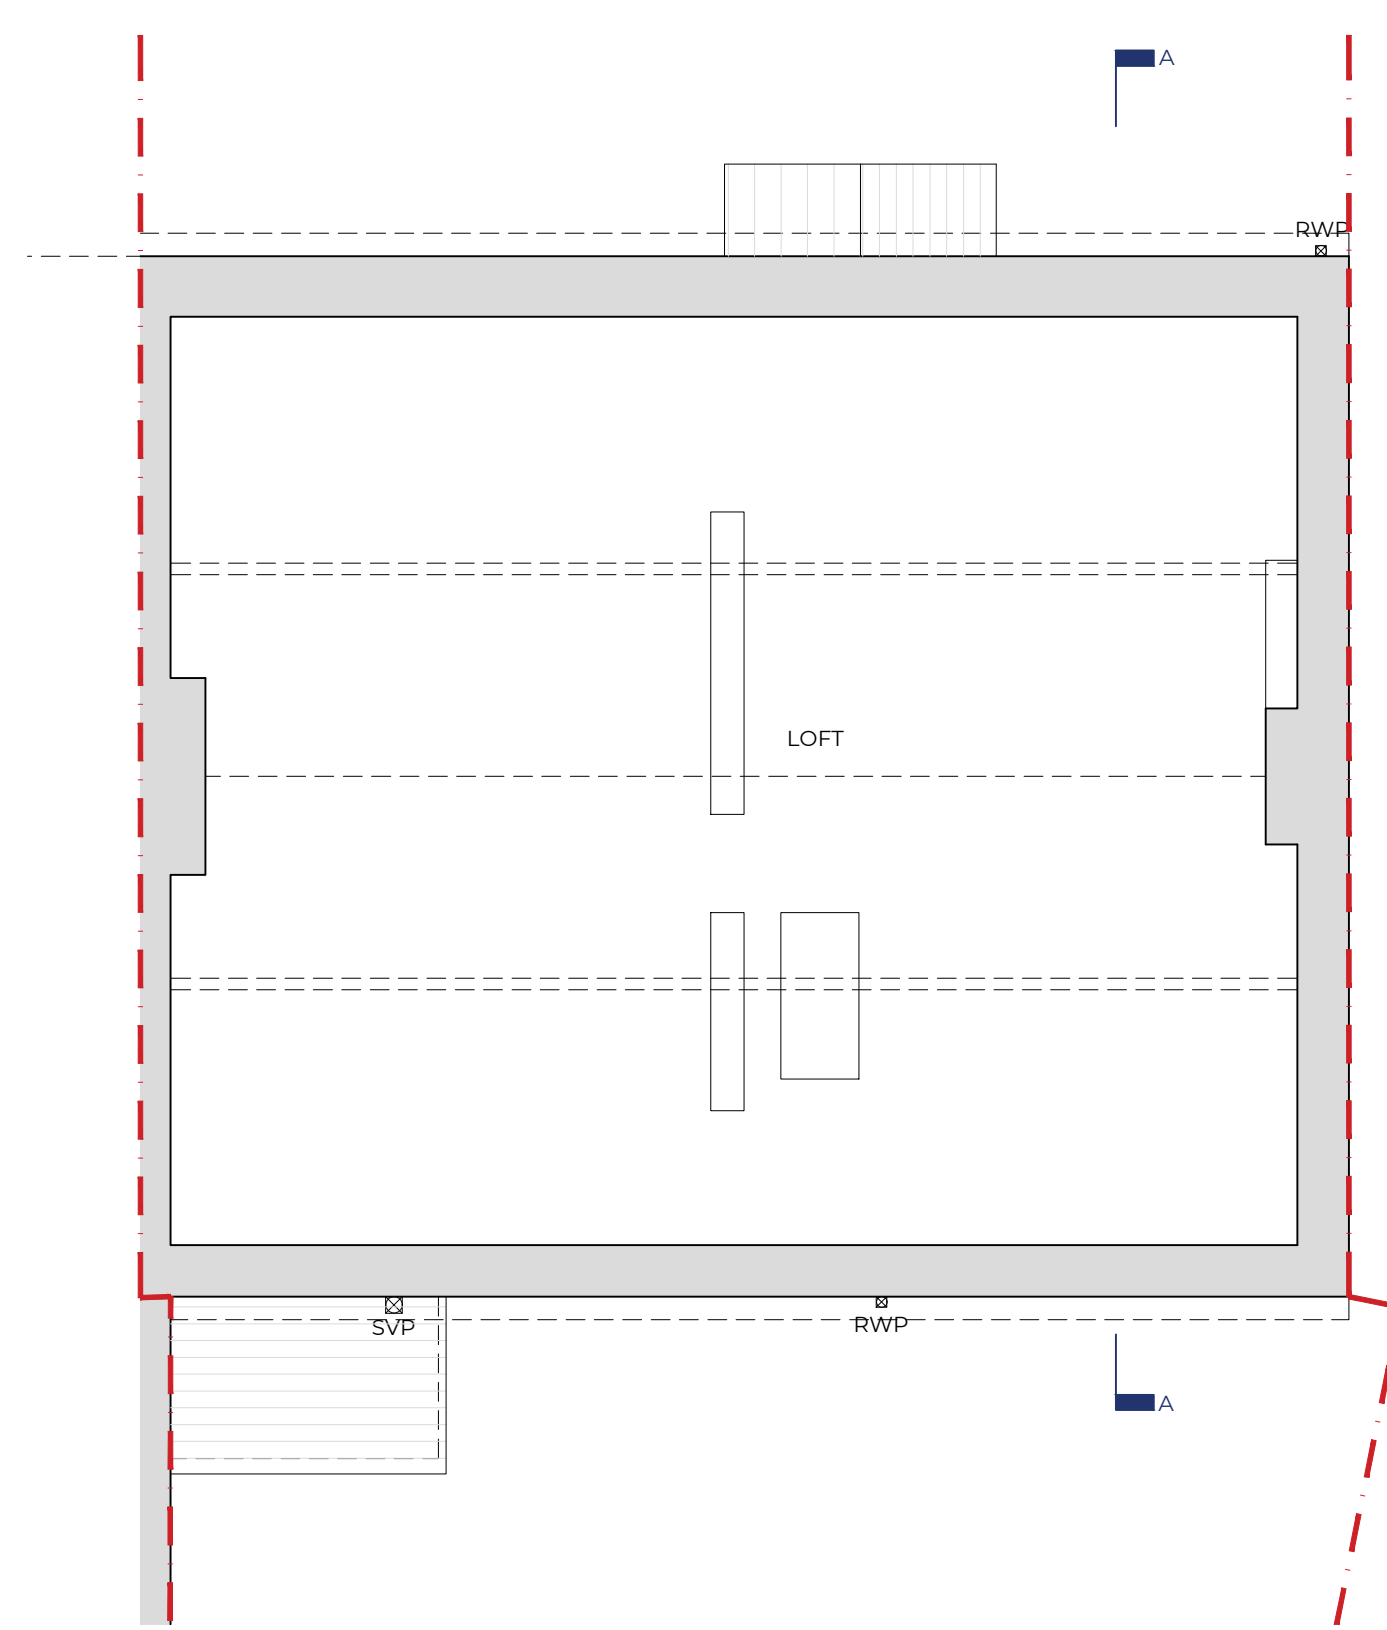

EXISTING LOFT FLOOR PLAN 1:50 @ A1

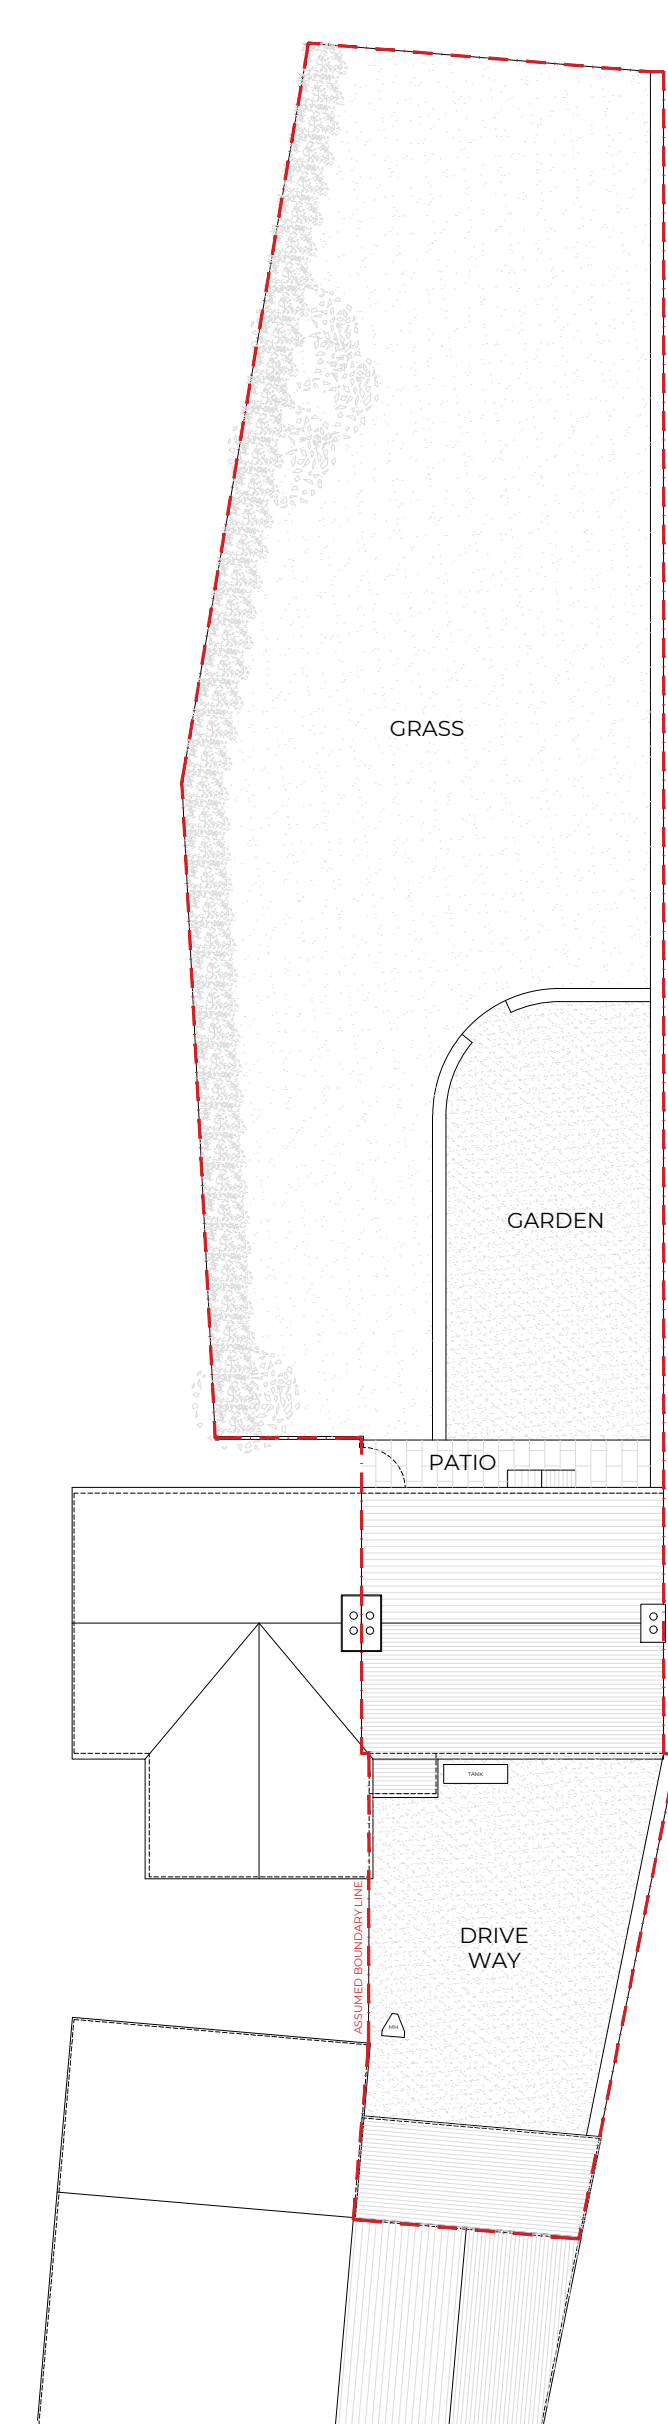


EXISTING SITE PLAN 1:200 @ A1

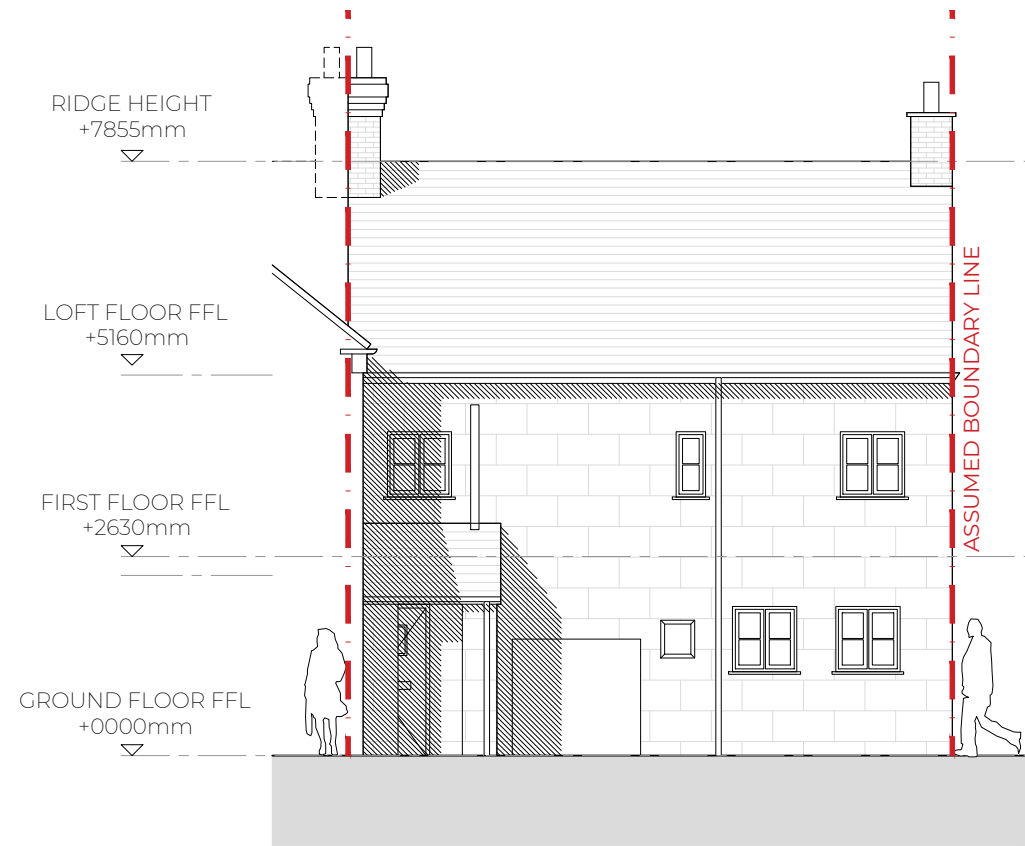

EXISTING FRONT ELEVATION 1:100 @ A1
(NORTH)




EXISTING SIDE ELEVATION 1:100 @ A1
(WEST)

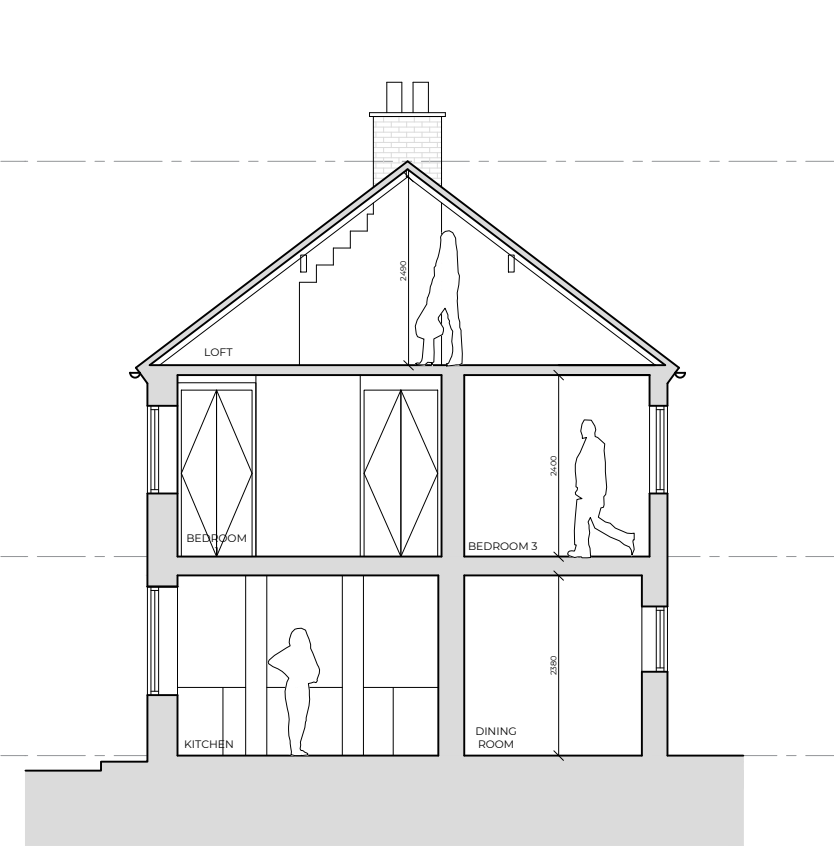

EXISTING SECTION A-A 1:100 @ A1



EXISTING REAR ELEVATION 1:100 @ A1
(SOUTH)

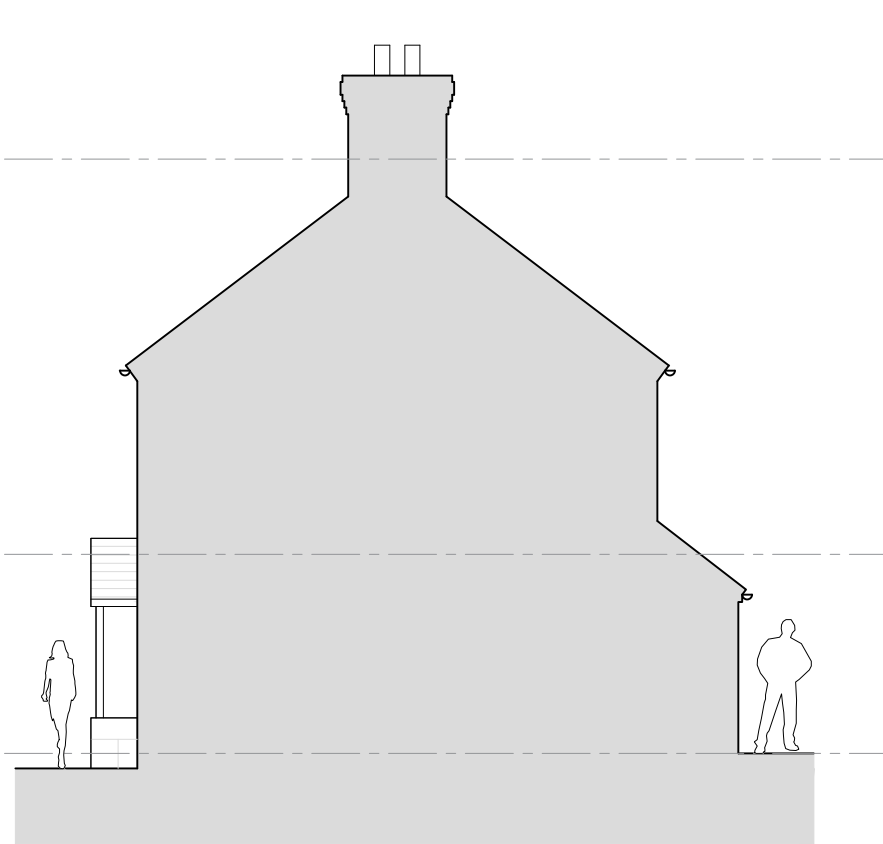

EXISTING SIDE ELEVATION 1:100 @ A1
(EAST)

Scale @ A1: 1:200



Scale @ A1: 1:100



Scale @ A1: 1:50



This drawing is not to be manipulated in any way. Any errors or discrepancies should be reported to SDA Architecture. Work to given dimensions only which the contractor must check and confirm all dimensions onsite. Copyright to remain with SDA Architecture and is not to be copied, lent or used by any third party without the express written permission of SDA Architecture.

REV	DATE	NOTES
-	05.02.25	First issue for client comment only.
P1	19.02.25	Section A-A amended.

MEASURED SURVEY

PROJECT:
3 Buttermilk, Main Road
Hollington, Stoke-on-Trent
ST10 4HS

DRAWING TITLE:
Existing Floor Plans, Elevations
& Sections

DRAWN/APPROVED BY:
AD/BR

DRAWING NO:
24093-SDA-ZZ-ZZ-DR-A-0101

SDA ARCHITECTURE

34 Wellington Road
Oxton CH43 2JF
+44 (0) 151 651 1789
info@sdaarchitecture.com
sdaarchitecture.com

