




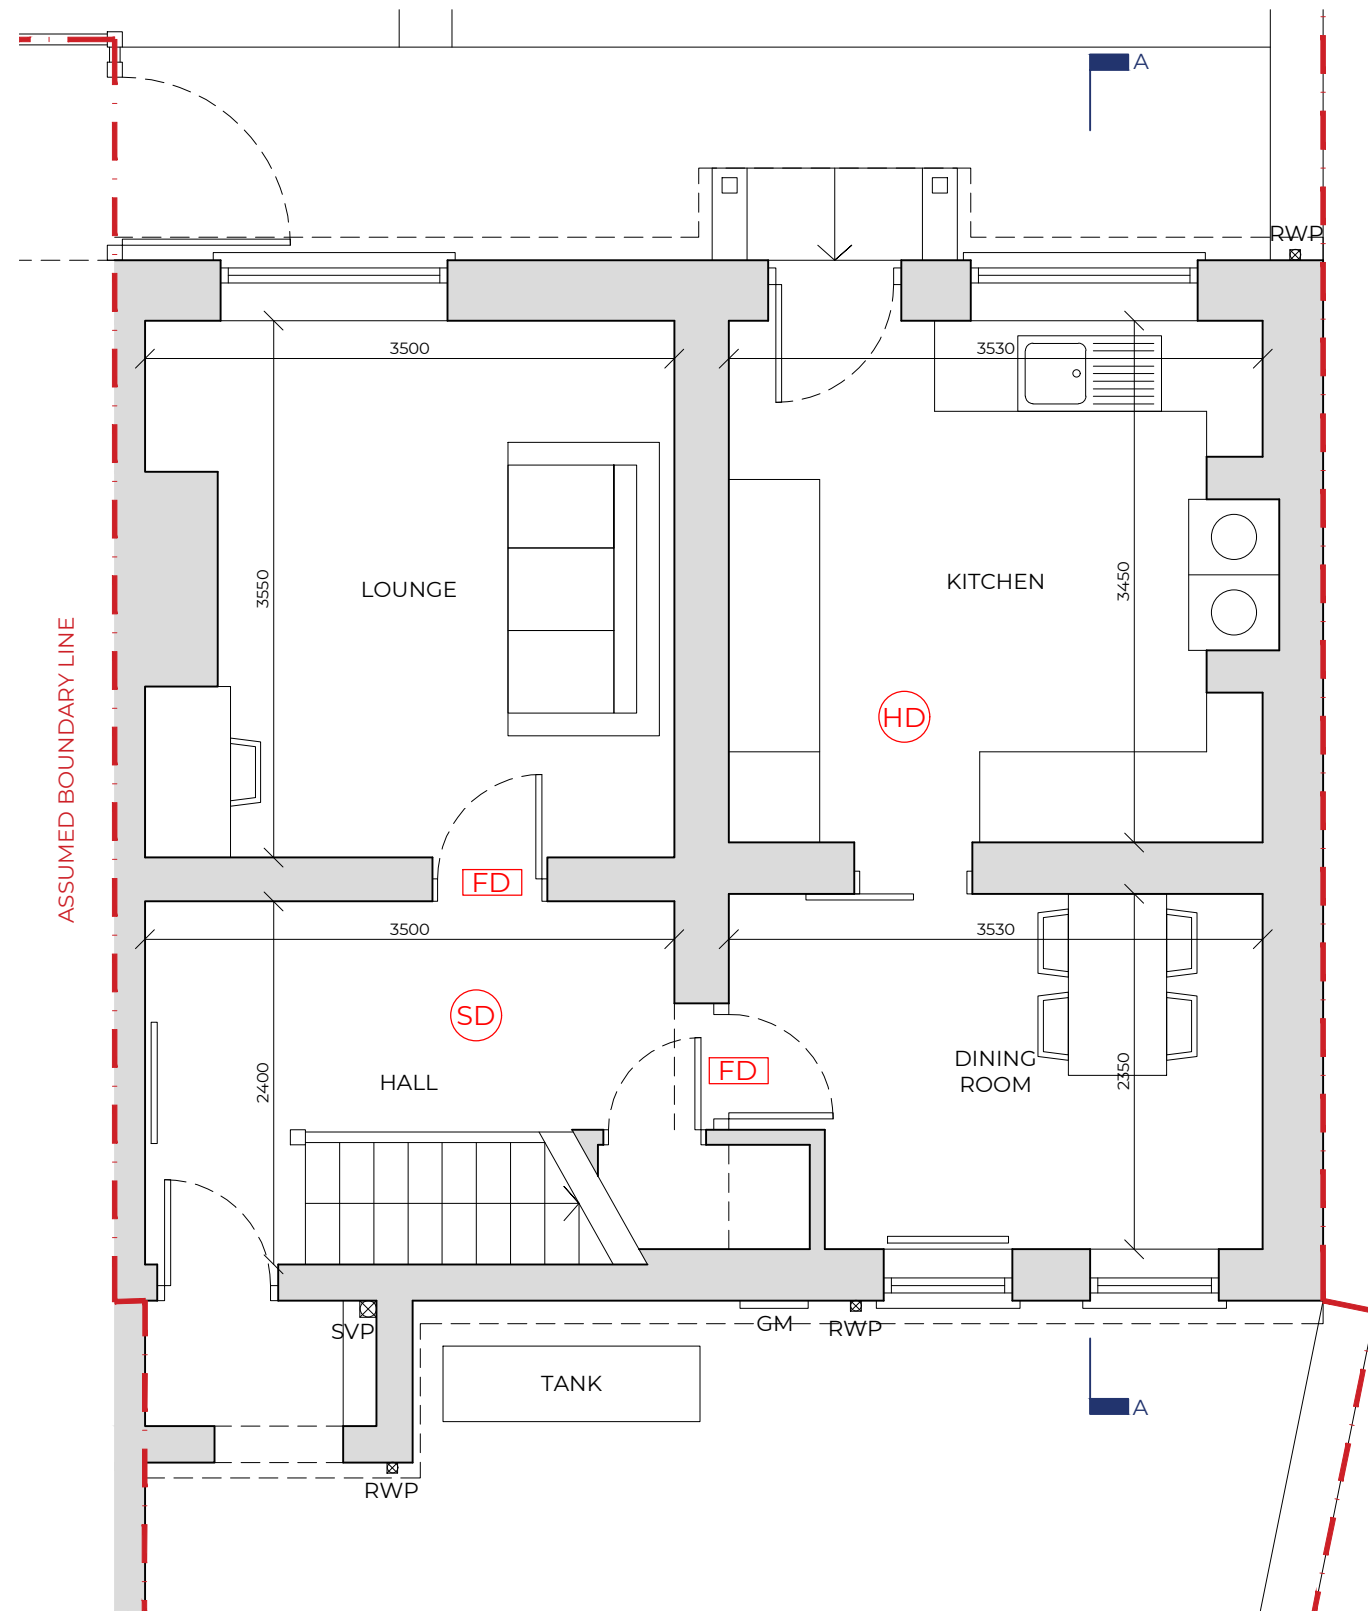


PROPOSED GROUND FLOOR PLAN 1:50 @ A1

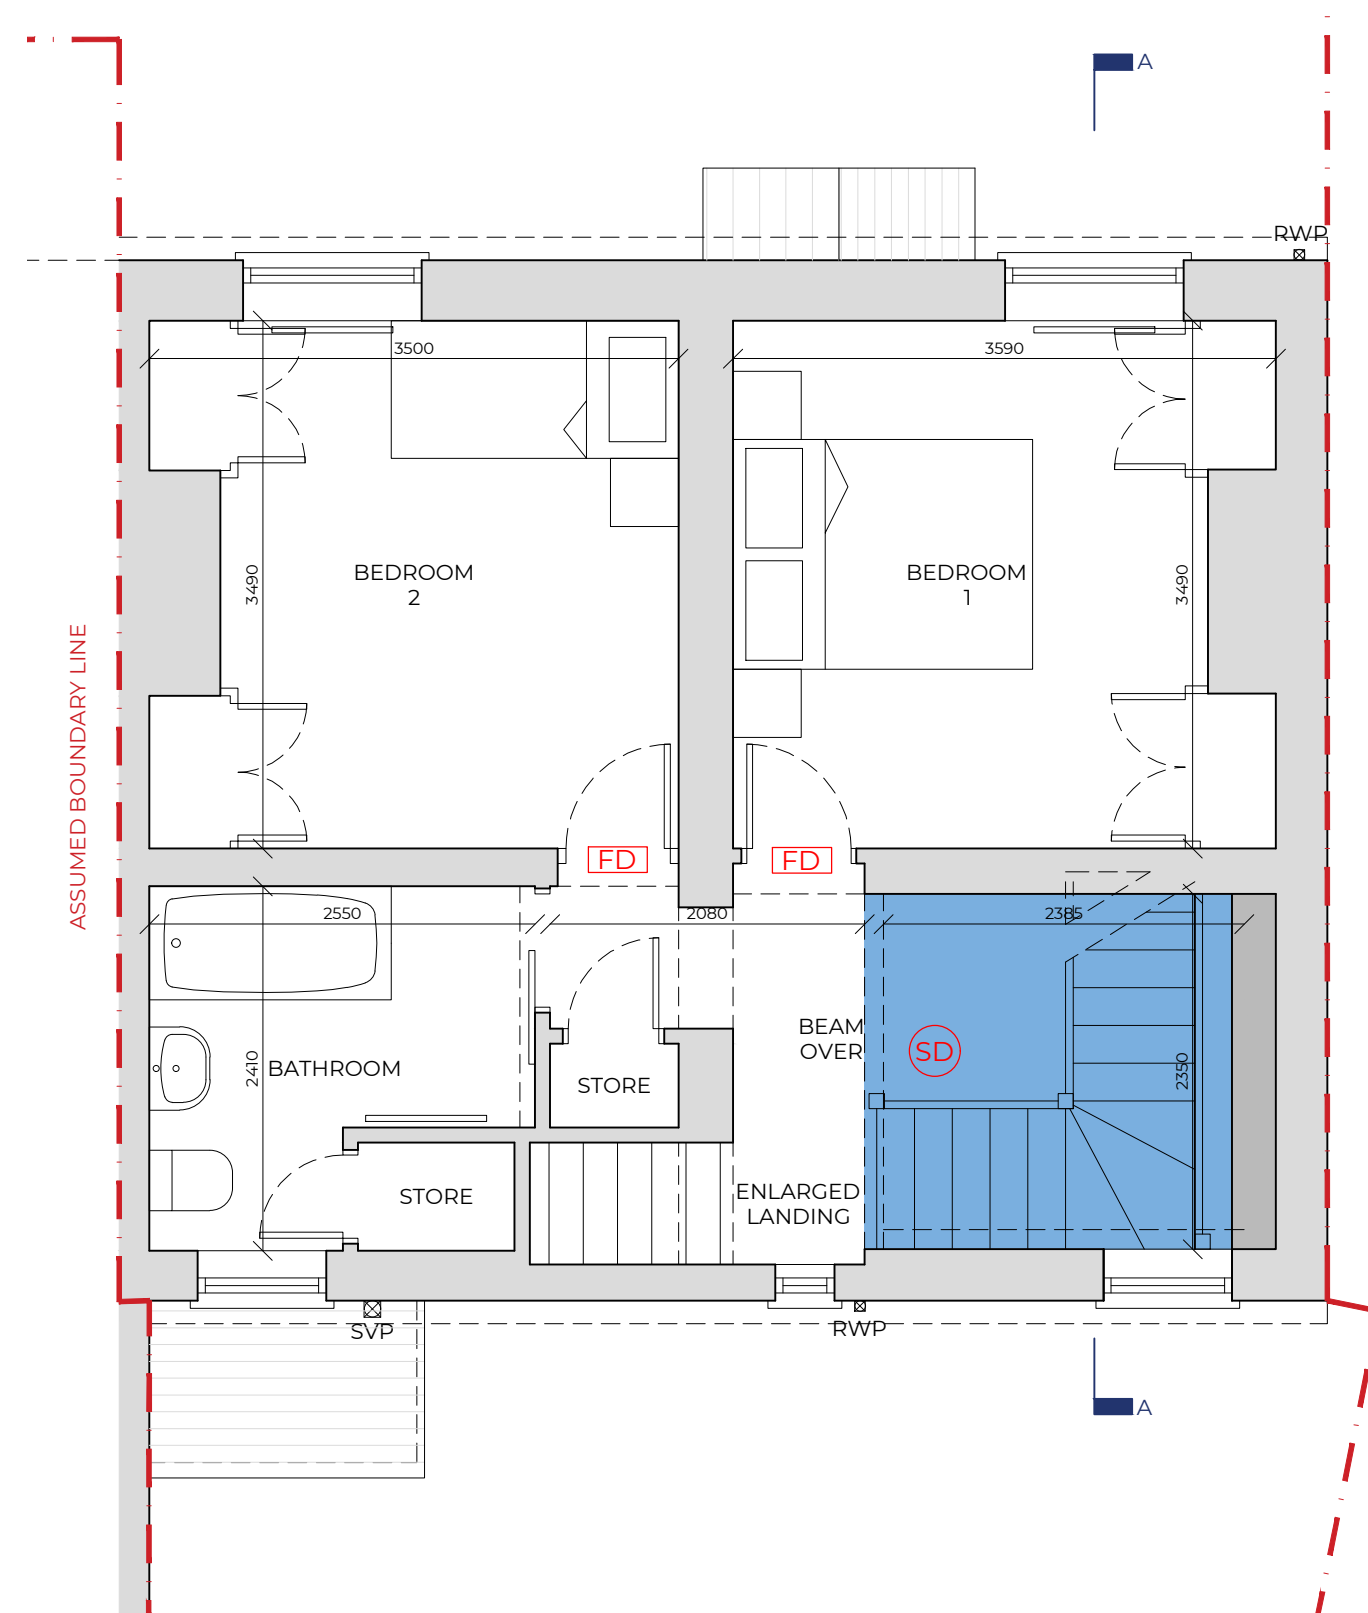


PROPOSED FIRST FLOOR PLAN 1:50 @ A1

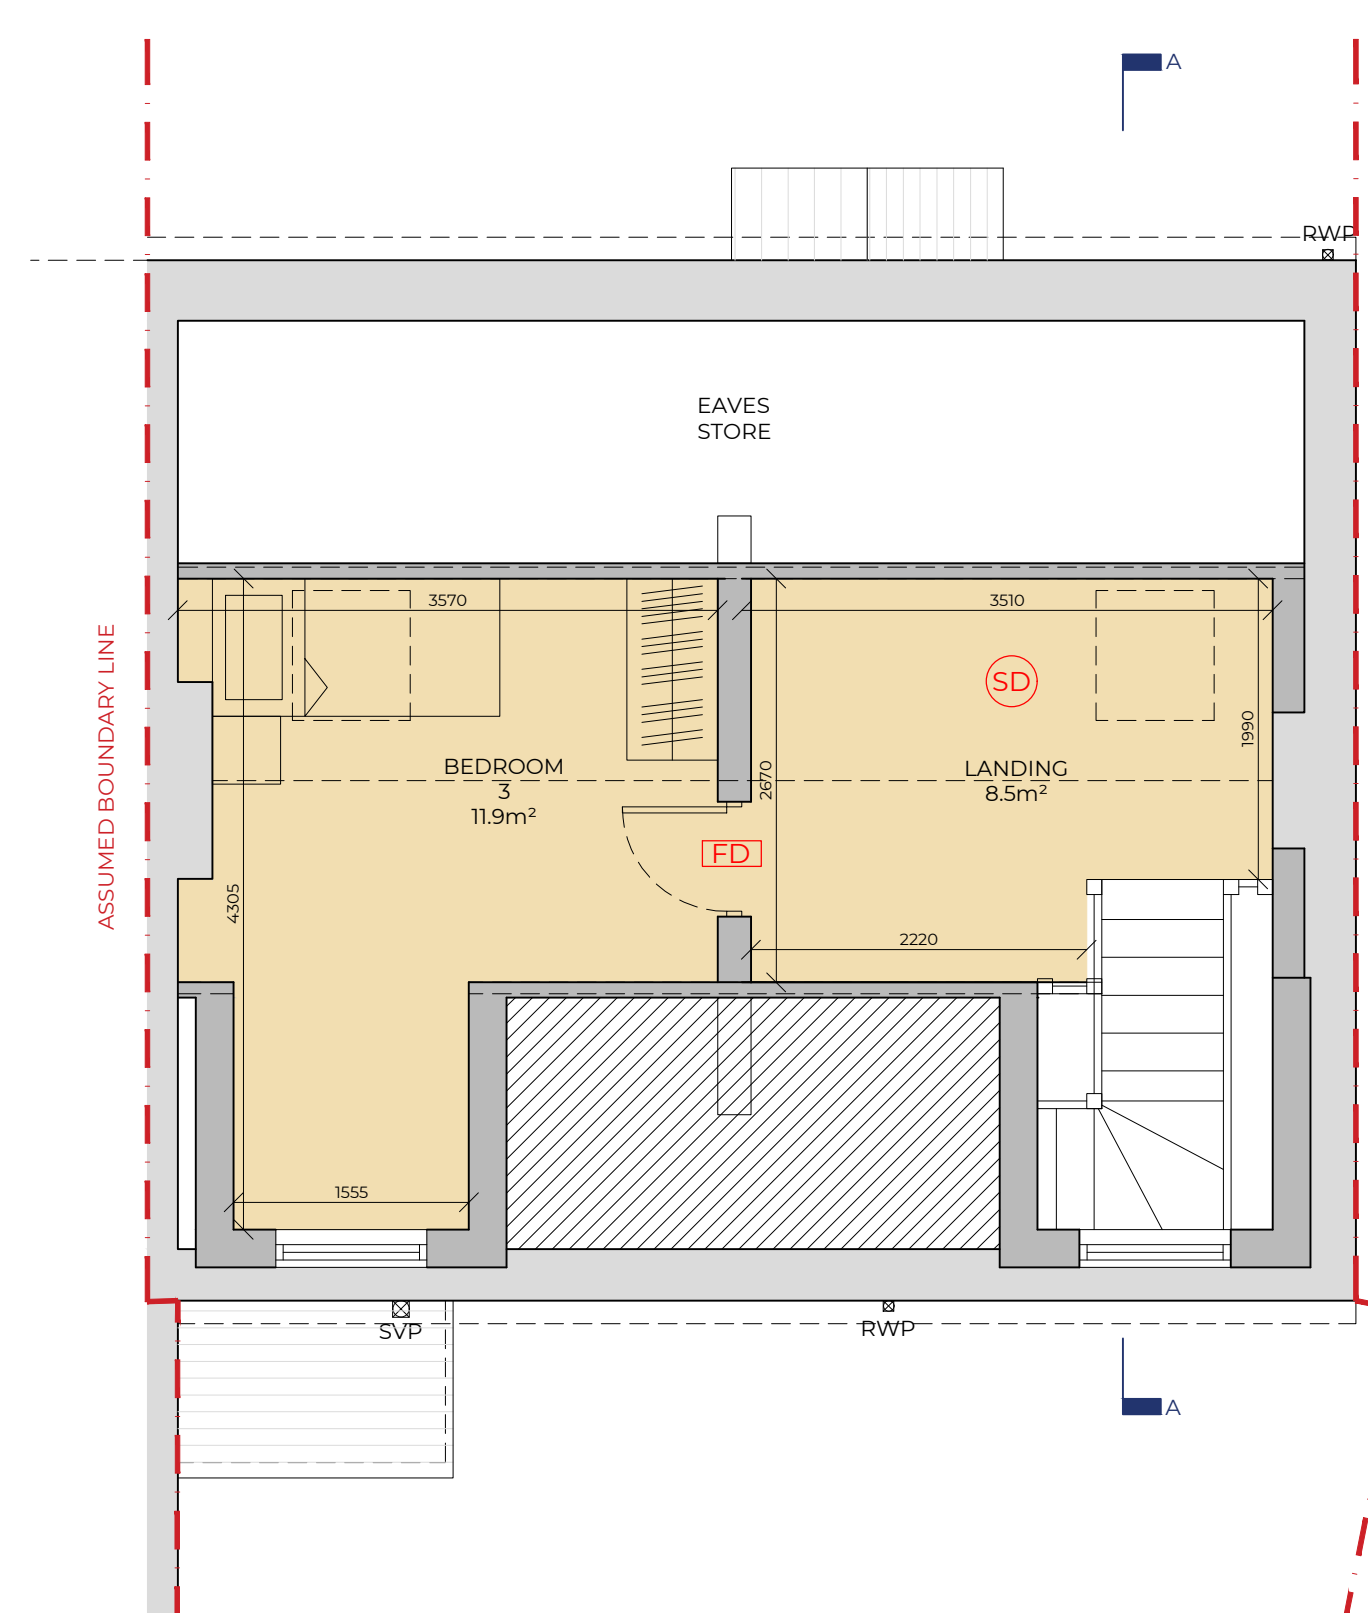


PROPOSED SECOND FLOOR PLAN 1:50 @ A1

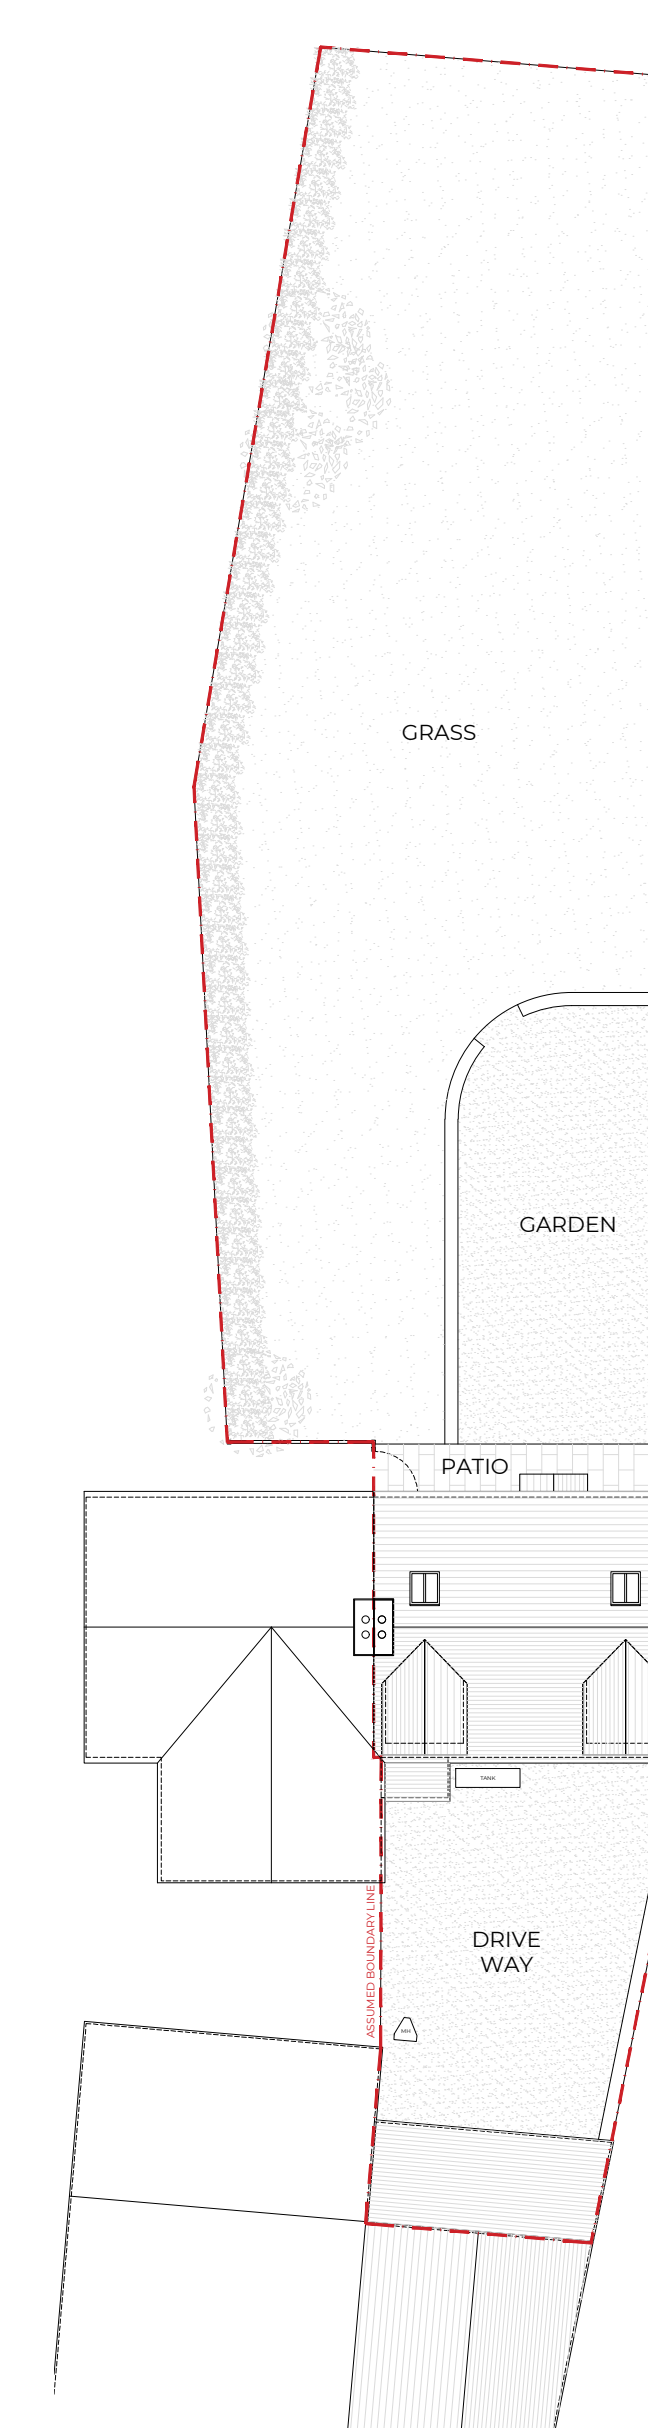


PROPOSED SITE PLAN 1:200 @ A1

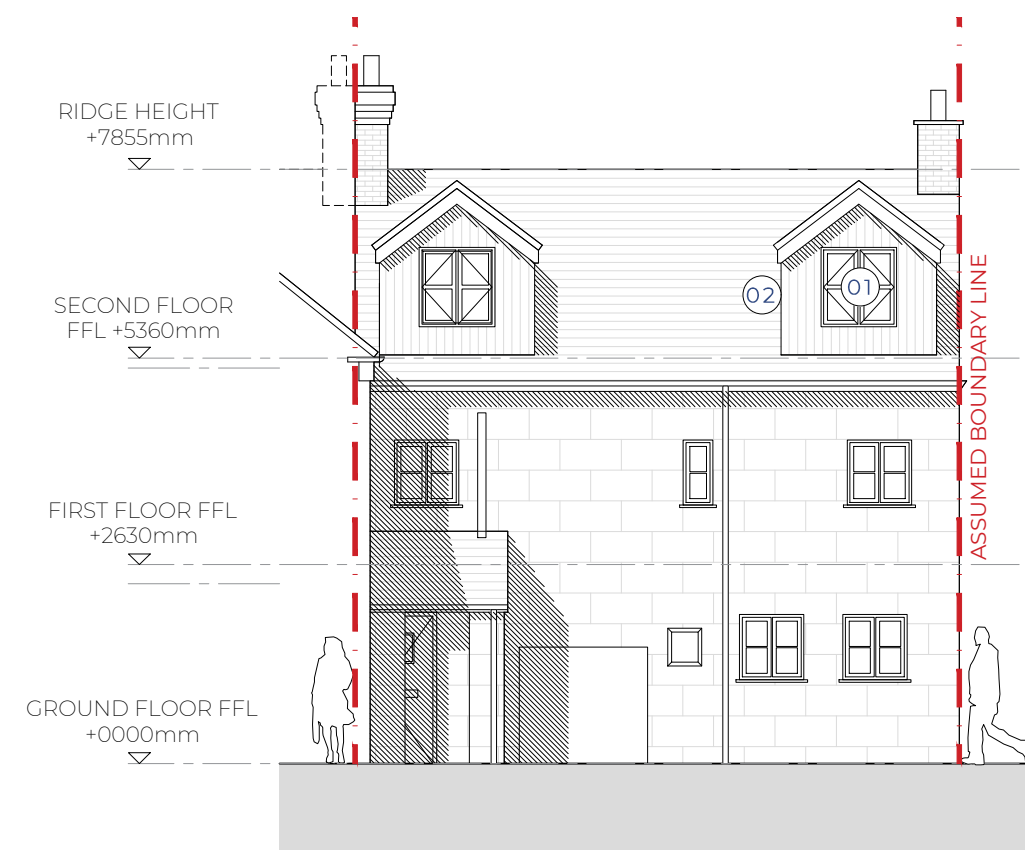

PROPOSED FRONT ELEVATION 1:100 @ A1
(NORTH)

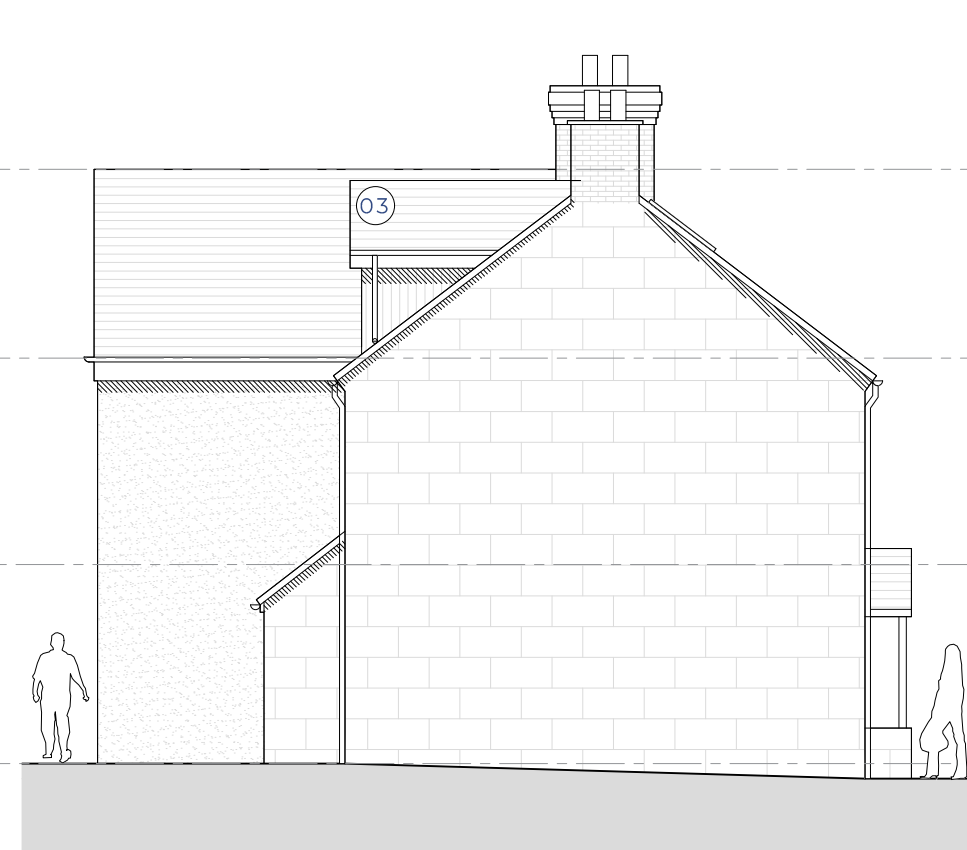


PROPOSED SIDE ELEVATION 1:100 @ A1
(WEST)

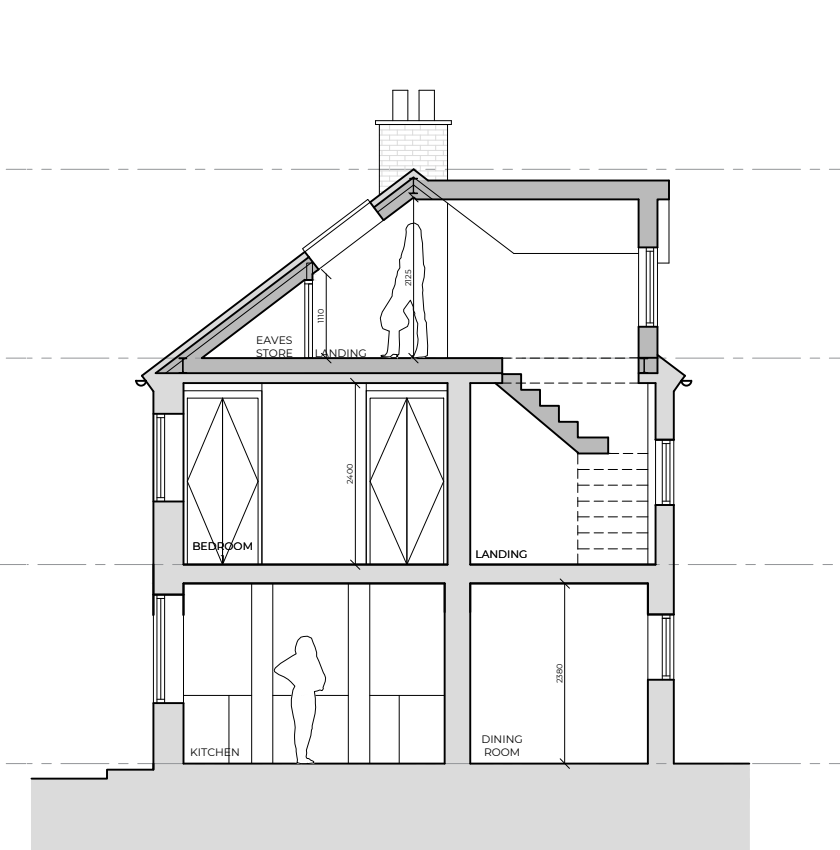

PROPOSED SECTION A.A 1:100 @ A1



PROPOSED REAR ELEVATION 1:100 @ A1
(SOUTH)

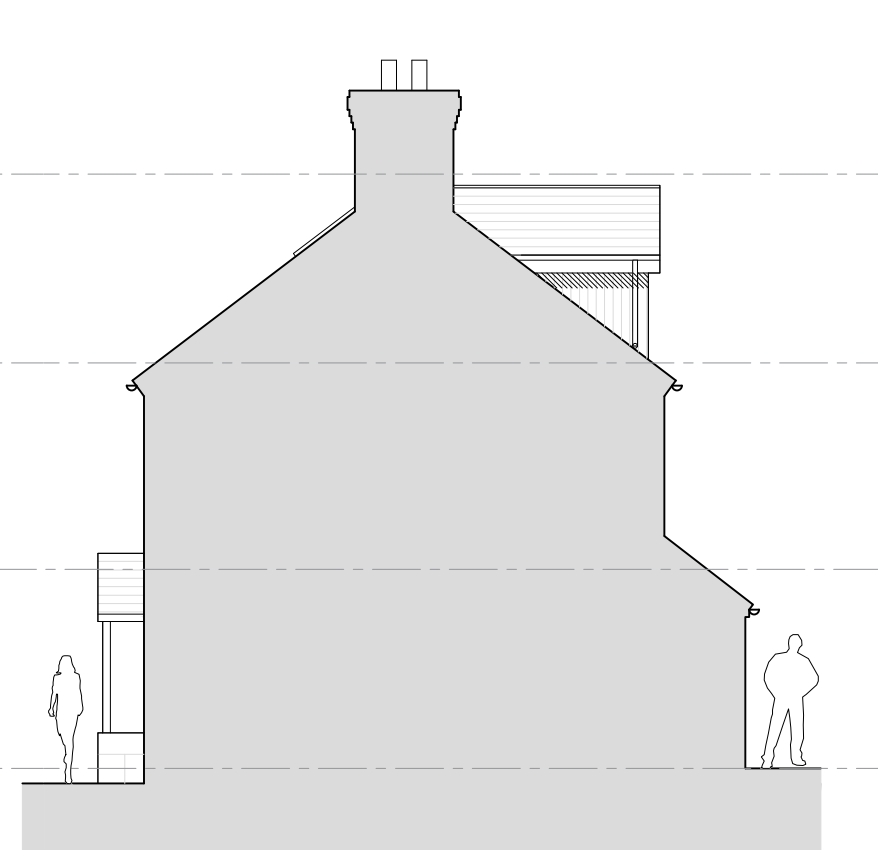

PROPOSED SIDE ELEVATION 1:100 @ A1
(EAST)

PLAN KEY:


Existing	Existing
Proposed	Proposed
20.7m ² Additional Floor Area	20.7m ² Additional Floor Area
6.3m ² Renovated Floor Area	6.3m ² Renovated Floor Area

MATERIAL KEY:

01	UPVC Windows to match existing
02	Vertical hanging tile cladding
03	Roof tiles to match existing
04	VELUX Conservation Rooflight MK04

LEGEND

SD	Hard wired smoke alarm
HD	Heat detector
FD	Fire door

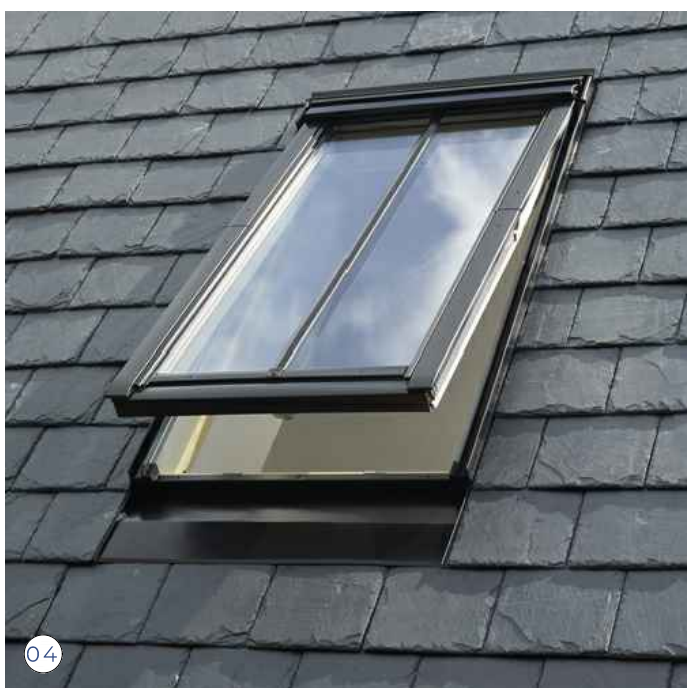

Scale @ A1: 1:200
0 2000 4000 6000 8000 mm

Scale @ A1: 1:100
0 1000 2000 3000 4000 mm

Scale @ A1: 1:50
0 500 1000 1500 2000 mm

This drawing is not to be manipulated in any way. Any errors or discrepancies should be reported to SDA Architecture. Work to given dimensions only which the contractor must check and confirm all dimensions onsite. Copyright to remain with SDA Architecture and is not to be copied, lent or used by any third party without the express written permission of SDA Architecture.

REV	DATE	NOTES
P1	18.02.25	Second Floor arrangement amended as per client request. Two new roof lights added to south elevation. First floor window reinstated and north elevation roof light omitted. Issued for client approval only.

SPATIAL CO-ORDINATION

PROJECT:
3 Buttermilk, Main Road
Hollington, Stoke-on-Trent
ST10 4HS

DRAWING TITLE:
Proposed Floor Plans,
Elevations & Sections

DRAWN/APPROVED BY:
SD/BR

DRAWING NO:
24093-SDA-ZZ-ZZ-DR-A-1002

SDA ARCHITECTURE

34 Wellington Road
Oxton CH43 2JF
+44 (0) 151 651 1789
info@sdaarchitecture.com
sdaarchitecture.com

