






Proposed Front Elevation 1:100

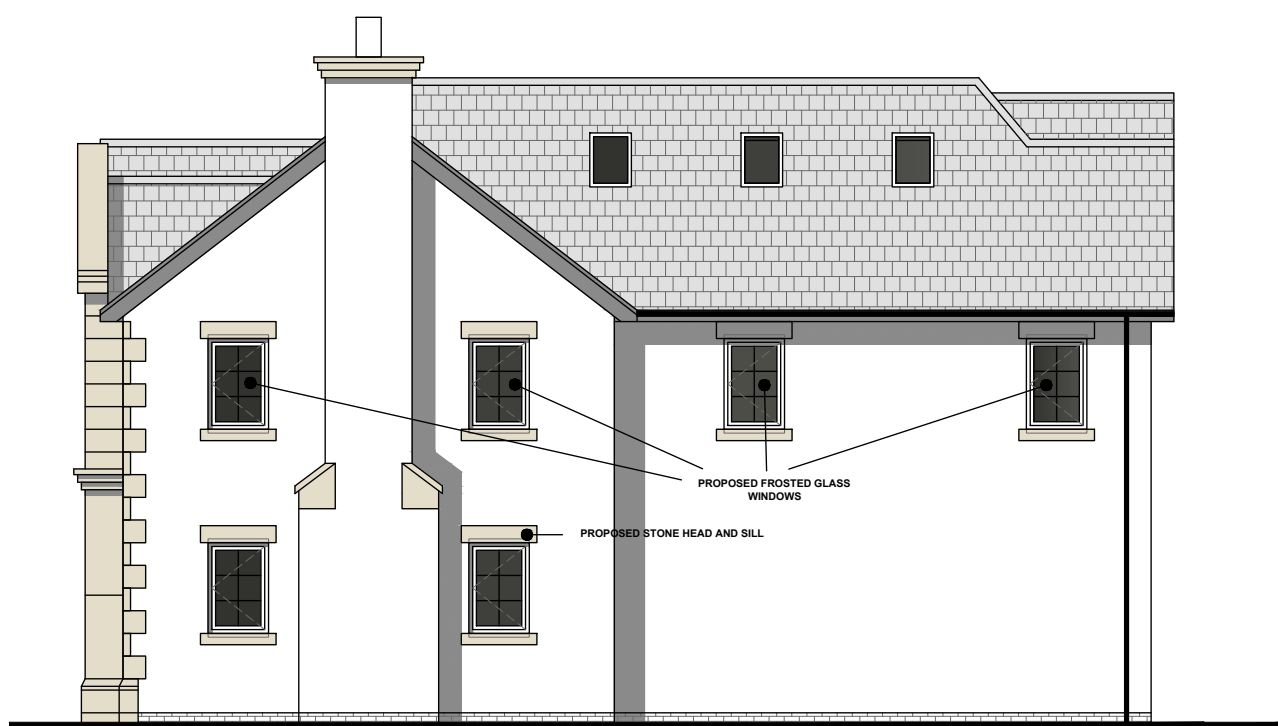


Proposed Side Elevation (Facing Horton House) 1:100

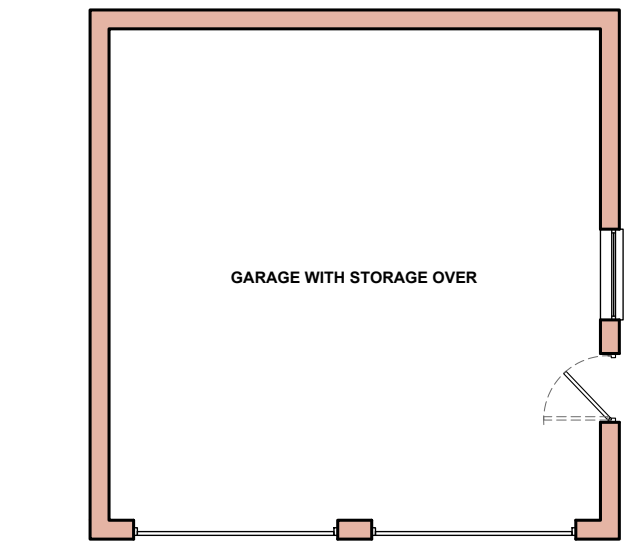


Proposed Ground Floor Plan 1:100

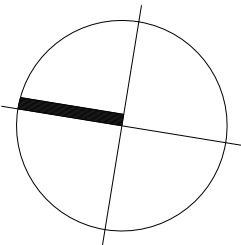


Proposed Rear Elevation 1:100

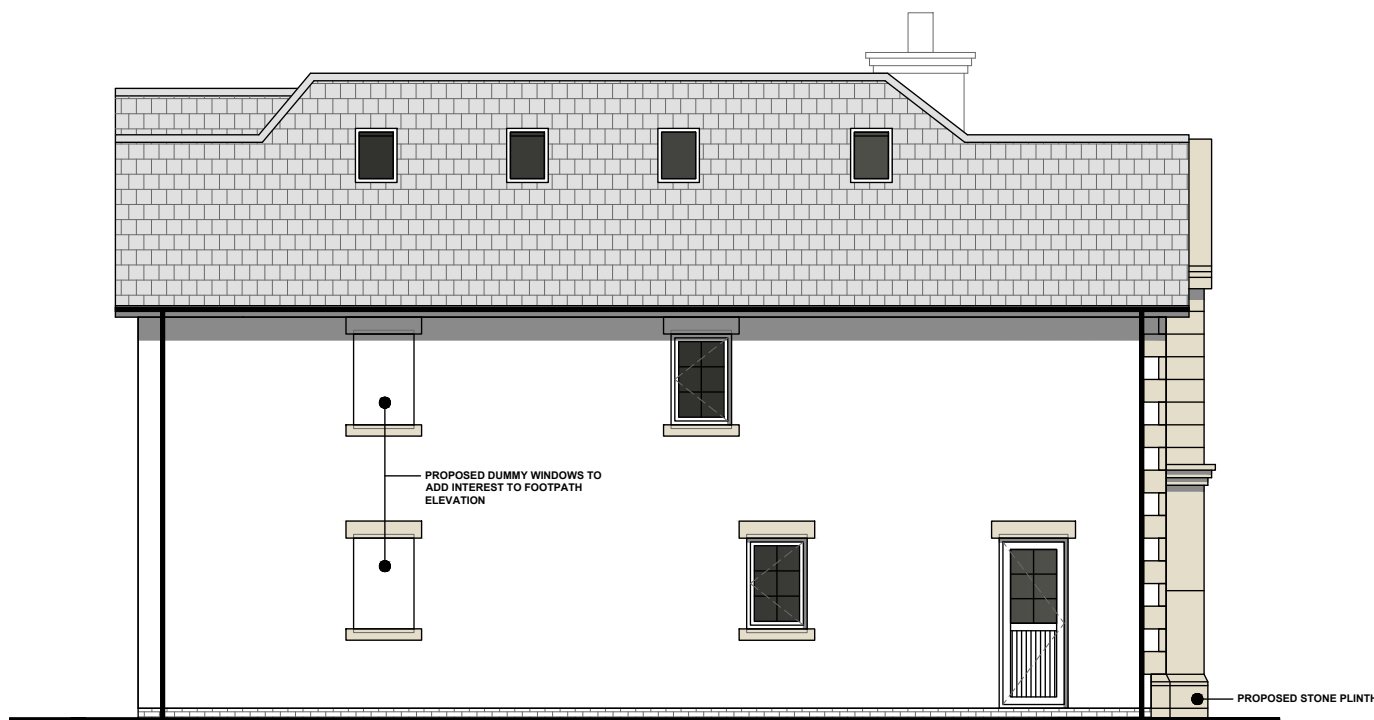


Proposed Side Elevation 1:100

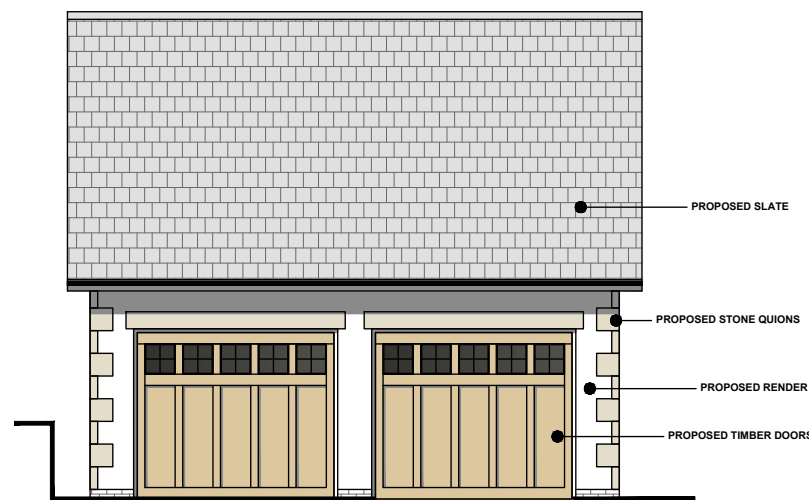


Proposed Side Elevation 1:100

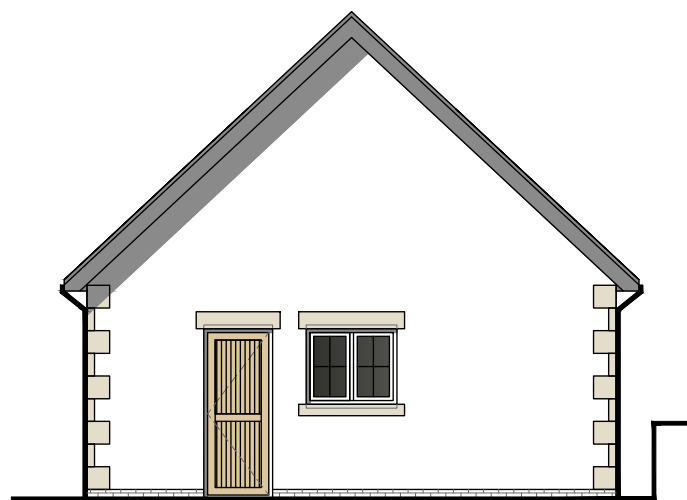


Proposed Rear Elevation 1:100

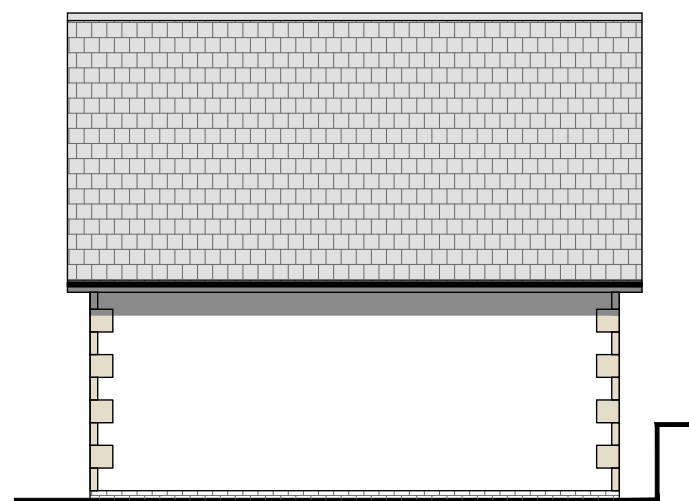


Proposed Side Elevation 1:100

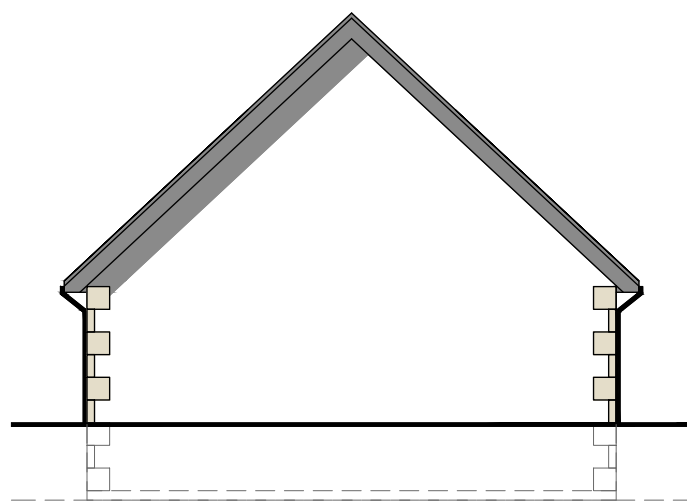


Proposed Front Elevation 1:100

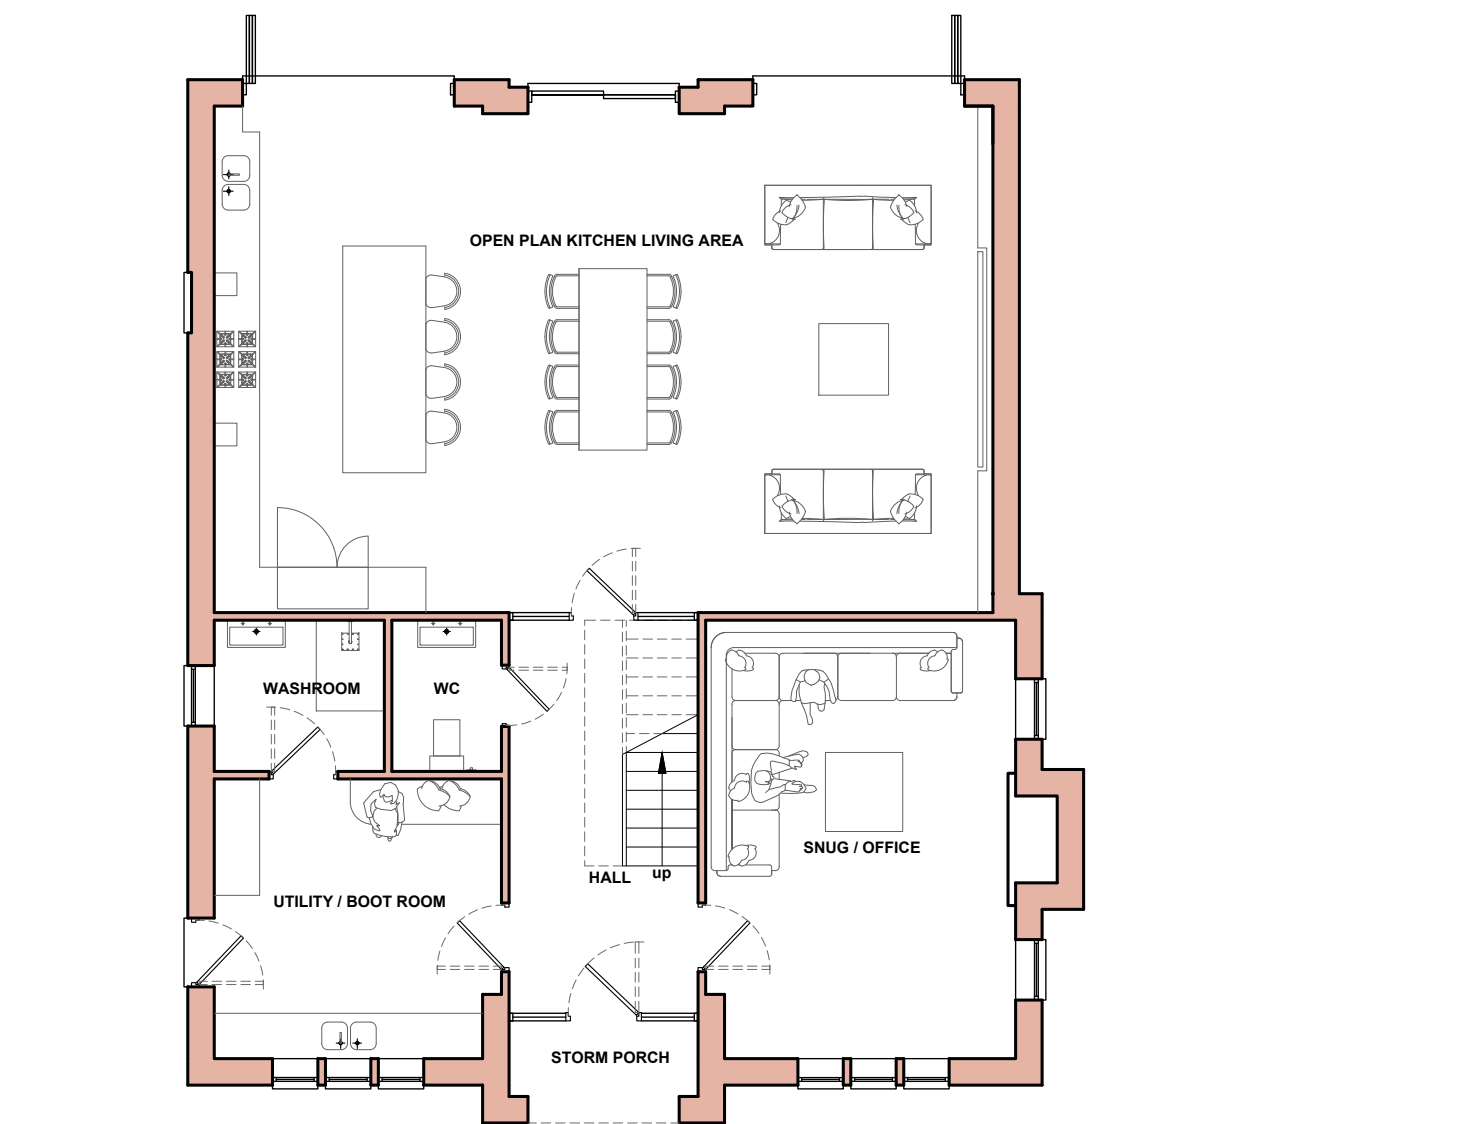

Proposed Ground Floor Plan 1:100

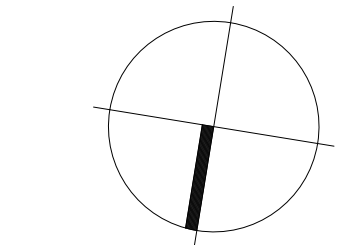

Proposed First Floor Plan 1:100

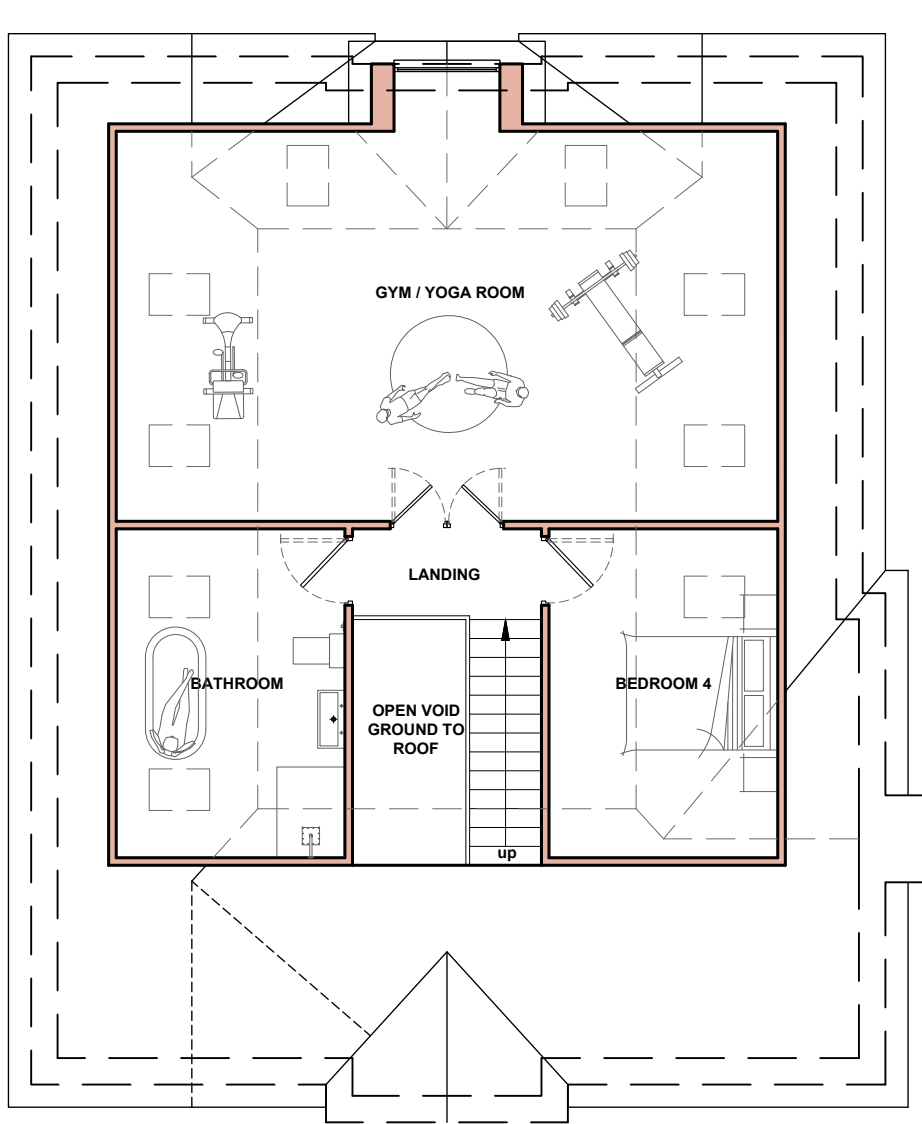

Proposed Second Floor Plan 1:100



B	18.02.25	JB	-	Various amendments to planning officer
A	21.11.24	JB	-	First floor windows added and roof plan amended to remove large balcony
Rev	Date	Drawn	Checked	Description
Client		Scale	Paper Size	Date
Mr Bob Eggington		1:100	A1	19.03.24
Project		Drawn	Checked	Stage
Proposed Dwelling, The Meadows		JB	-	PLANNING
Drawing Title		Job Number	Drawing No.	Revision
Floor Plans and Elevations - Dwelling and Garage		23046	1	B
As Proposed				