



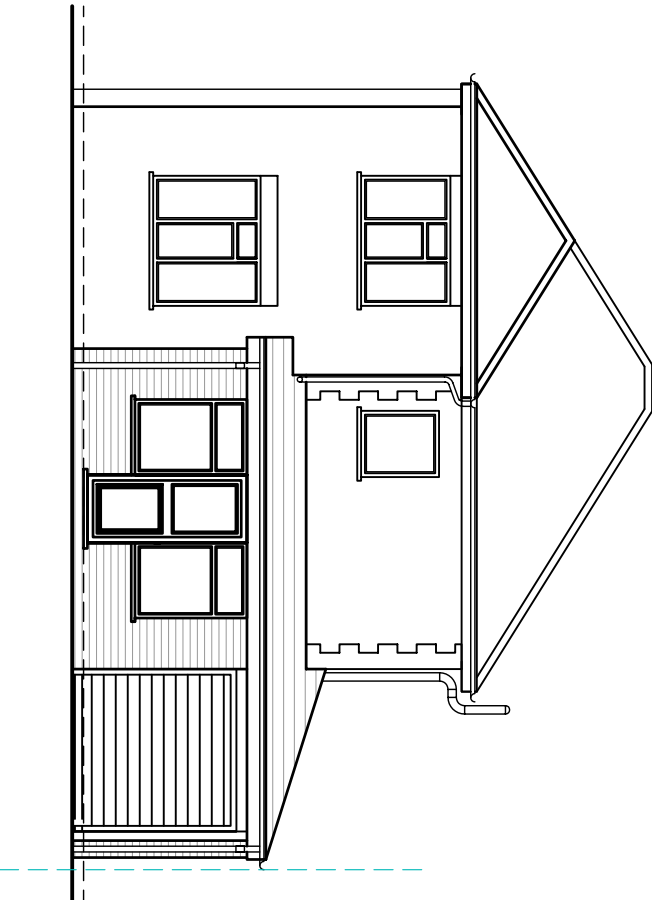

Proposed Front Elevation

Scale 1:100

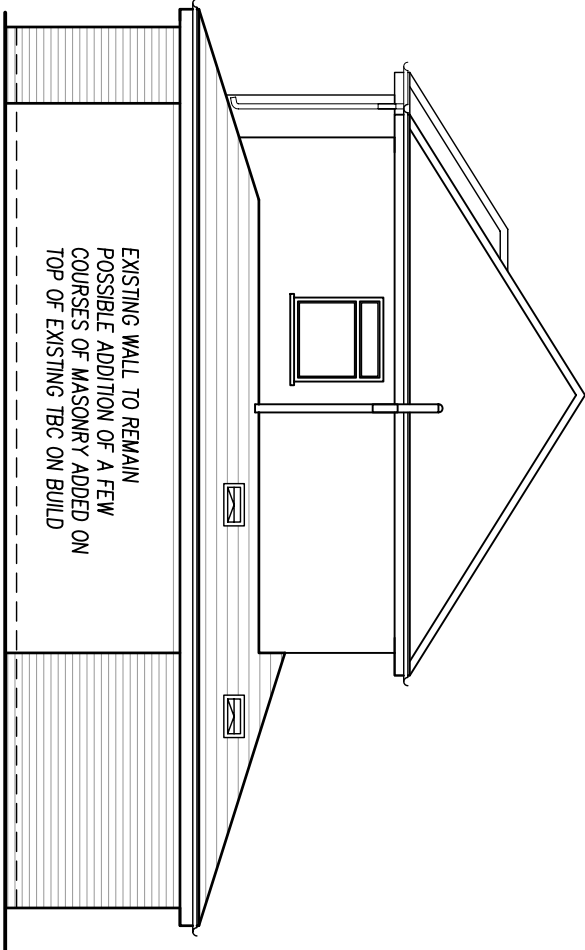


Proposed Side Elevation

Scale 1:100

THIS DRAWING HAS BEEN PREPARED
FOR THE PURPOSE OF OBTAINING
PLANNING APPROVAL ONLY




Scale Bar Metres 1:100

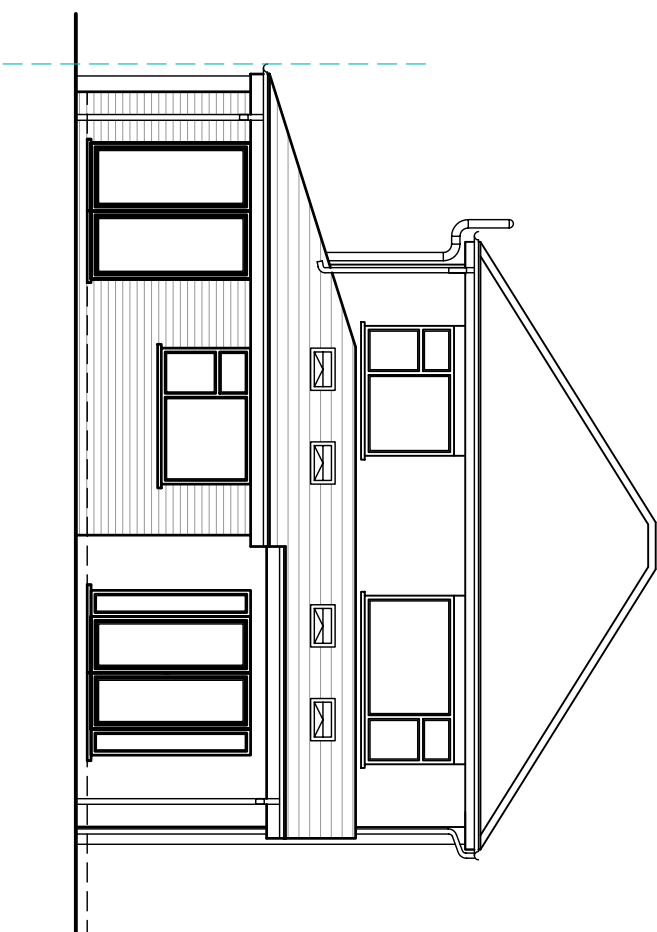

Proposed Rear Elevation

Scale 1:100

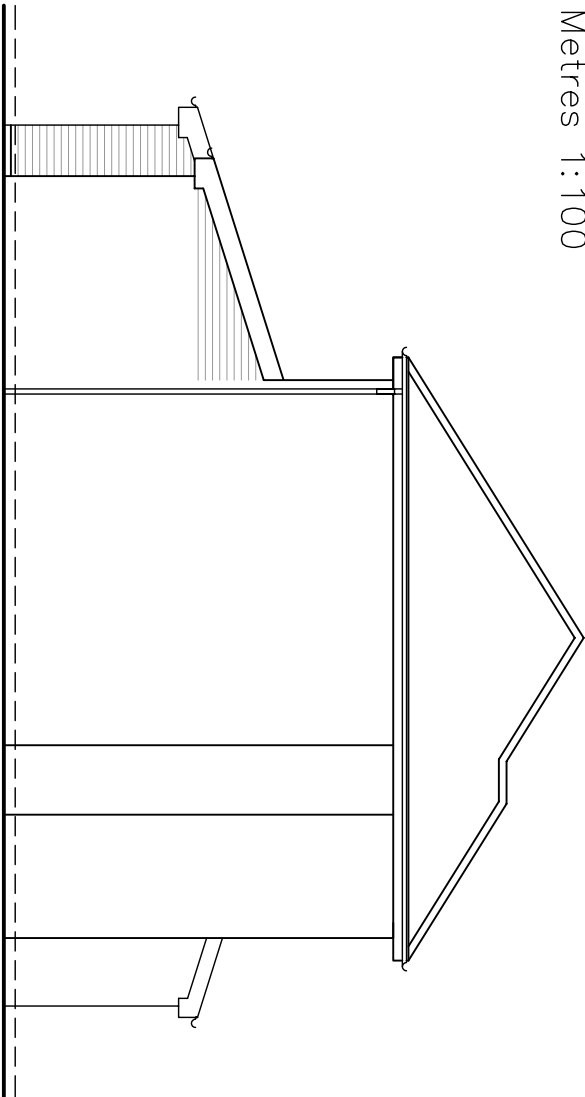

Proposed Side Elevation

Scale 1:100

Revision Details of Amendments

Proposed Development
Proposed modifications to existing porch and garage along with new single storey rear extension to 37 Heath Avenue, Cellarhead, Staffordshire, ST9 0HT

Drawing Title
Proposed Elevations

Date	Scale @ A3	Sheet
08.02.25	1:100	3 of 3

Applicants Name & Address
*Richard Hammond
37 Heath Avenue, Cellarhead,
Staffordshire, ST*

Telephone No