



SCALE 1:100 @A1
0 2m 10m

 


EXISTING GARAGE,
WORKSHOP AND
STORE ROOMS TO
BE DEMOLISHED

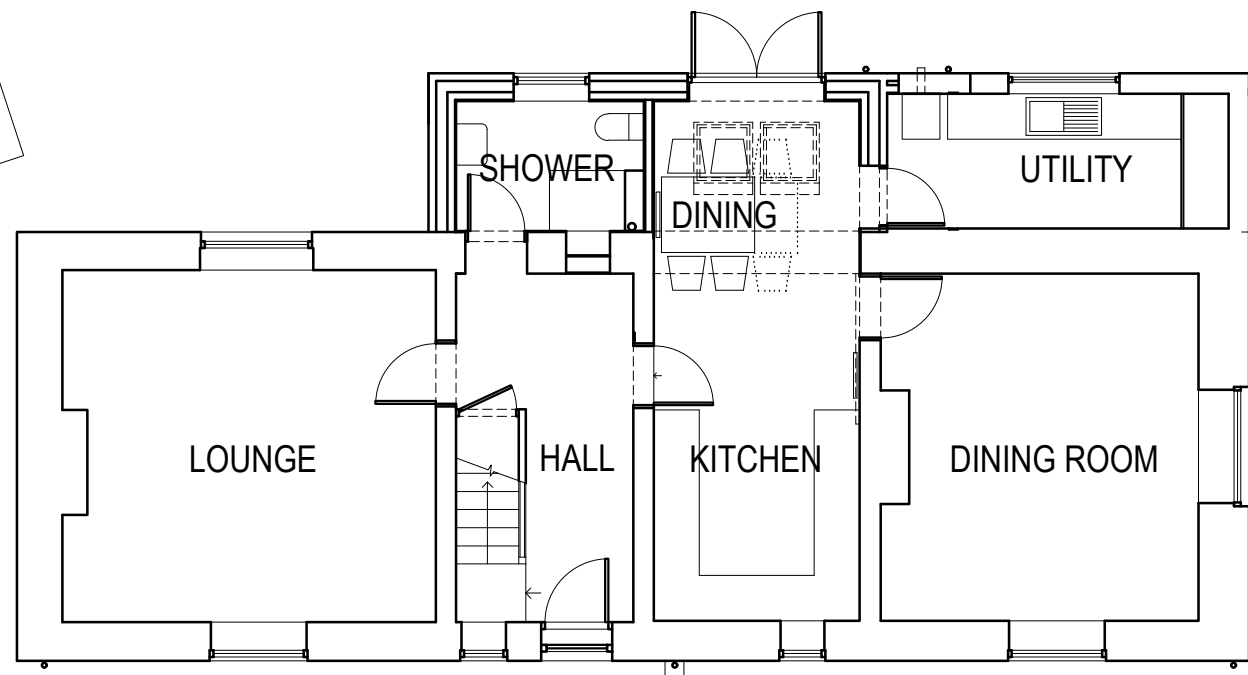


FRONT GROUND FLOOR WINDOWS TO HAVE RESTRICTORS LIMITING CASEMENTS TO 100 PROJECTION



GROUND FLOOR PLAN - PROPOSED

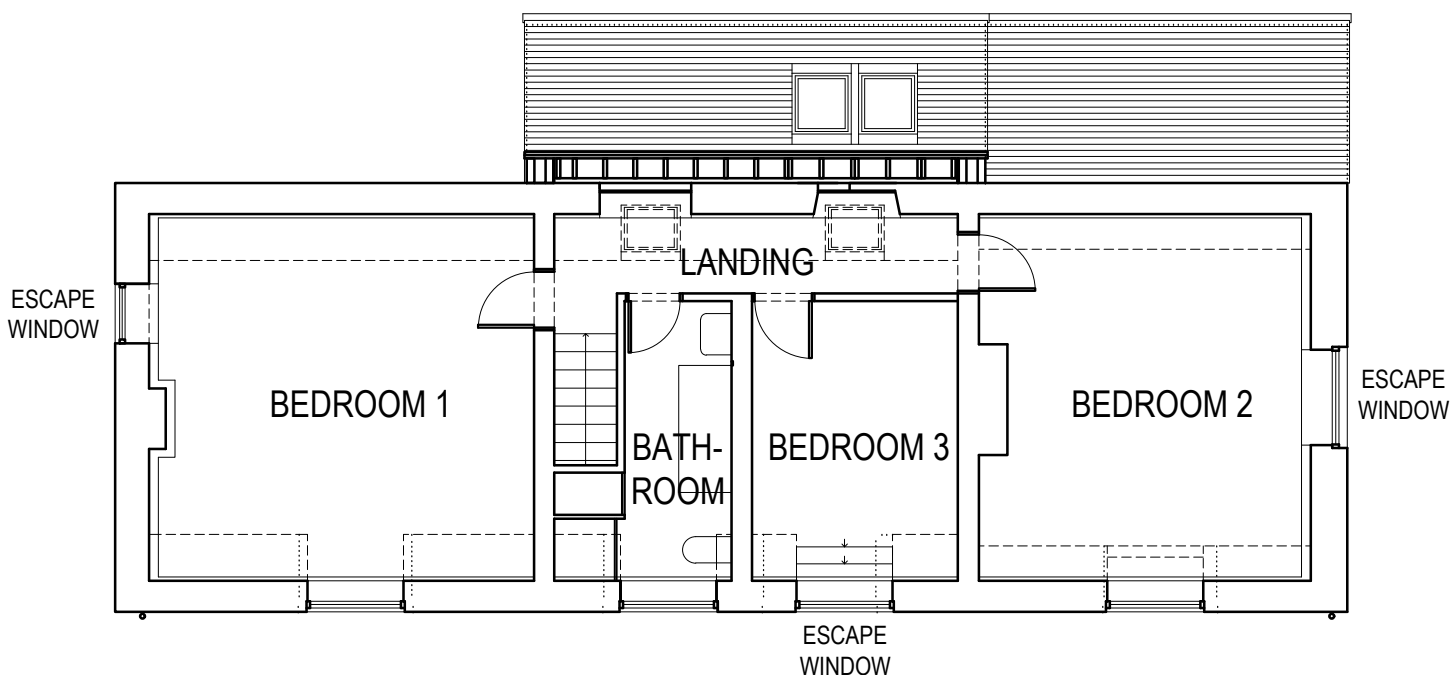

FIRST FLOOR PLAN - PROPOSED

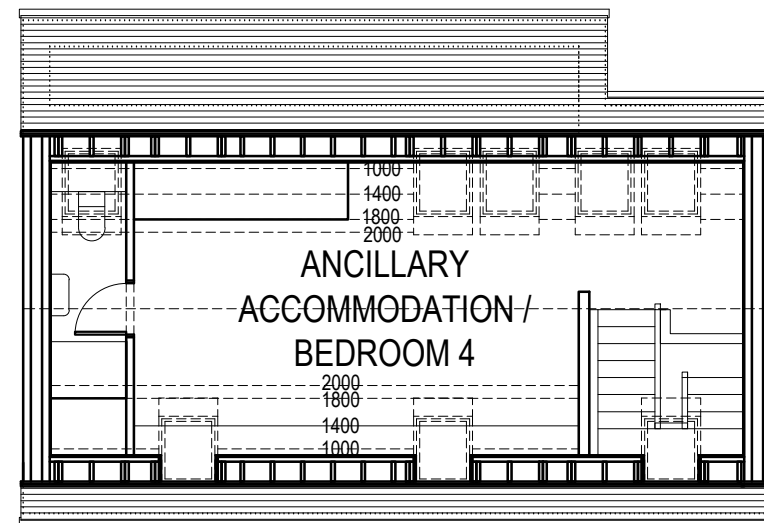


FIRST FLOOR PLAN AND ROOF PLAN - PROPOSED GARAGE

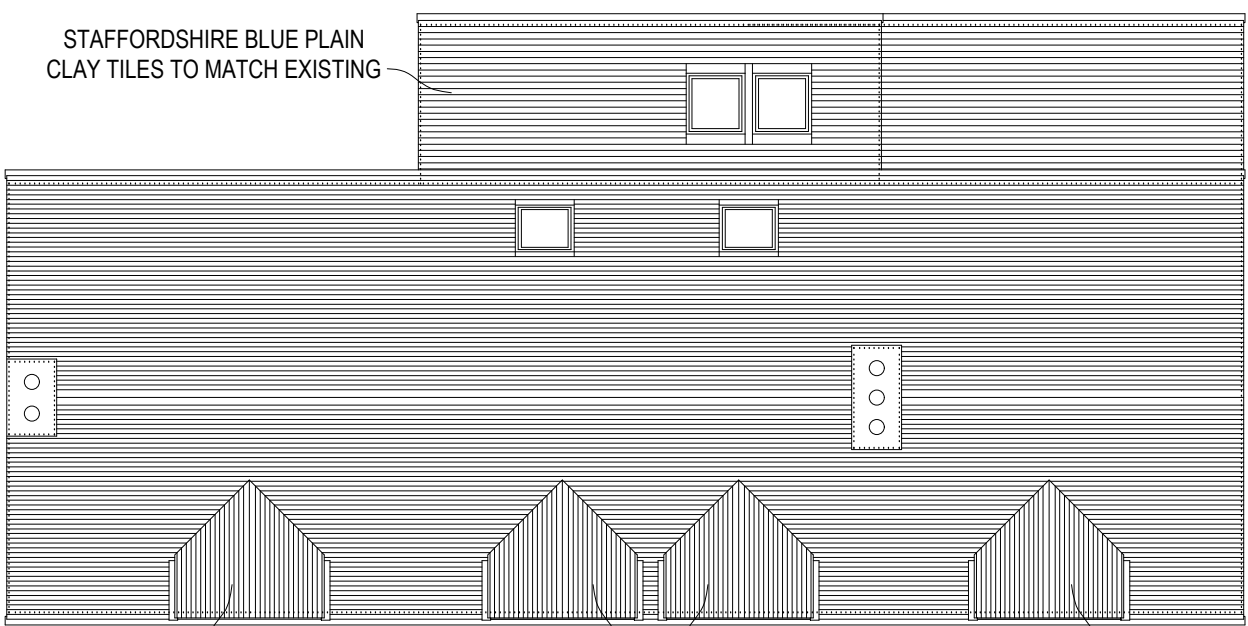
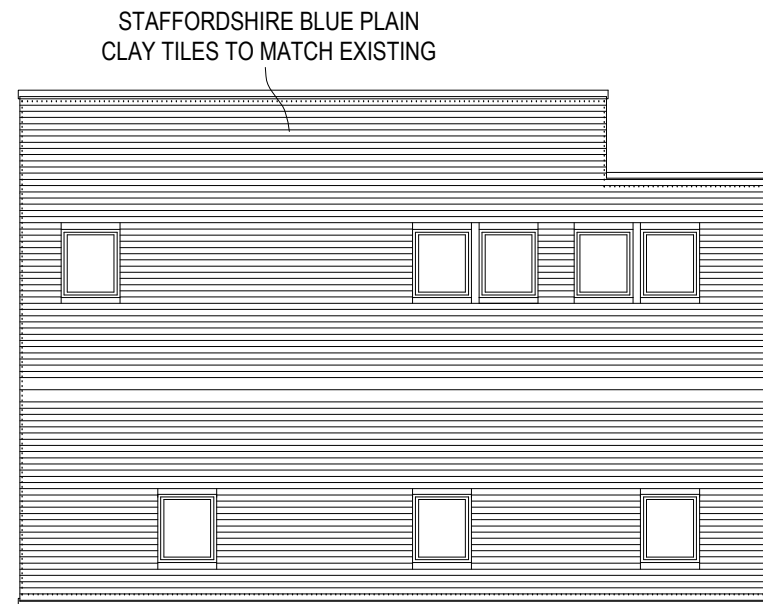


STAFFORDSHIRE BLUE PLAIN CLAY TILES TO MATCH EXISTING

ROOF PLAN - PROPOSED

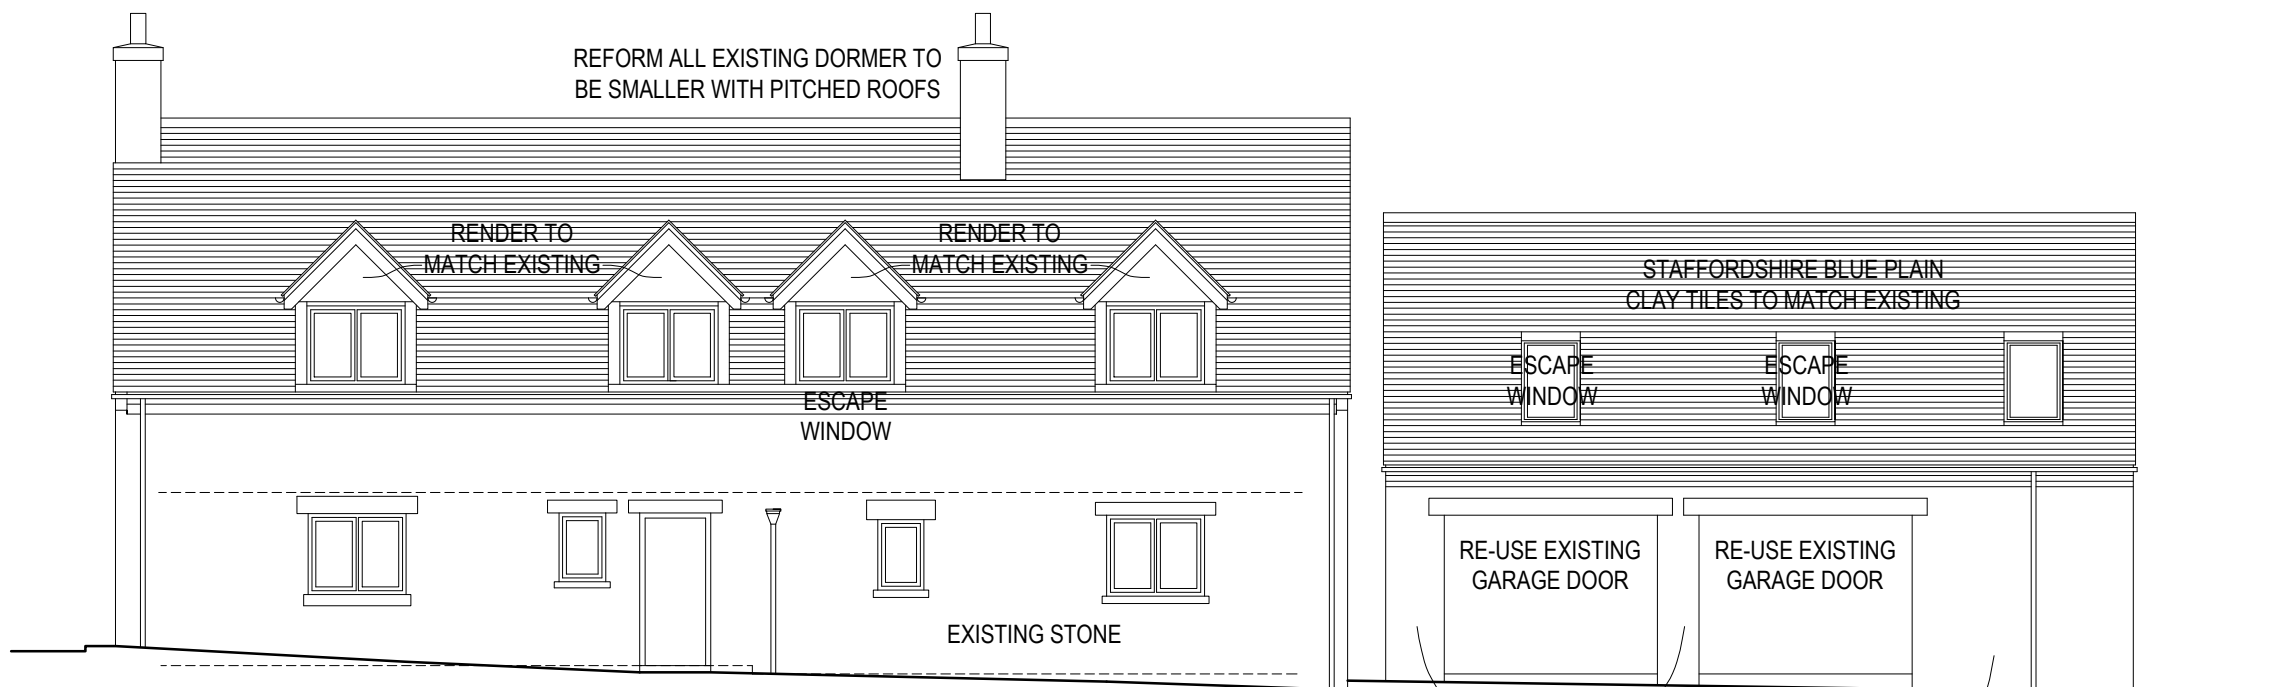


FRONT (WEST) ELEVATION - PROPOSED

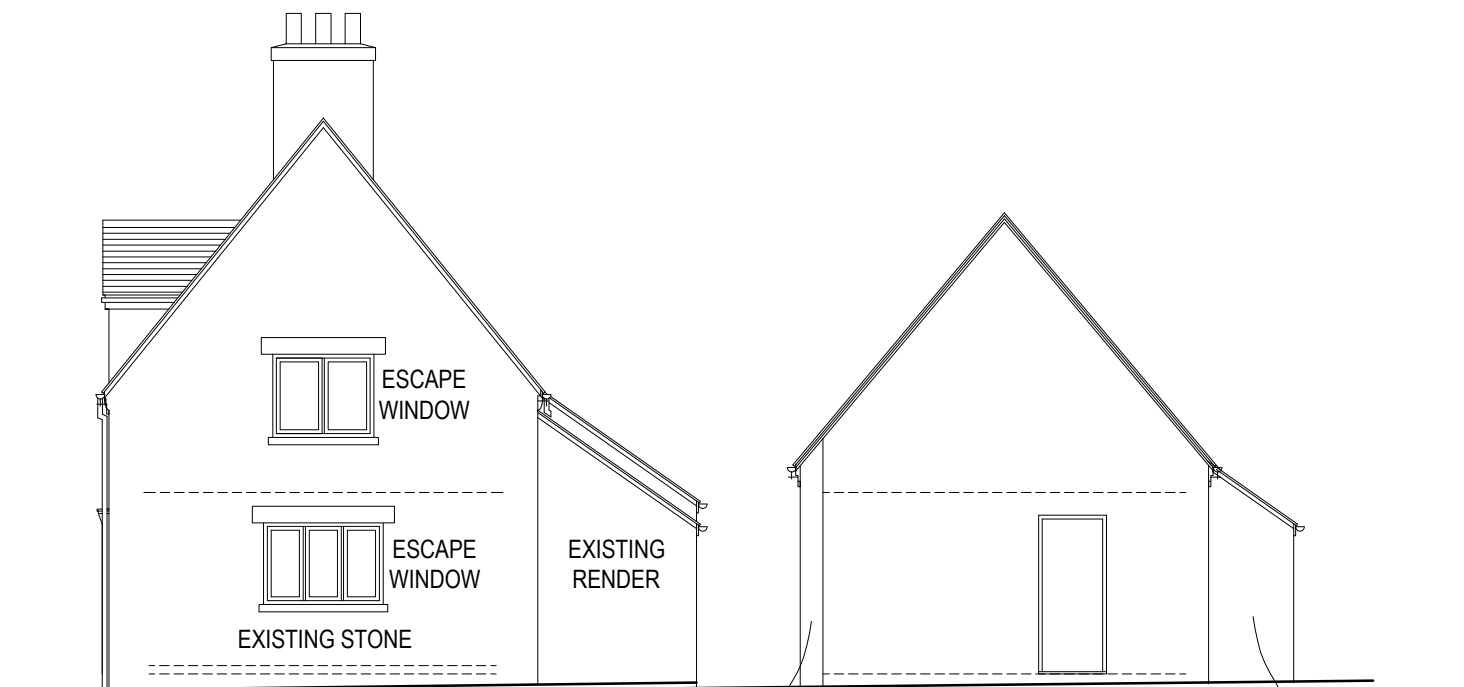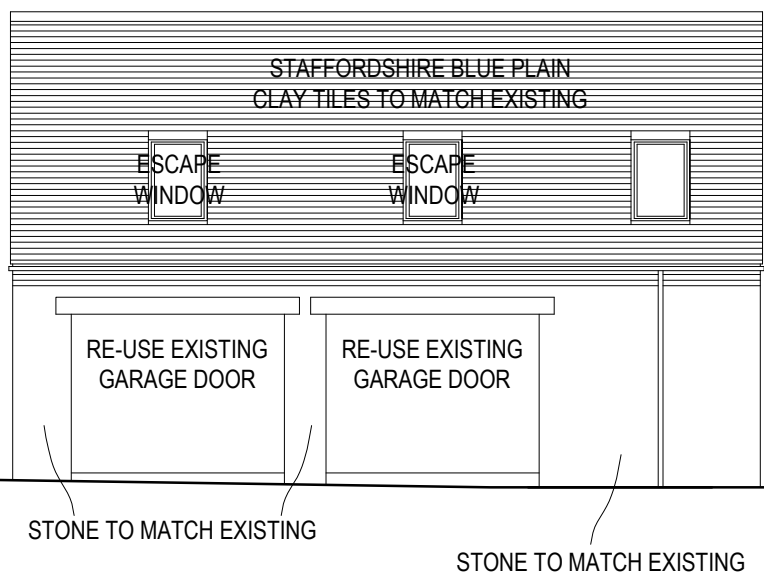

SIDE (SOUTH) ELEVATION / SITE SECTION - PROPOSED



REAR (EAST) ELEVATION - PROPOSED

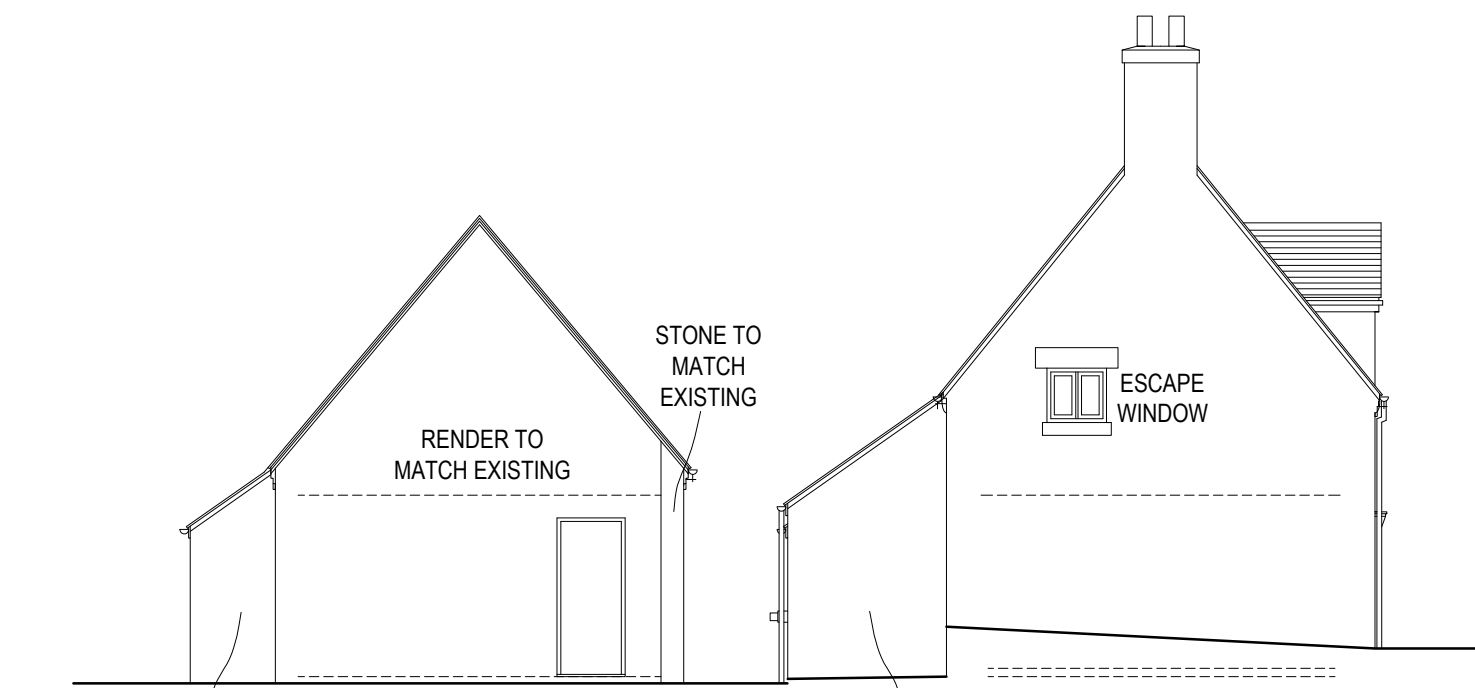

SIDE (NORTH) ELEVATION / SITE SECTION - PROPOSED

©COPYRIGHT DAVID BAILEY ARCHITECT LTD

NOTES:-
THIS DRAWING IS ONLY INTENDED FOR A PLANNING APPLICATION.
ONLY THE CLIENT NAMED IN THE TITLE BLOCK HAS THE COPYRIGHT TO USE THIS DRAWING.
THIS DRAWING IS ONLY FOR USE ON THE SPECIFIC PROJECT THAT IT WAS PREPARED FOR.
NO BUILDING WORK SHOULD BE UNDERTAKEN UNTIL PLANNING PERMISSION IS GRANTED AND ANY
PRE-COMMENCEMENT PLANNING CONDITIONS HAVE BEEN DISCHARGED.
NO BUILDING WORK SHOULD BE UNDERTAKEN UNTIL BUILDING REGULATIONS PLAN CHECK APPROVAL HAS
BEEN ISSUED - THE DRAWINGS MUST NOT BE USED TO BUILD THE WORK UNDER A BUILDING NOTICE.
THE BUILDER / CONTRACTOR MUST CHECK DIMENSIONS AND DETAILS ON SITE PRIOR TO ORDERING
MATERIALS, FABRICATING ANY COMPONENTS, ETC.
THE BUILDER / CONTRACTOR MUST NOT RELY ON SCALING OFF DRAWINGS.

PLAN OF WORK STAGES (RIBA PLAN OF WORK)
0. STRATEGIC DEFINITION (PRE-DESIGN) (HOW TO MEET CLIENT'S REQUIREMENTS)
1. PREPARATION AND BRIEF (PRE-DESIGN) (DEVELOP THE DETAIL OF THE PROJECT BRIEF)
2. CONCEPT DESIGN (DESIGN) (SKETCH DESIGN IDEAS AND DEVELOPMENT)
3. DEVELOPED DESIGN (DESIGN) (DEVELOP THE DESIGN UP TO PLANNING APPLICATION / PO EQUIVALENT)
4. TECHNICAL DESIGN (DESIGN) (BUILDING REGULATIONS DRAWINGS)
5. MANUFACTURING AND CONSTRUCTION (CONSTRUCTION)
6. HANDOVER
7. USE

PROJECT TEAM
CLIENT - MS. M. SAGIAN, ABBEY DAIRY, 218 ABBEY GREEN ROAD, LEEK, ST13 8SA
ARCHITECT - DAVID BAILEY ARCHITECT LTD, 26 MOW LANE, GILLOW HEATH, ST8 6QQ
TEL 01782 516 355 EMAIL DAVIDBAILEYARCHITECT@BTINTERNET.COM
STRUCTURAL ENGINEER -
BUILDING CONTROL -
PRINCIPAL CONTRACTOR -

REV.	DESCRIPTION	DATE	INT.
C	DETAILS	JAN 25	DB
B	DETAILS	JAN 25	DB
A	DETAILS	JAN 25	DB

DAVID BAILEY ARCHITECT LTD
Gillow Fold Farm, 26 Mow Lane, Gillow Heath,
Biddulph, Staffordshire, ST8 6QQ Tel: 01782 516355
E-mail: davidbailey.architect@btinternet.com

PROJECT: ABBEY DAIRY, 218 ABBEY GREEN ROAD,
ST13 8SA - EXTENSION, ALTERATIONS
AND GARAGE WITH ROOM ABOVE

SCALE: 1:100 @A1

DATE: JAN 2025

DRAWN BY: DB

TITLE: FLOOR PLANS, ROOF PLAN,
ELEVATIONS AND SECTIONS -
PROPOSED

JOB NUMBER: 00842

DRAWING NUMBER: 00842-003C