



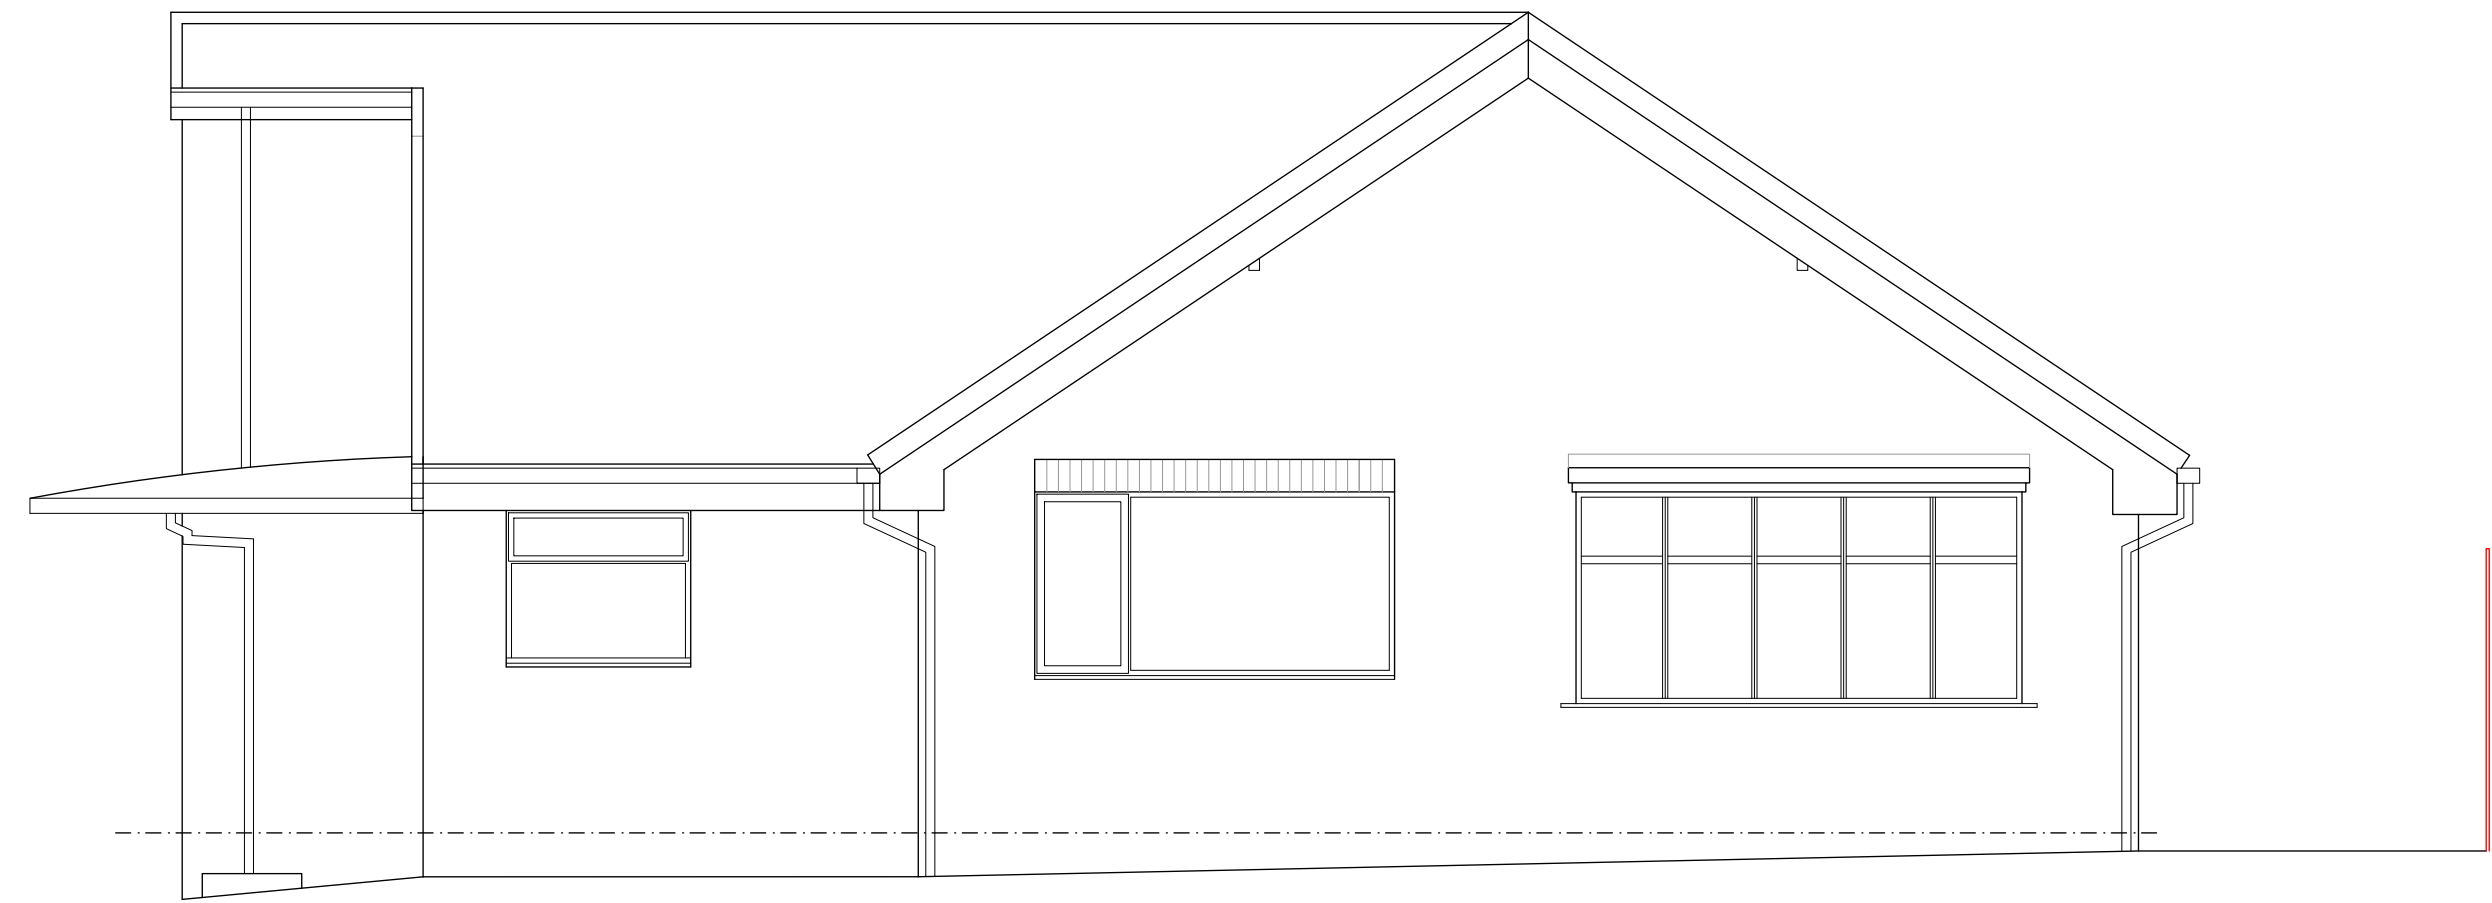

NORTH ELEVATION SCALE 1:50

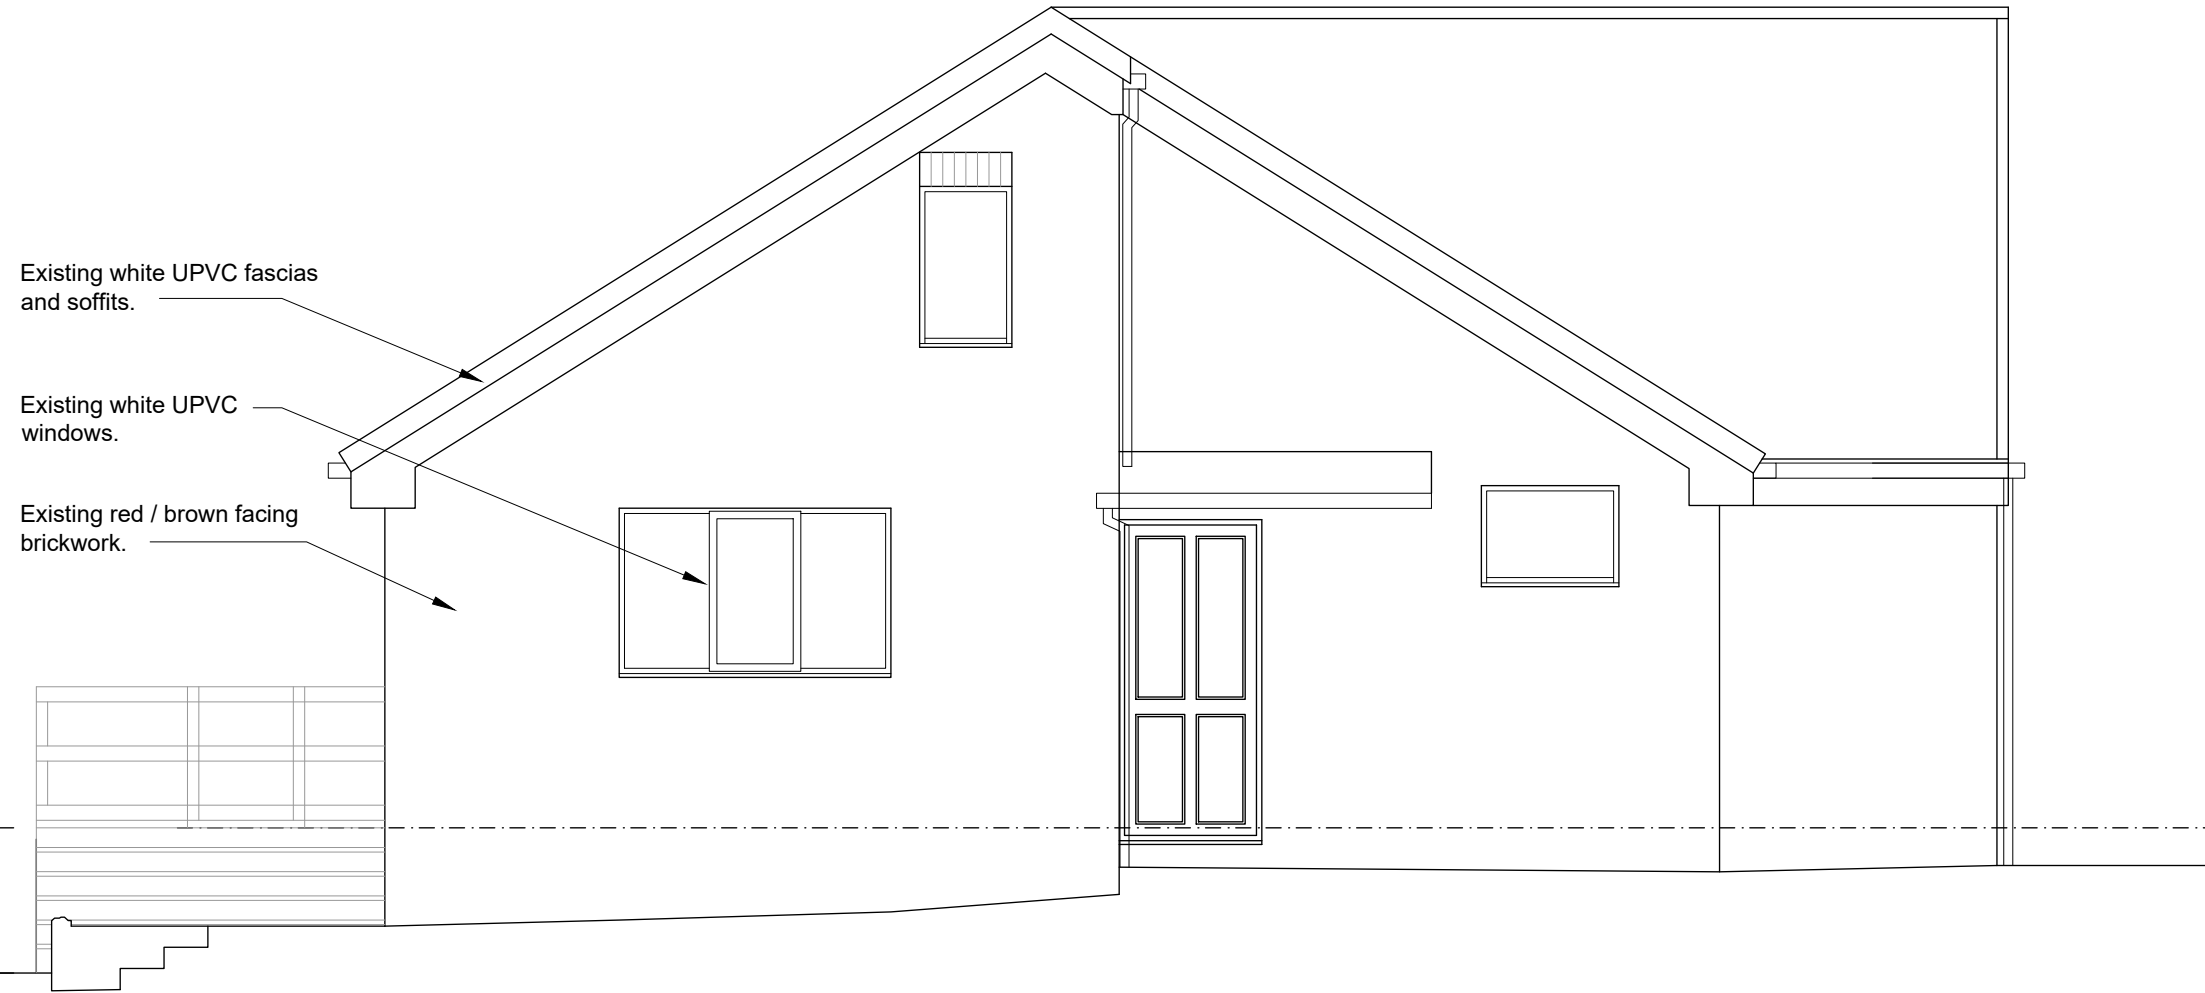


SOUTH ELEVATION SCALE 1:50




EAST ELEVATION SCALE 1:50



WEST ELEVATION SCALE 1:50

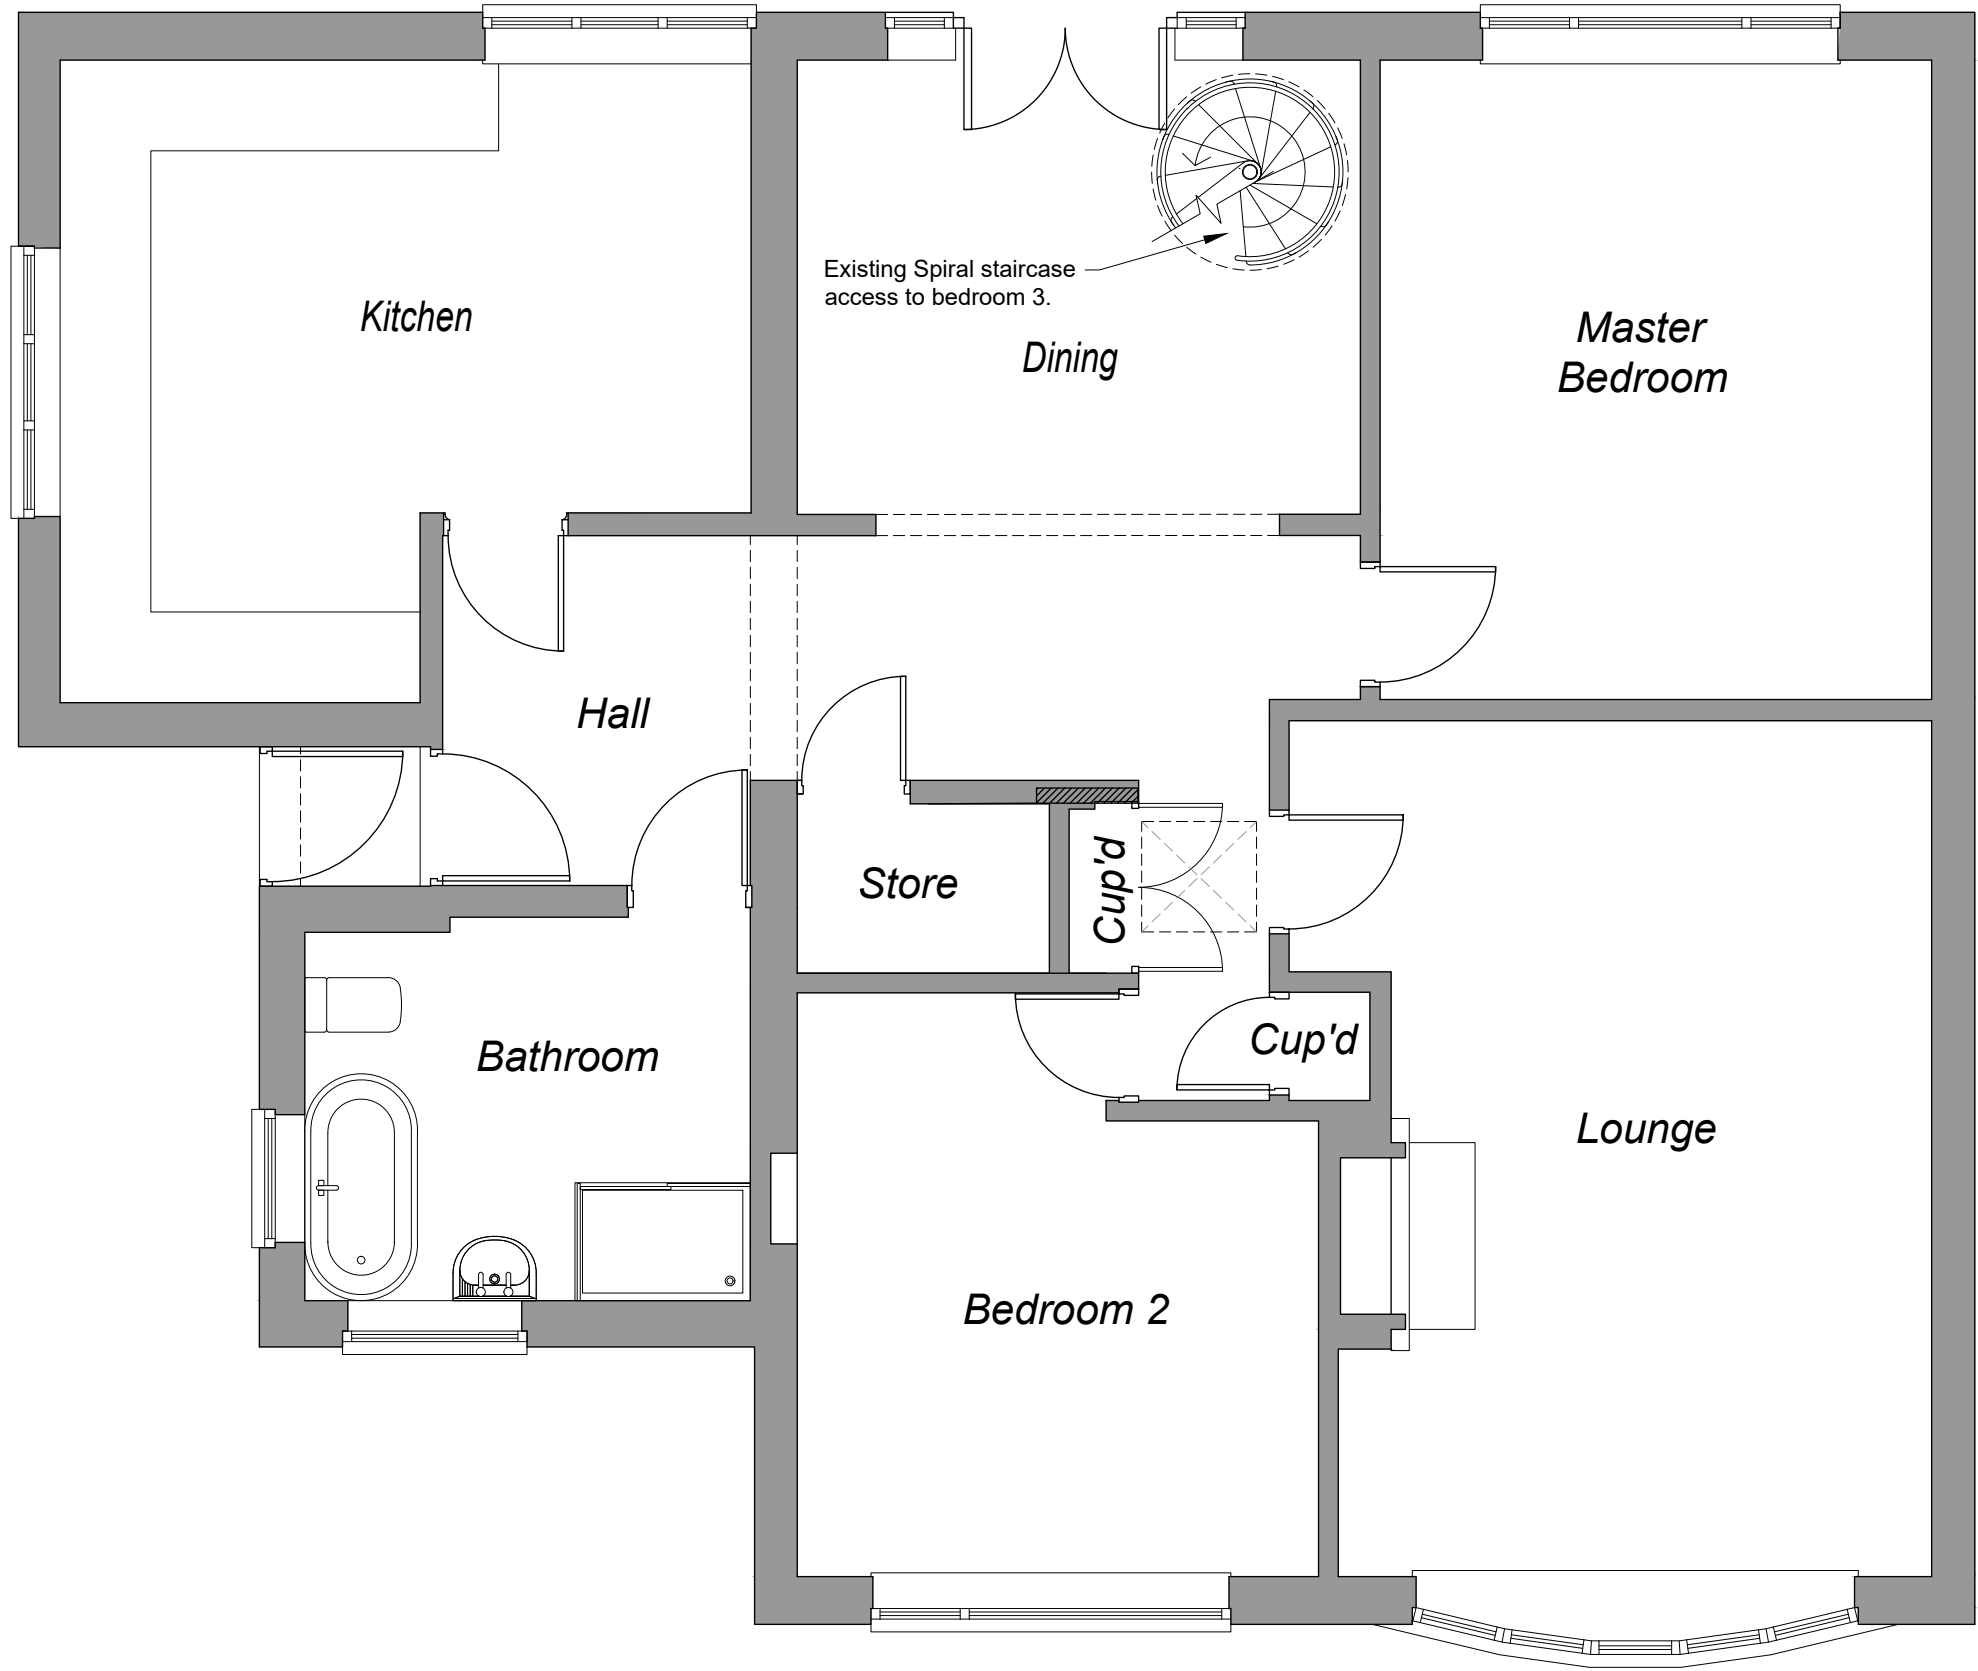

GROUND FLOOR PLAN SCALE 1:50

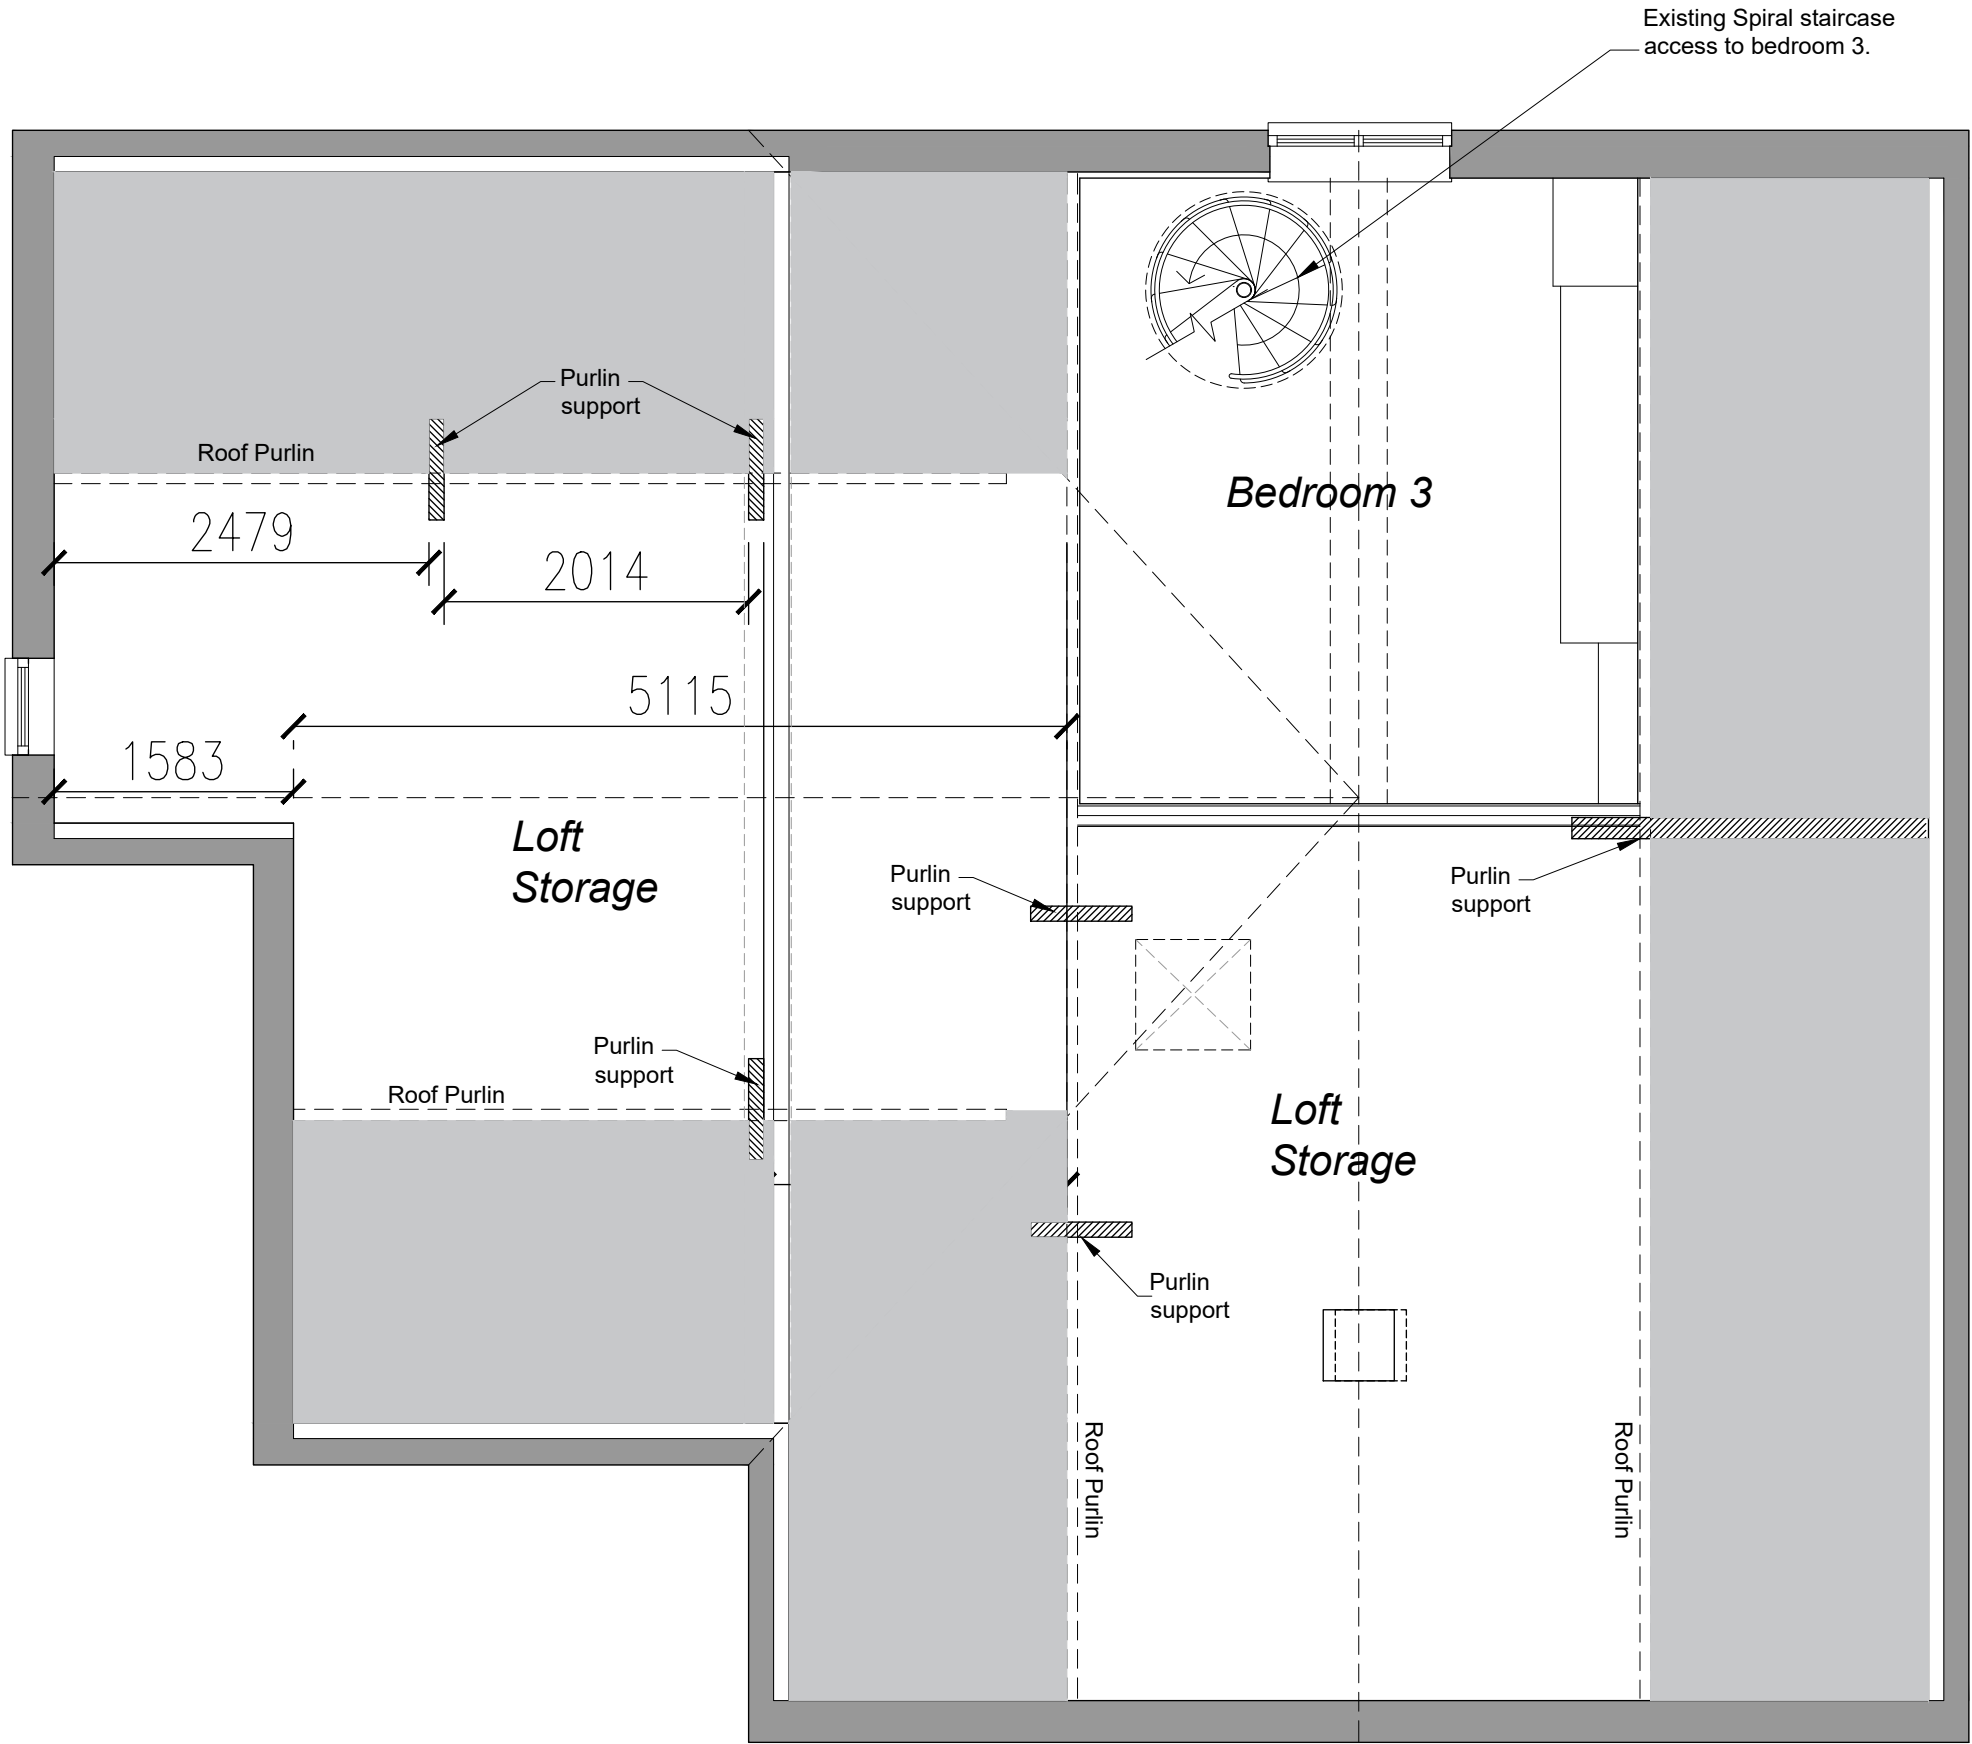

FIRST FLOOR PLAN SCALE 1:50

Rev	Date	Description

A1 Drawing Sheet



enquiries@forte-architectural.co.uk

Client.
Mr & Mrs Deacon

Project.
Proposed Rear Extension 16 St Leonard's Avenue, Ipstones, ST10 2QD

Title.
Plans As Existing

Date.
Dec 2024

Scale.
As Noted @ A1

Project No.
FAD-56

Drawing No.
FAD-56-P-01

Drawn.
-

Revision.
-

