



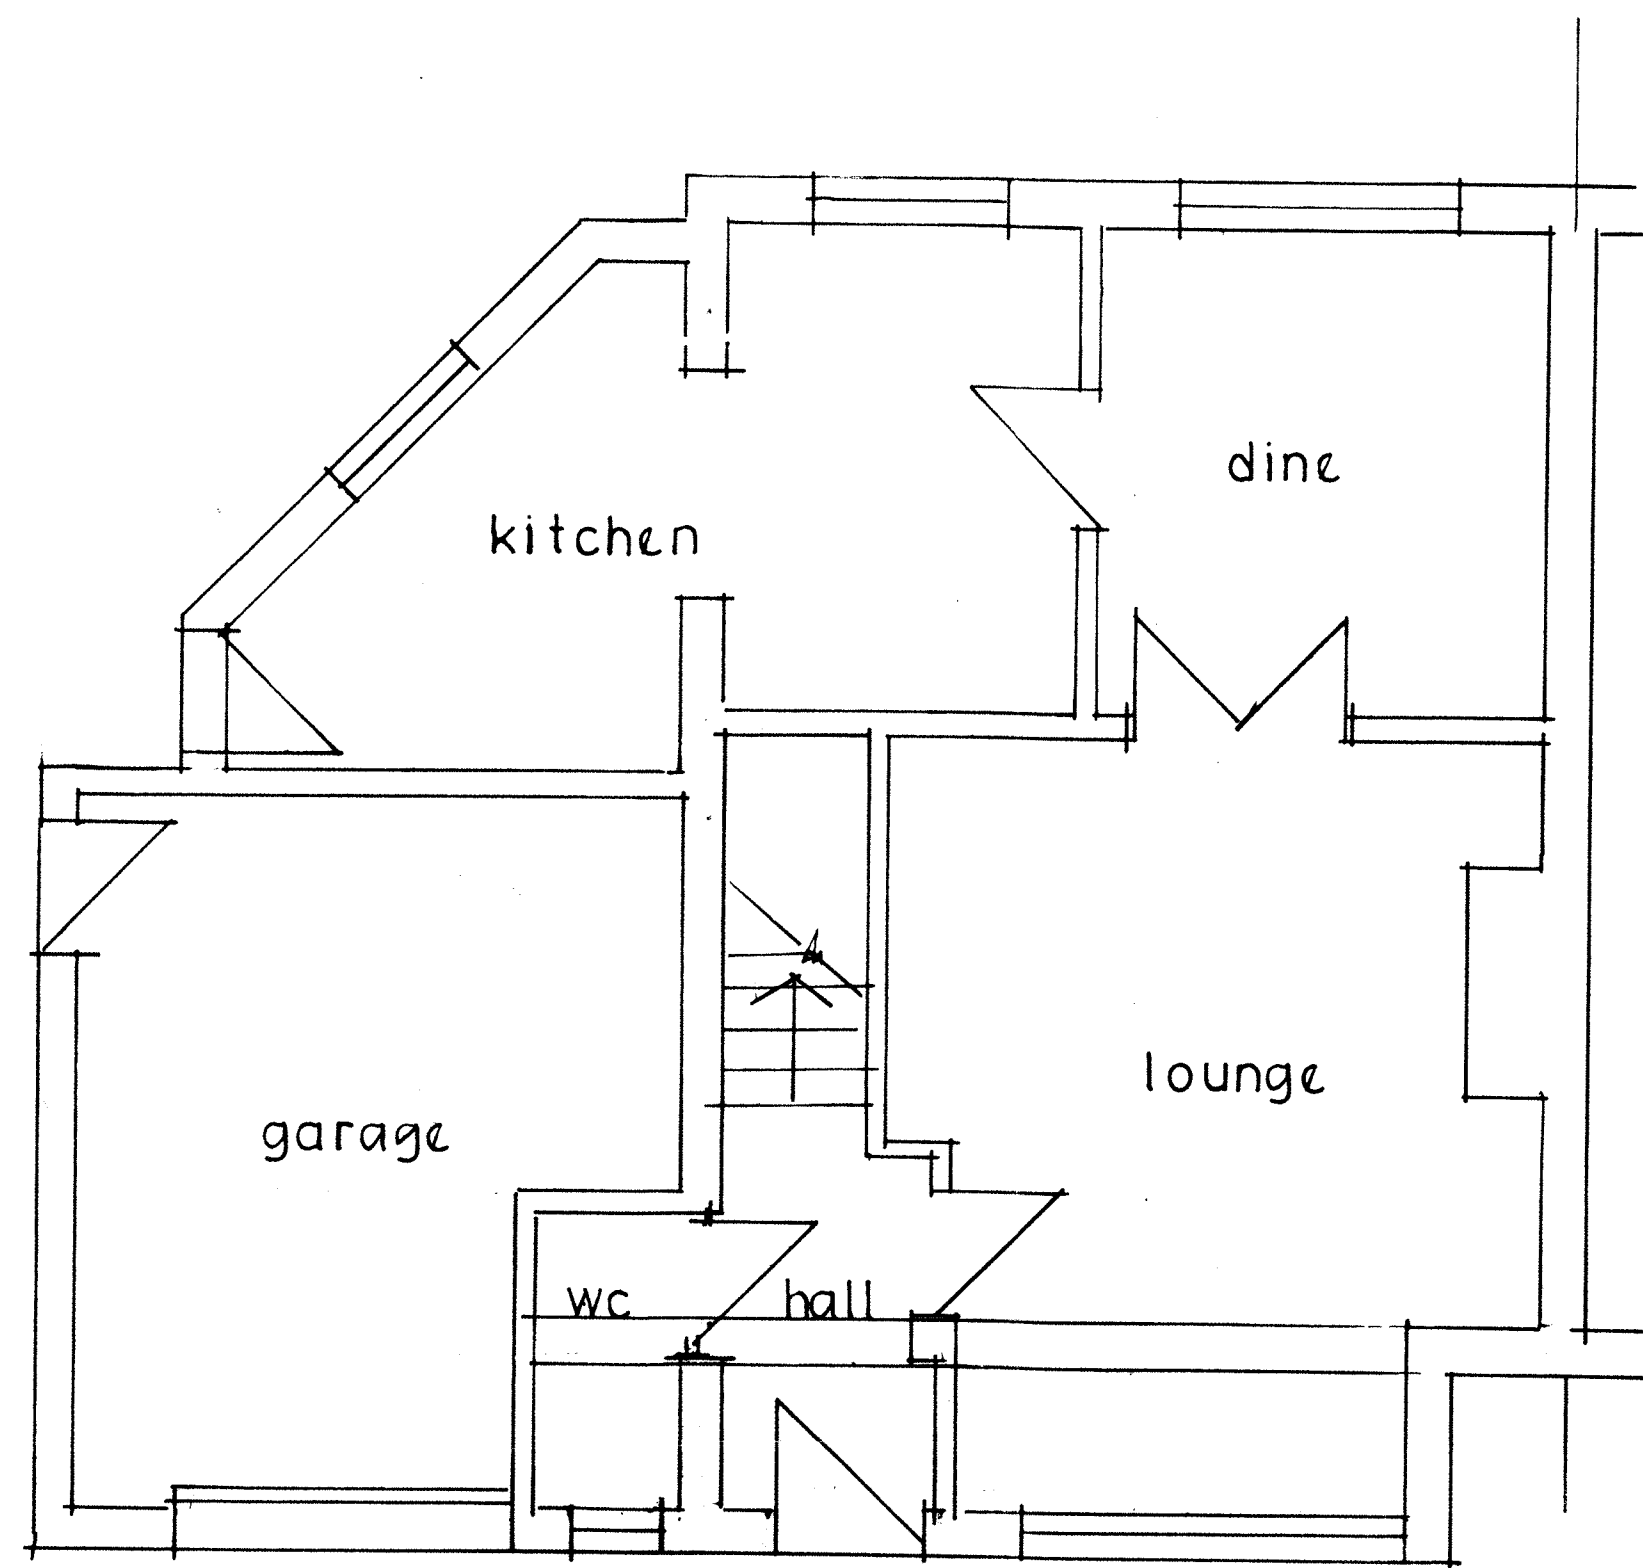

GROUND FLOOR PLAN

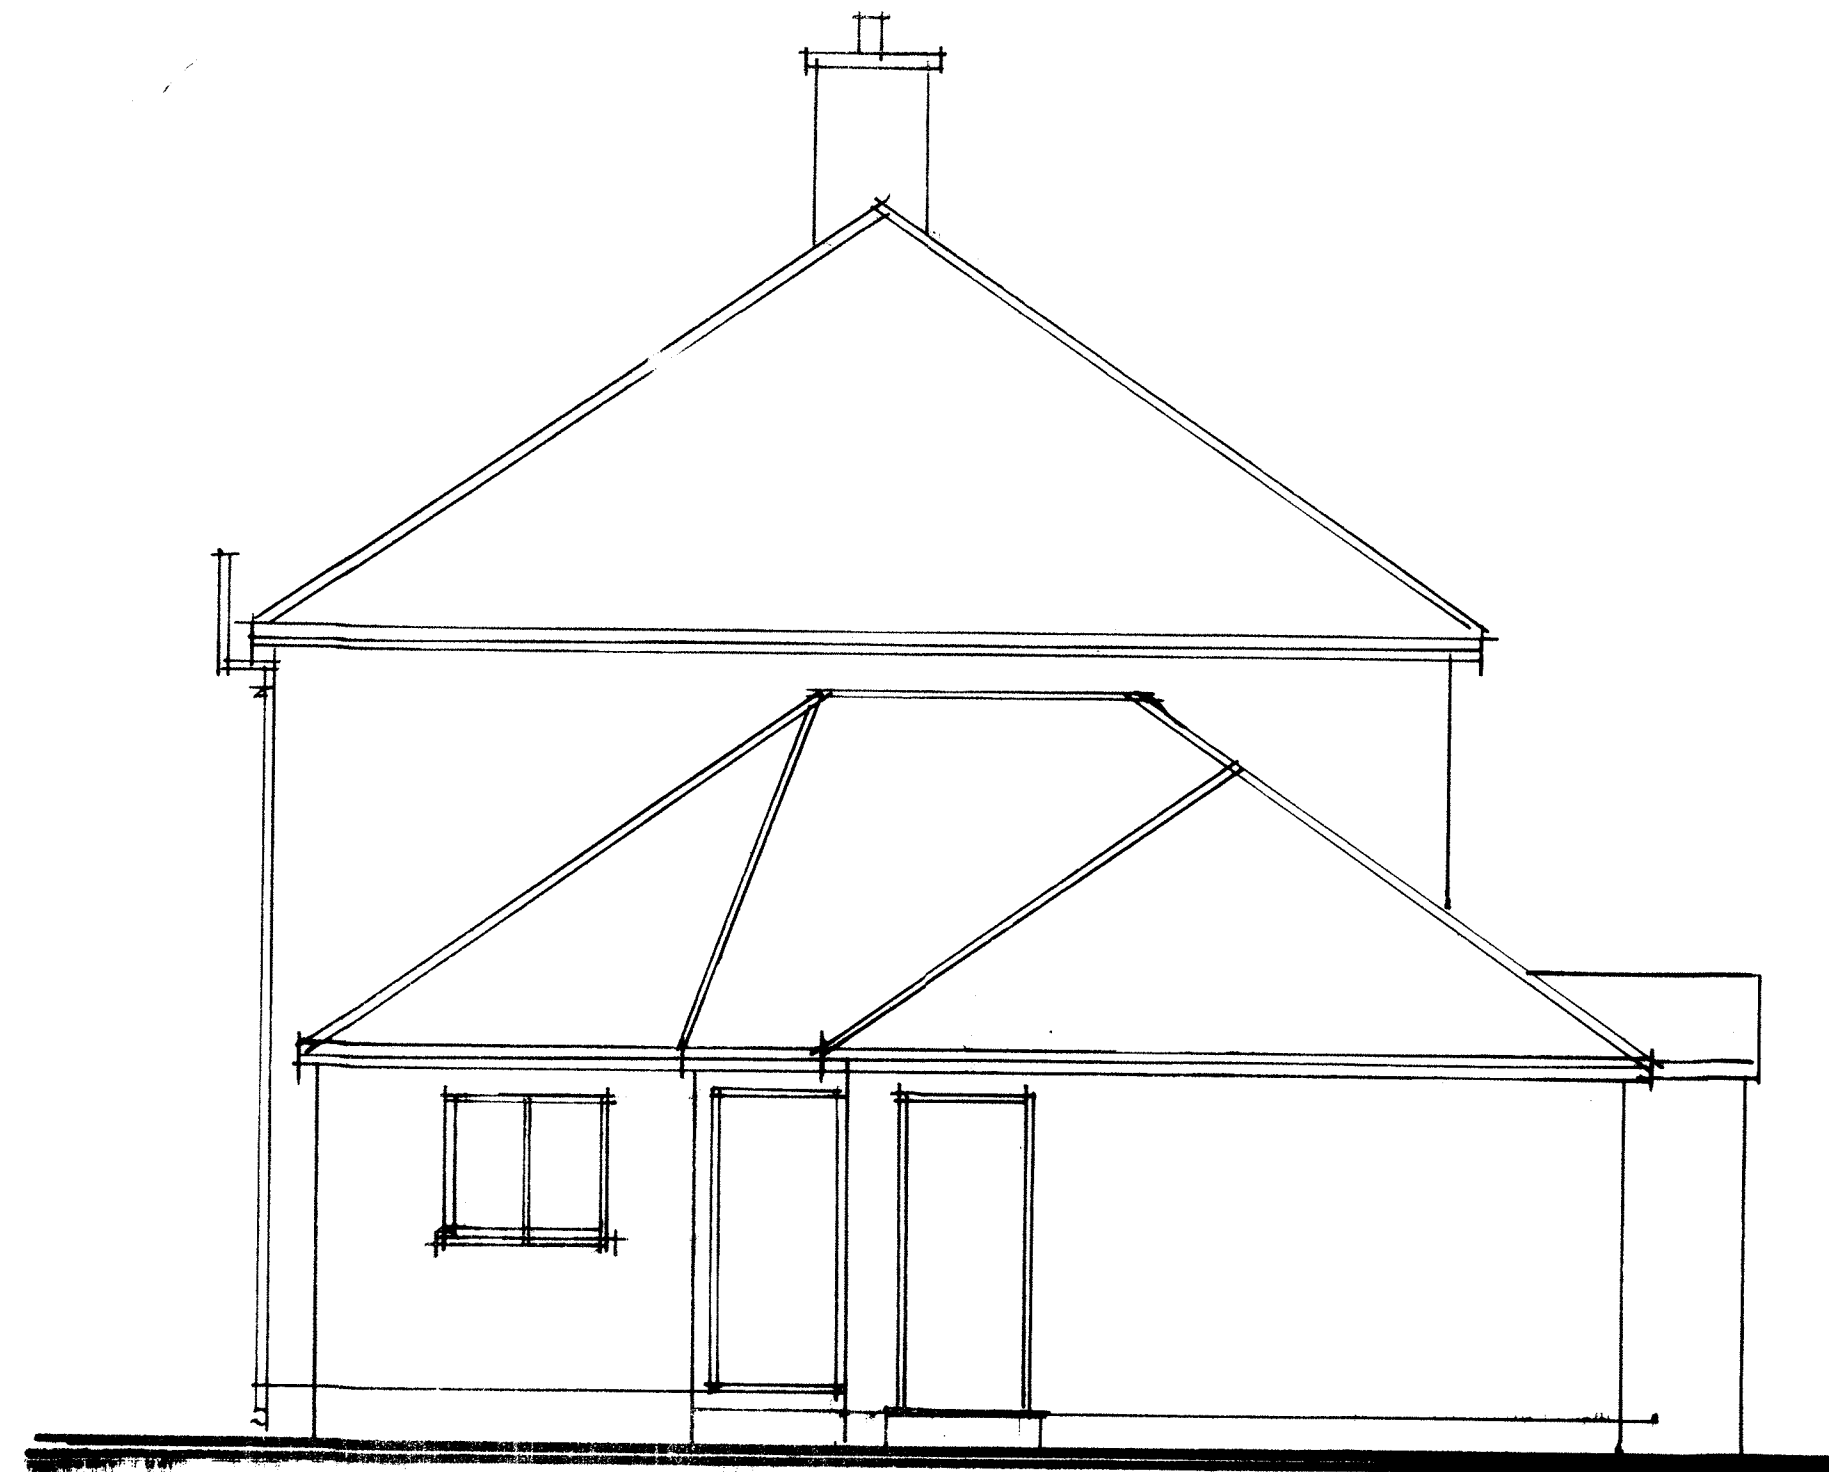


SIDE ELEVATION



REAR ELEVATION

18, BEECH AVENUE, CHEDDLETON, STAFFS. EXISTING DETAILS

SCALE 1:50 0 1 2 3 4 5 m

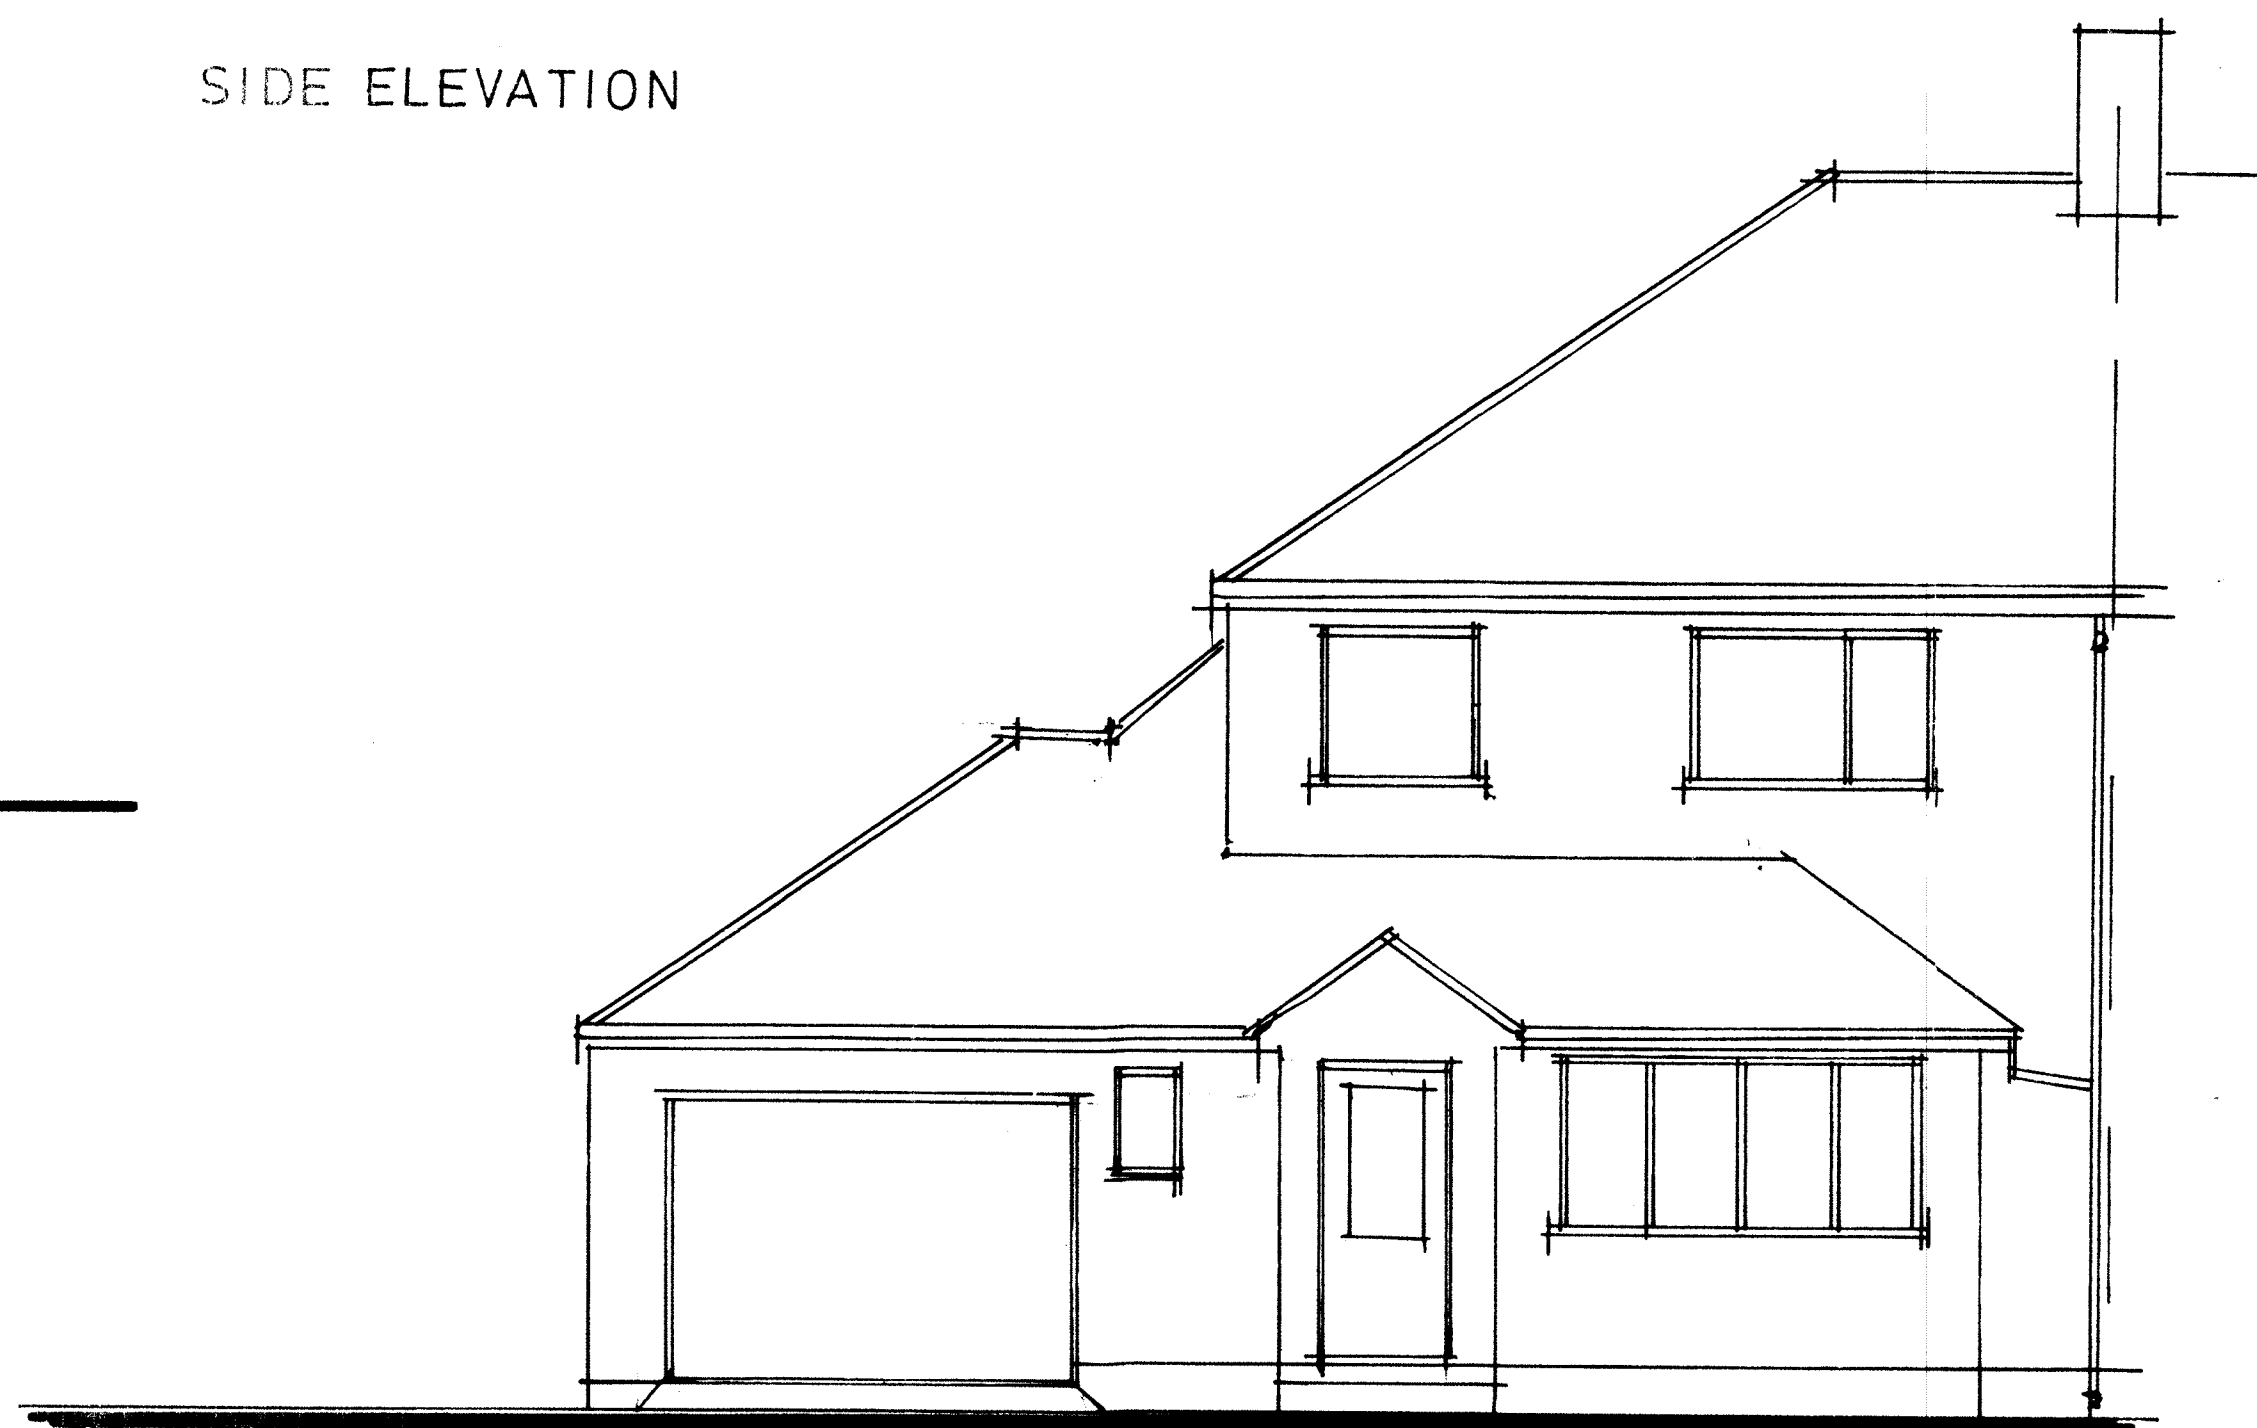

FRONT ELEVATION