




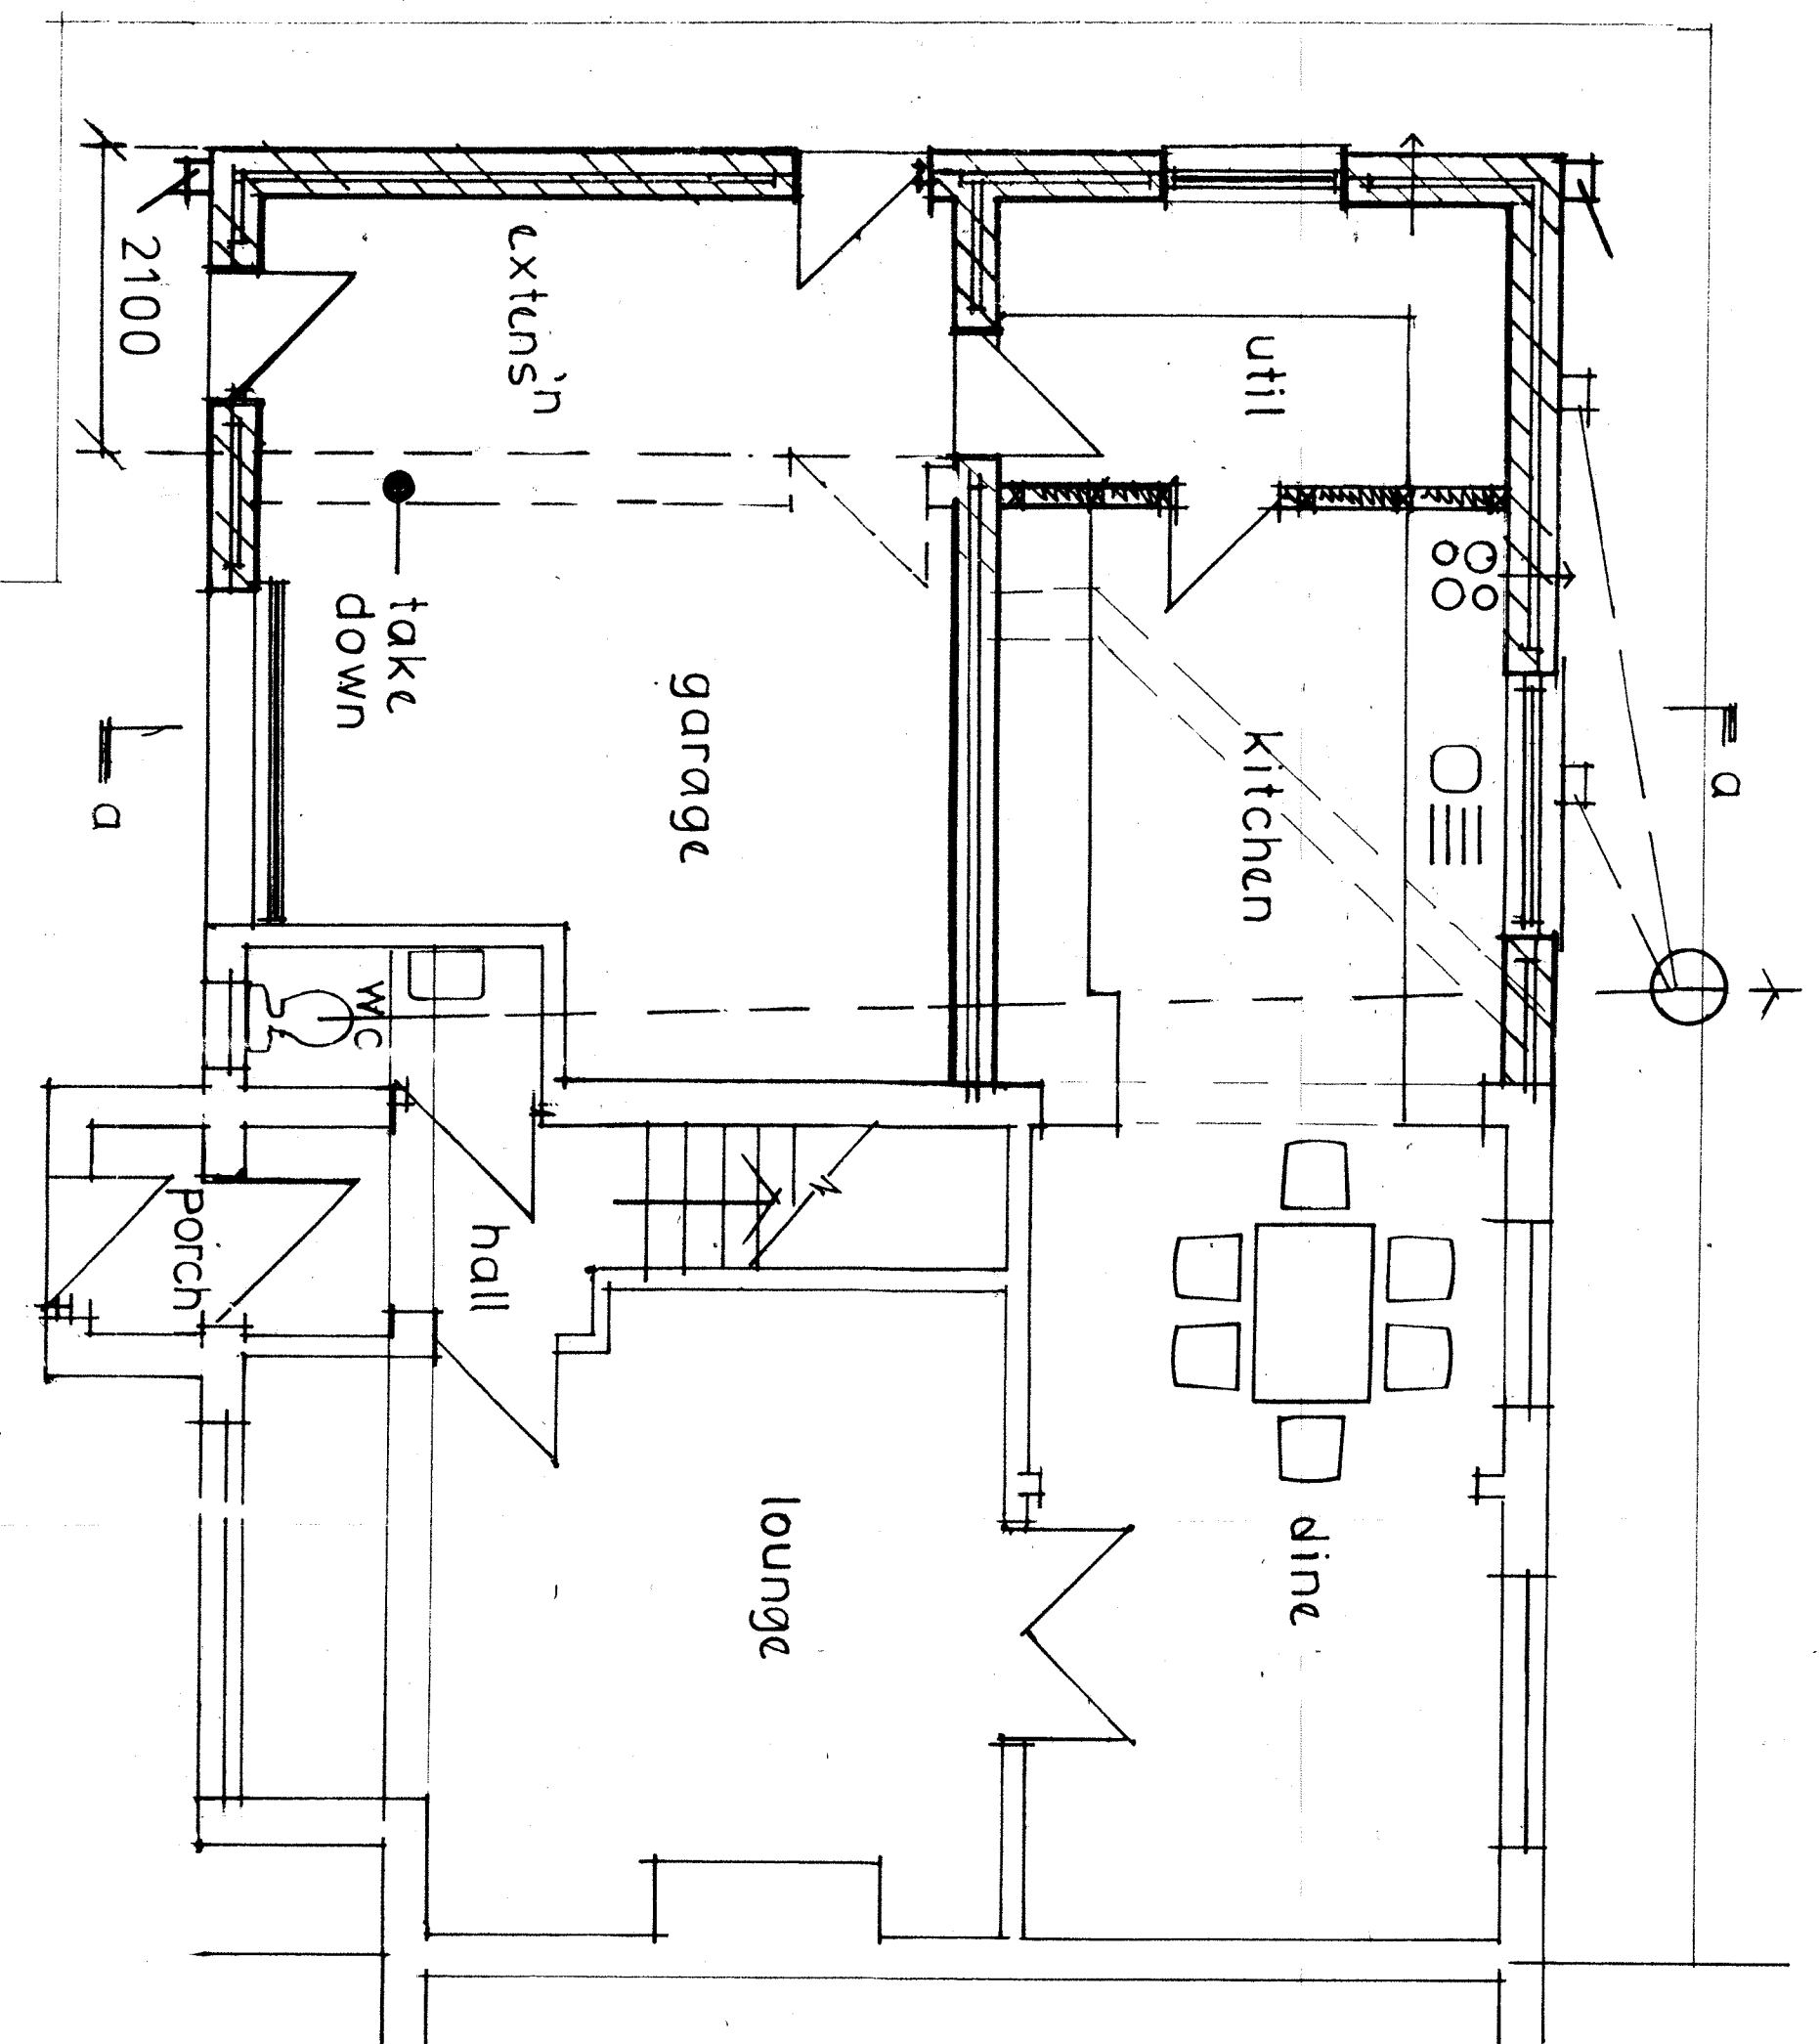


proposed ground floor

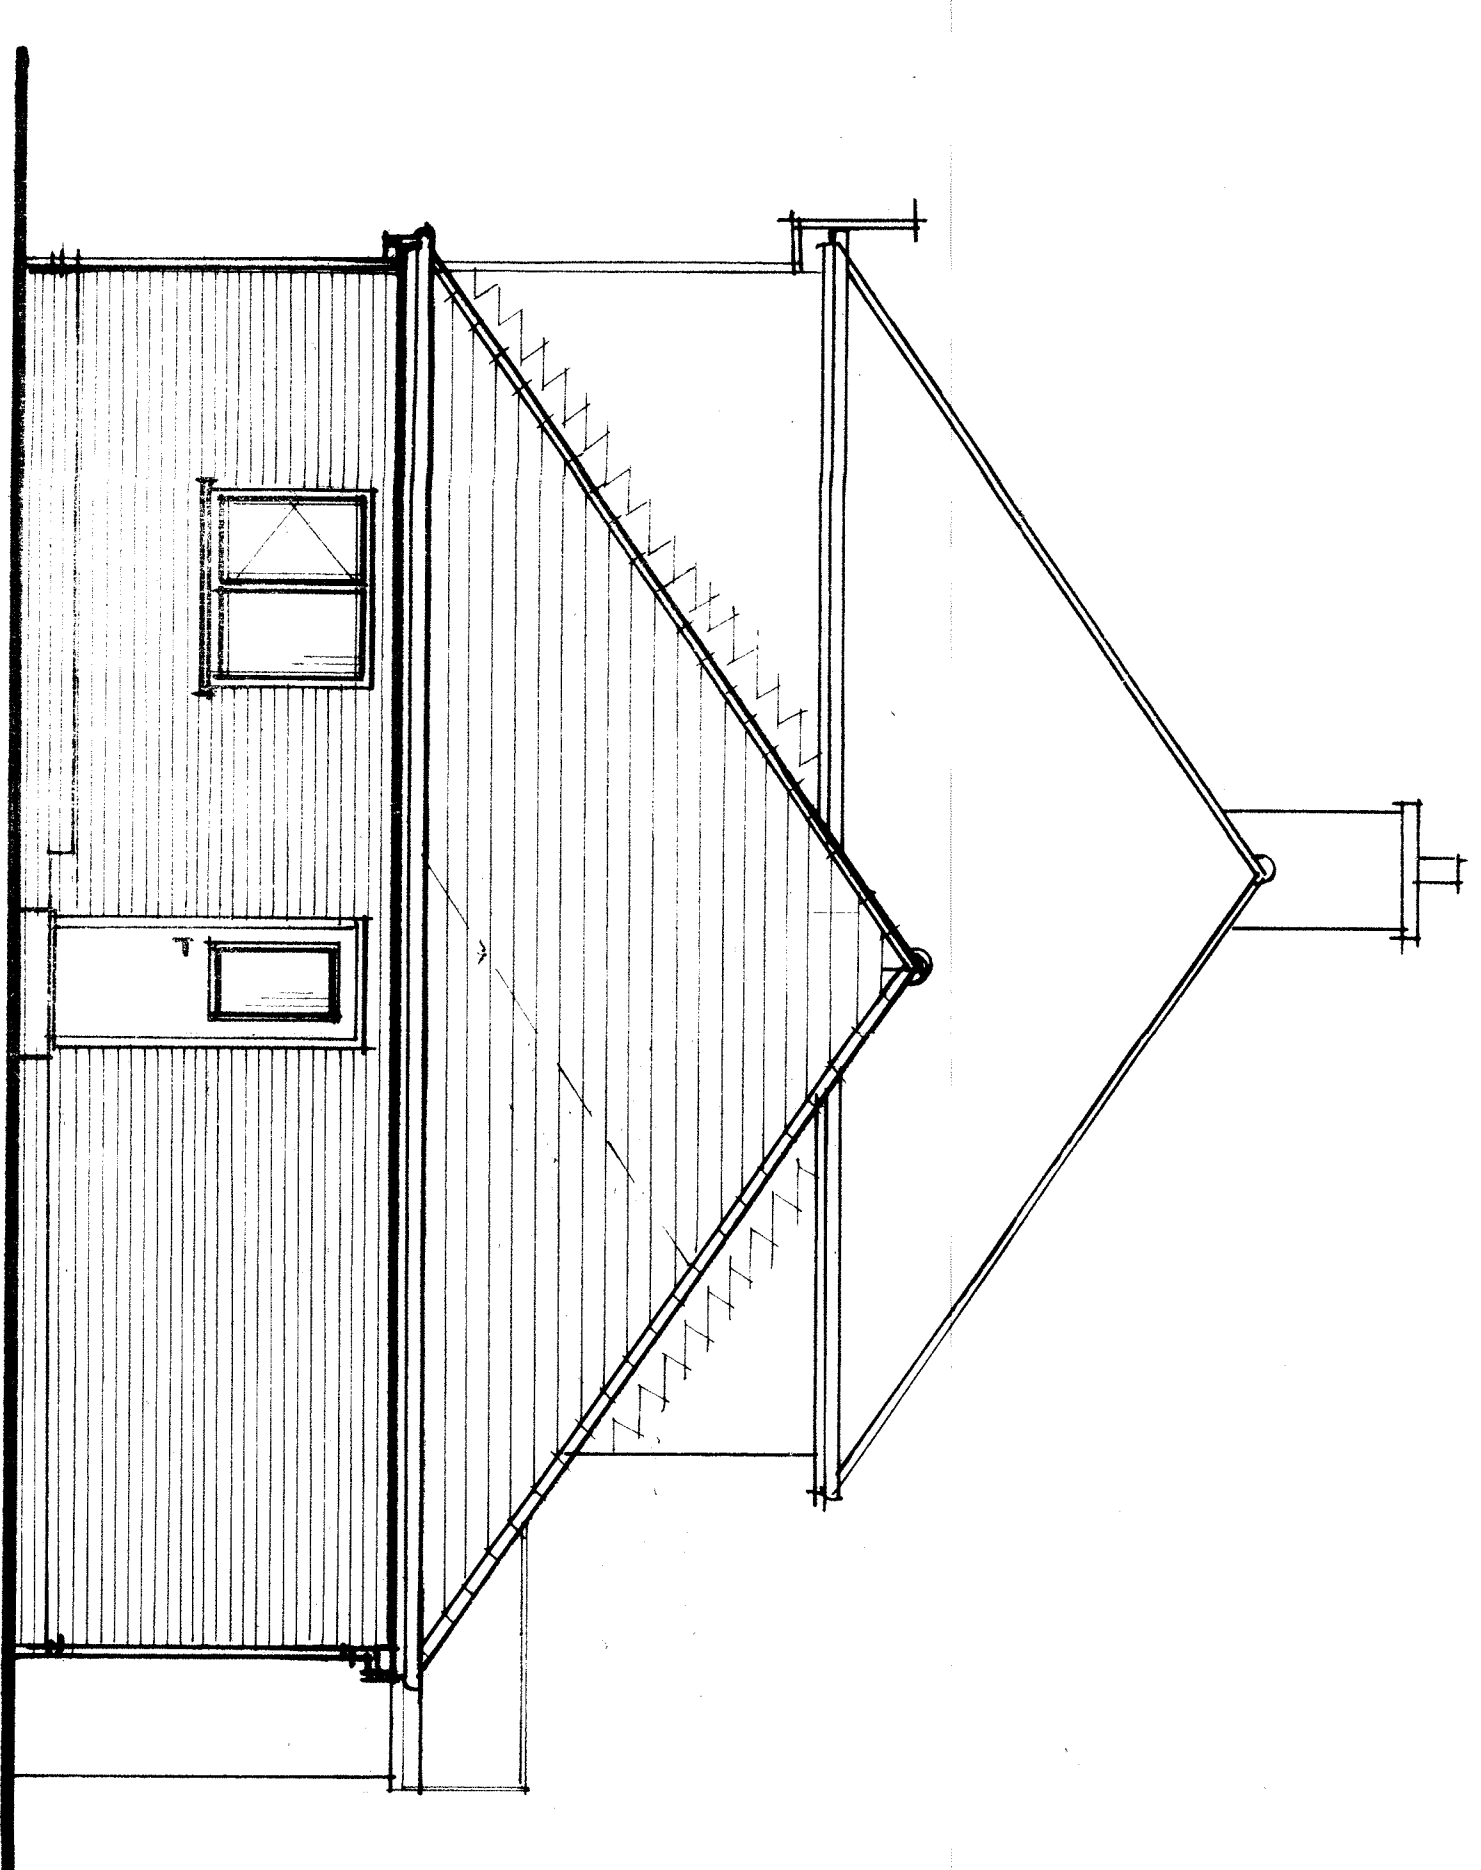


side elevation

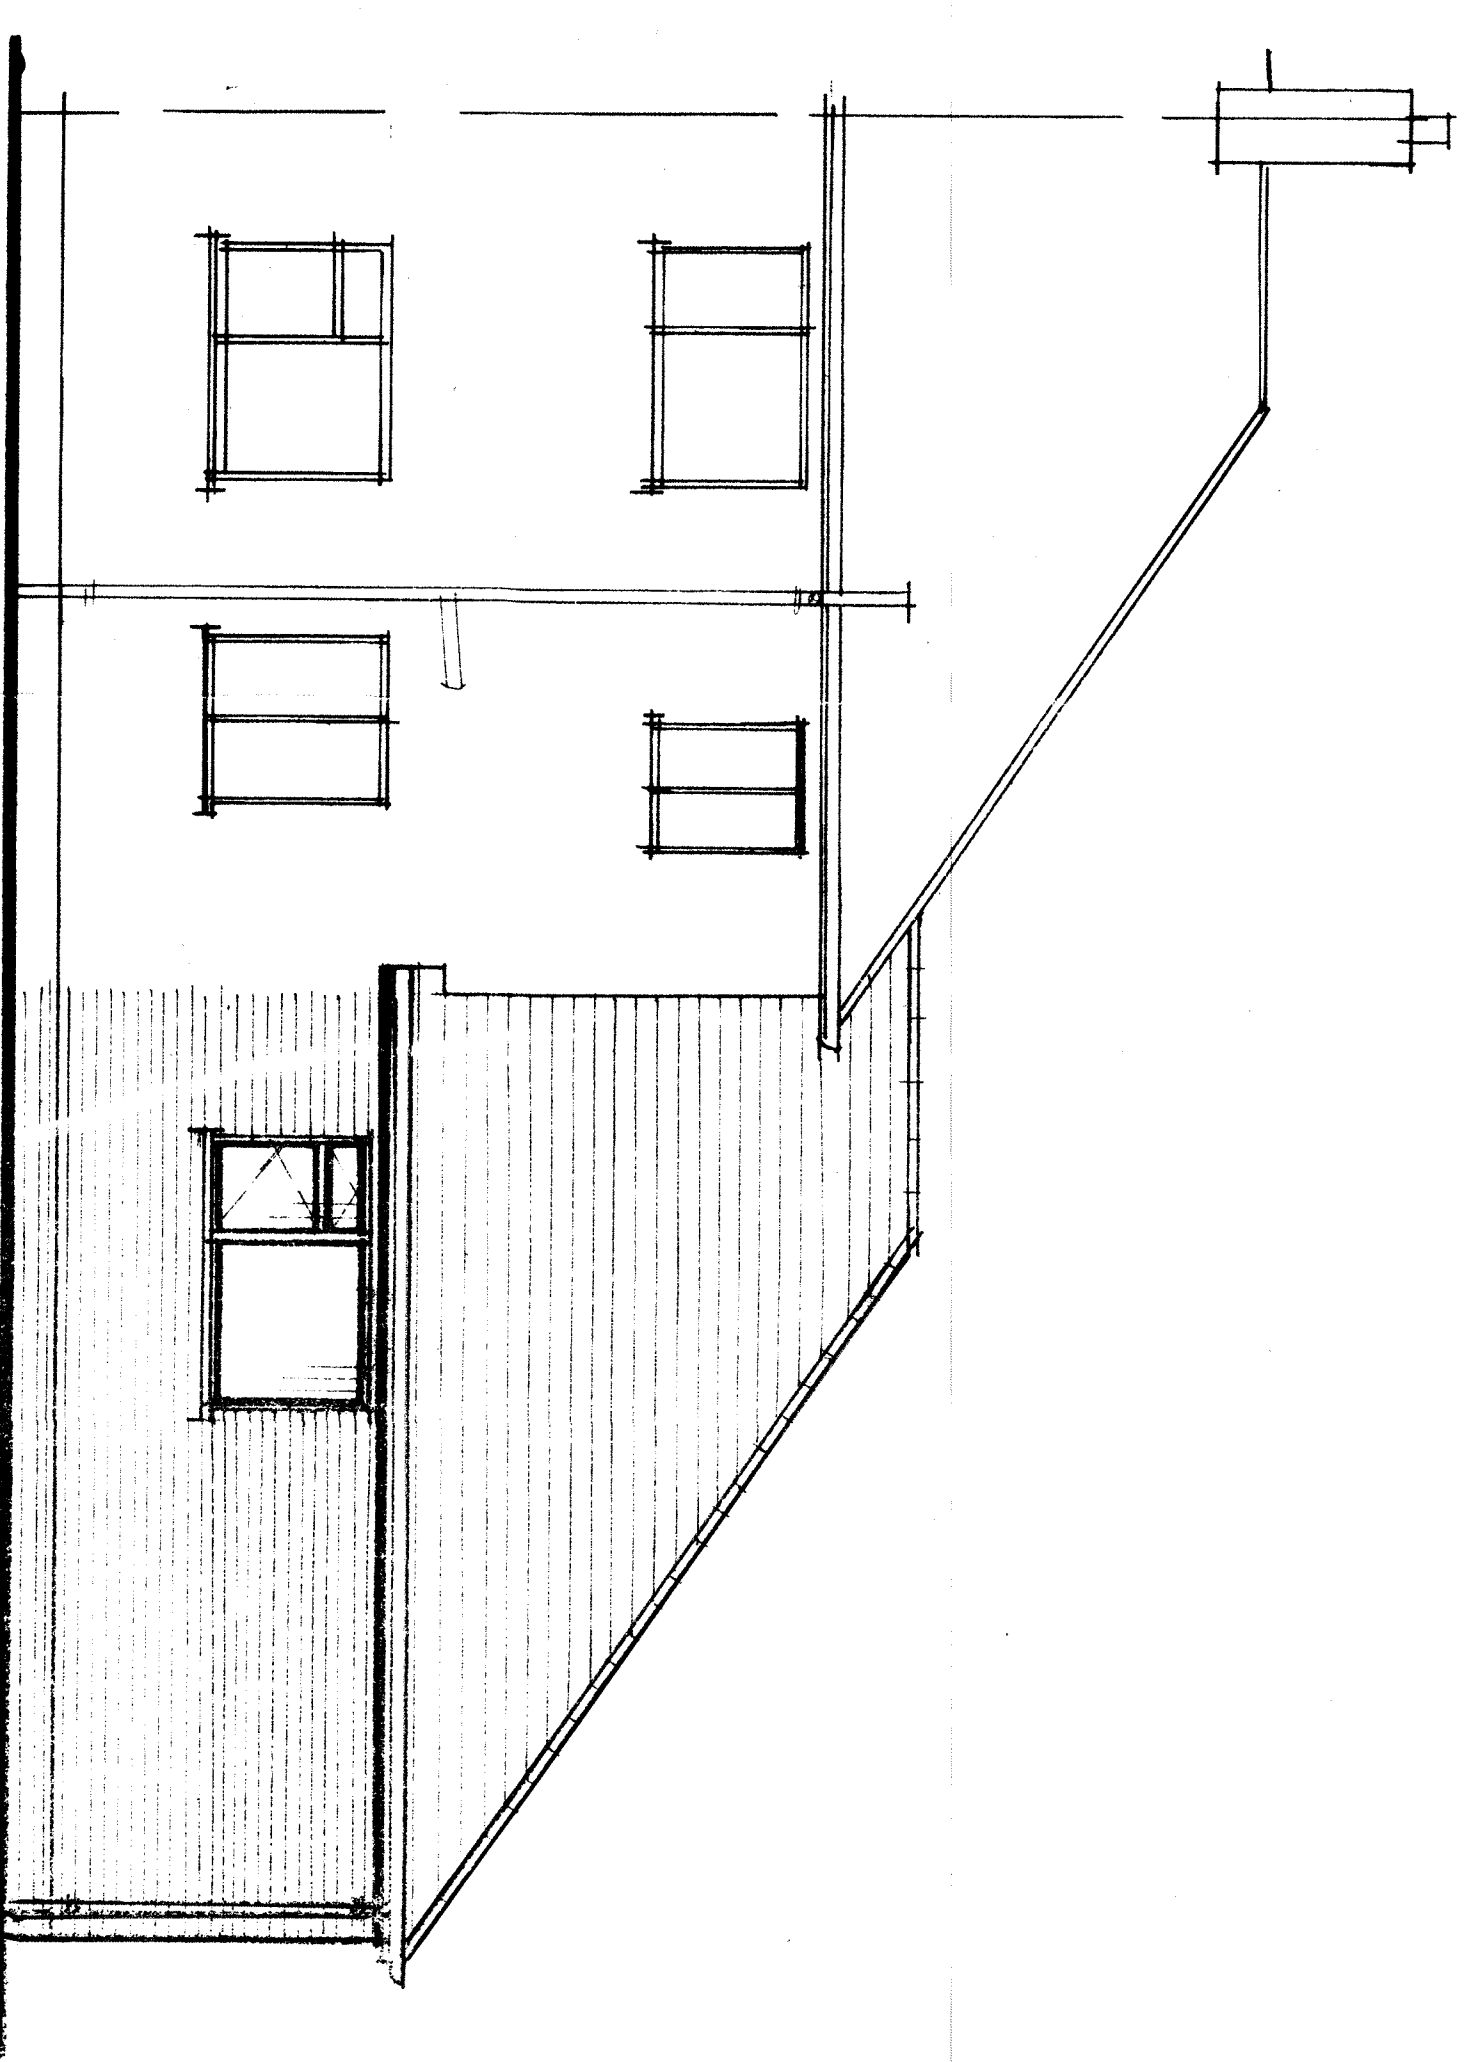


rear elevation

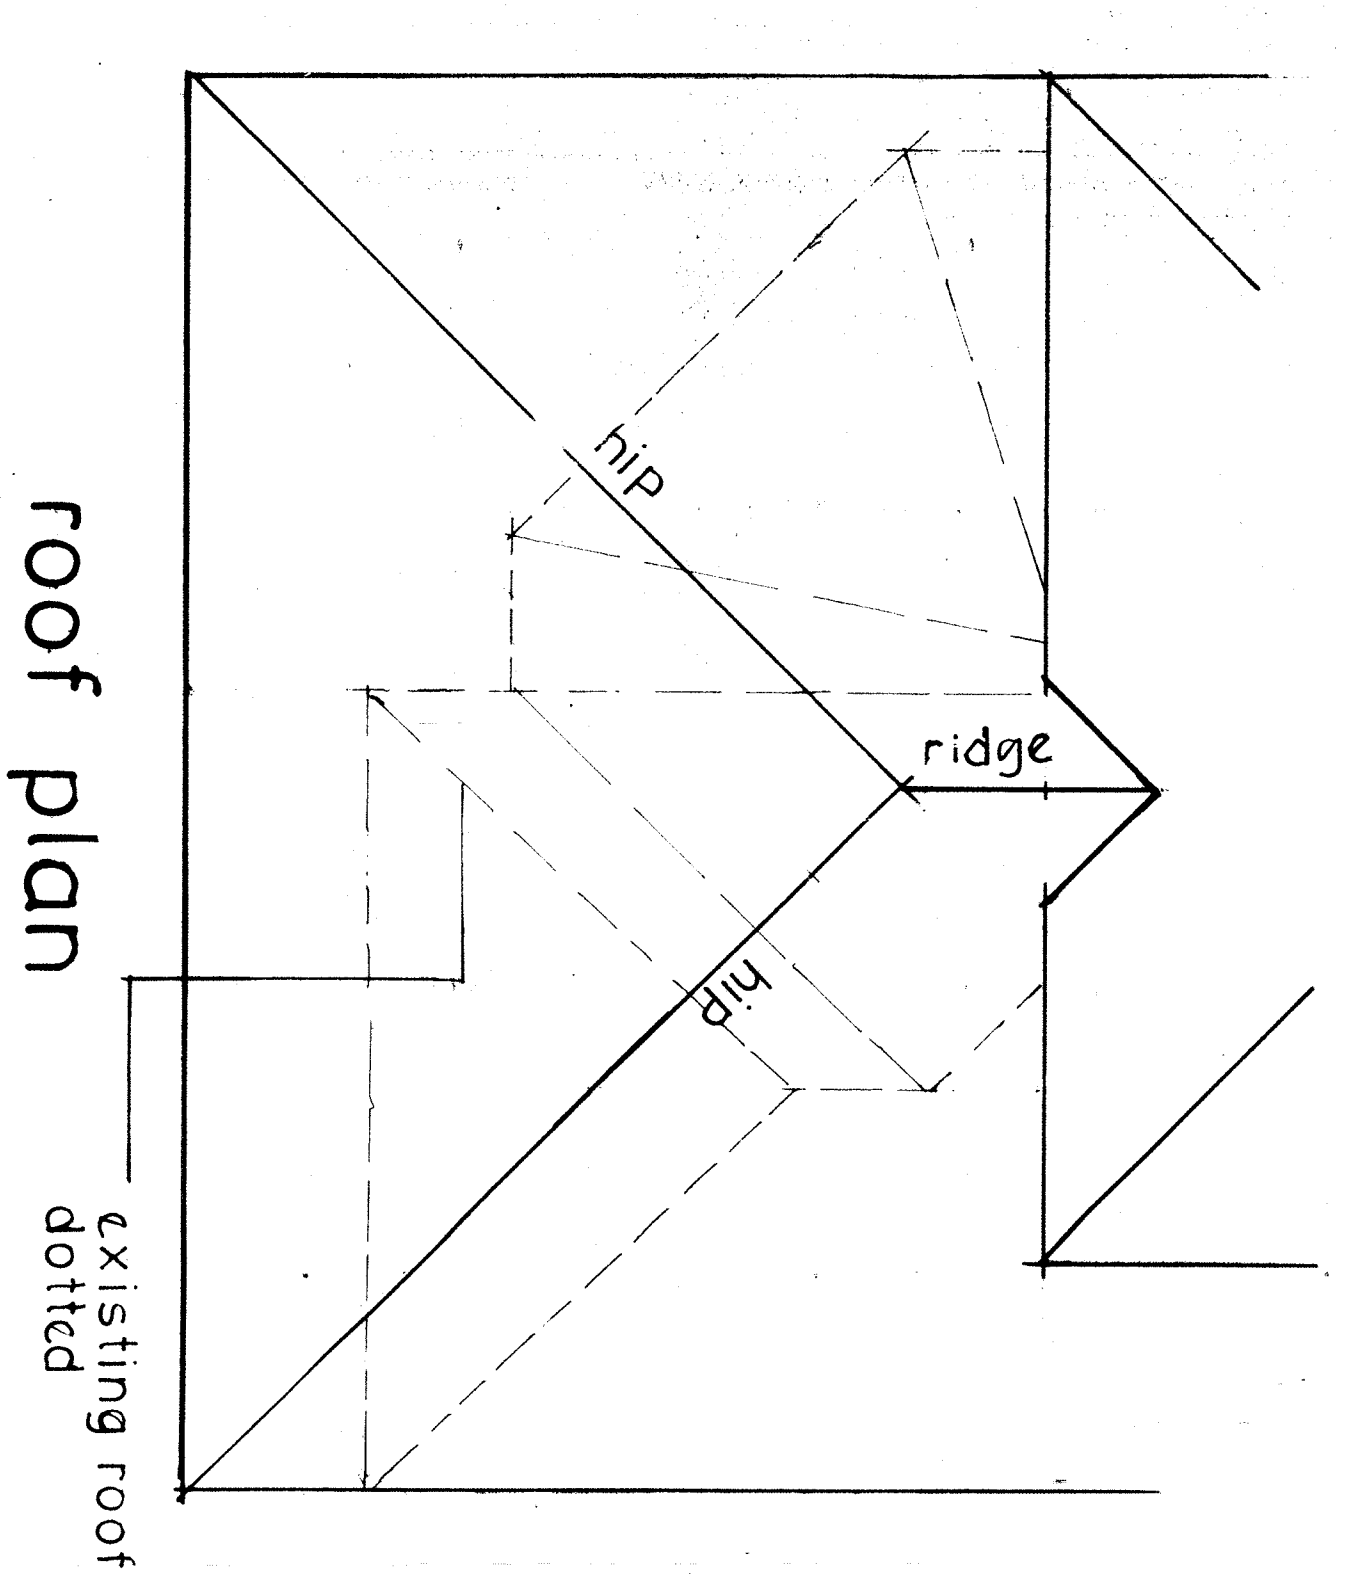

roof plan

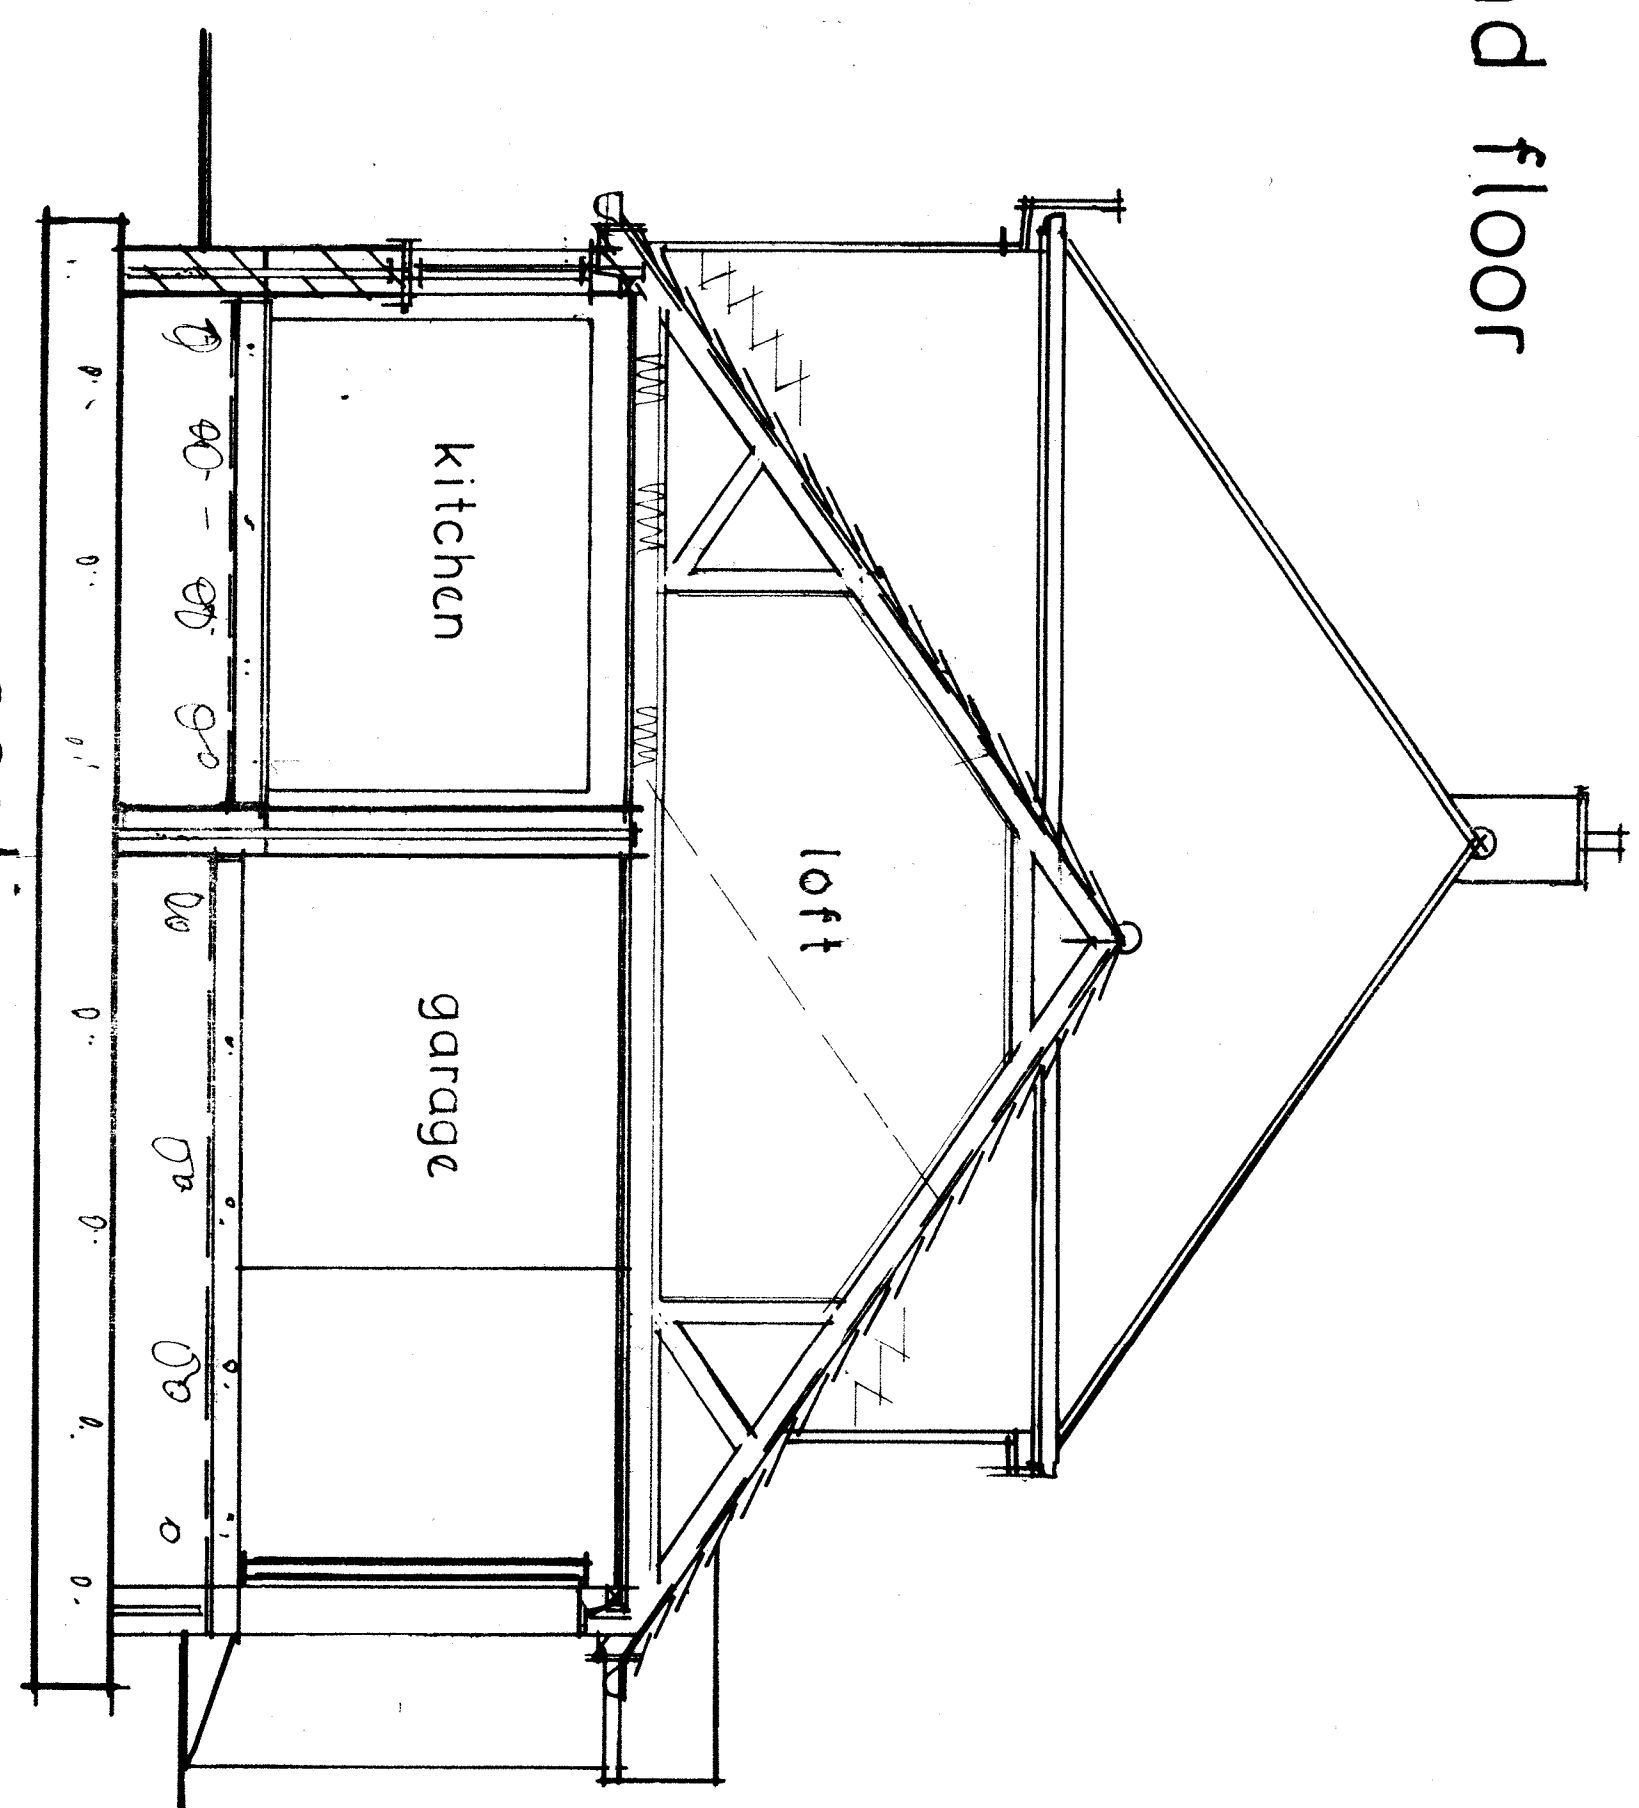

section a-a

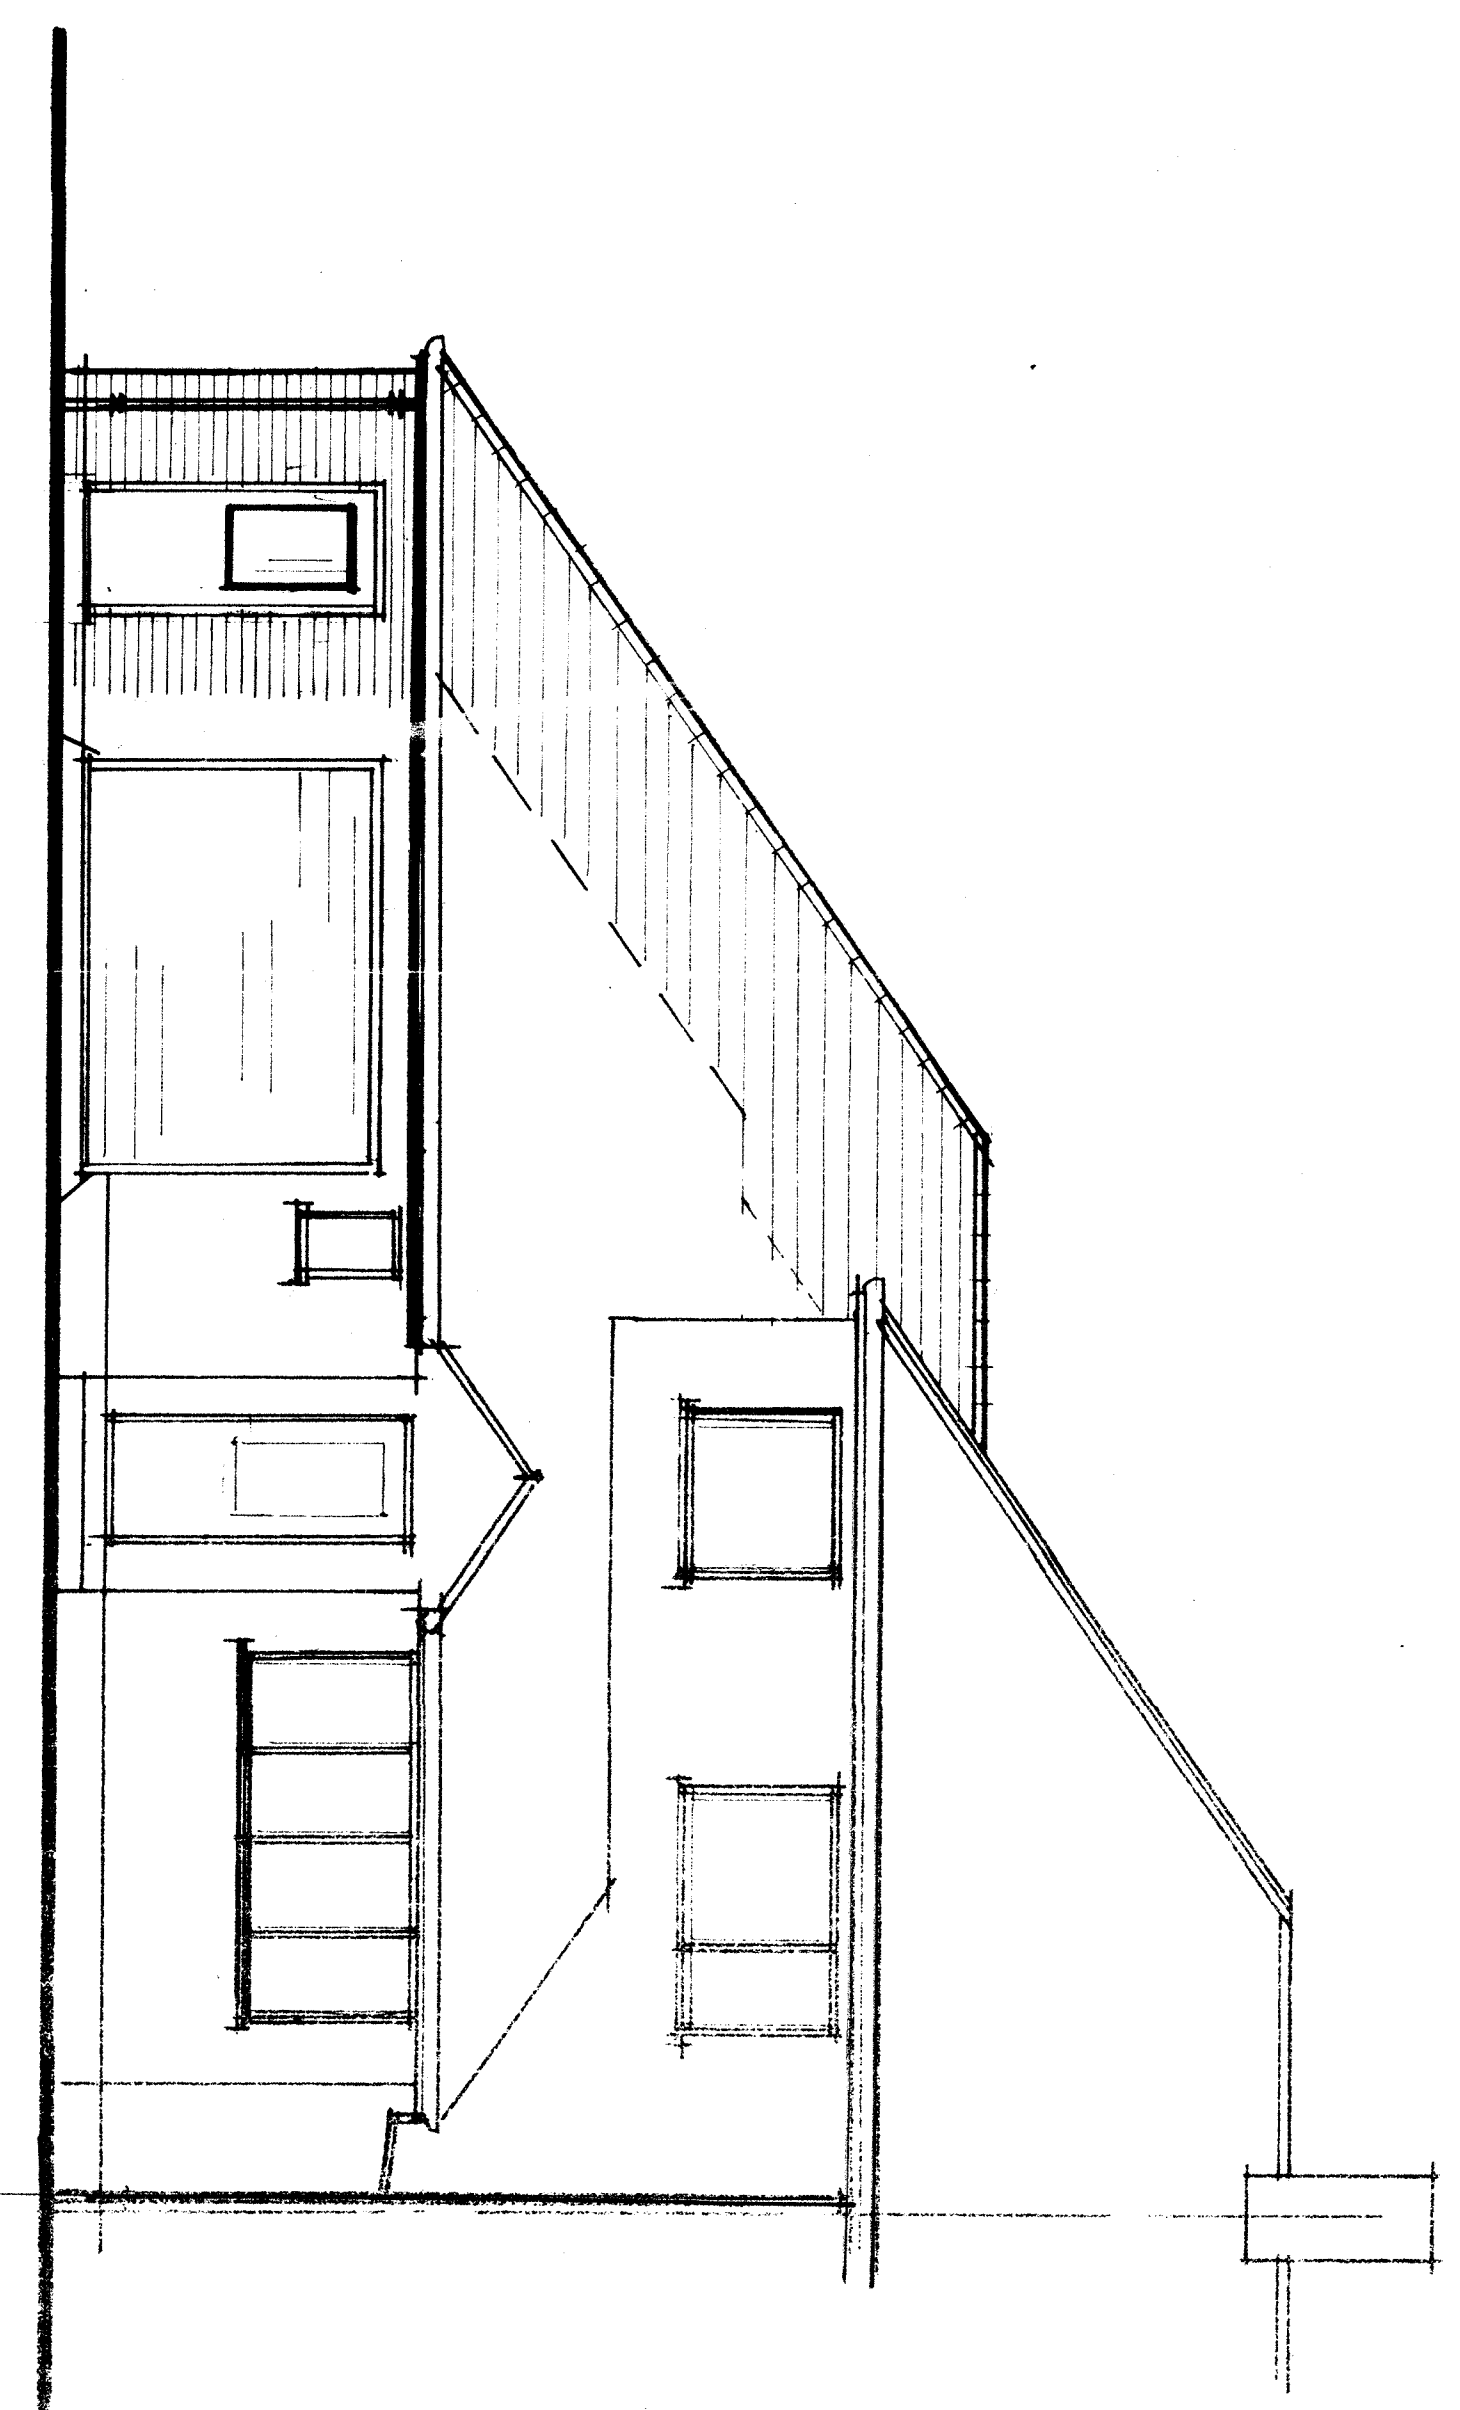

front elevation

proposed extension 18, beech avenue, cheddleton. scale 1:50

