



©Crown Copyright and database rights 2023 OS Licence no. 100041041

**LOCATION PLAN**  
Scale 1:1250




©Crown Copyright and database rights 2023 OS Licence no. 100041041

**BLOCK PLAN**  
Scale 1:500


**SITE PLAN**

- NOTES:
1. Use written dimensions only. All dimensions to be checked on site and any discrepancies reported to ACORUS immediately. If in doubt ask.
  2. Where relevant, significant hazards have been identified on the drawing. Hazards which should be obvious to a competent contractor or unforeseeable have not been identified.
  3. This drawing is confidential and remains the exclusive property of ACORUS.

© ACORUS Rural Property Services Ltd.

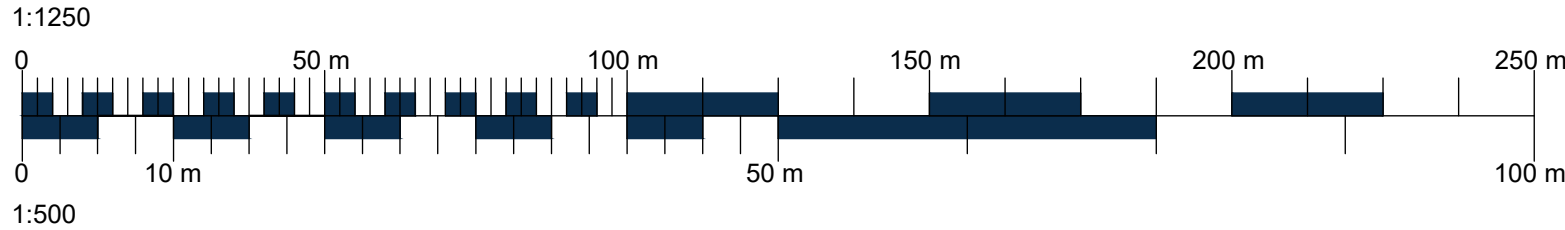

— Ownership Boundary  
— Site Boundary

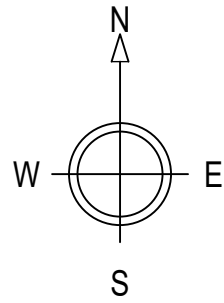

|                             |      |             |          |                |            |       |         |
|-----------------------------|------|-------------|----------|----------------|------------|-------|---------|
| A                           |      | 05/02/24    |          | BUILDING MOVED |            | CF    | AA      |
| Rev.                        | Date | Amendment.  |          |                |            | Drawn | Checked |
| PROJECT                     |      |             |          |                |            |       |         |
| B PROCTOR                   |      |             |          |                |            |       |         |
| PROCTORS NURSERY, LEEK ROAD |      |             |          |                |            |       |         |
| ENDON                       |      |             |          |                |            |       |         |
| TITLE                       |      |             |          |                |            |       |         |
| PROPOSED STORAGE BUILDING   |      |             |          |                |            |       |         |
| SITE PLAN                   |      |             |          |                |            |       |         |
| SCALE                       |      | DATE        | DRAWN BY |                | CHECKED BY |       |         |
| AS SHOWN @A1                |      | 02/24       | CF       |                | AA         |       |         |
| JOB NO.                     |      | DRAWING NO. |          | REVISION       |            |       |         |
| PPN/AA23/01                 |      | 100_01      |          | A              |            |       |         |



acorus.co.uk

Planning. Design. Property.

