


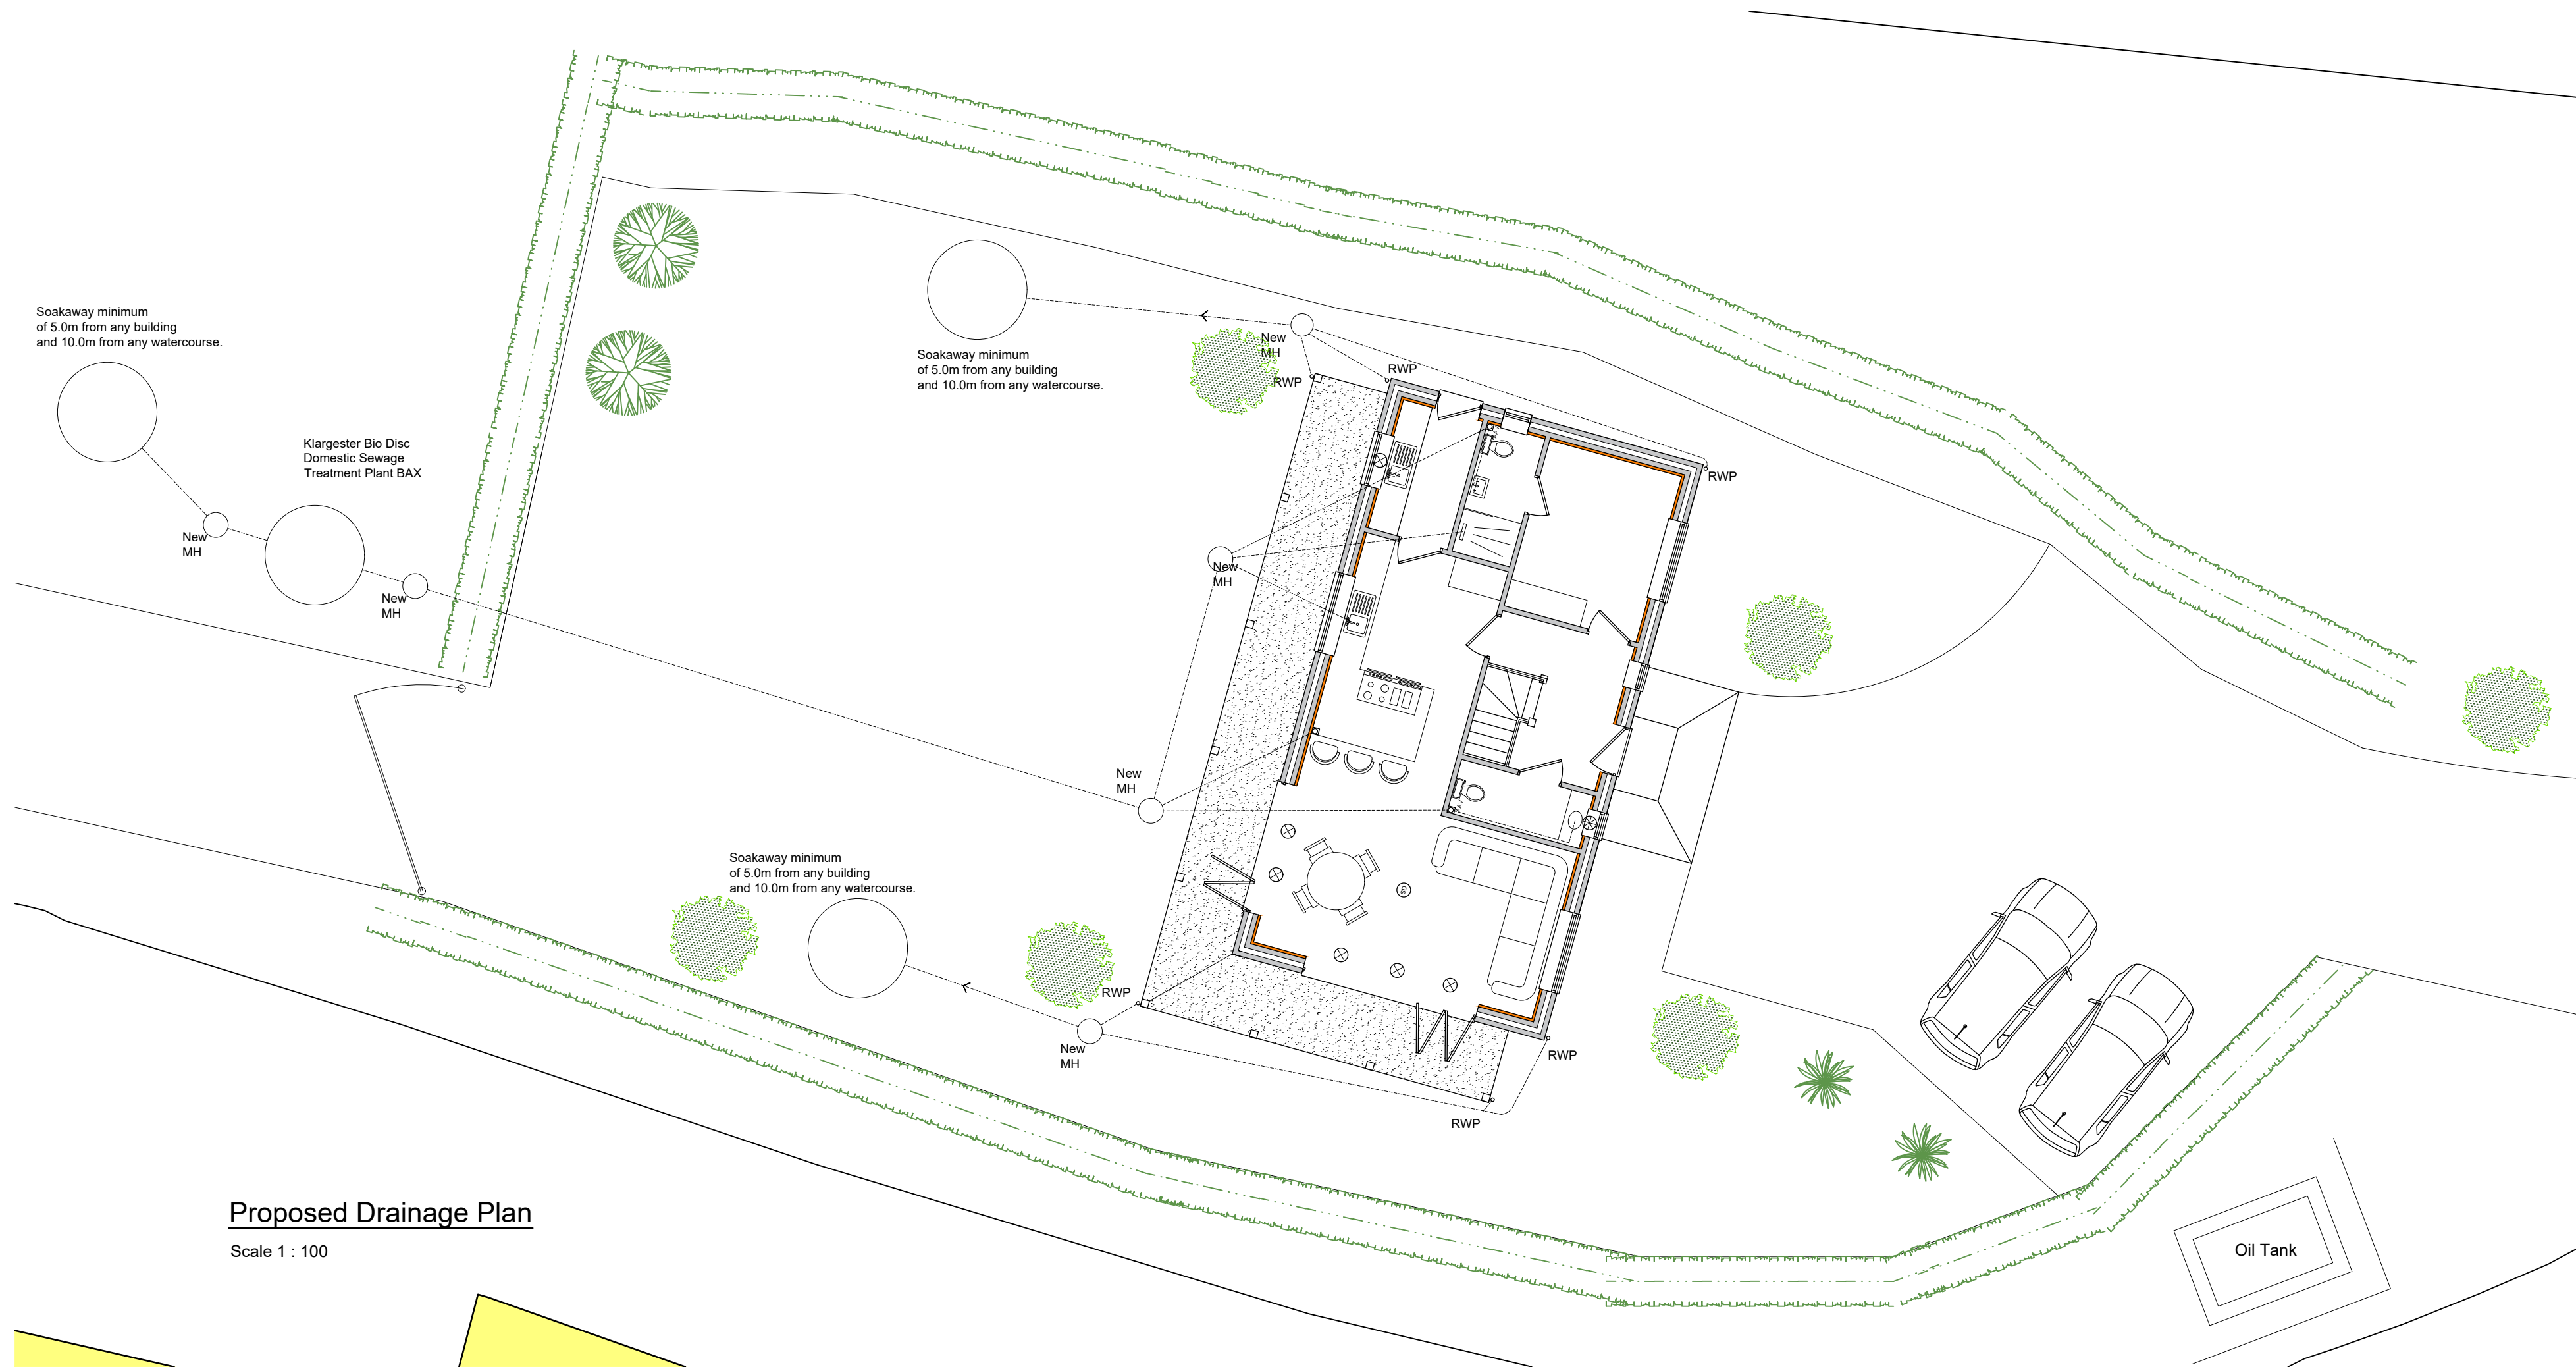

Proposed Drainage Plan

Scale 1 : 100




Klargester BioDisc Domestic Sewage Treatment Plant



Klargester BioDisc Domestic Sewage Treatment Plant In Situ




Harlequin 2500 Litre Bunded Oil Tank

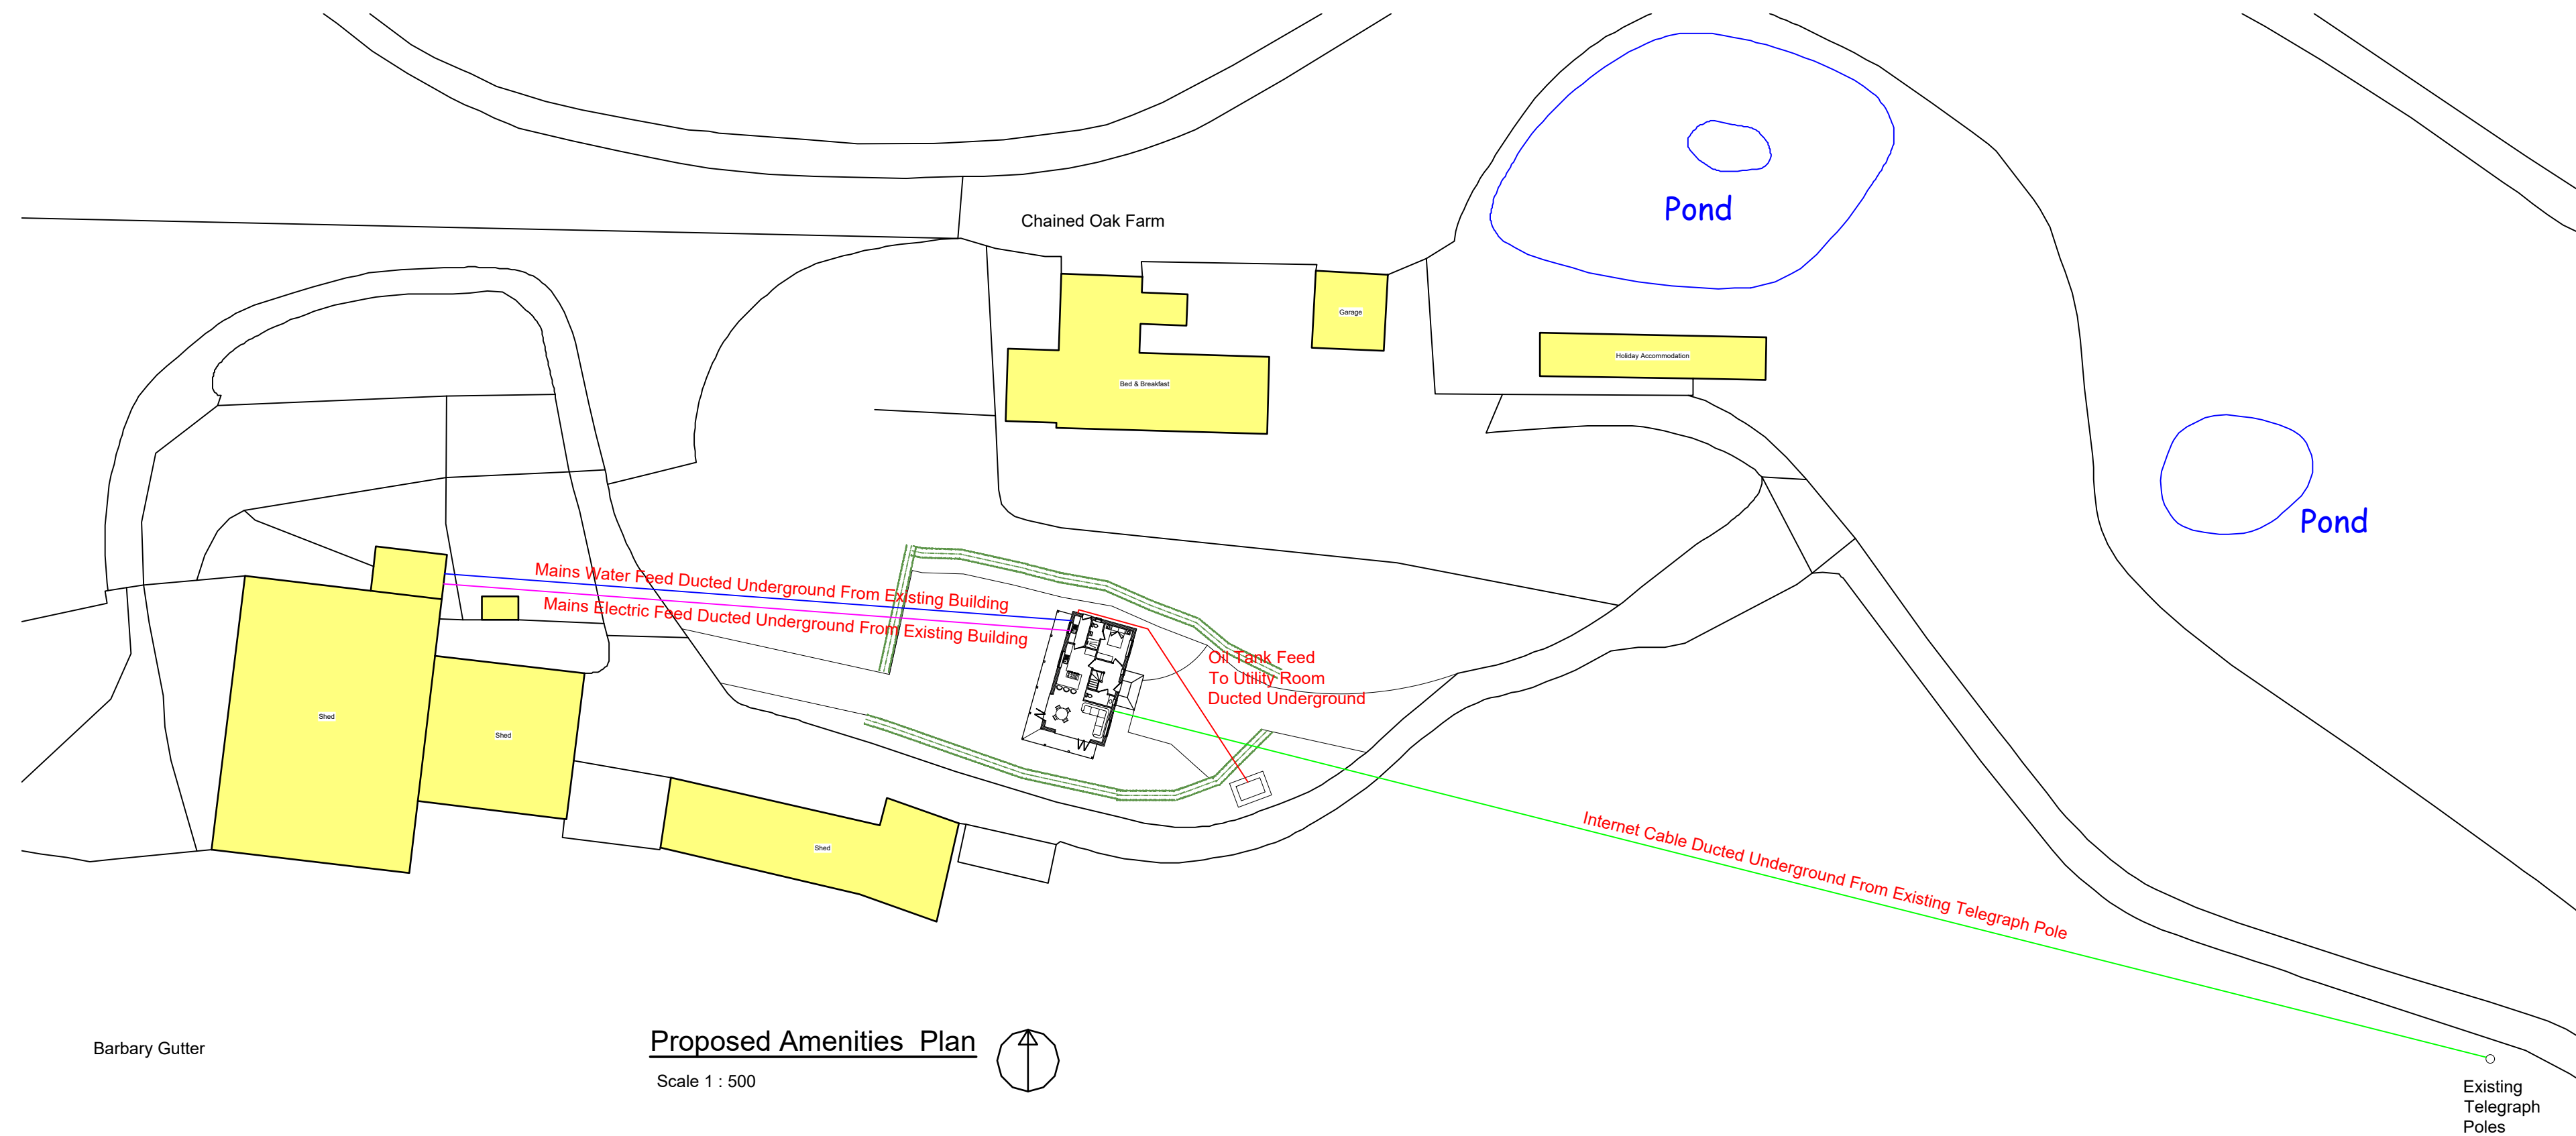

Proposed Amenities Plan

Scale 1 : 500

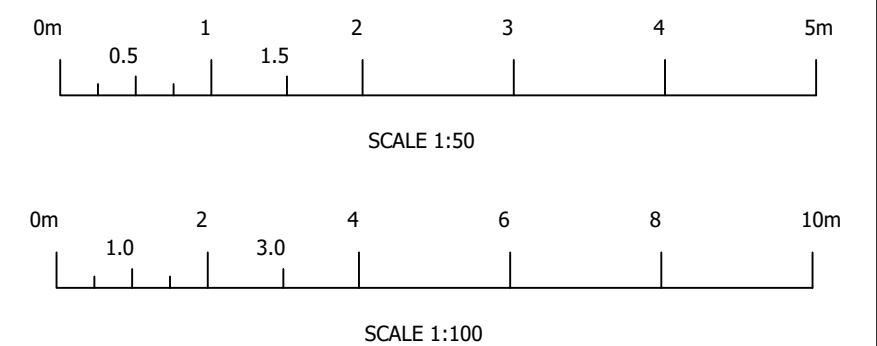

Rev.	Revision Description	Drm		Date
 Startin & Co PROPERTY DESIGN 60 Carter Street, Uttoxeter, Staffordshire, ST14 8EU ☎ 01889 307 434 ✉ info@startinco.com				
Client: Mr & Mrs Bradley Chain Oaked Farm Farley Lane Alton				
Title: Proposed Holiday Chalet Amenities and Drainage Plans				
Drawn by: AJS		Date: December 2021		Index No.:
Scales: As shown, Paper Size A1.				
Drawing No: 2021-070-004				Revision P1