




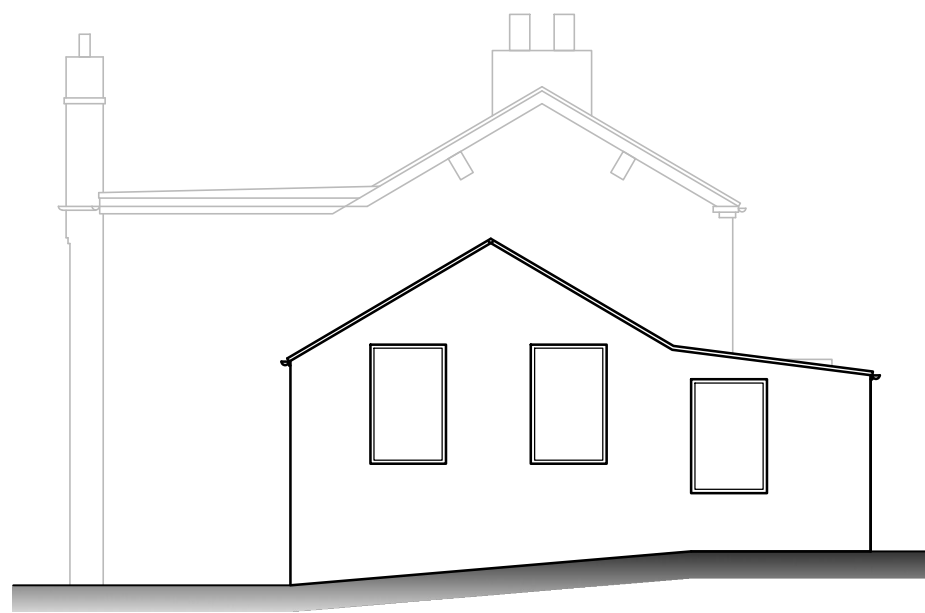

Existing Northerly elevation
Scale 1:100

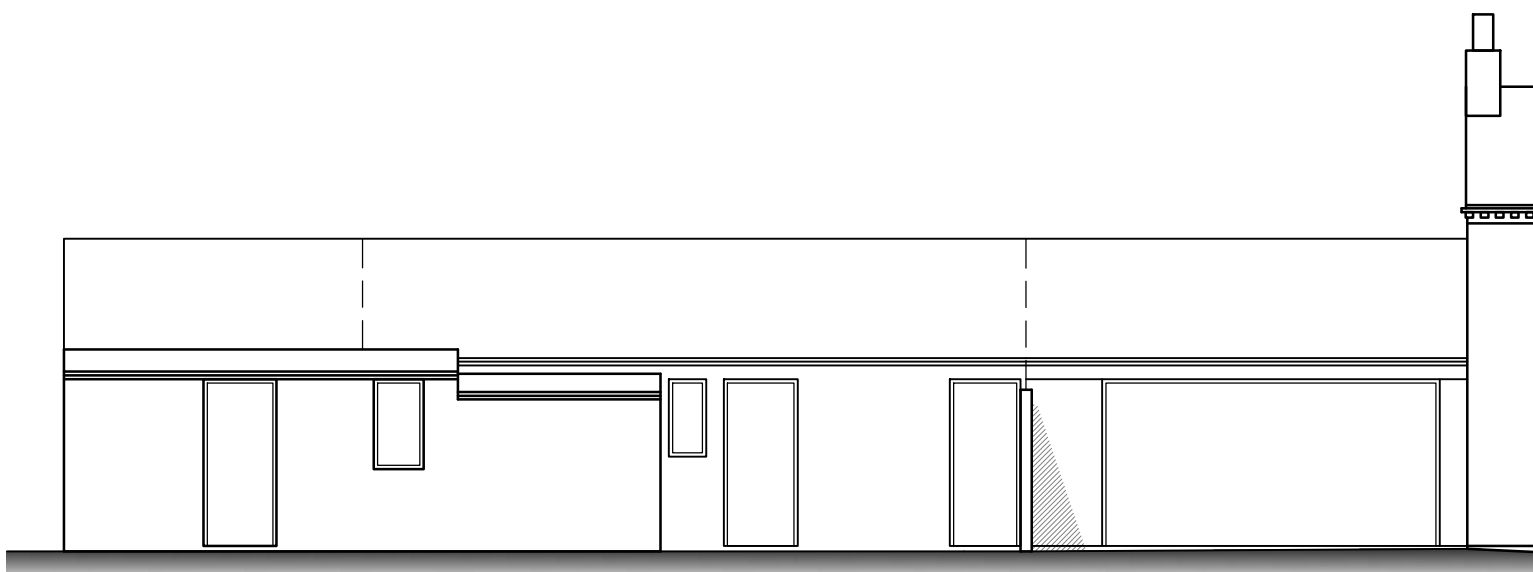


Existing Westerly elevation
Scale 1:100

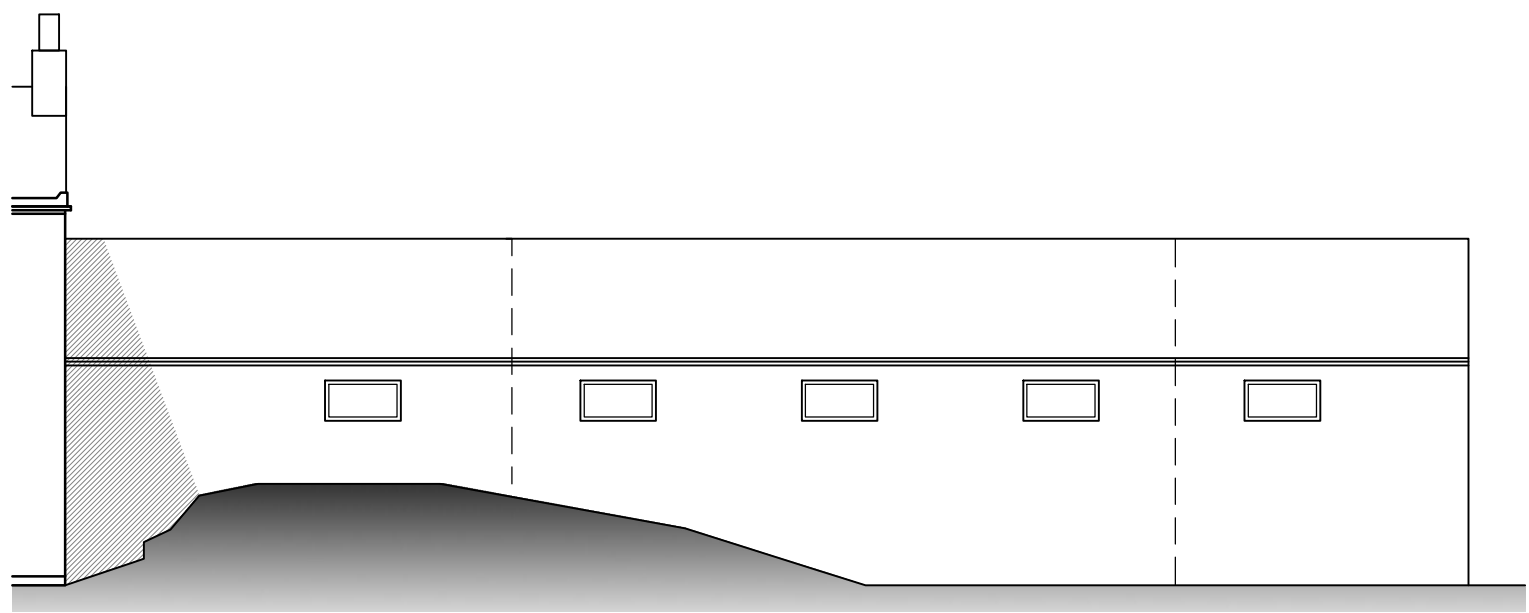

Existing Easterly elevation
Scale 1:100

Copyright of this drawing is vested in the Designer and it must not be copied or reproduced without consent.
Contractor to check site for any utility locations that may affect any proposals prior to commencement on site
Contractor to check any site dimensions prior to commencement on site

Rev.	Drawn	Comments	Date
------	-------	----------	------

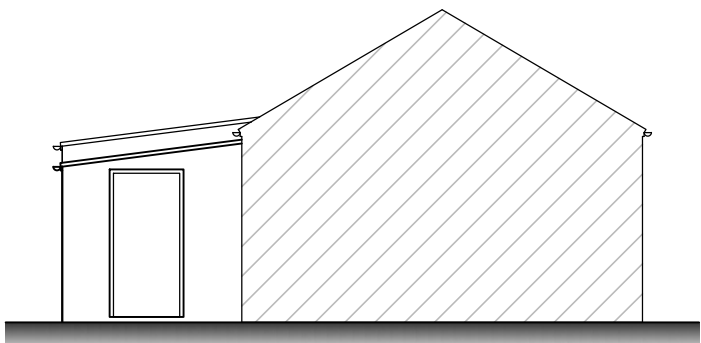


Existing Southerly elevation
Scale 1:100

Volume calculations	
Unit 2	114.78 m³
Unit 3	175.60 m³
Unit 4	78.71 m³
Unit 5	33.95 m³
Unit 6	18.95 m³
Total	421.99 m³



Photo A
NTS.

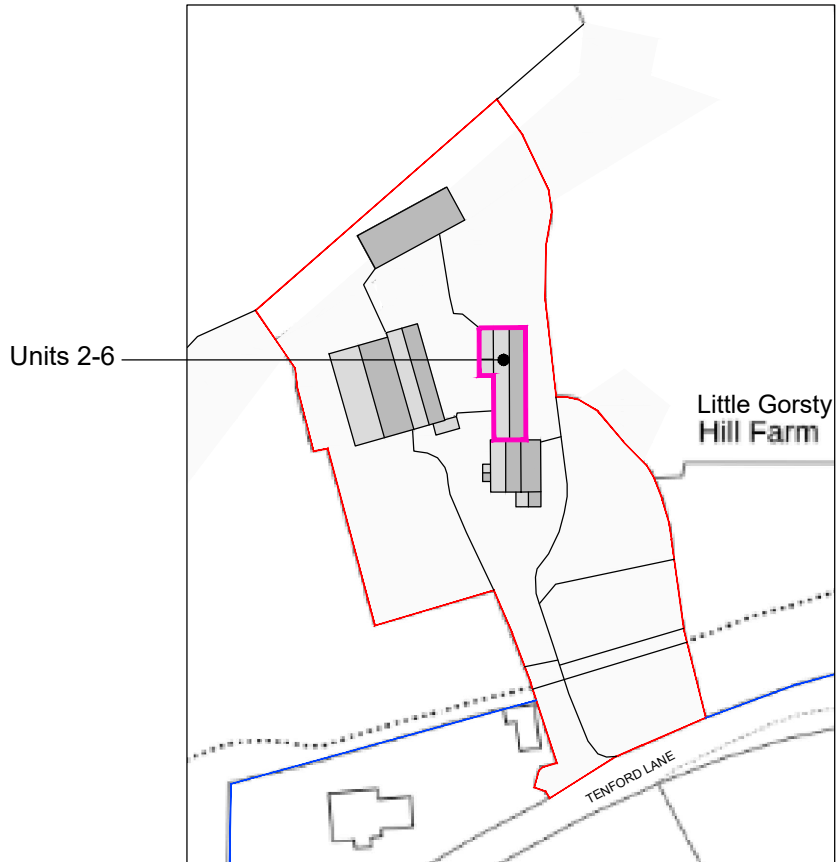


Existing block plan
Scale 1:1250

Reproduced from the Ordnance Survey map with the permission of Ordnance Survey on behalf of The Controller of Her Majesty's Stationary Office
Licence No. AL 100001834



Client ASHGREEN		
Project PROPOSED HOUSING DEVELOPMENT ON LAND AT LITTLE GORSTY HILL FARM, GORSTY HILL, TEAN, ST10 4EL		
Title EXISTING FLOOR PLANS & ELEVATIONS - UNITS 2-6		
Status PLANNING PERMISSION		
Date	MAY 2024	Drawn ME
Scale	@A1 AS SHOWN	Checked
Project No	100-09	Drawing No.
		Rev
Copyright ©ME Design Sol. 2019. All rights reserved.		

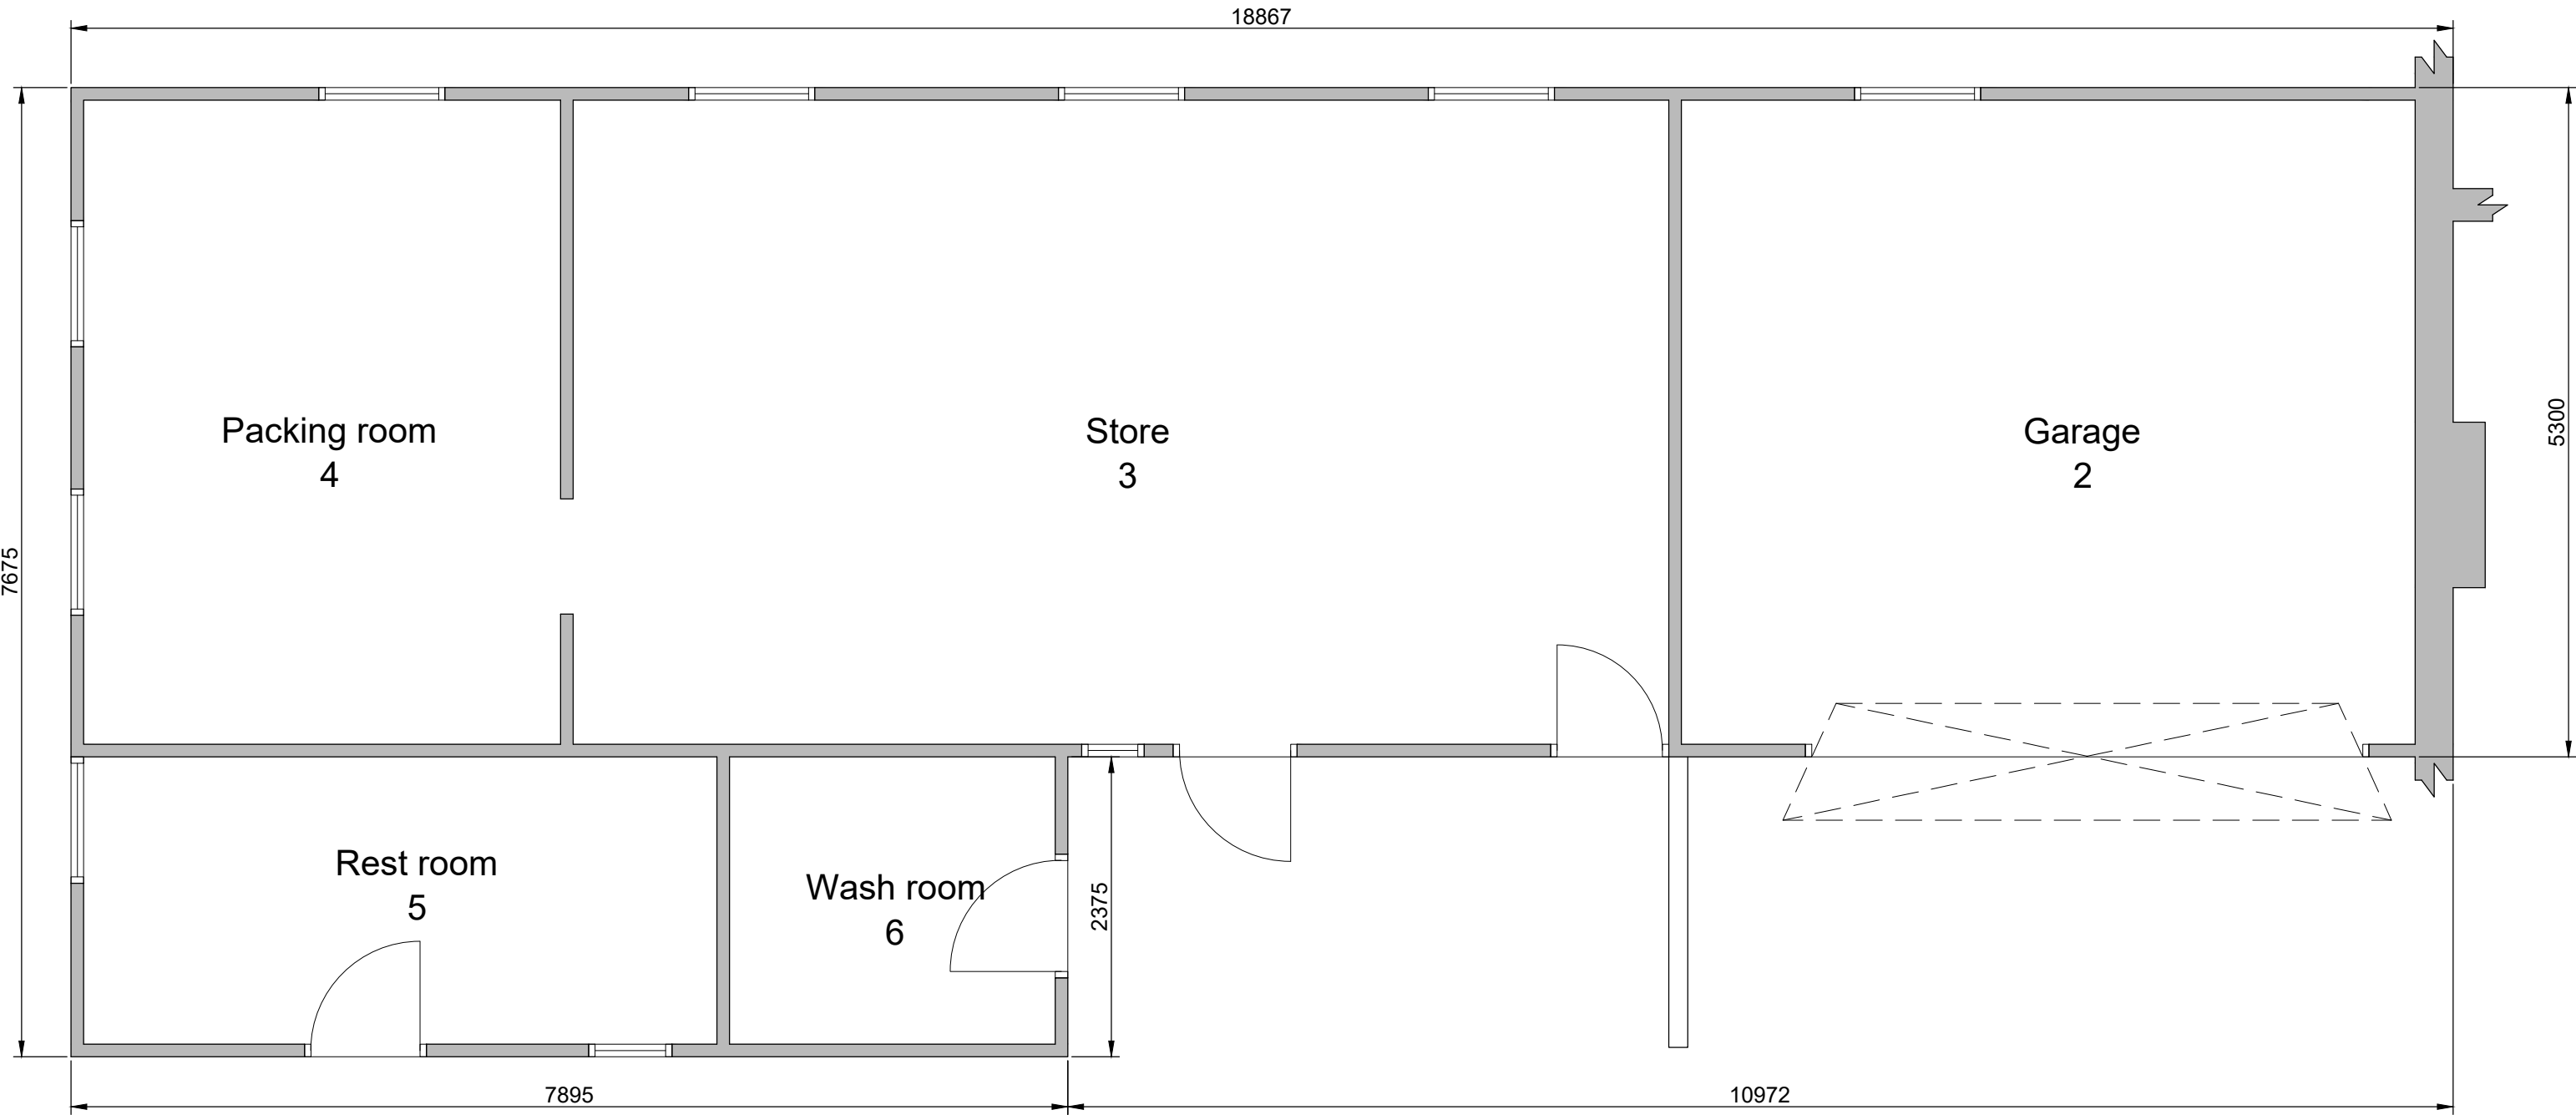

Existing ground floor plan
Scale 1:50

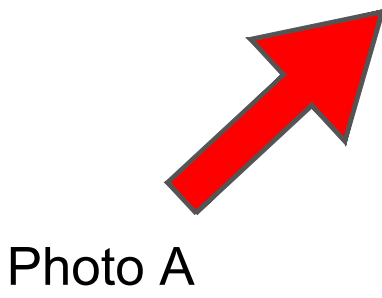


Photo A