





South West Elevation Scale 1:100


FACING MATERIALS:
Roof Tiles – Marley Modern (Colour Antracite).
Facing Brickwork – Wienberger Kassandra Red Multi.

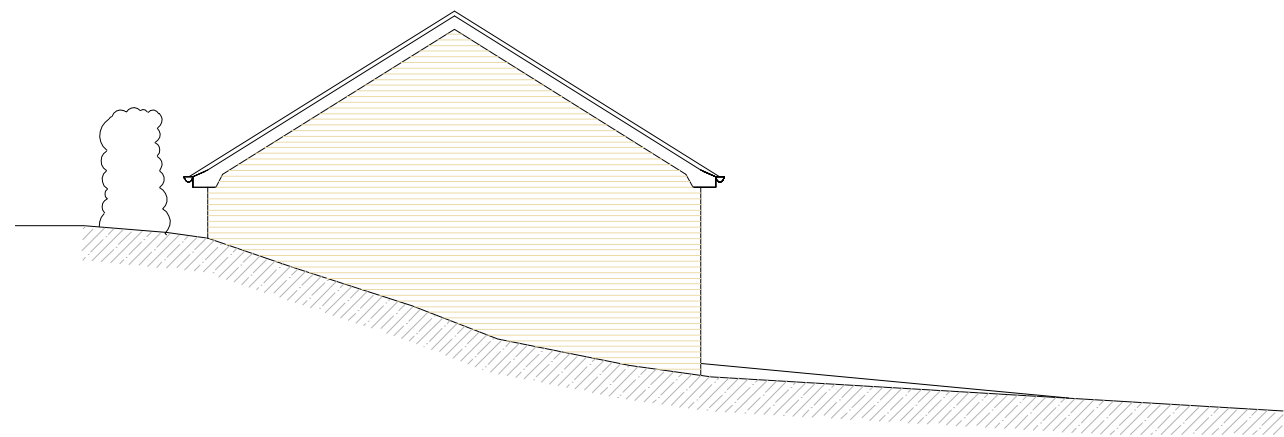


North West Elevation Scale 1:100

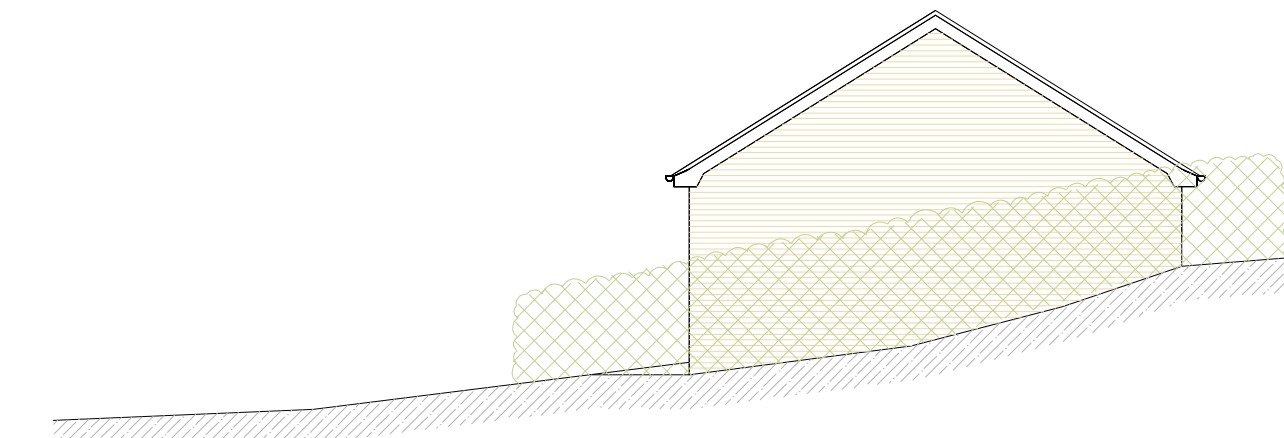


South East Elevation Scale 1:100

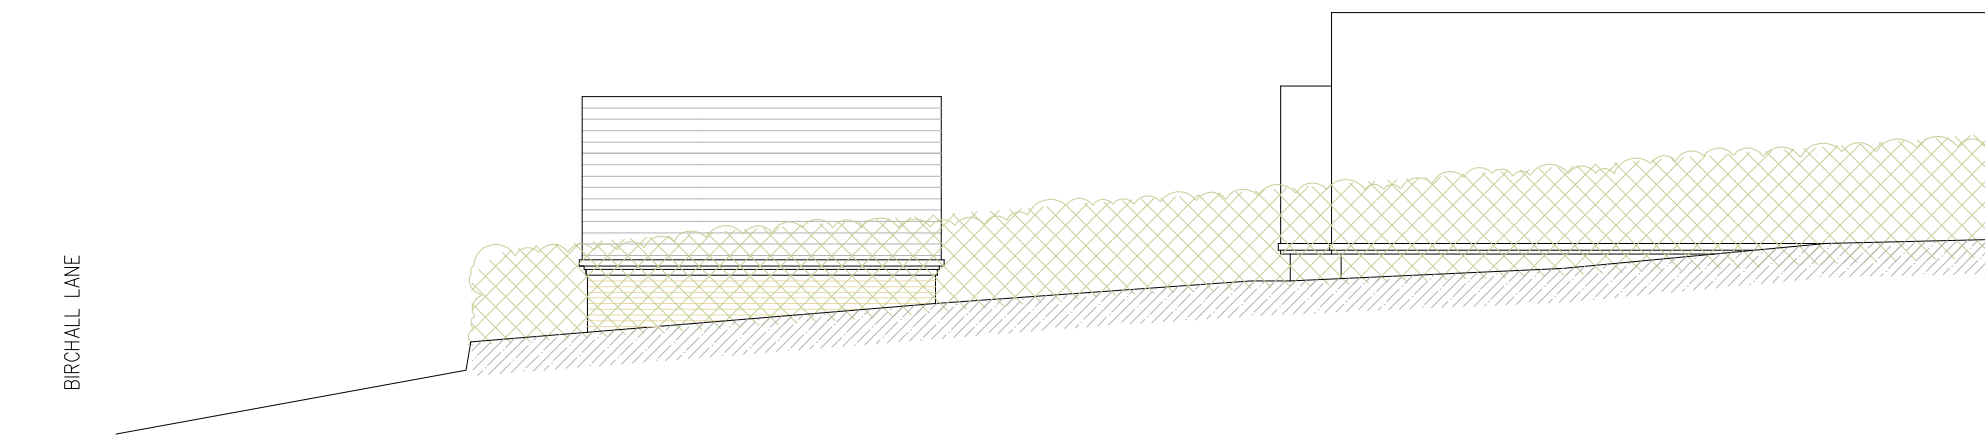

North East Elevation Scale 1:100

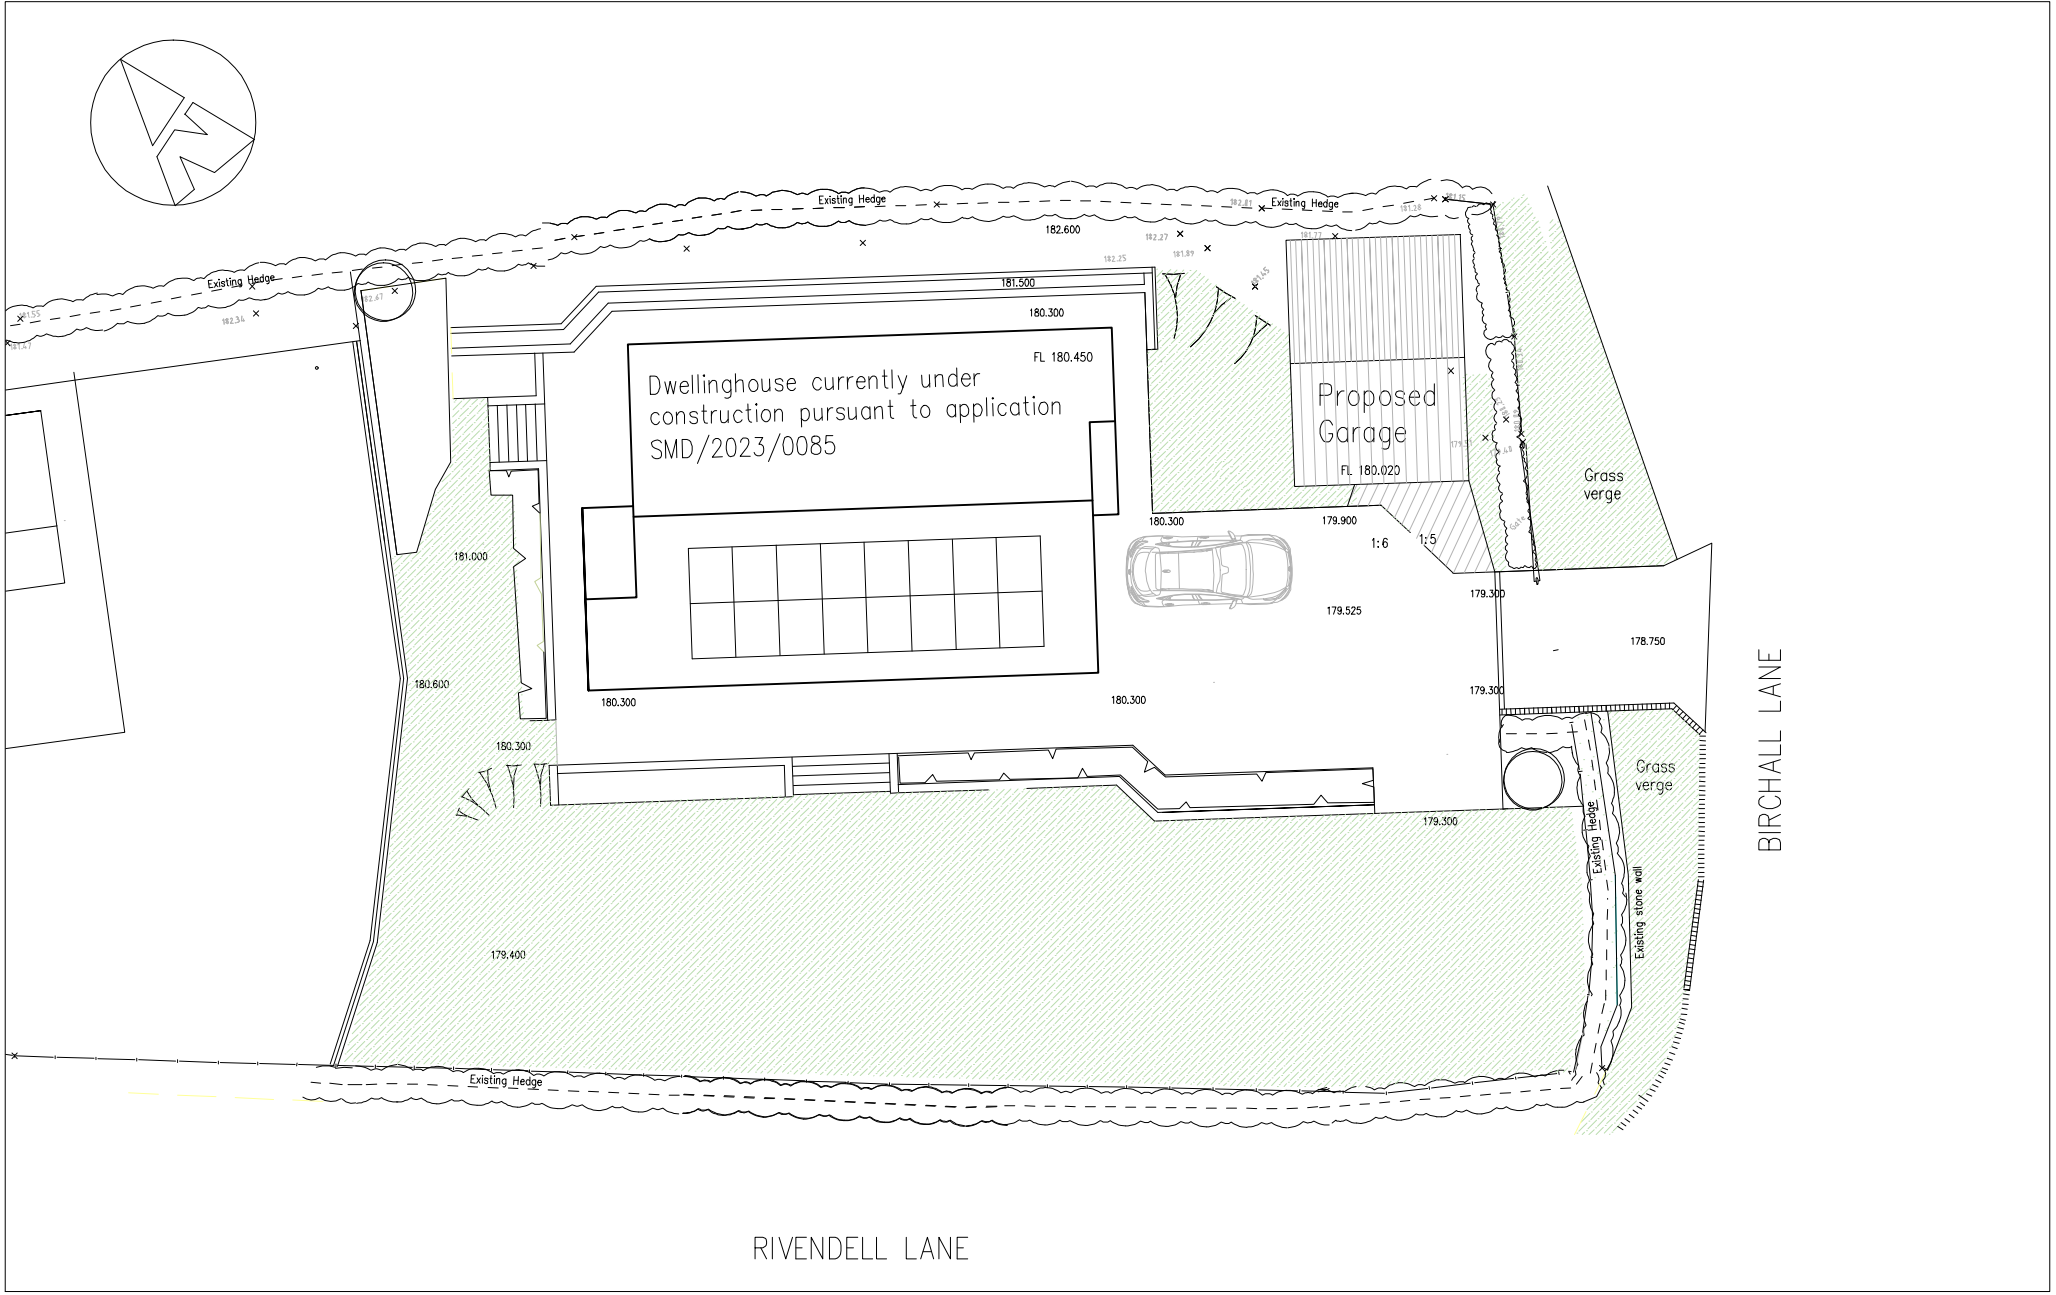


Site Plan Scale 1:200

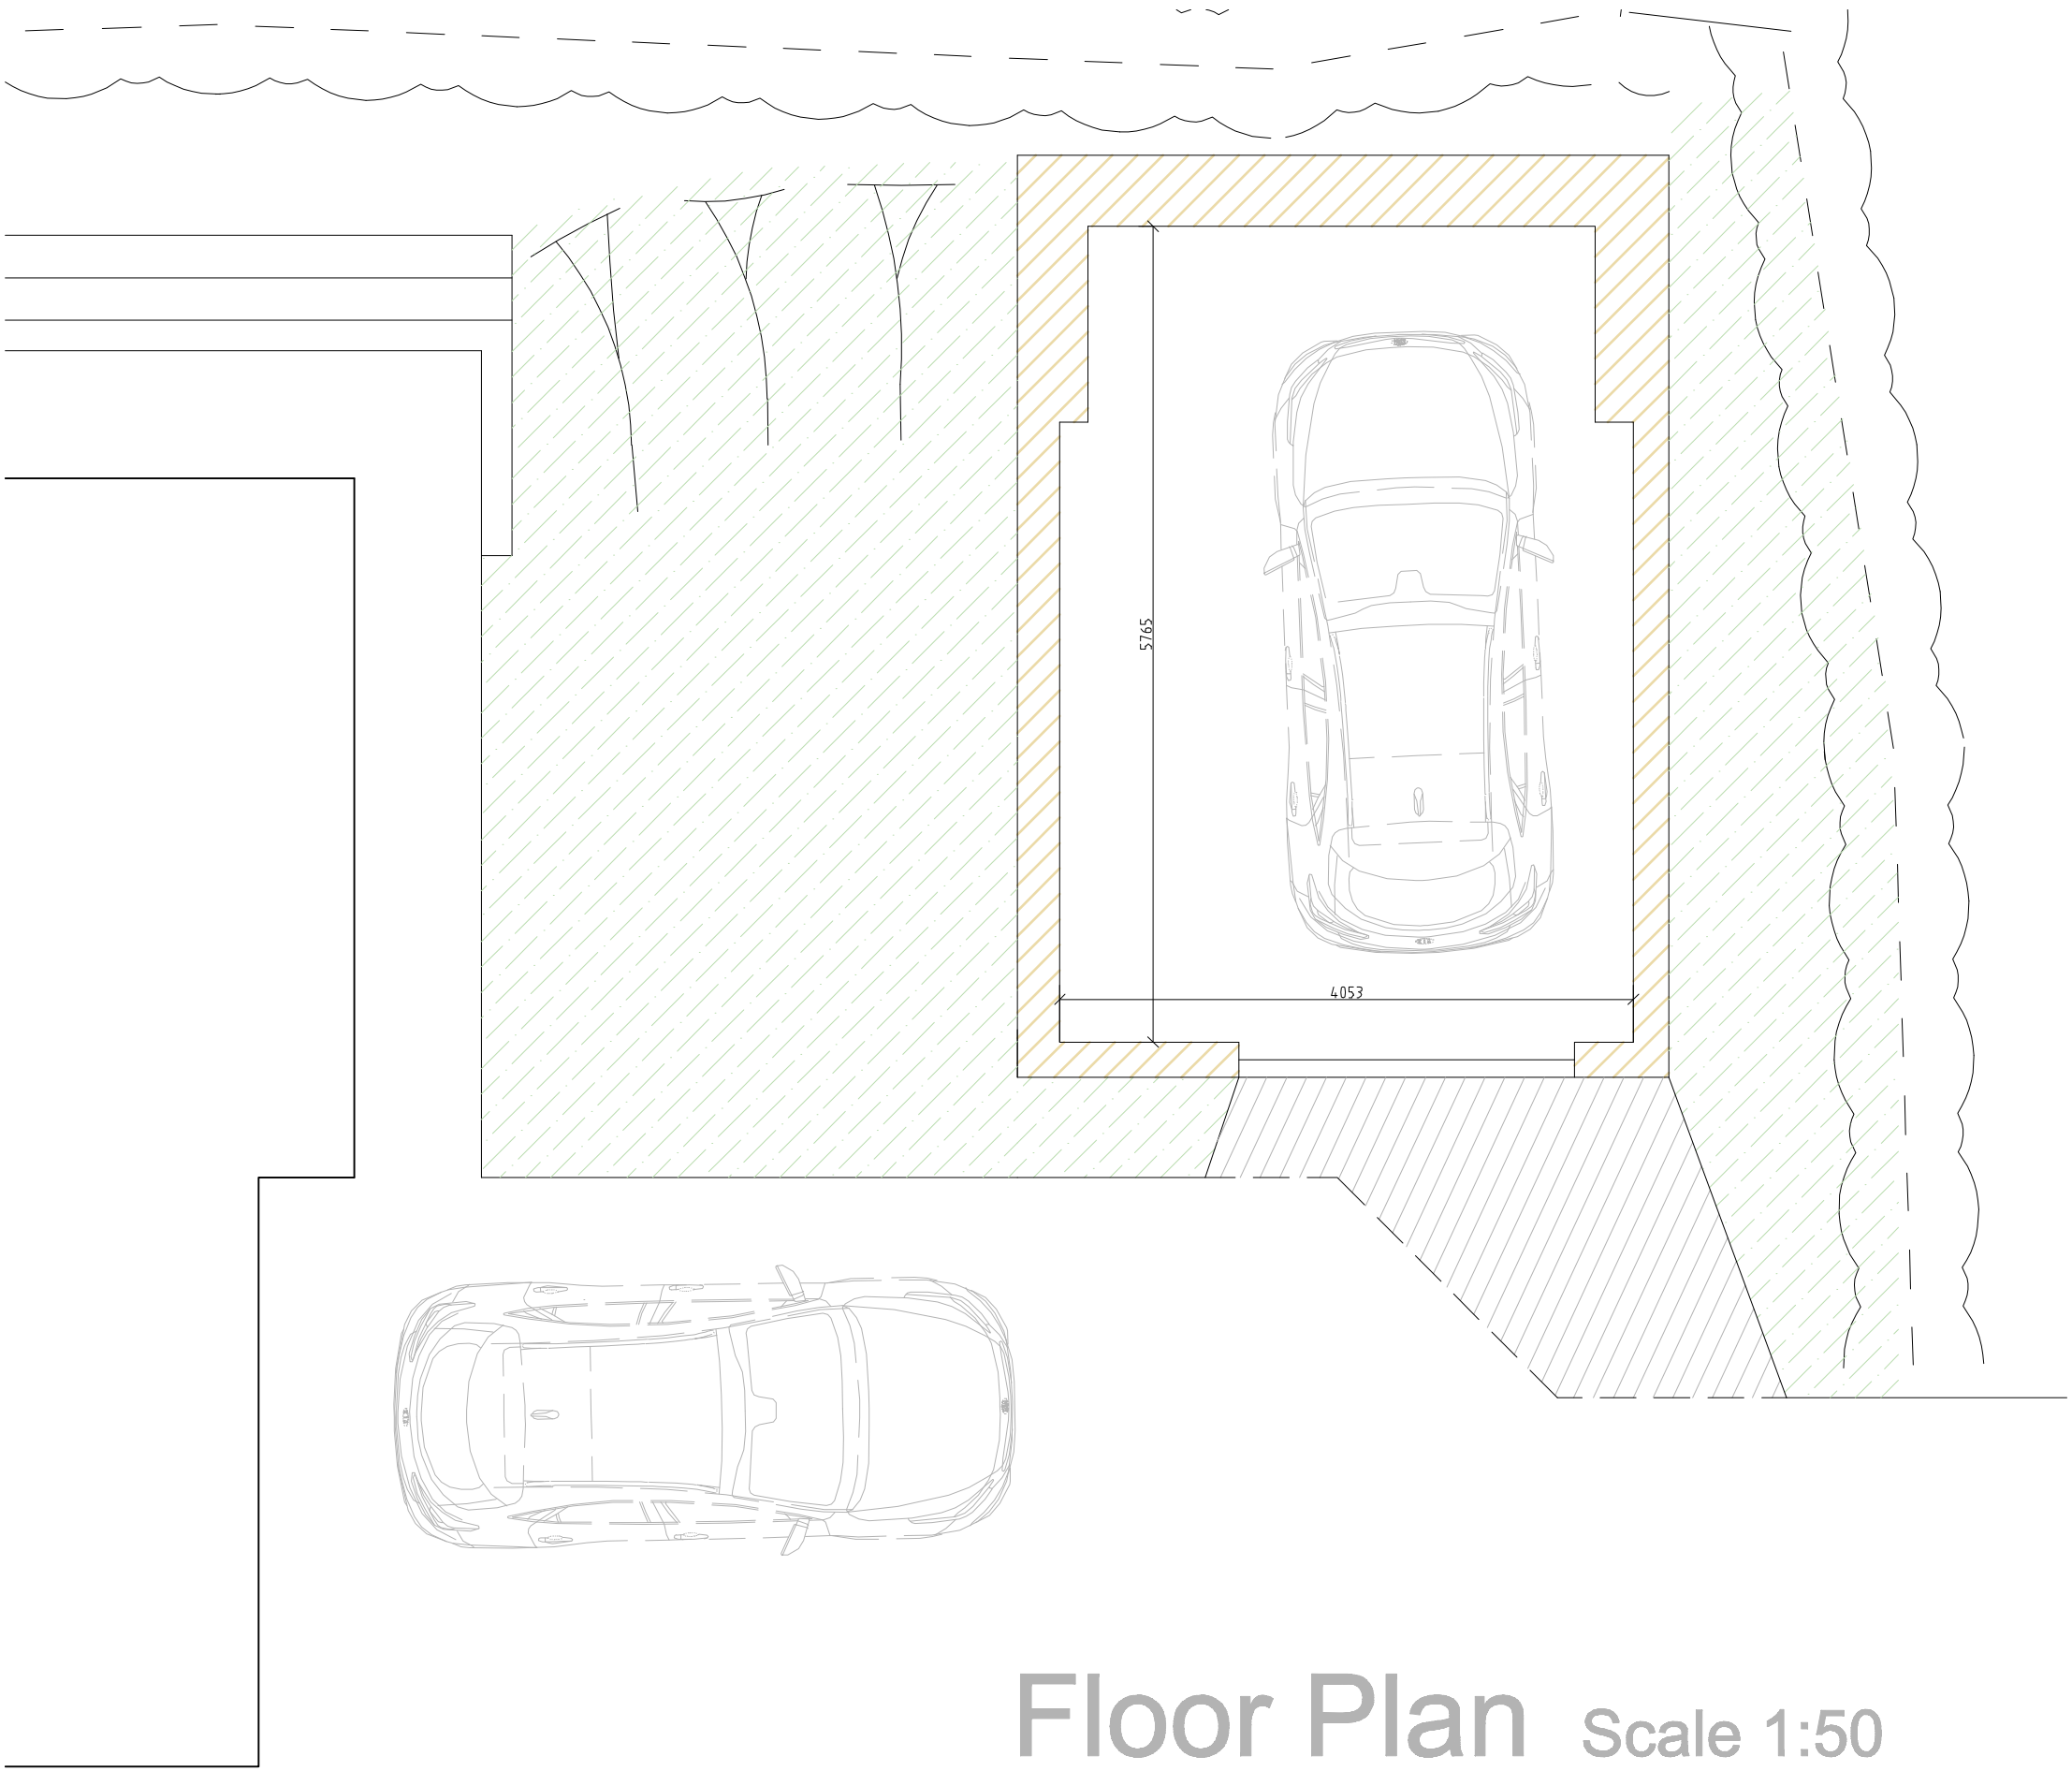

Floor Plan Scale 1:50

© MAC ARCHITECTURAL DESIGN LTD. All rights reserved.
This Drawing and its contents has been produced for the Client only and is not intended for any other person or for any other purpose than the Drawing Status. No part of this drawing and associated graphical contents may be reproduced, copied, modified or distributed, without the prior written consent of MAC Architectural Design Ltd.

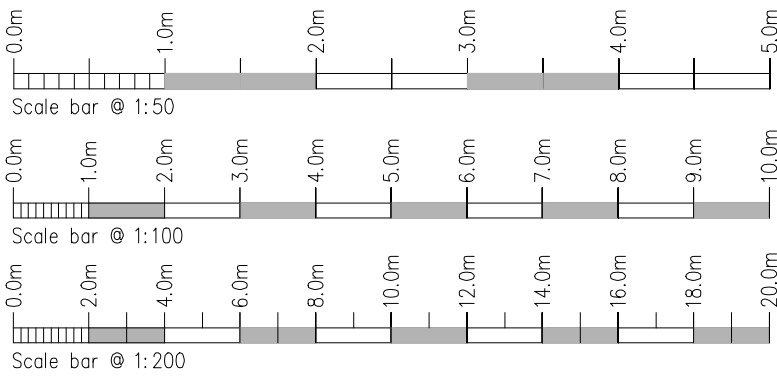

Rev.	Drawn	Comments.	Date

MAC
ARCHITECTURAL DESIGN LTD
Moorland House, 123 Moorland Road, Burslem, ST8 1JD.
T:01782 503302 E:admin@mac-arch.co.uk

Client:
Birchendel Holdings Ltd

Project:
Proposed Garage on Land off Birchall Lane, Birchall, Leek. Staffordshire. ST13 5RA.

Title:
Plans & Elevations.

Status:
Planning.

A1: Drawn: ACB January 2025 Drawing Ref: 1797-07