




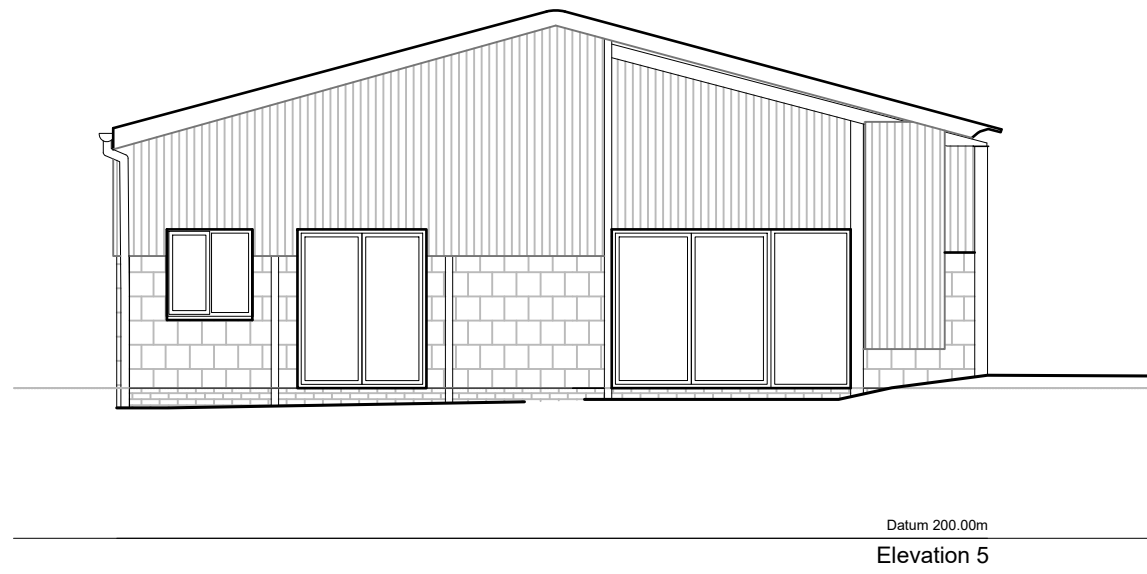







Barn 1 Elevations as proposed
scale 1:100

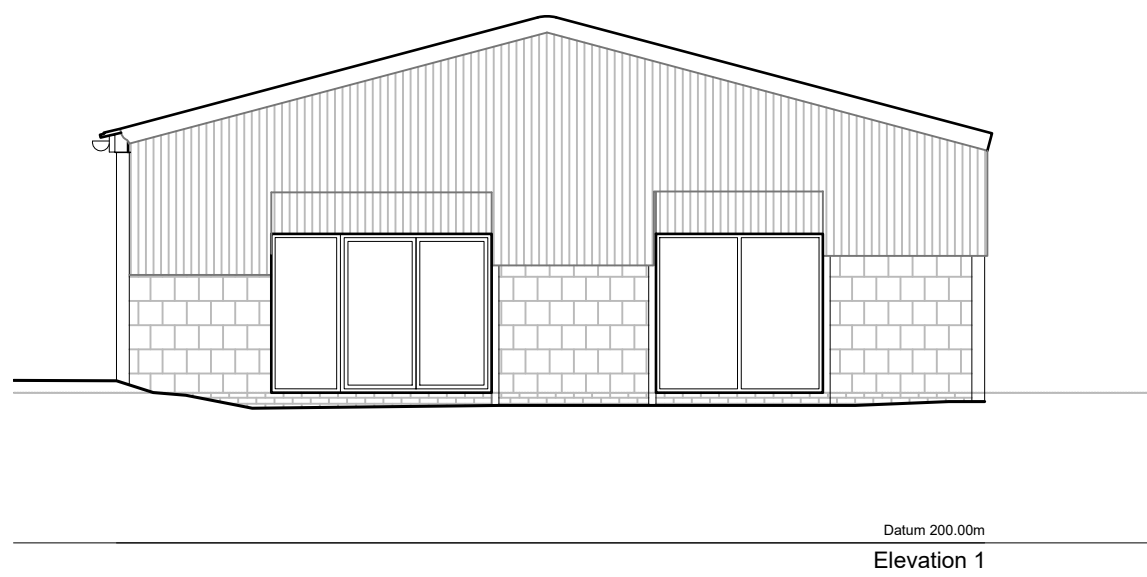

Barn 2 Elevations as proposed
scale 1:100

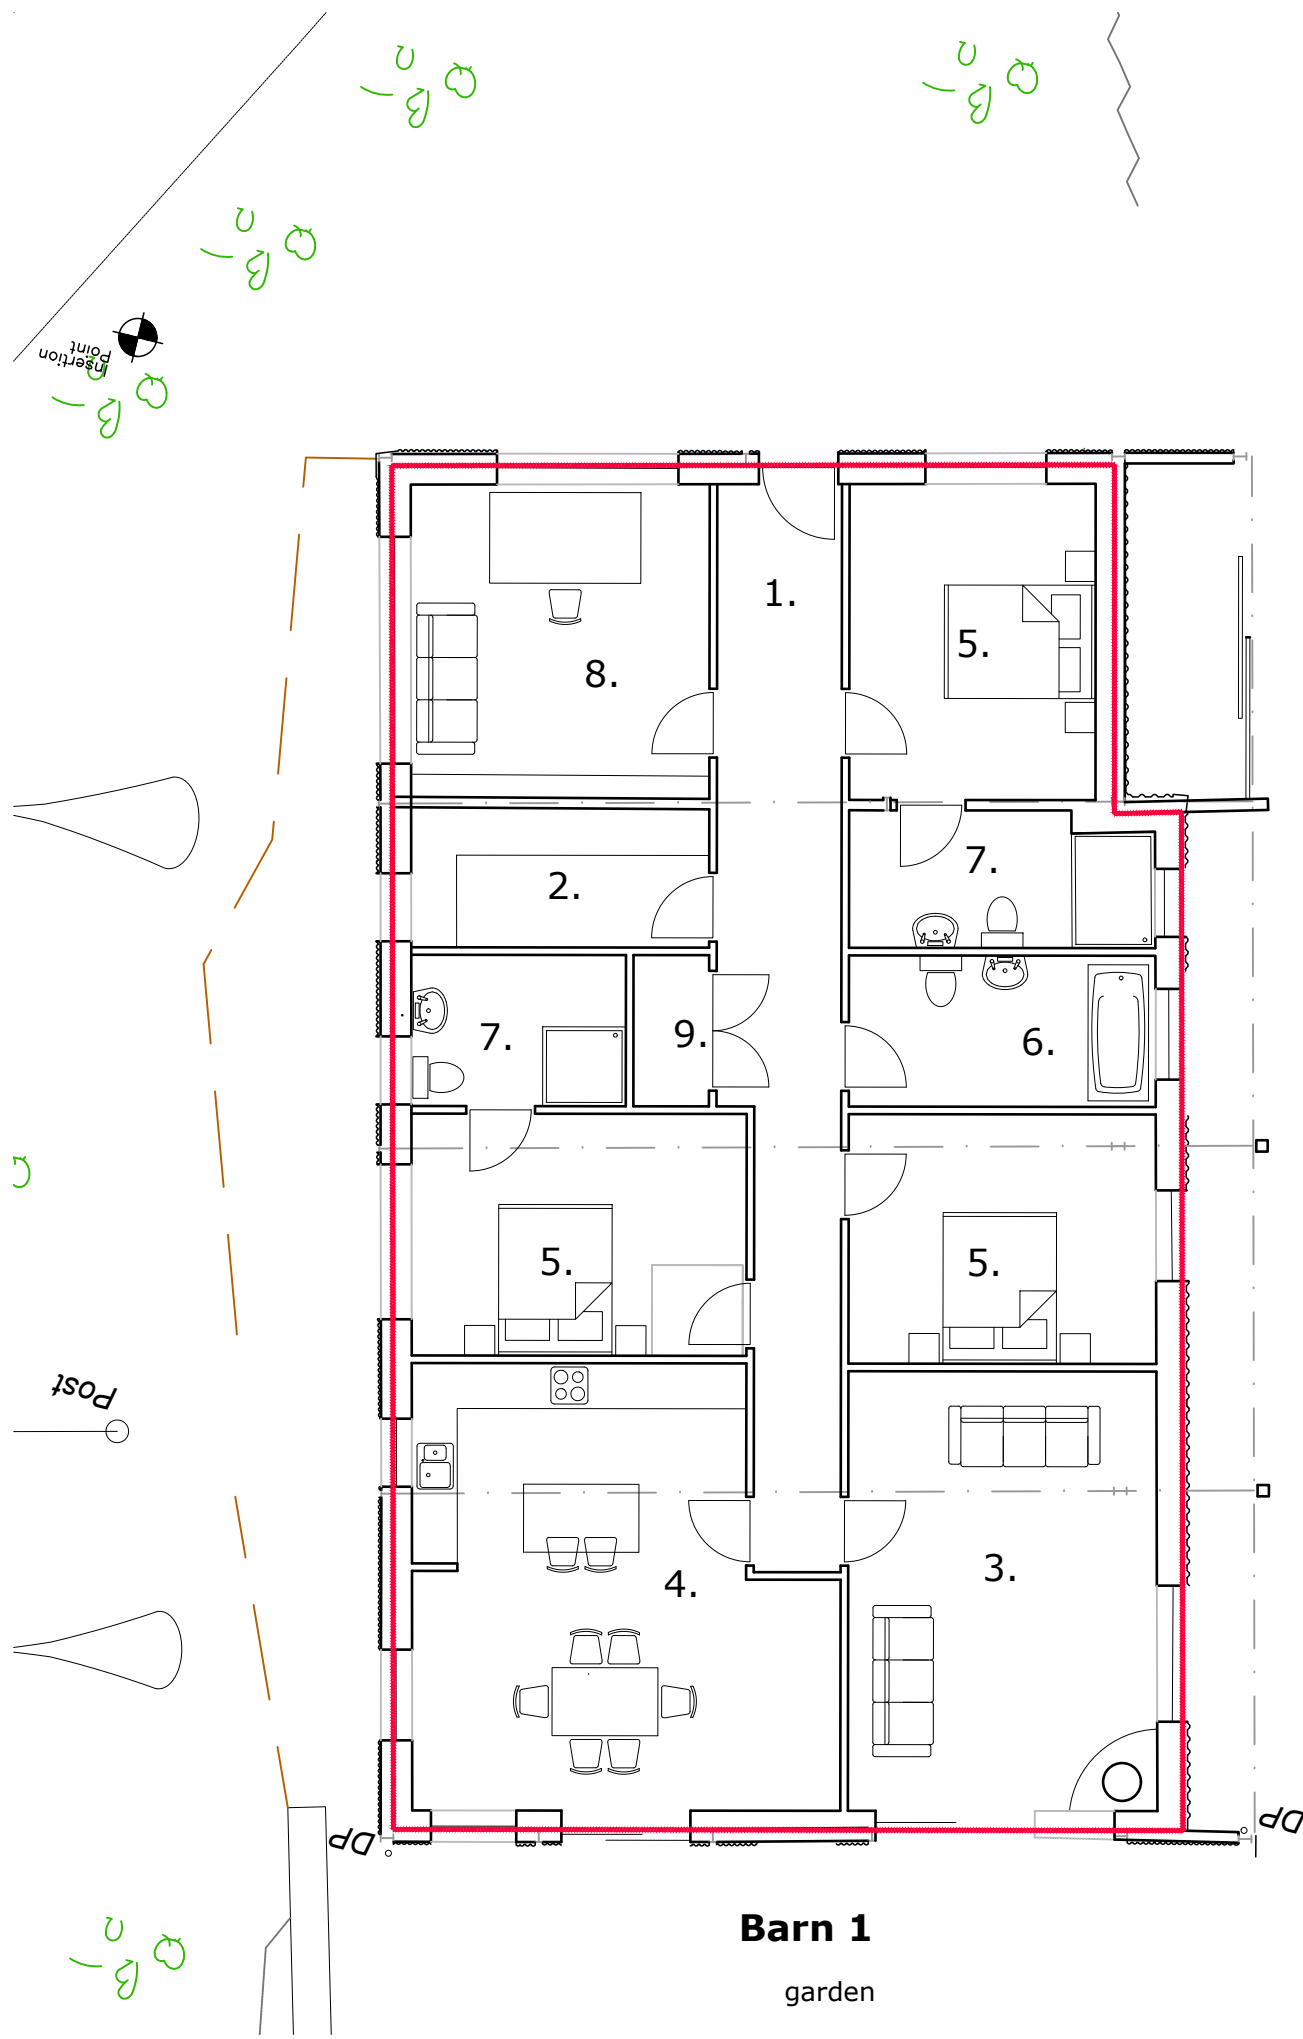

Ground floor plan as proposed
scale 1:100

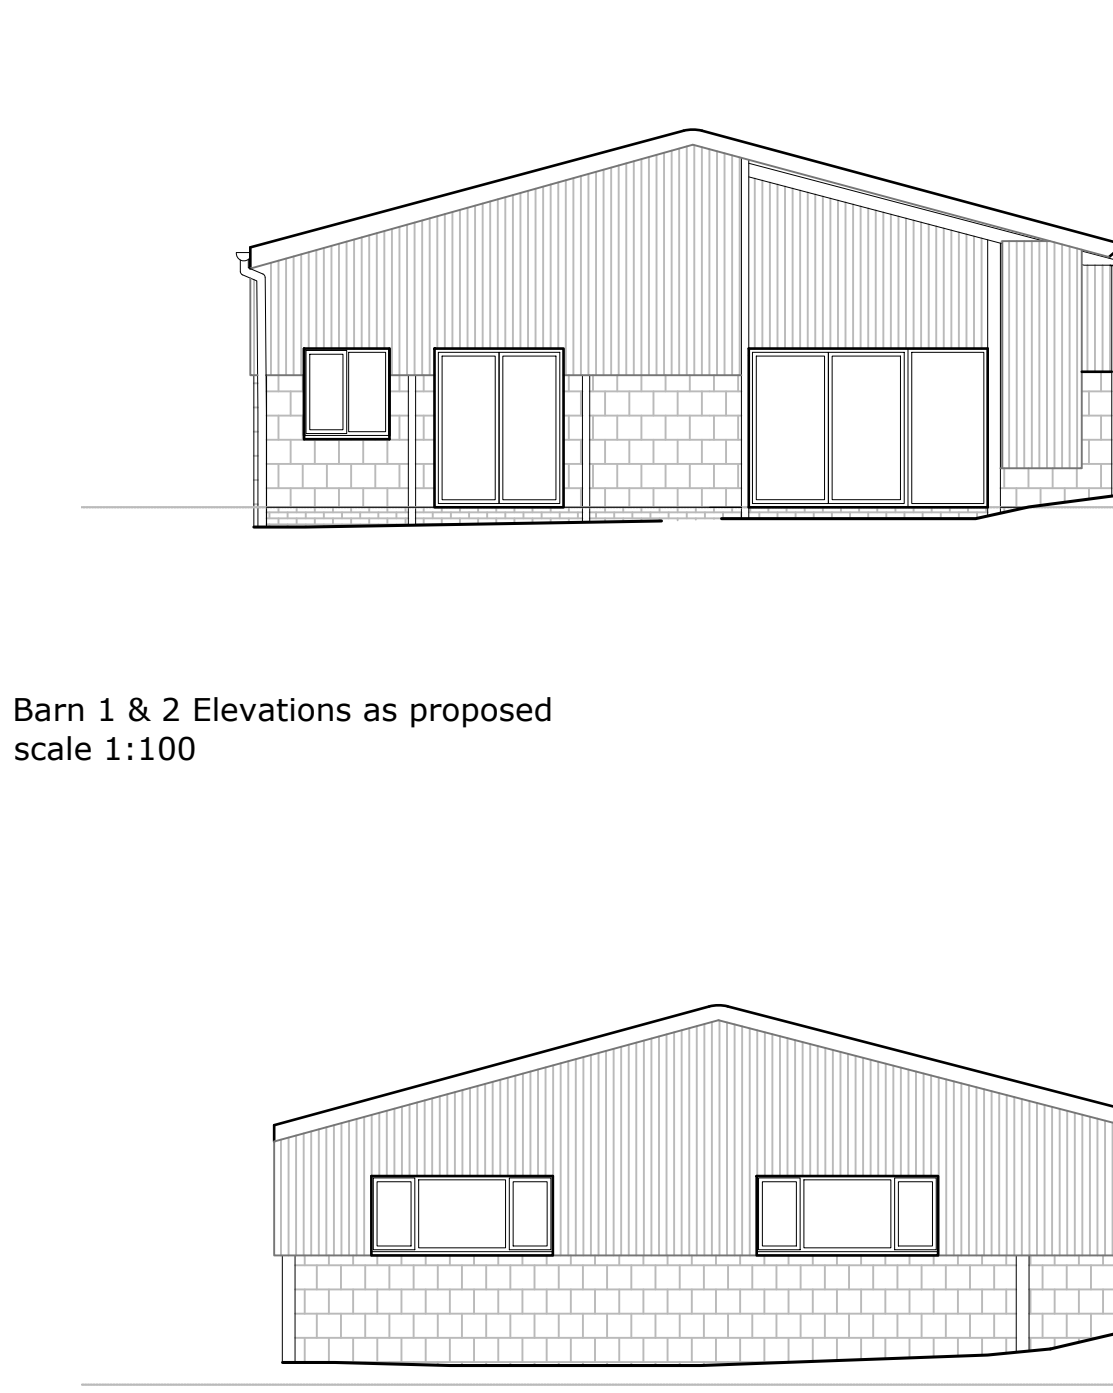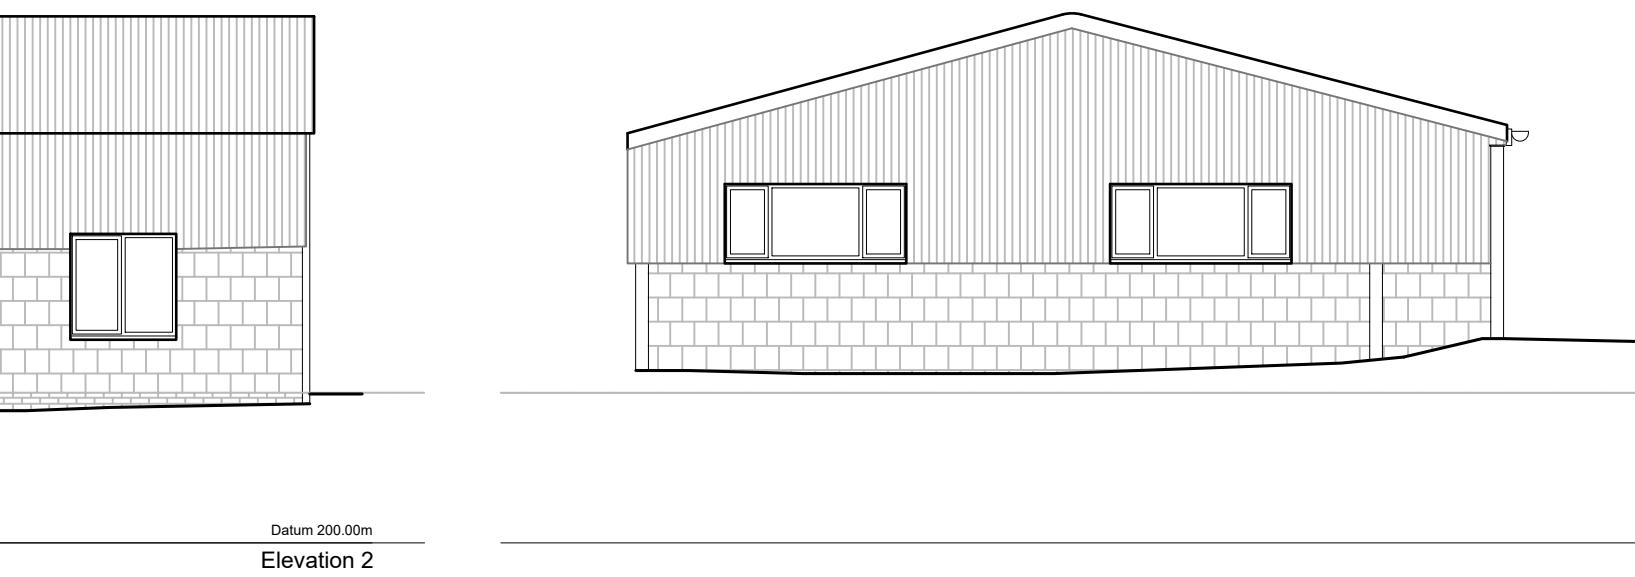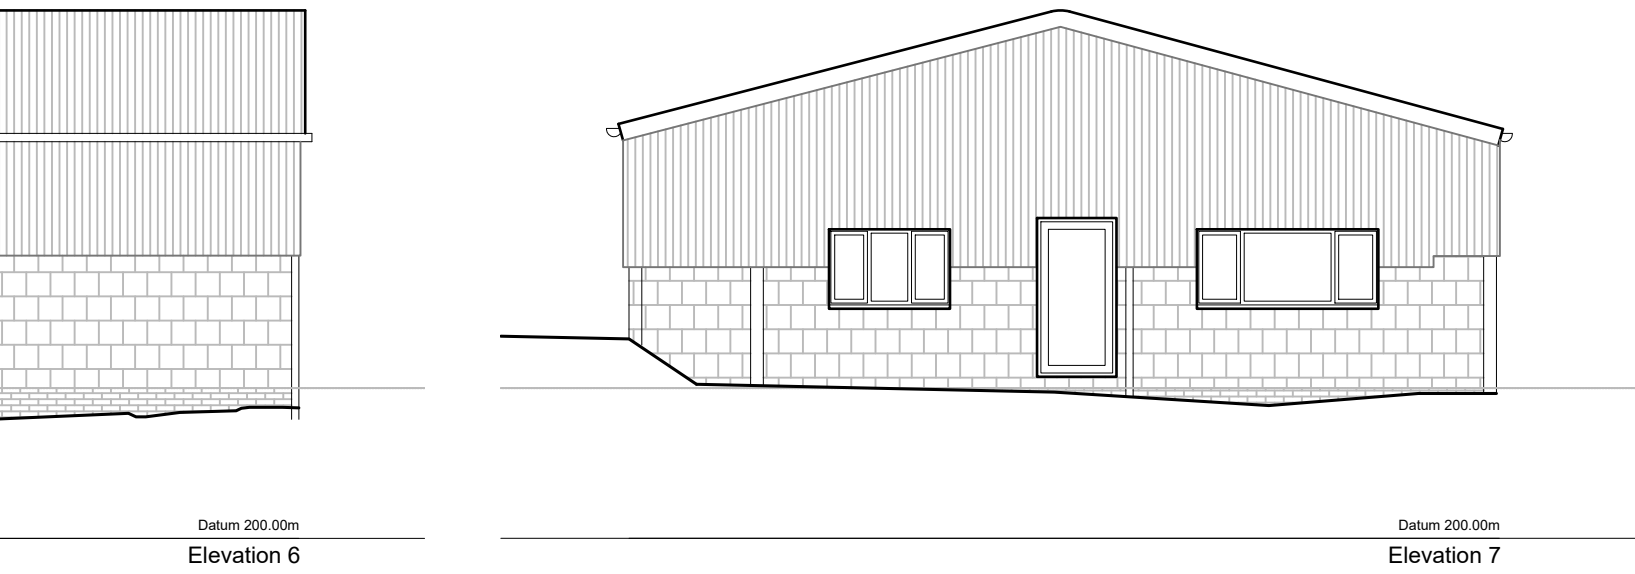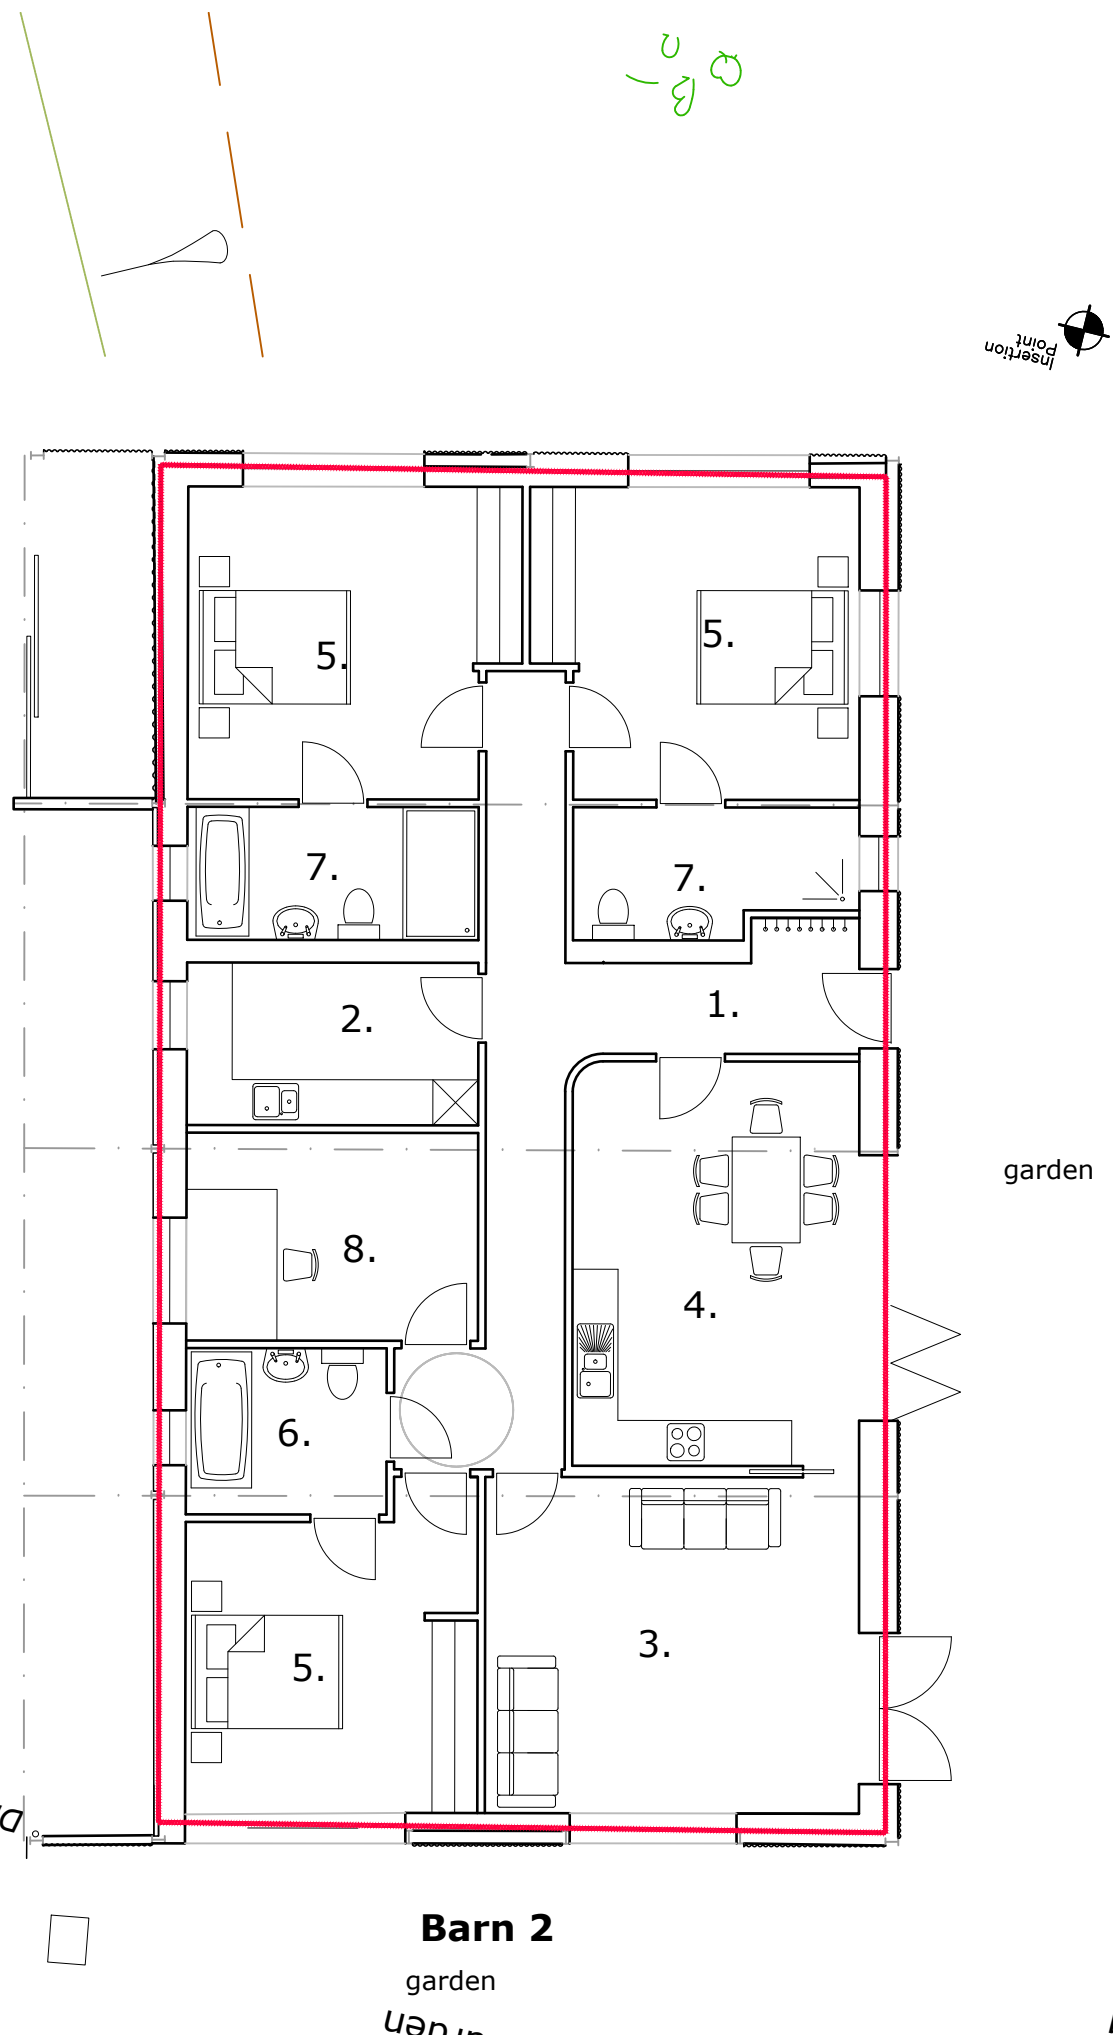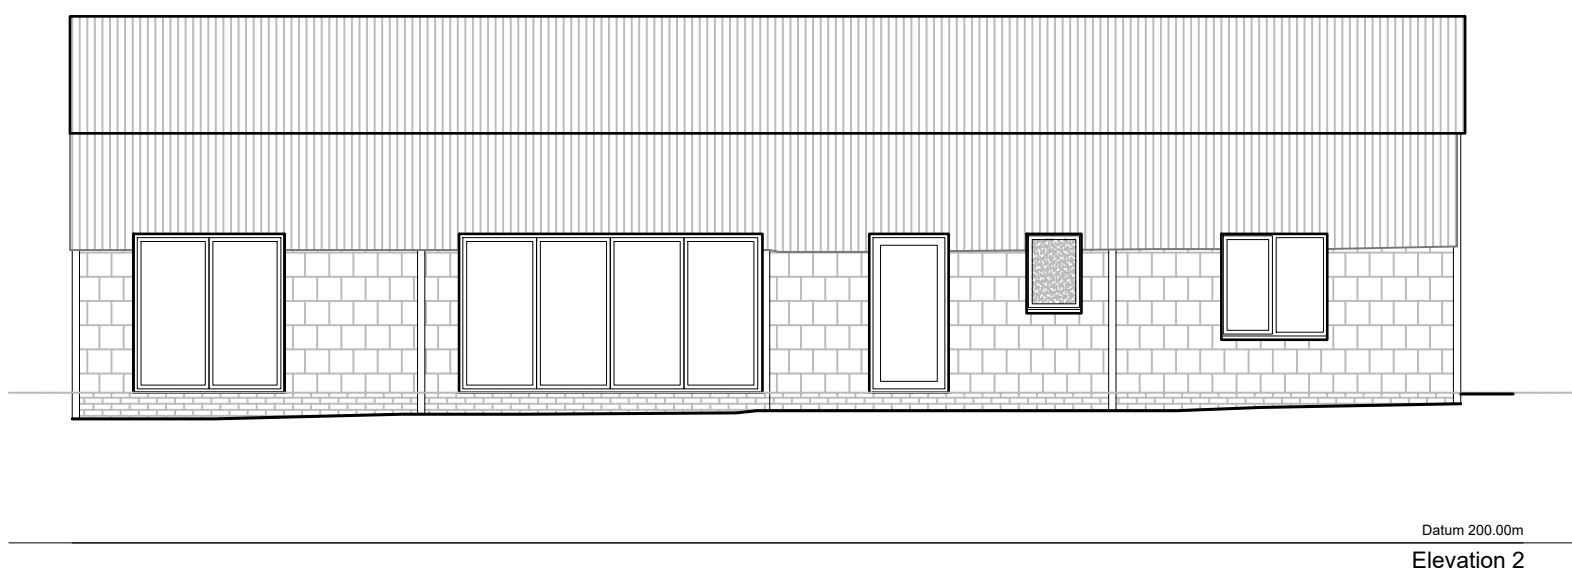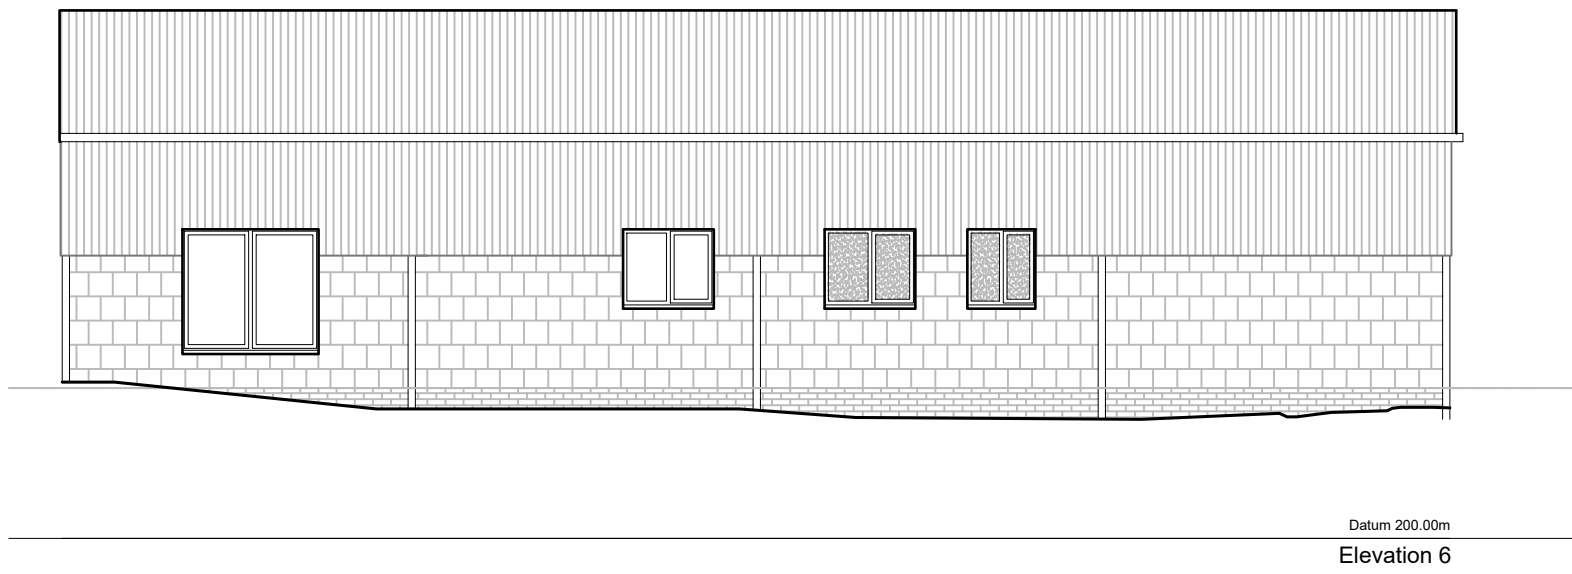

Barn 1 & 2 Elevations as proposed
scale 1:100

Barn 1 & 2 Elevations as proposed
scale 1:100

Space key:

- Entrance hall
- Utility/ boot room
- Living room
- Kitchen/ dining
- Bedroom
- Bathroom
- En-suite
- Office/ study
- Store

Floor space key




Red line indicates boundary for **floor space*** calculations


floor space defined as internal area of building measured to **internal face of existing **external walls***

Barn 1 Floor space = 184.4sqm

Barn 2 Floor space = 172.3sqm

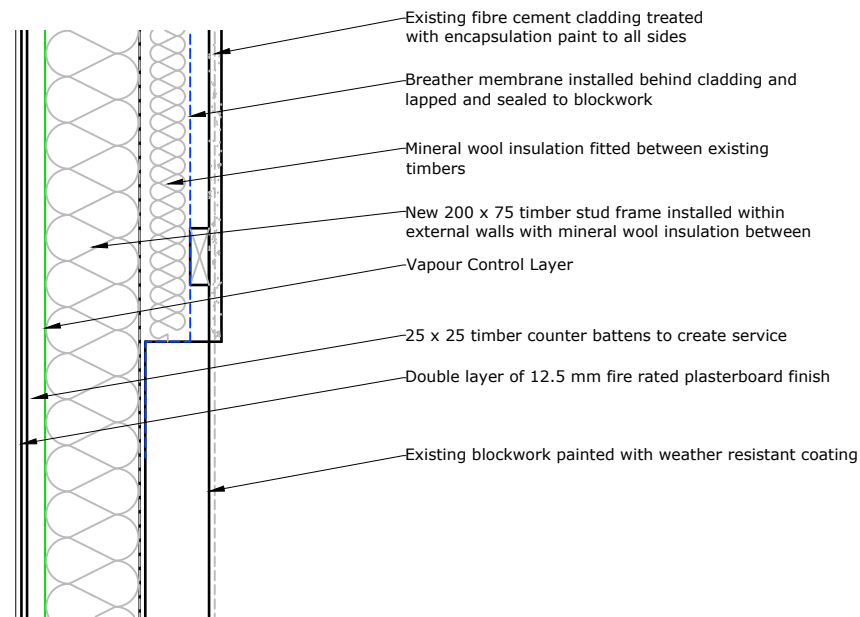

Typical Wall Build Up Detail
scale 1:20

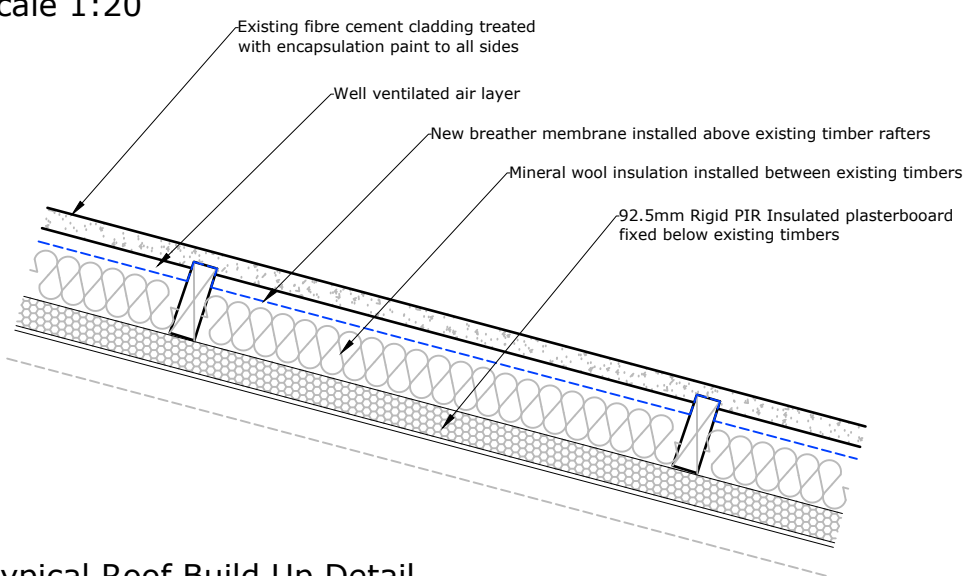

Typical Roof Build Up Detail
scale 1:20

PlanningDesign
Second Floor, Suite 3
Woburn House
Vernon Gate
Derby DE1 1UL
Tel: 01332 347 371
E-mail: info@planningdesign.co.uk
www.planningdesign.co.uk

CLIENT:
Mr Badger
STATUS:
CONCEPT
PROJECT DESCRIPTION:
2 no. Class Q Barn Conversions at Ladygreen Barn, Leek

DRAWING TITLE:
Barn 1 and 2 Floor Plans and
Elevations as Proposed

DRAWN BY:
DS

DRAWING NUMBER:
005

SCALE:
1:100 @ A1

DRAWING REF:
3479 - 005

CHECKED BY:
SH

REVISION:
D

DATE:
August 2023