




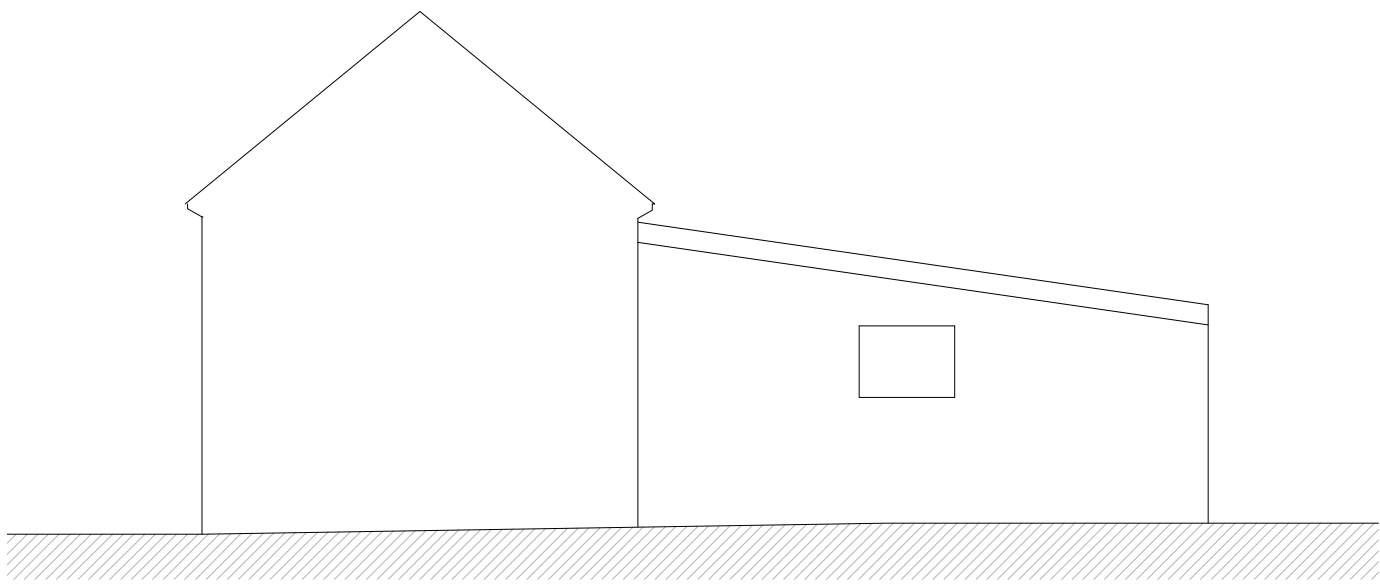


West Elevation Scale 1:100

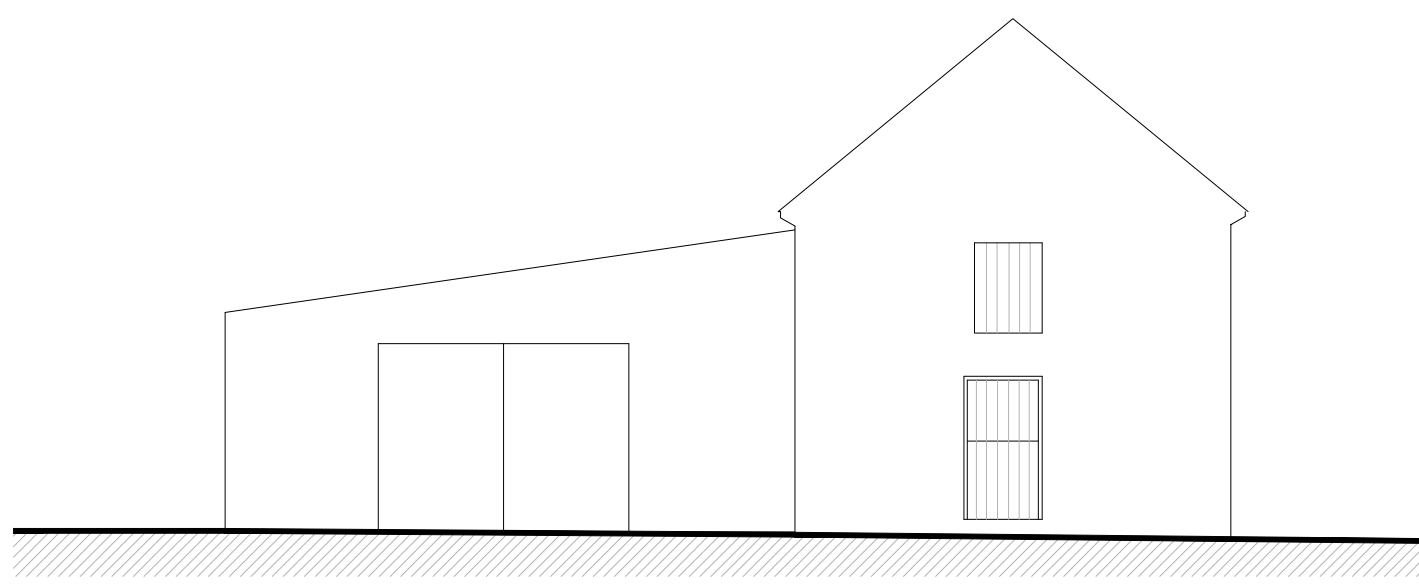


East Elevation Scale 1:100

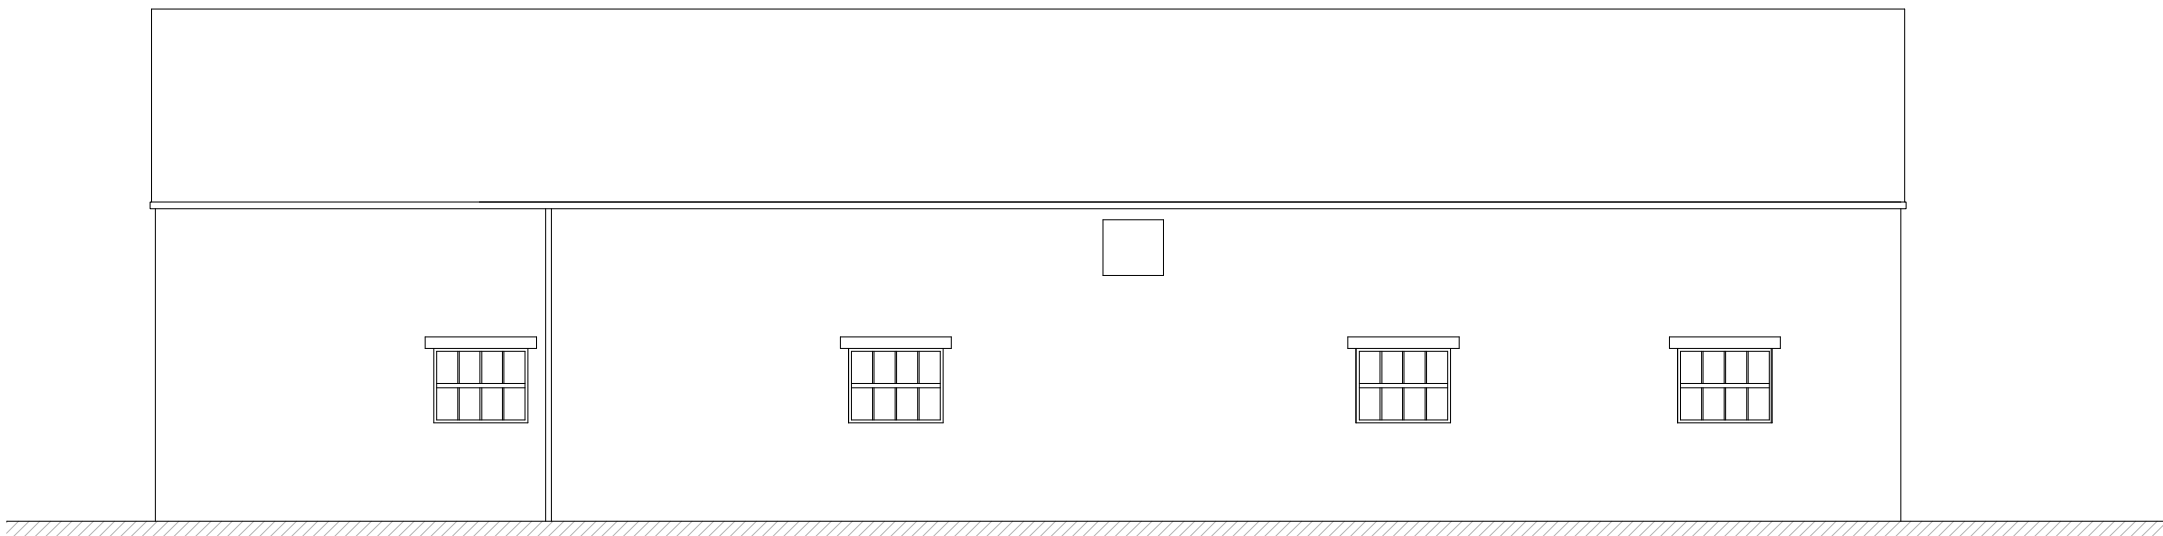


North Elevation Scale 1:100

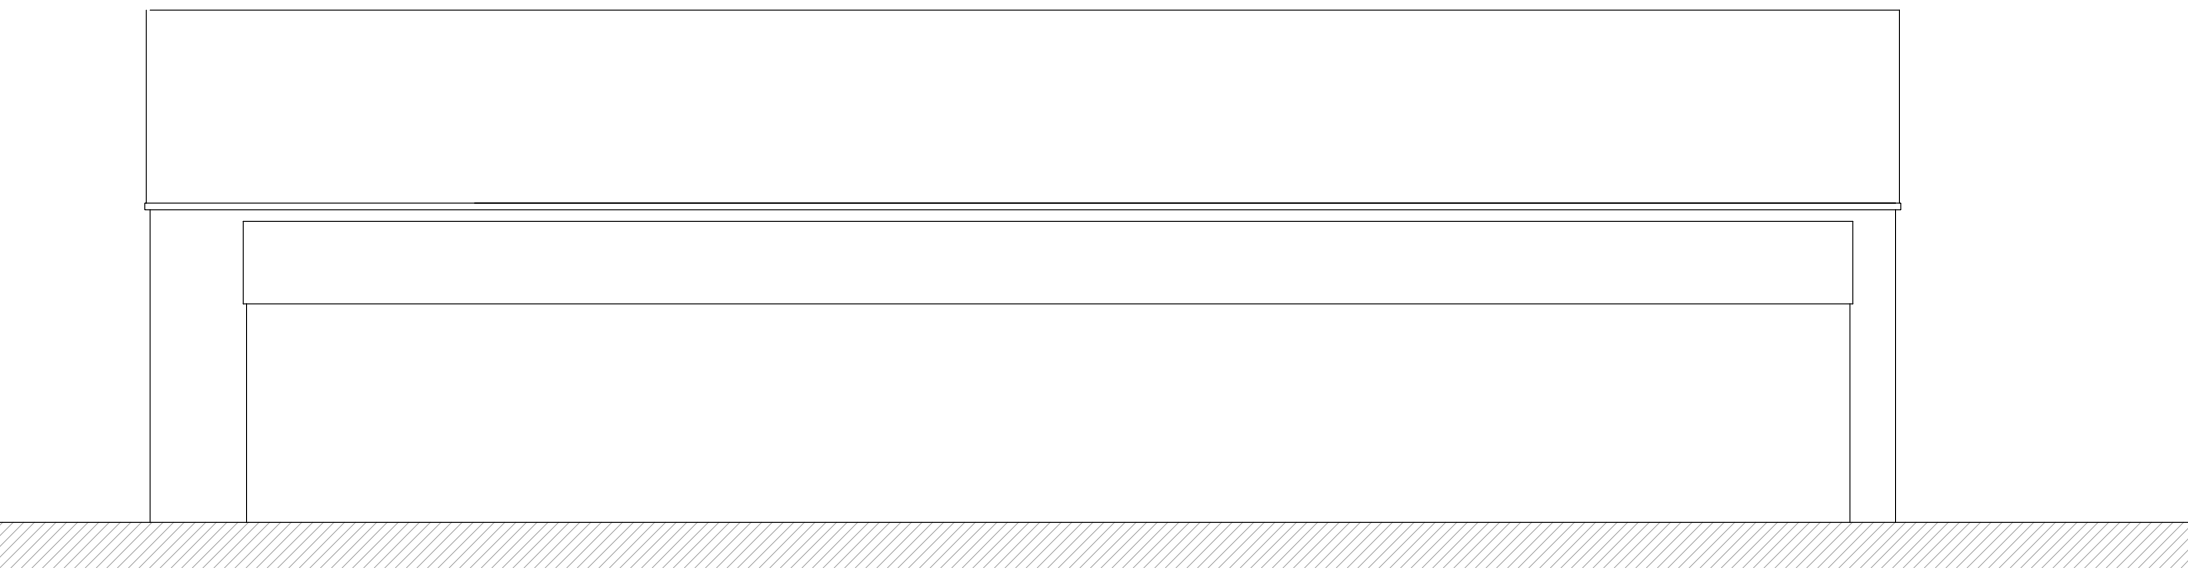


South Elevation Scale 1:100

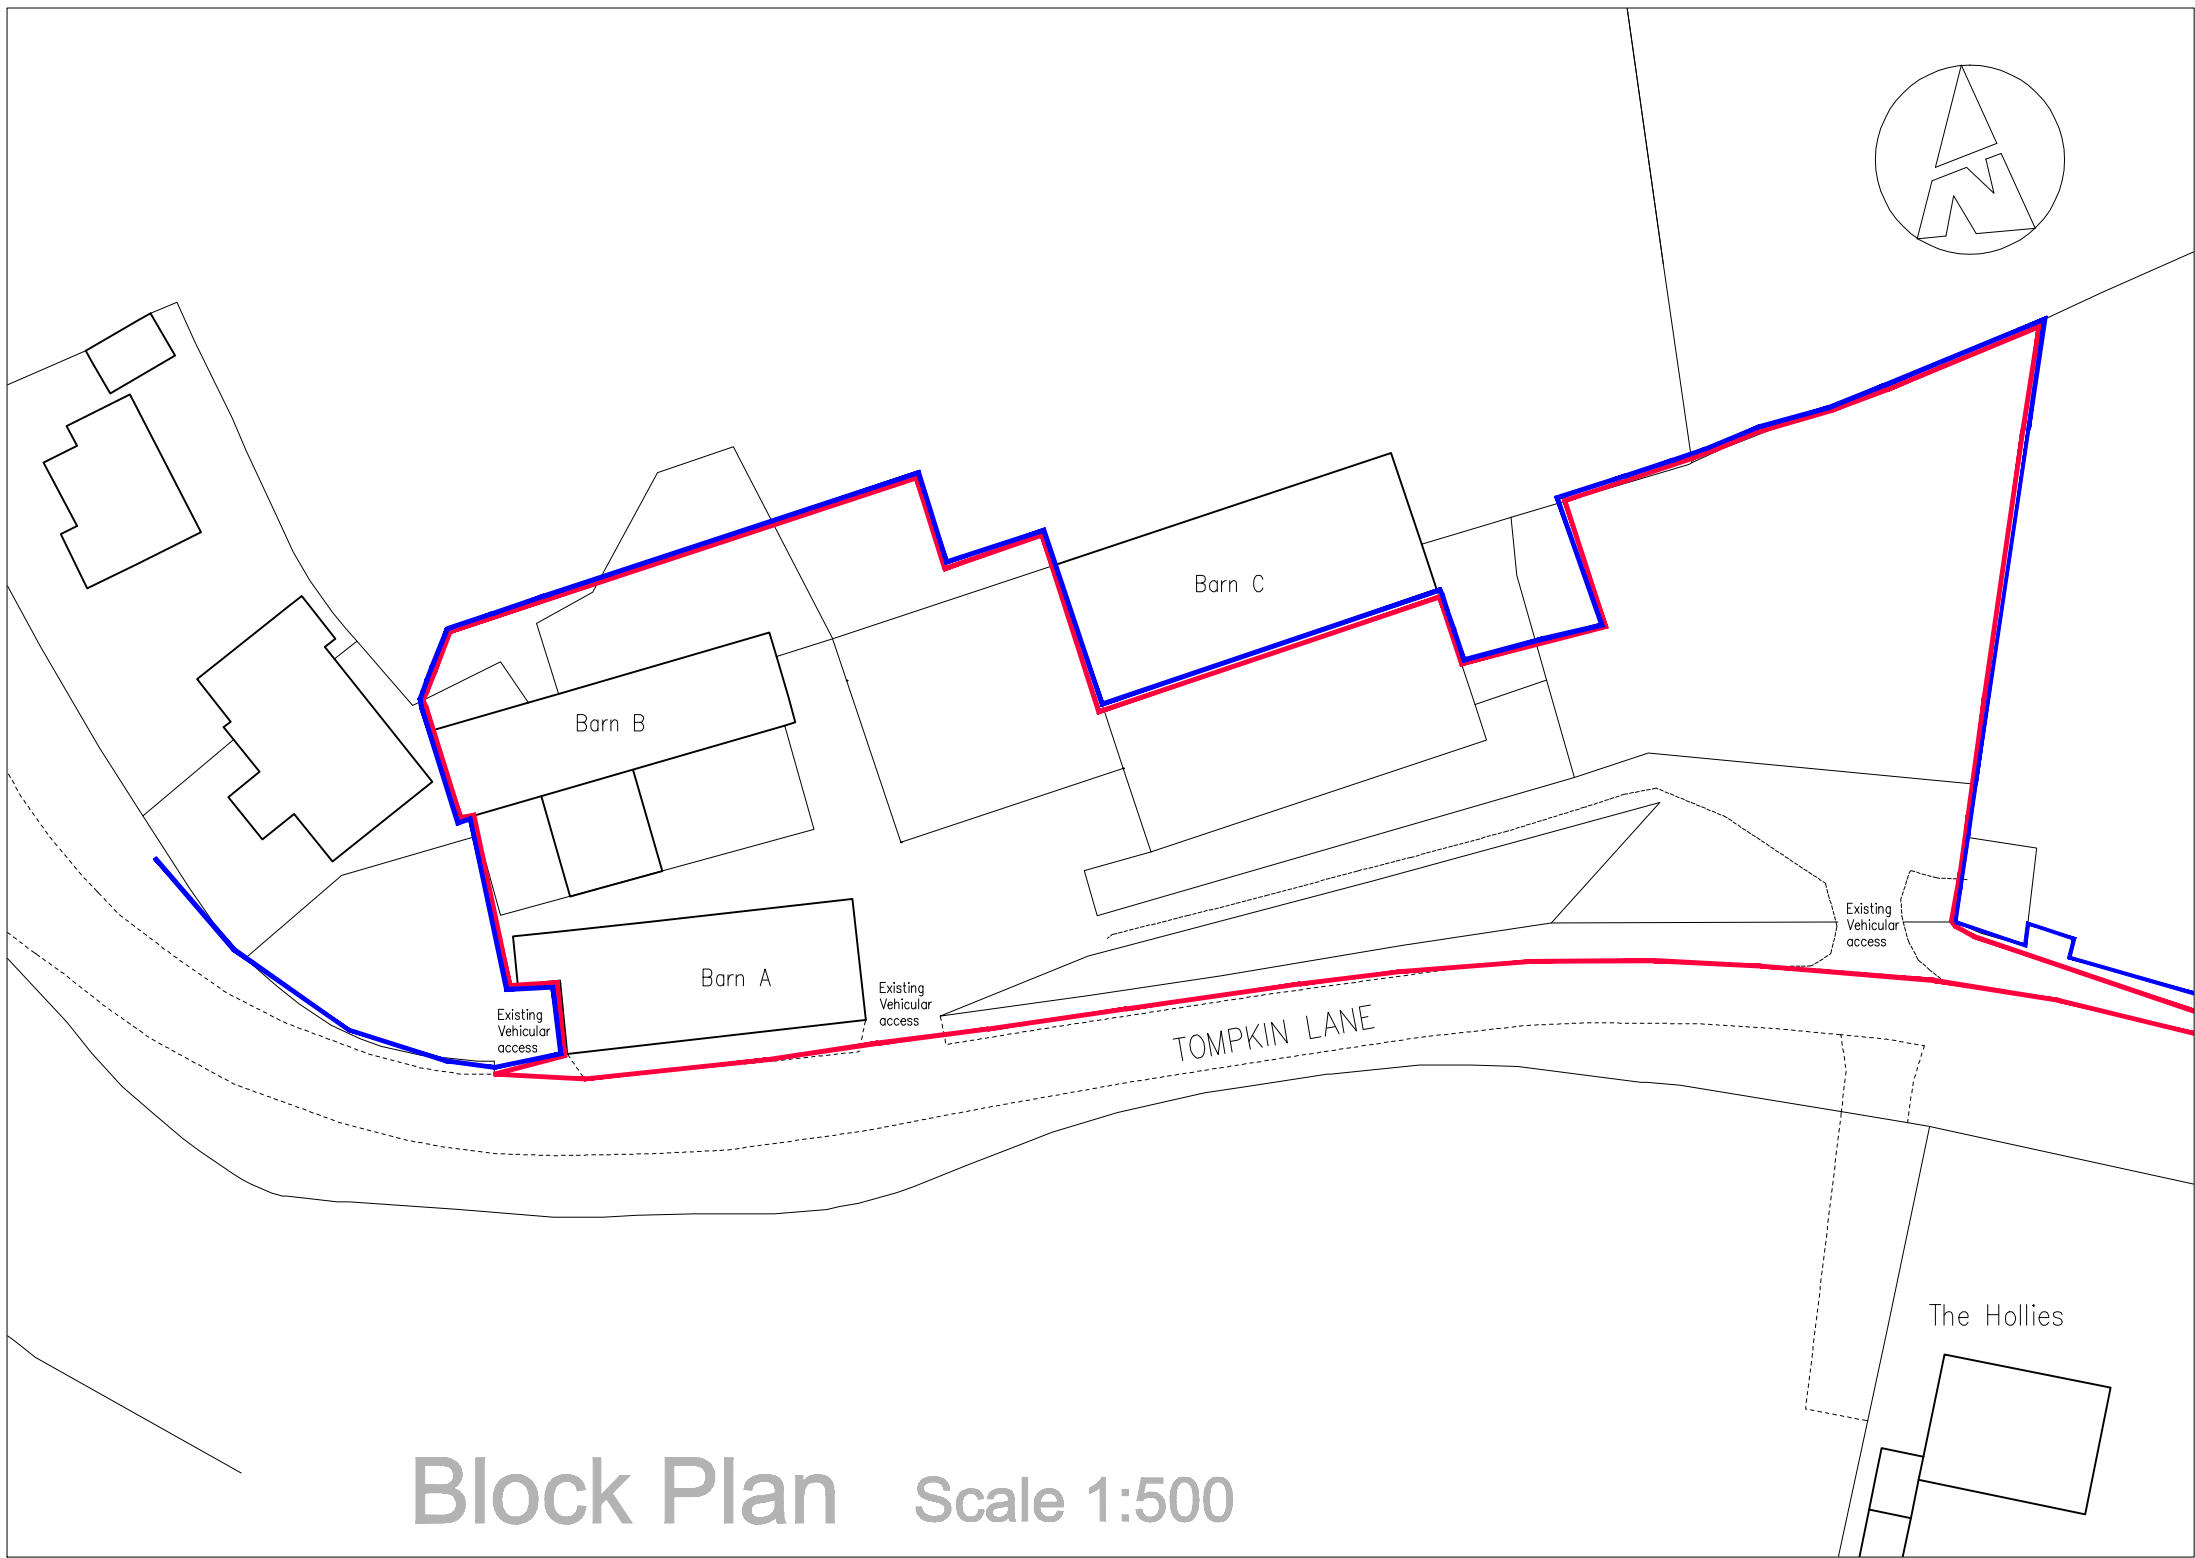


Block Plan Scale 1:500

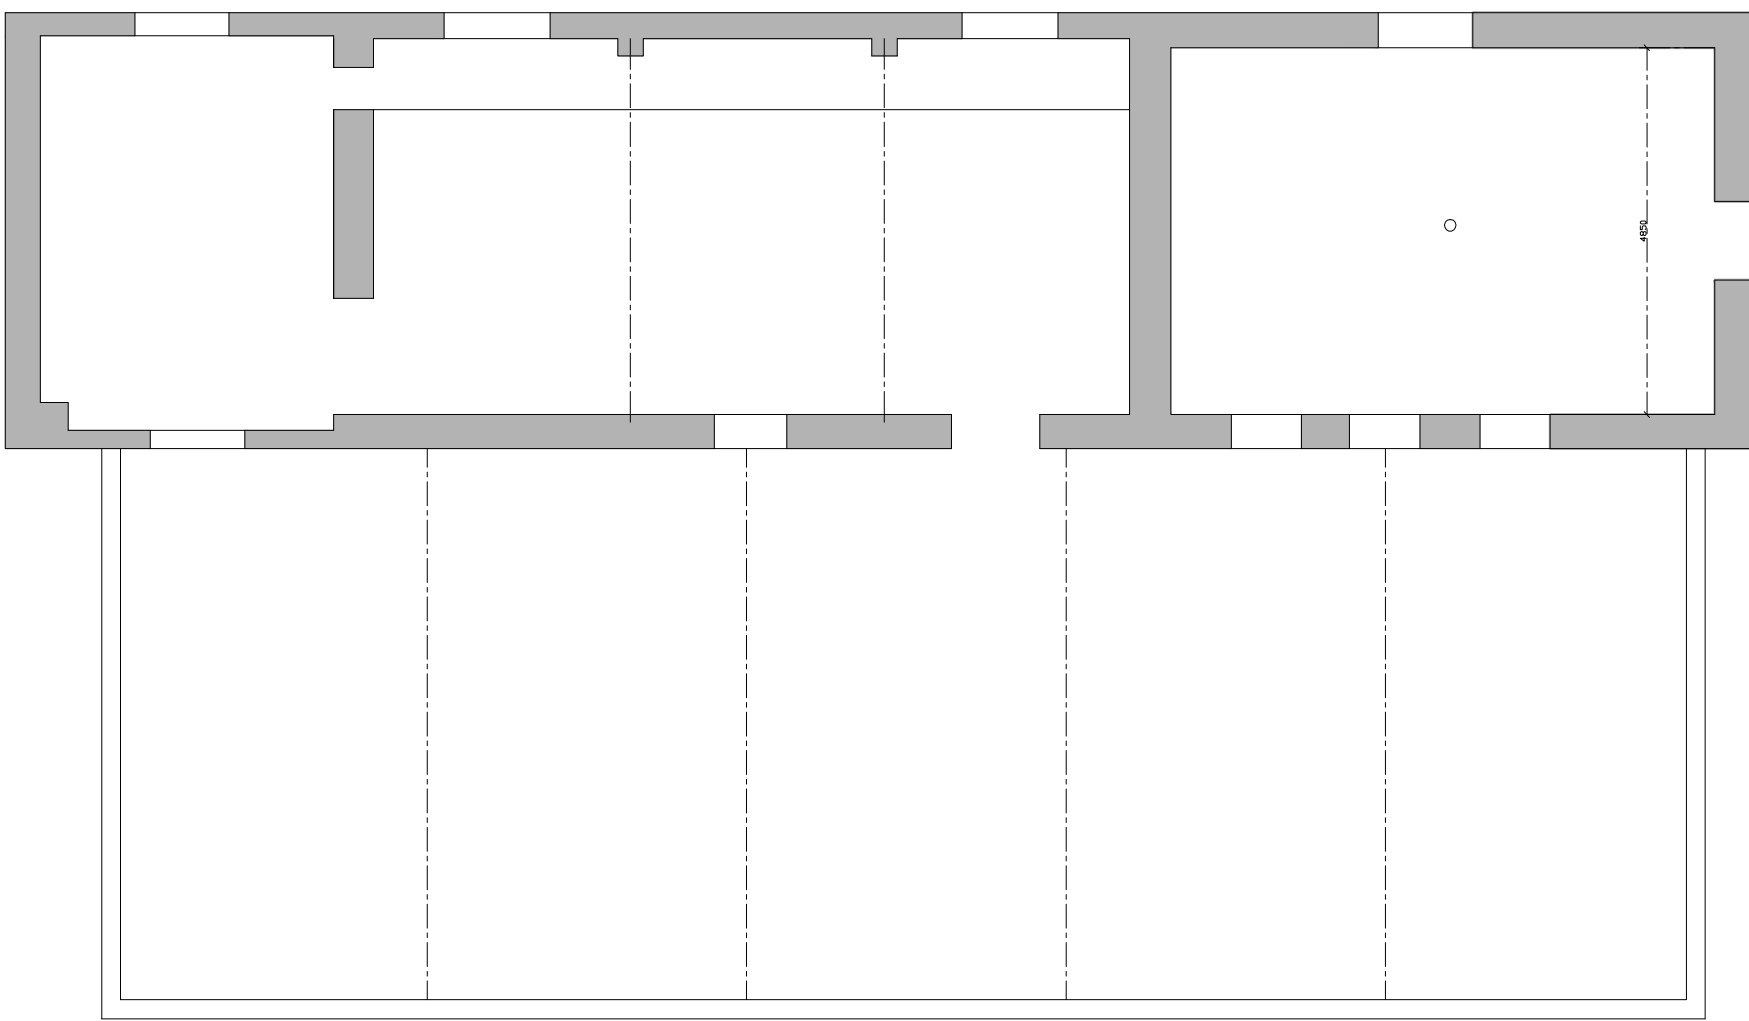


Ground Floor Plan Scale 1:100

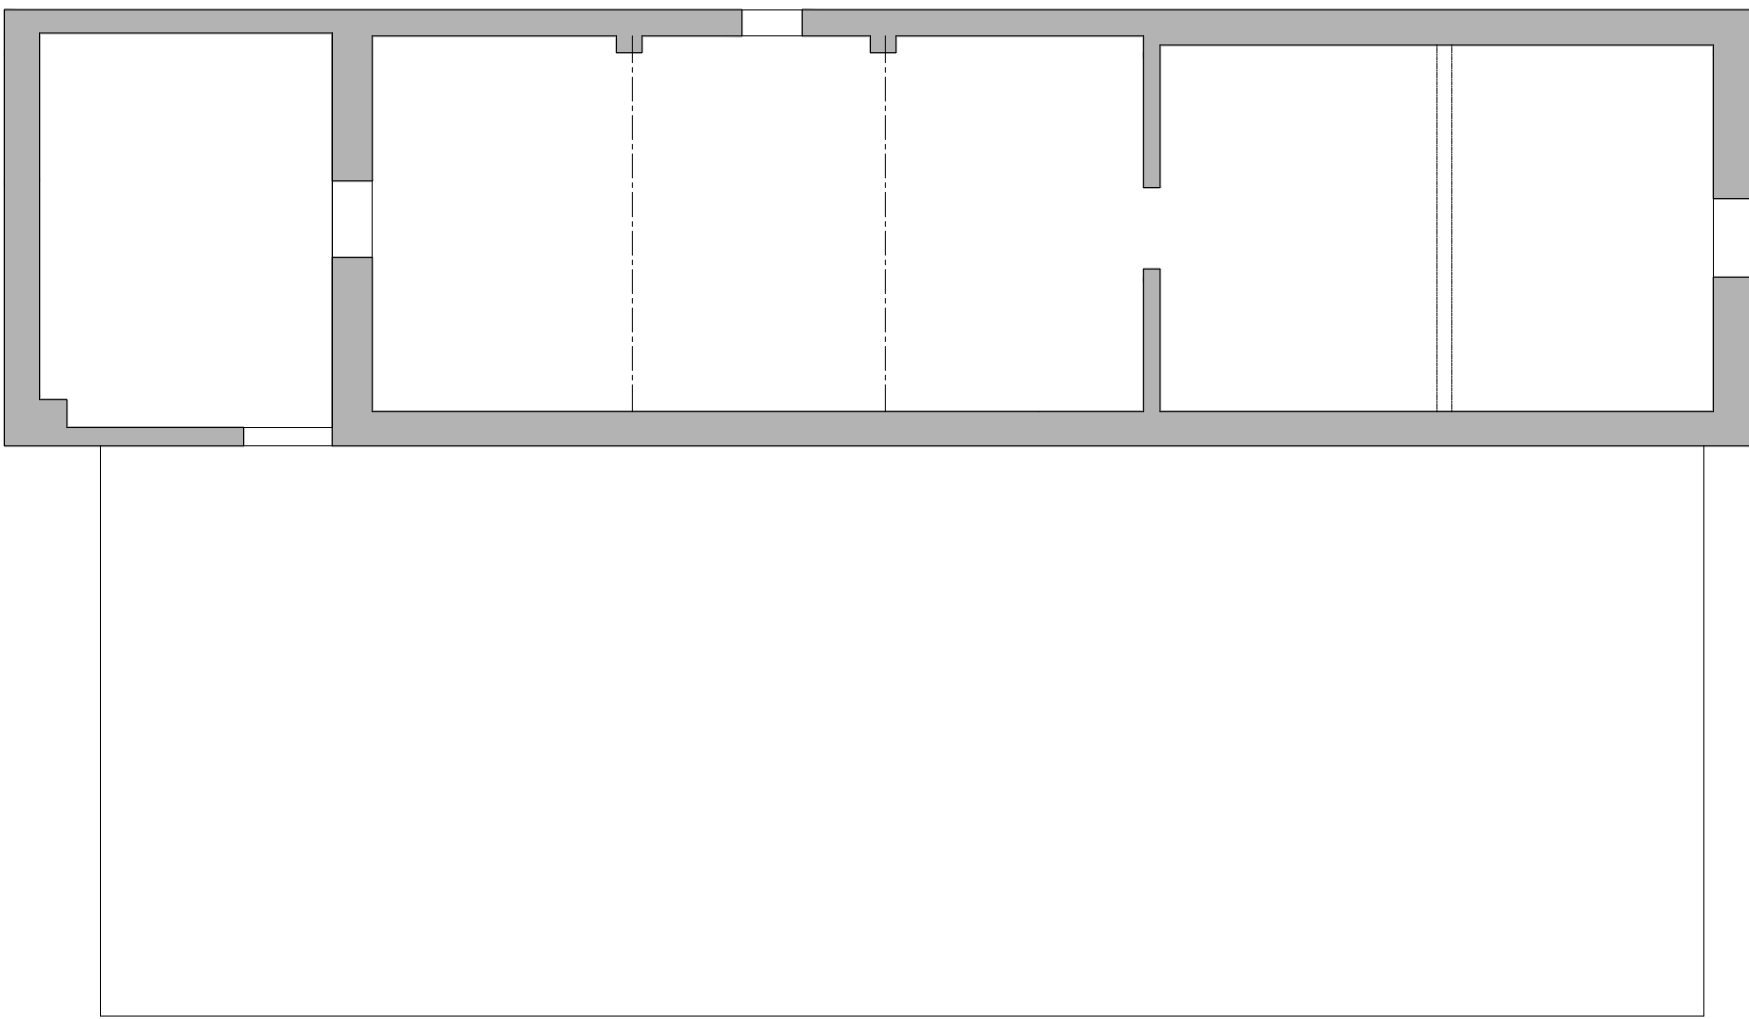


First Floor Plan Scale 1:100

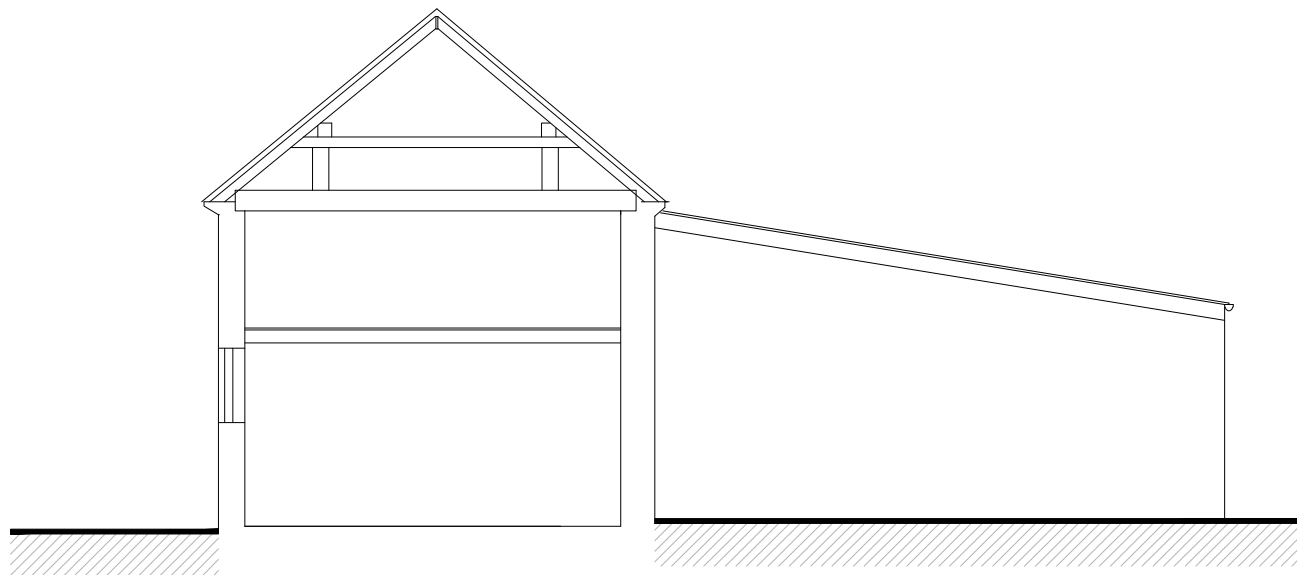

Section Y-Y Scale 1:100

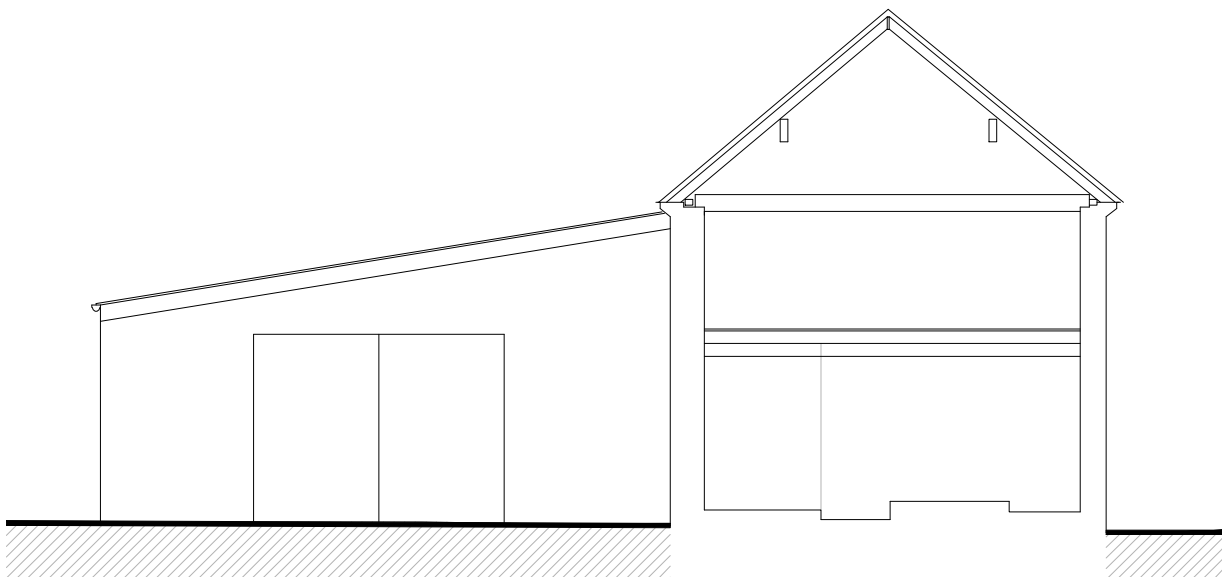

Section X-X Scale 1:100

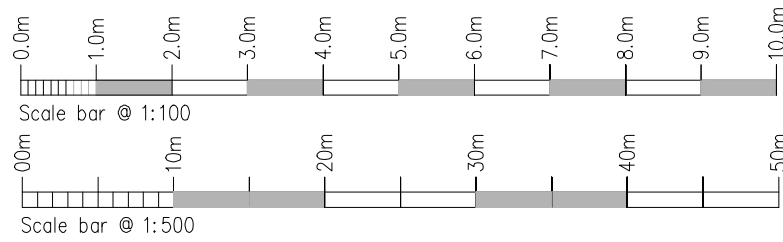

| Rev. | Drawn | Comments | Date |
|------|-------|----------|------|
|      |       |          |      |
|      |       |          |      |
|      |       |          |      |
|      |       |          |      |

**MAC**  
ARCHITECTURAL DESIGN LTD  
Moorland House, 123 Moorland Road, Burslem, ST6 1JD.  
T:01782 503302 E:admin@mac-arch.co.uk

Client:  
**Mrs G Tinsley.**

Project:  
Proposed conversion of redundant  
agricultural building  
Tompkin Head Farm, Tompkin Lane  
Staffordshire, ST9 9NA.

Title:  
**Plans & Elevations as Existing.  
Barn B.**

Status:  
**Planning**