



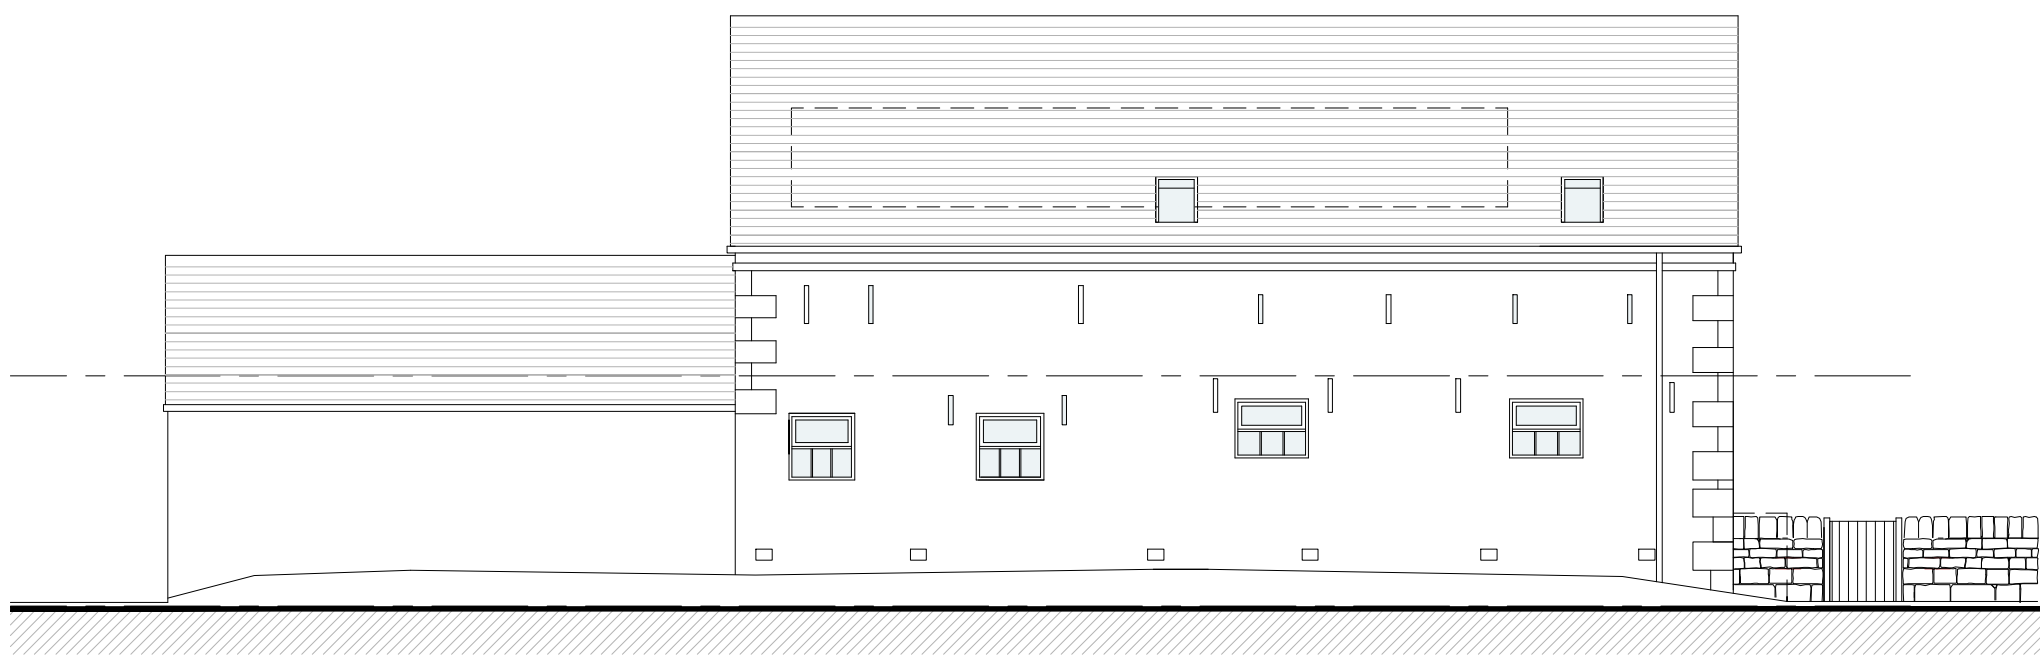


South Elevation Scale 1:100

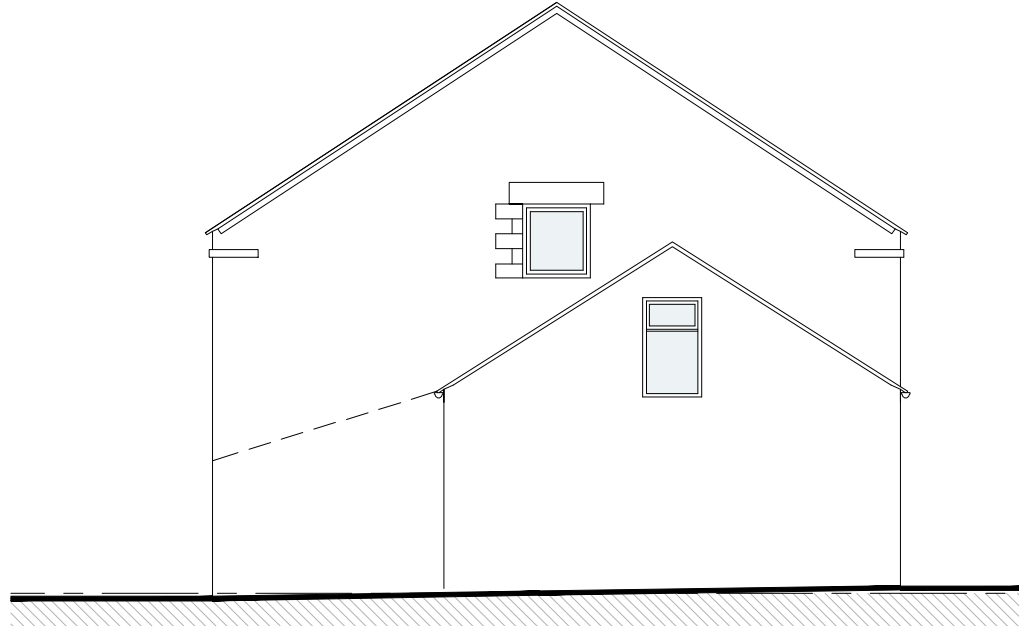



West Elevation Scale 1:100




North Elevation Scale 1:100

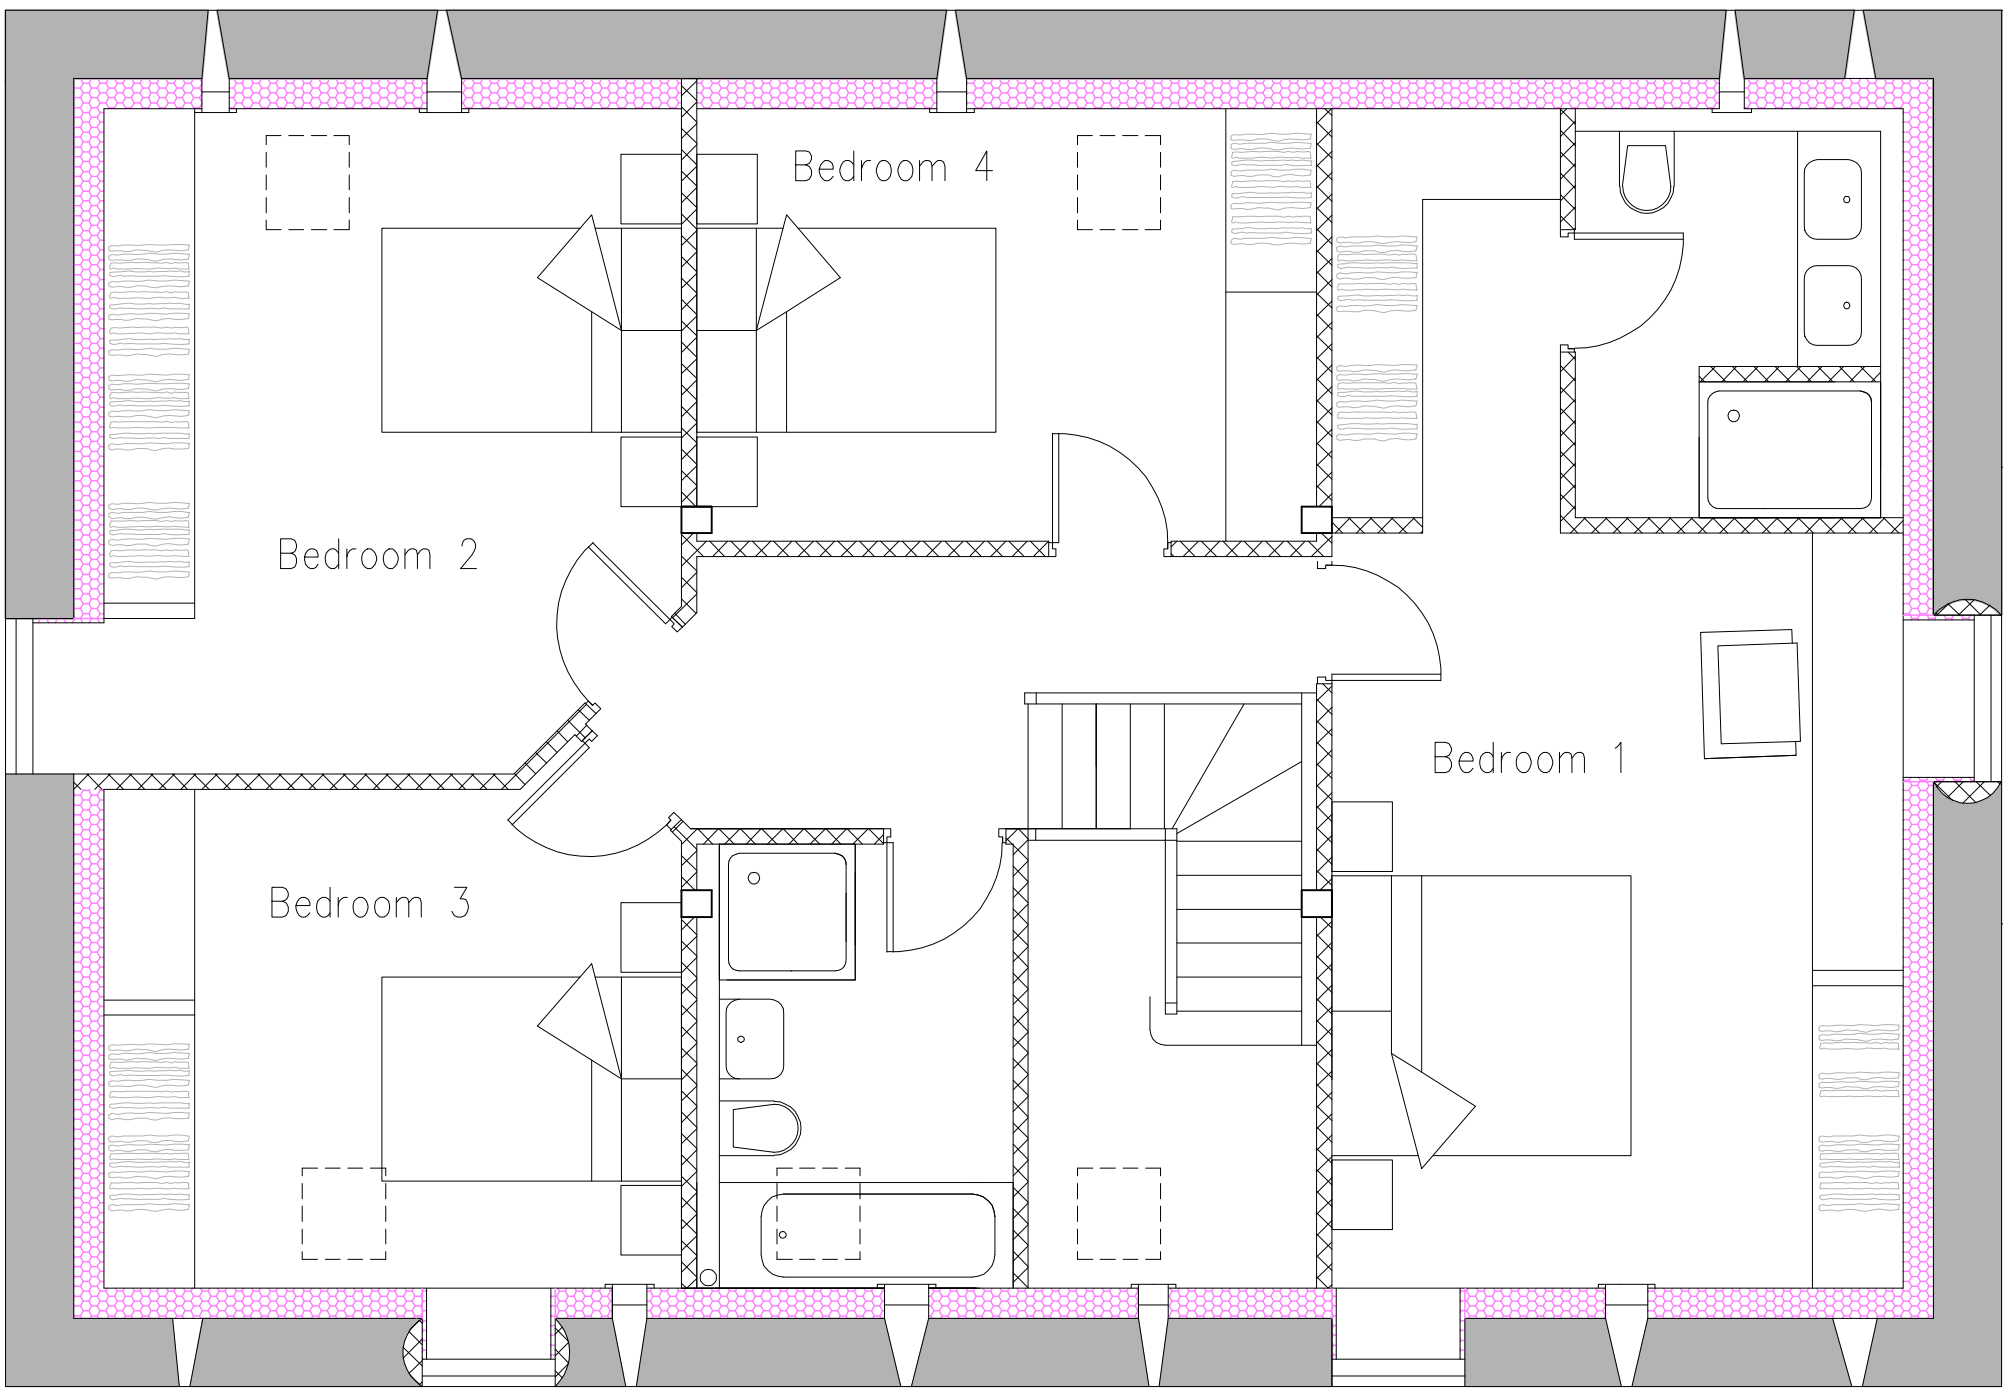


First Floor Plan Scale 1:50

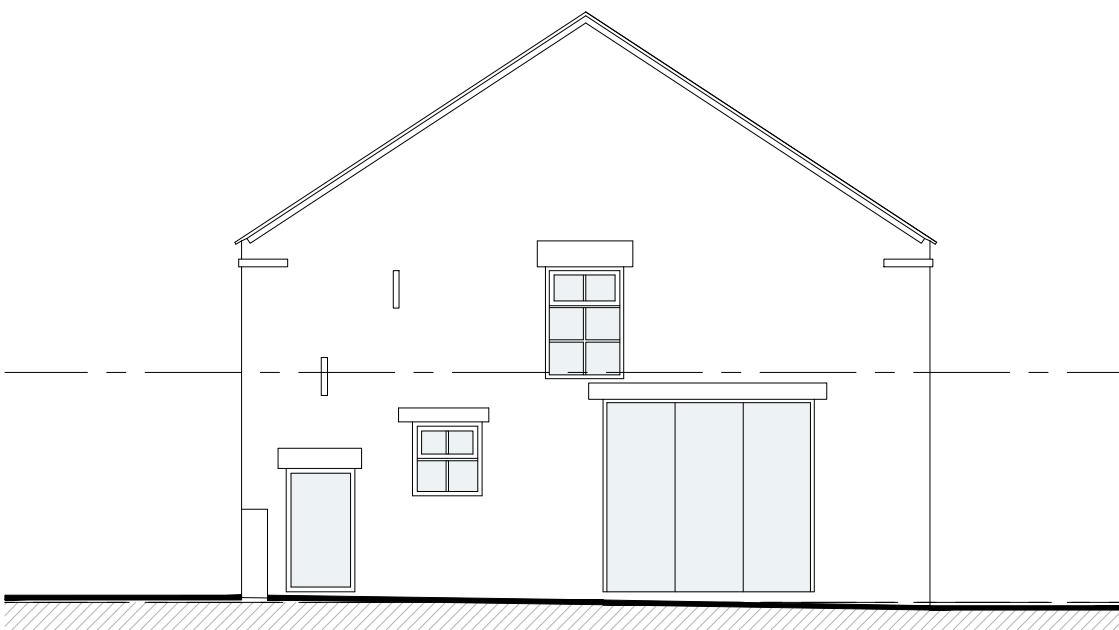 


East Elevation Scale 1:100

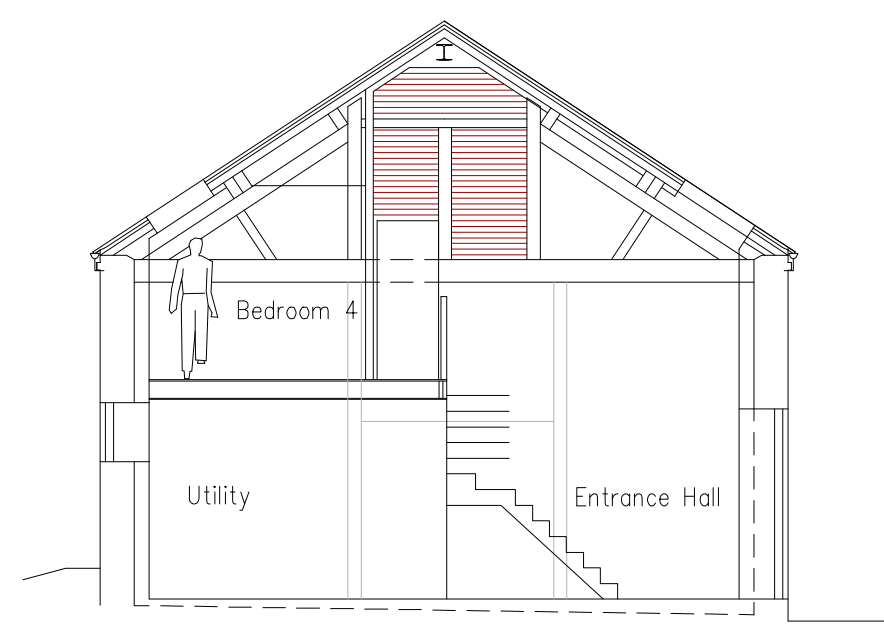

Section.

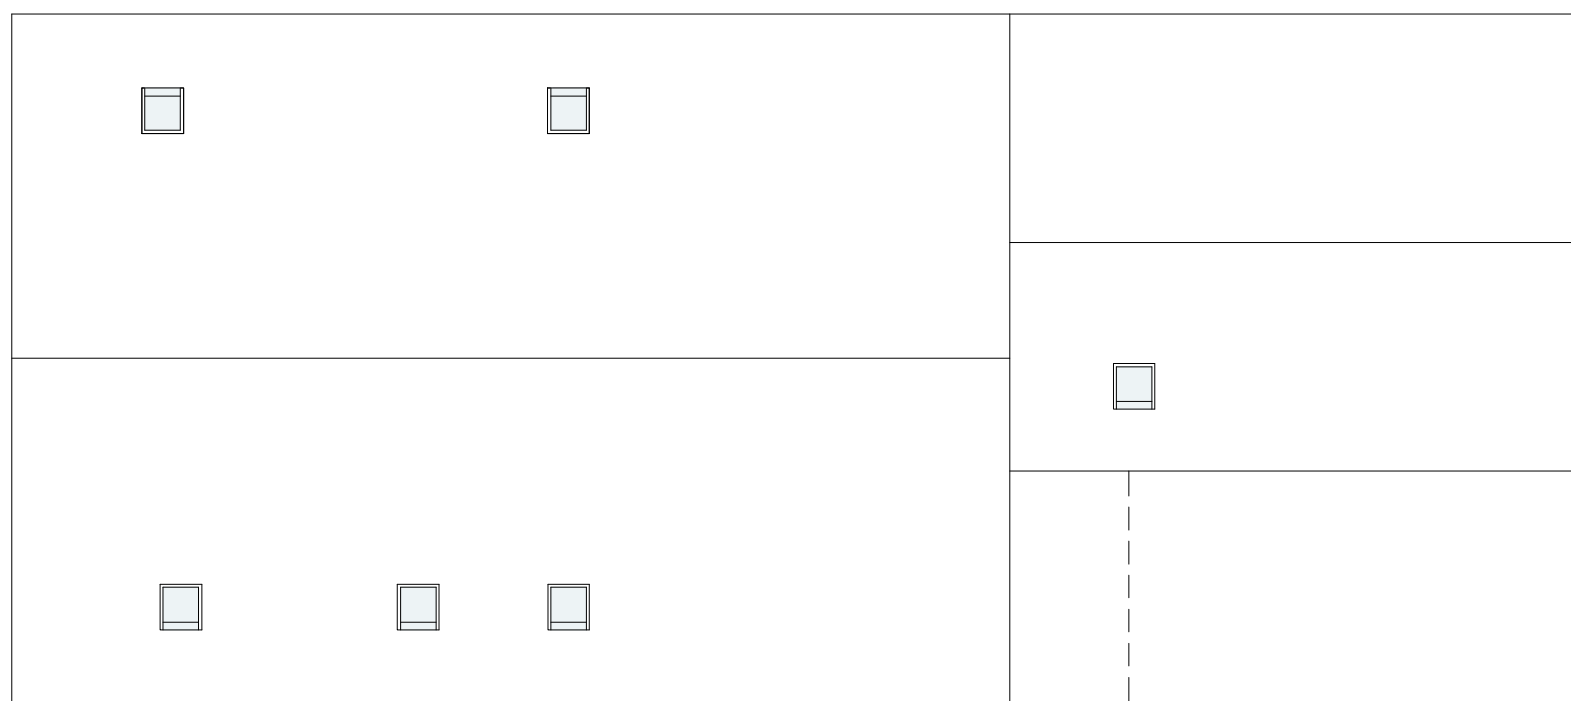

Roof Plan Scale 1:100

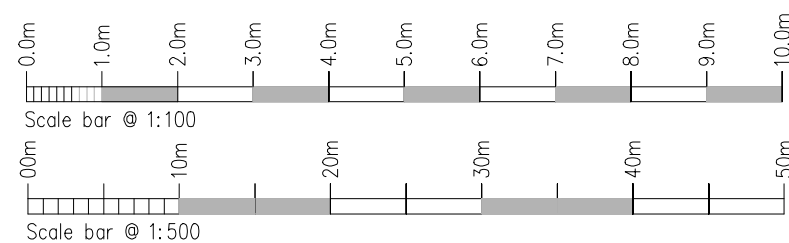

Rev.	Drawn	Comments	Date

MAC
ARCHITECTURAL DESIGN LTD
Moorland House, 123 Moorland Road, Burnley, ST8 1JD.
T:01782 503302 E:admin@mac-arch.co.uk


Client:
Mrs G Tinsley.

Project:
**Proposed conversion of redundant
agricultural building
Tompkin Head Farm, Tompkin Lane
ST9 9NA.**


Title:
**Plans & Elevations as Proposed.
Barn A.**

Status:
Planning

Paper A1: Drawn: AC Bailey December 2024 Drawing Ref: 1892-09

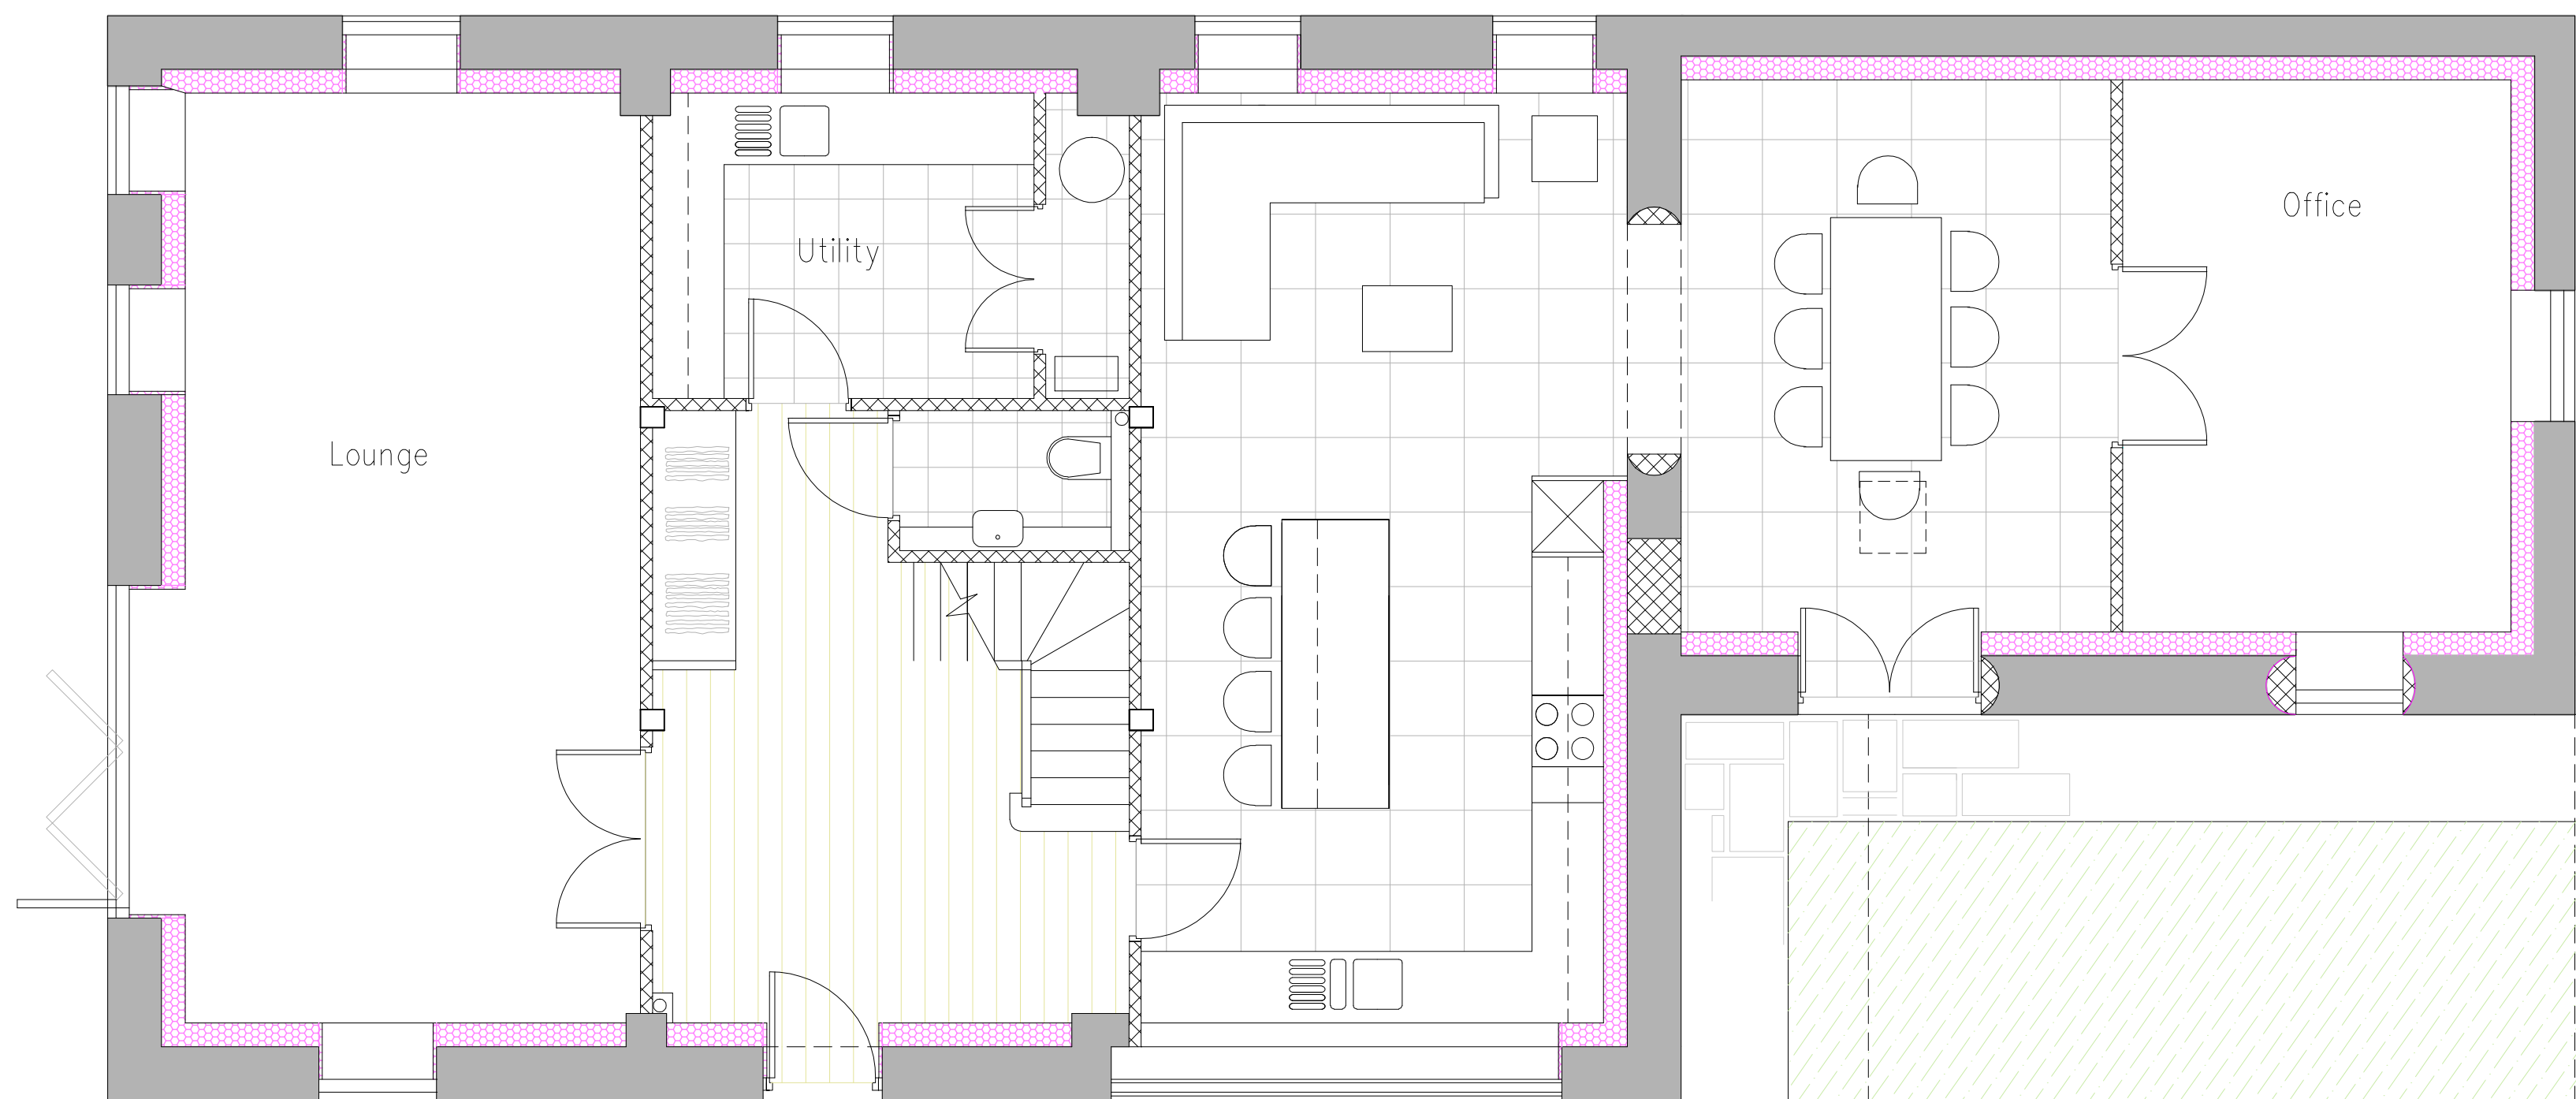

Ground Floor Plan Scale 1:50

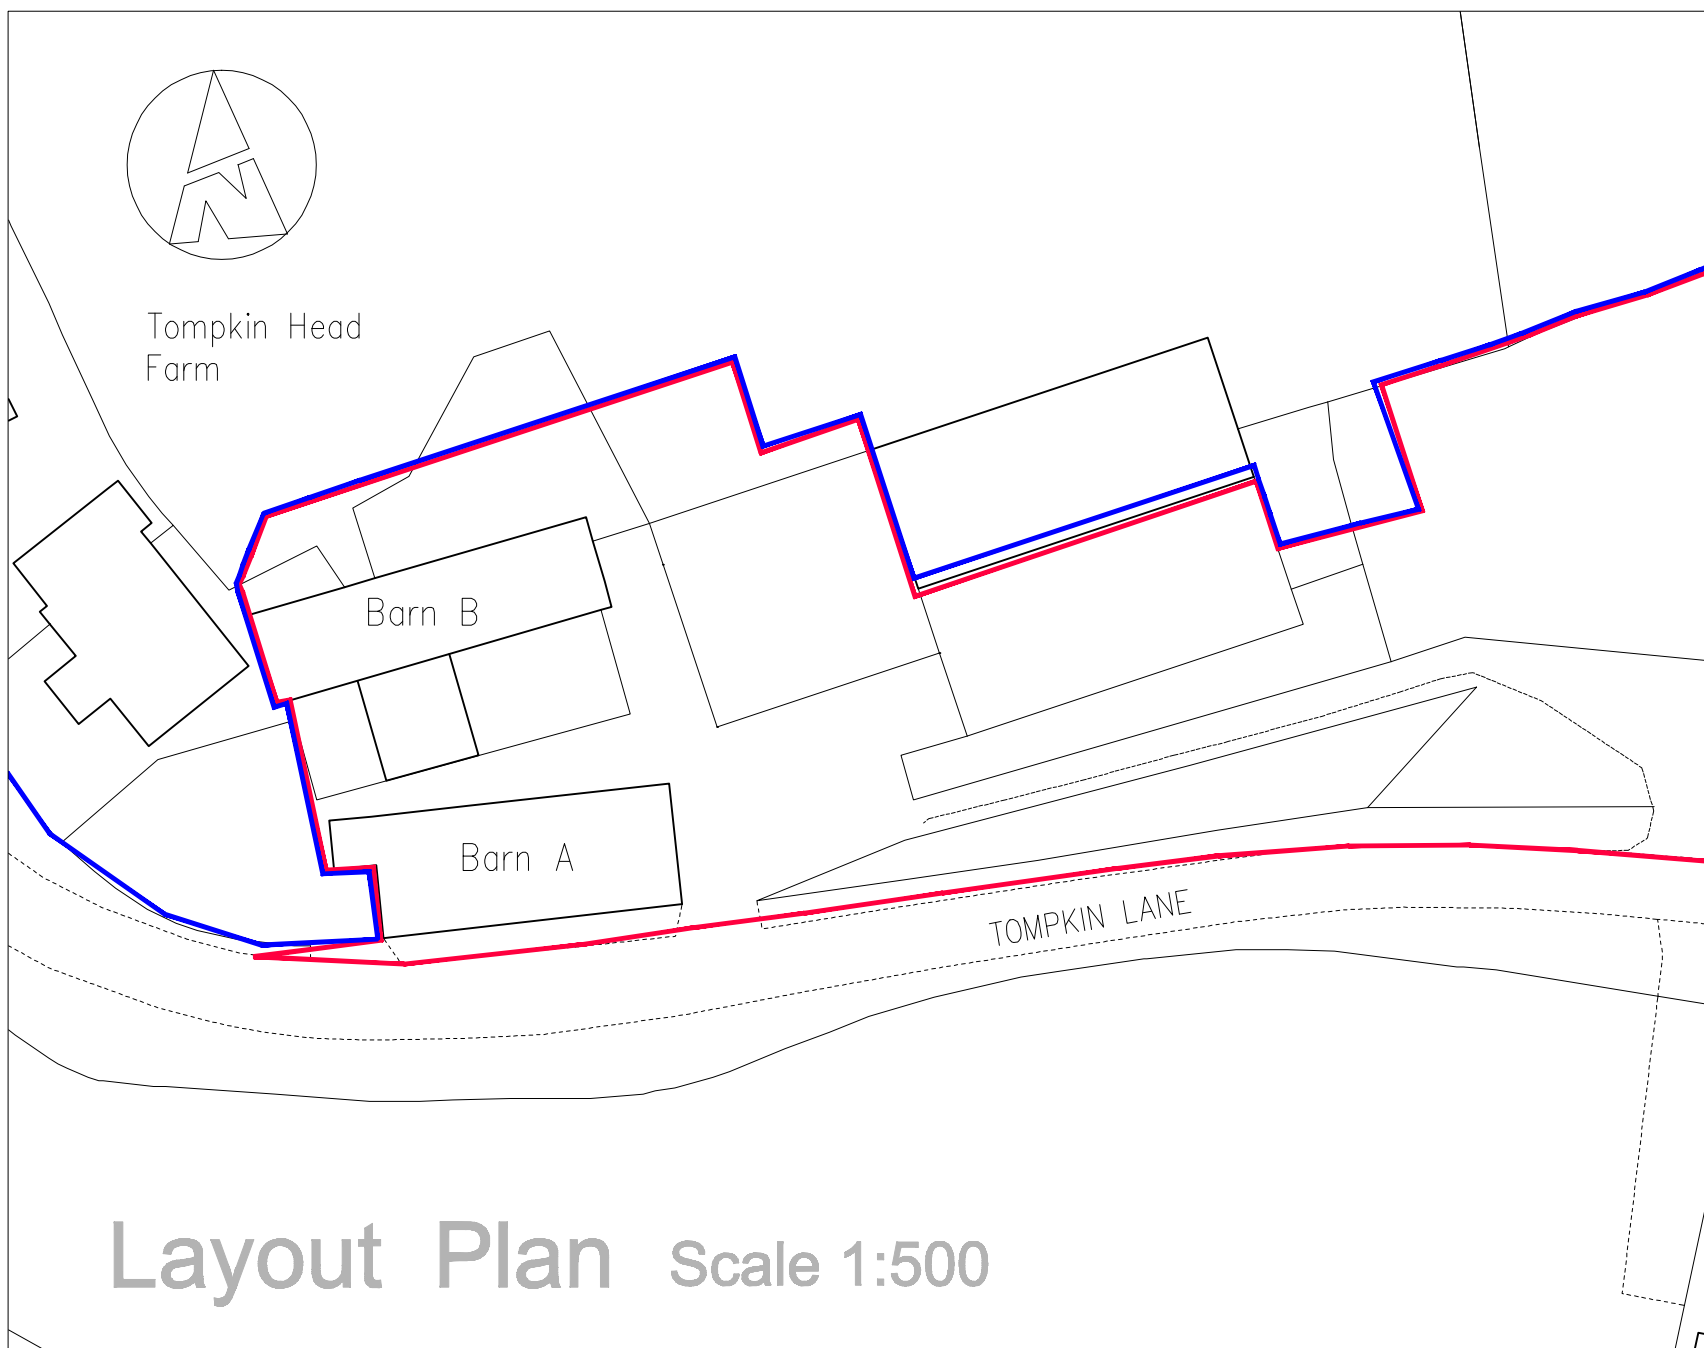

Layout Plan Scale 1:500