
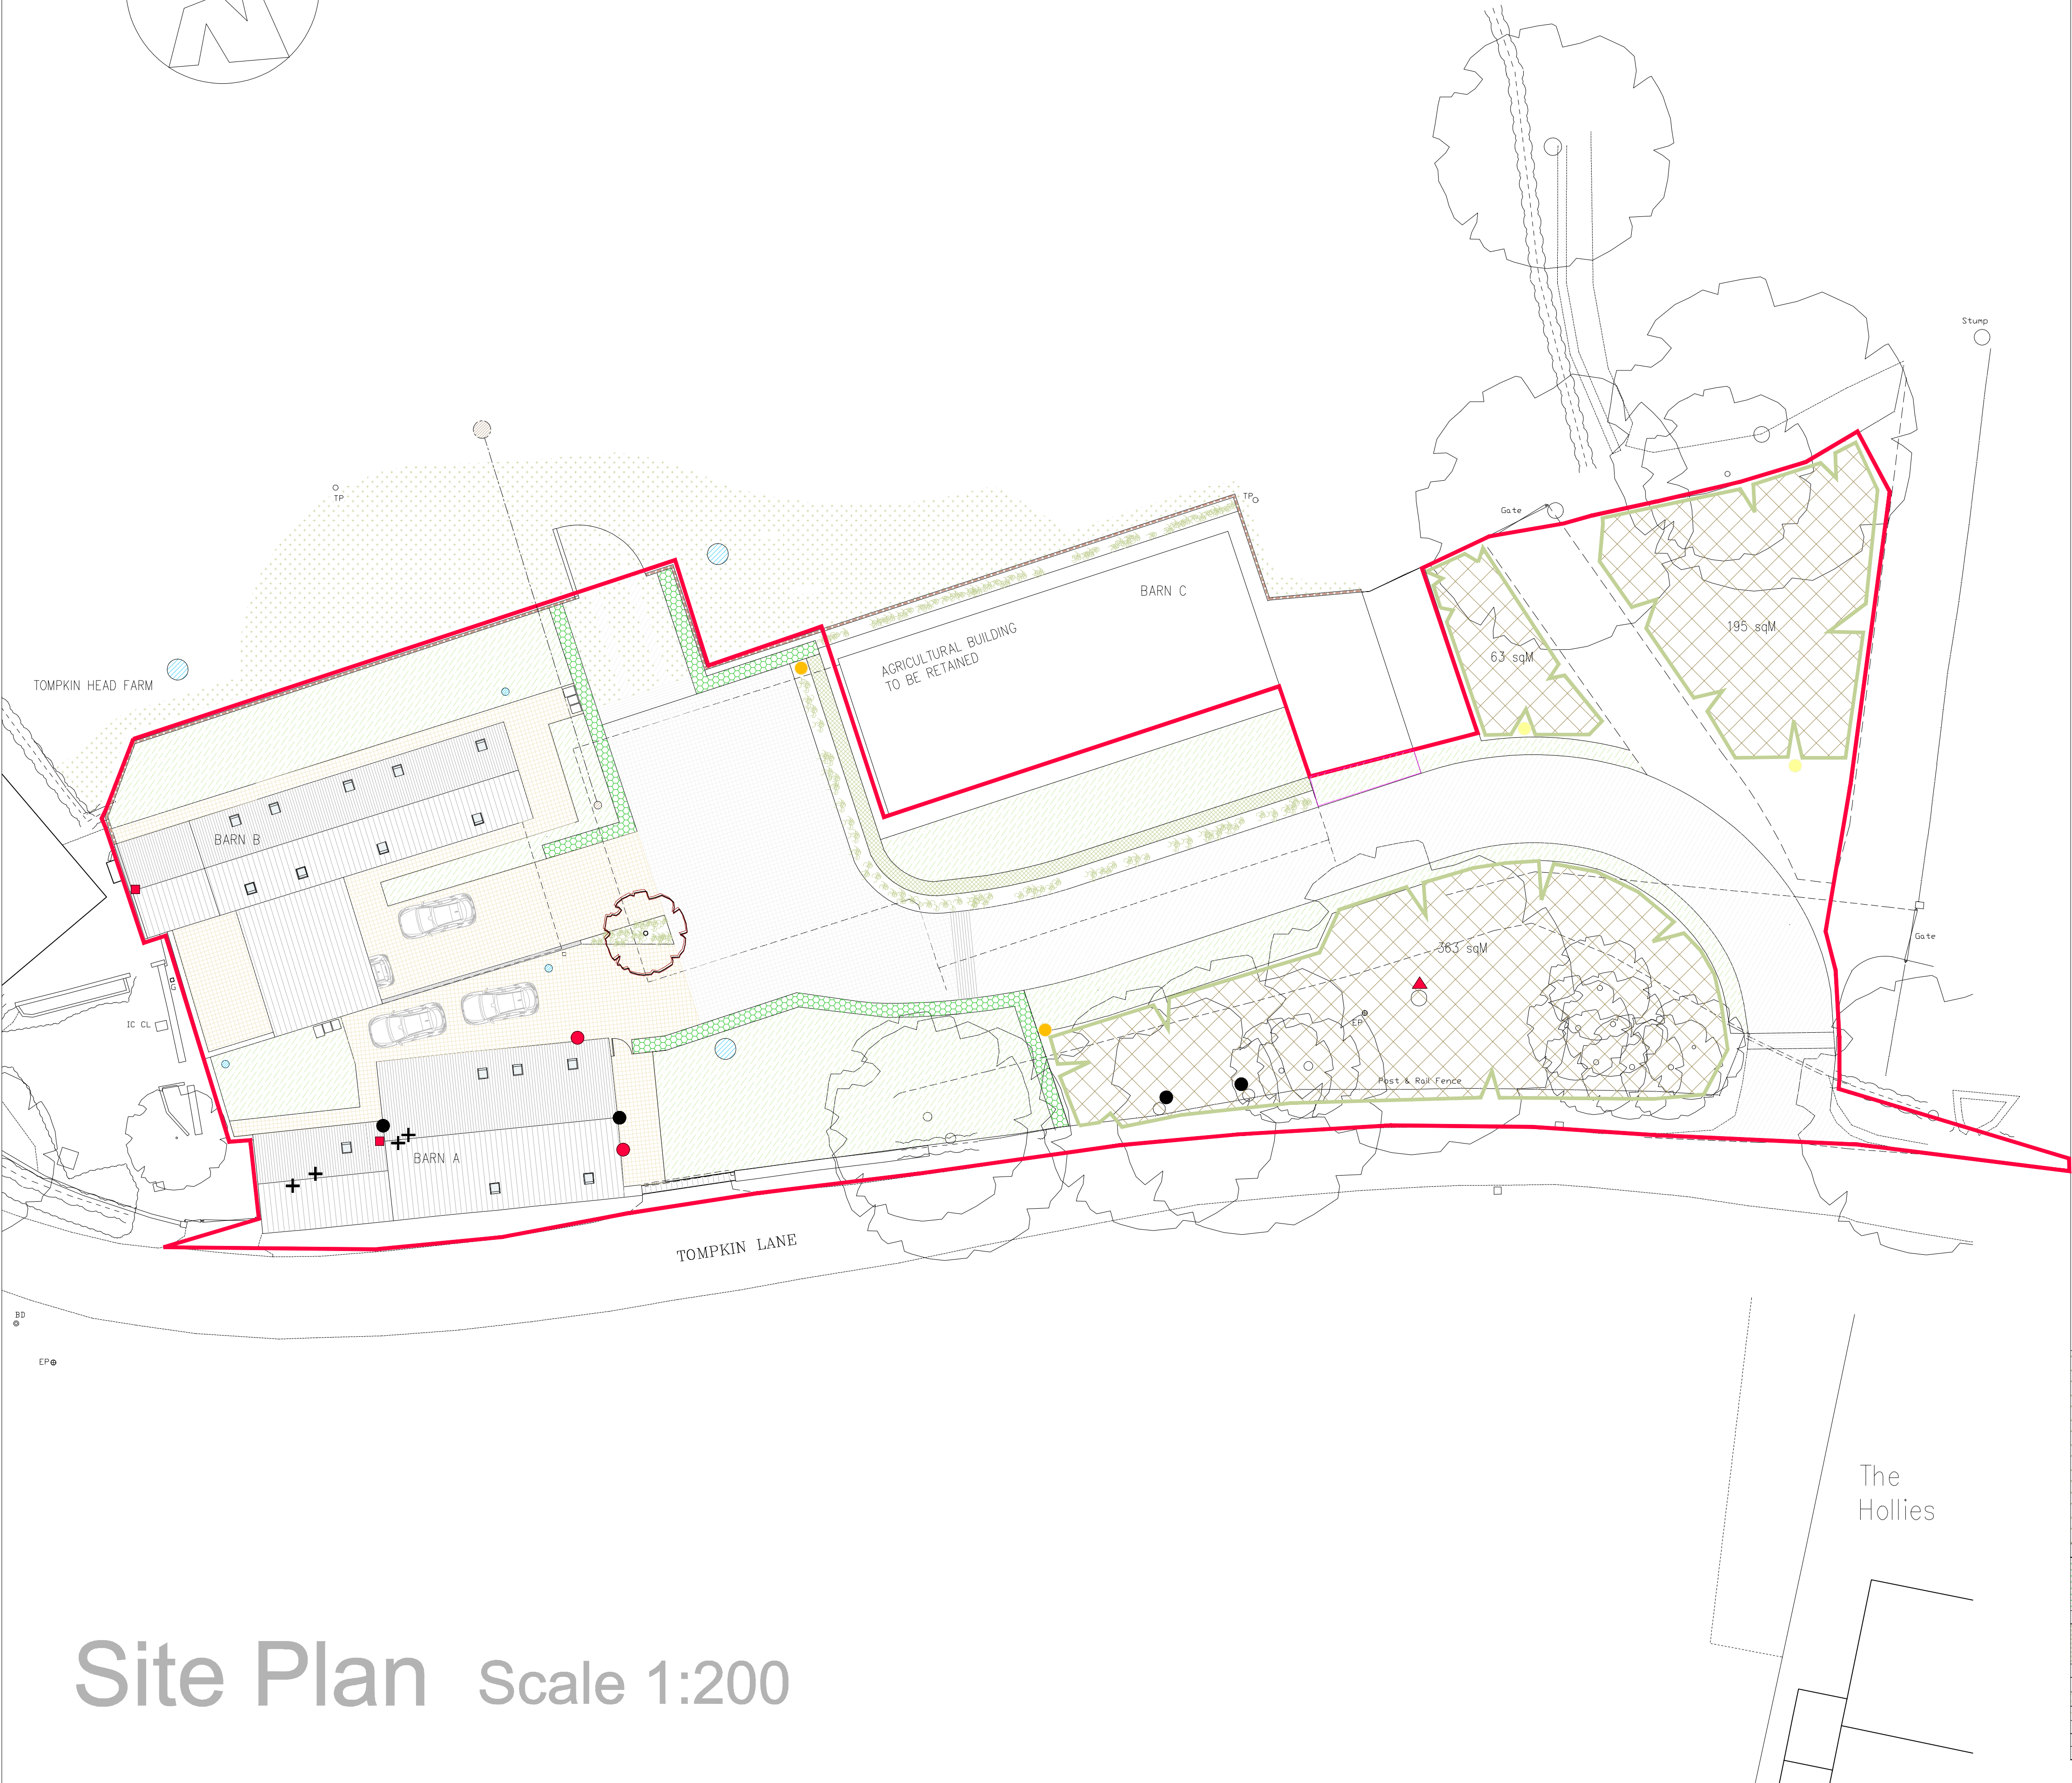


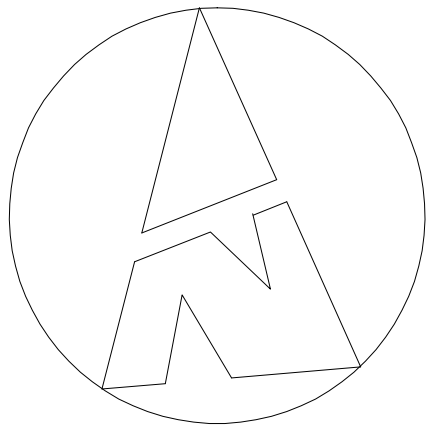


KEY:

- SITE BOUNDARY  
Area = 2882 sq M.
- DEMOLITION  
Existing buildings to be removed.  
Floor Area = 541 sq M.
- PROPOSED DWELLINGS
- ACCESS ROAD.  
Tarmacadam surface finish.
- VEHICULAR ACCESS.  
Marshall's Drivestall Tegula Pennant Grey Block  
paving with conservation kerbs.
- PRIVATE PEDESTRIAN AREAS.  
Marshall's Drivestall Tegula Traditional Block Paving.
- WALL.  
Natural dry stone walling - maximum height to  
match that existing on road frontage.
- PROPOSED STORM DRAIN  
New storm drainage to discharge into existing  
system or new soakaway.
- PROPOSED STORM DRAIN  
Private storm drainage to discharge into soakways  
within plot boundaries. Soakways constructed to  
British Standards (BS6297).
- PROPOSED FOUL DRAIN  
Foul drainage to discharge into Sewage treatment  
plant. Registered Permit exempt. Drainage field in  
accordance with approved doc. H2.
- REFUSE  
Bin Storage.
- DEMARCATION  
Stone sett demarcation paving.
- BNG AREA Total = 621 sqM.  
Native mixed scrub planting under seeded with  
Woodland mixture C81.
- ADDITIONAL TREE PLANTING:  
(See planting schedule)
- FENCE
- GRASSED AREAS  
(See turfing specification)
- HEDGE  
Hornbeam - Carpinus betulus (See planting  
schedule)
- HEDGE  
Box - Buxus sempervirens (See planting schedule)
- INVERTEBRATE BOX
- HEDGEHOG BOX
- SMALL BIRD NEST BOX
- SWALLOW OVERHANG
- TAWNY OWL BOX
- ECO BAT BOX
- BAT ACCESS TILE

| MIXED NATIVE SCRUB PLANTING   |                         |     | No. | Per M <sup>2</sup> |
|---|-------------------------|-----|-----|--------------------|
| Cornus sanguinea   | (Common dogwood)        | 133 | 2   |                    |
| Crataegus monogyna   | (Common hawthorn)       | 133 | 2   |                    |
| Corylus avellana   | (Common hazel)          | 133 | 2   |                    |
| Ilex aquifolium   | (Common holly)          | 133 | 2   |                    |
| Sambucus   | (Elder)                 | 133 | 2   |                    |
| Euonymus europaeus   | (European spindle)      | 133 | 2   |                    |
| Acer campestre   | (Field maple)           | 133 | 2   |                    |
| Viburnum opulus   | (Guelder-rose)          | 133 | 2   |                    |
| Ligustrum vulgare   | (Wild privet)           | 133 | 2   |                    |
| Mixed scrub is to be planted in accordance with BS 3936<br>and handled in accordance with NPS 'Handling &<br>Establishment' guidelines and planted in accordance with<br>BS 4428:1989. |                         |     |     |                    |
| NEW HEDGE:   |                         |     |     |                    |
| Hornbeam (Carpinus betulus)   | 60-80cm(h) [RB]         | 376 | No  |                    |
| Transplants/whips, planted at 300-500mm cts<br>in staggered double rows 500mm apart. 6 plants per 1m.                                                                                  |                         |     |     |                    |
| NEW HEDGE:   |                         |     |     |                    |
| Box (Buxus sempervirens)   | 60-50cm(h) 15 litre pot | 152 | No  |                    |
| Planted in single row at 250mm cts   |                         |     |     |                    |
| GRASS:   |                         |     |     |                    |
| Standard amenity lawn seed mix   | 50g/sqM                 |     |     |                    |
| Pasture seed mix   | 12.6kg/Acre             |     |     |                    |
| TREE PLANTING:   |                         |     |     |                    |
| * Sorbus aucuparia fastigiata   | RB                      | STD | 1No | 1m                 |

© MAC ARCHITECTURAL DESIGN LTD. All rights reserved.  
This Drawing and its contents has been produced for the Client only and is  
not intended for any other person or for any other purpose than the  
Drawing Status. No part of this drawing and associated graphical contents  
may be reproduced, copied, modified or distributed, without the prior  
written consent of MAC Architectural Design Ltd.

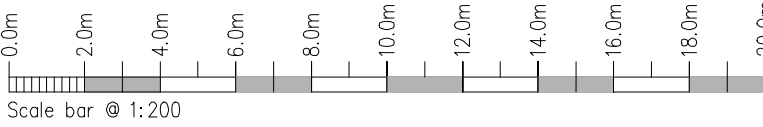

| Rev. | Drawn | Comments. | Date |
|------|-------|-----------|------|
|      |       |           |      |
|      |       |           |      |
|      |       |           |      |

**MAC**  
**ARCHITECTURAL DESIGN LTD**  
Moorland House, 123 Moorland Road, Burslem, ST6 1JD.  
T:01782 503302 E:admin@mac-arch.co.uk

**Client:**  
**Mrs G Tinsley.**

**Project:**  
**Proposed conversion of redundant  
agricultural buildings at  
Tompkin Head Farm, Tompkin Lane  
Staffordshire, ST9 9NA.**

**Title:**  
**Site Plan.**

**Status:**  
**Planning**

Site Plan Scale 1:200