

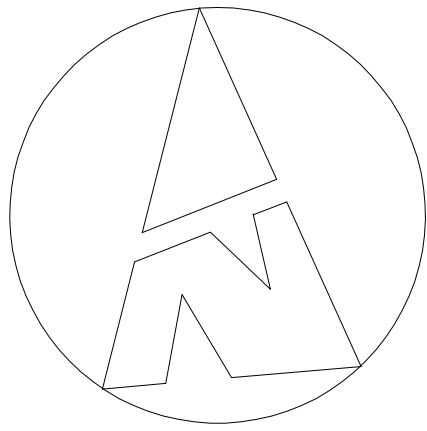


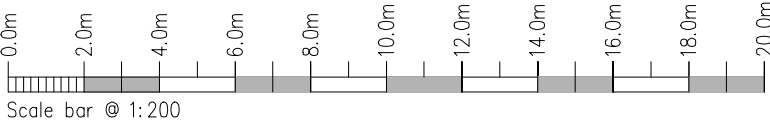

© MAC ARCHITECTURAL DESIGN LTD. All rights reserved.  
This Drawing and its contents has been produced for the Client only and is not intended for any other person or for any other purpose than the Drawing Status. No part of this drawing and associated graphical contents may be reproduced, copied, modified or distributed, without the prior written consent of MAC Architectural Design Ltd.

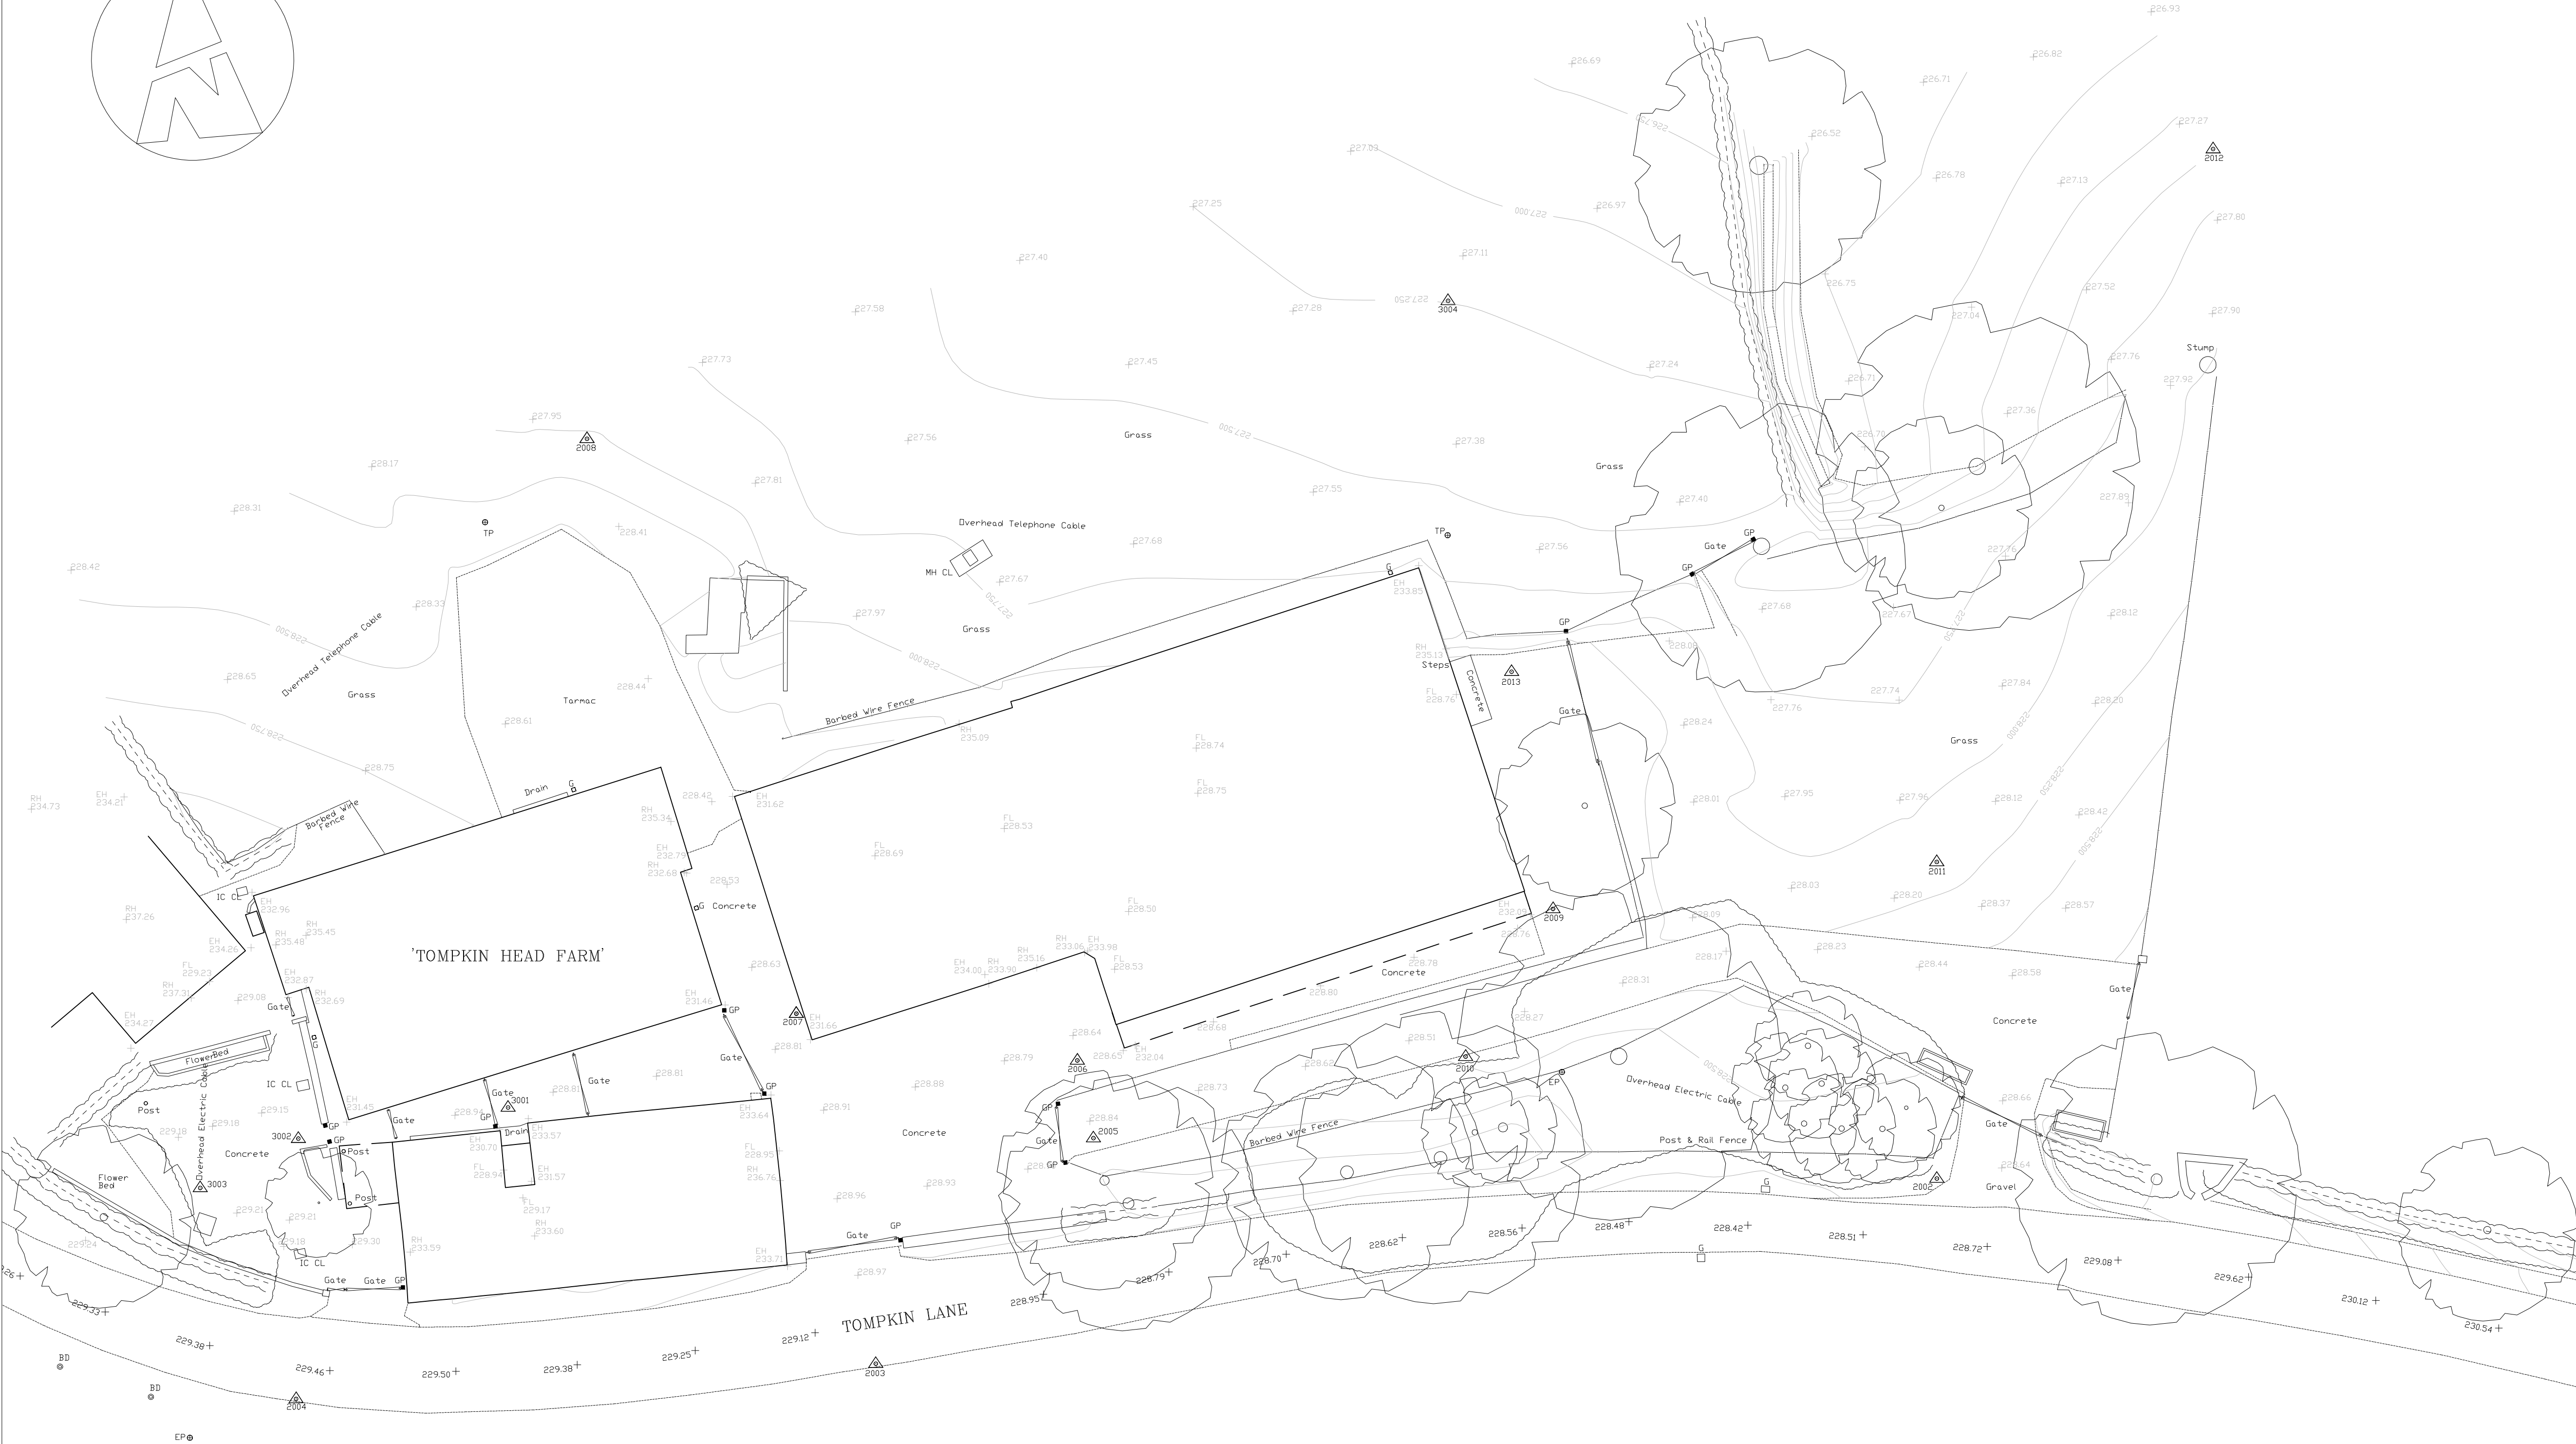

| Rev. | Drawn | Comments. | Date |
|------|-------|-----------|------|
|      |       |           |      |
|      |       |           |      |
|      |       |           |      |
|      |       |           |      |

**MAC**  
**ARCHITECTURAL DESIGN LTD**  
Moorland House, 123 Moorland Road, Burslem, ST8 1JD.  
T:01782 503302 E:admin@mac-arch.co.uk

Client:  
**Gillian Bailey.**

Project:  
**Proposed conversion of redundant  
agricultural building  
Tompkin Head Farm, Tompkin Lane  
Staffordshire, ST9 9NA.**

Title:  
**Site Plan as Existing.**

Status:  
**Planning**

Paper A1: Drawn: July 2024 Drawing Ref: 1892-00

Site Plan as Existing Scale 1:200