



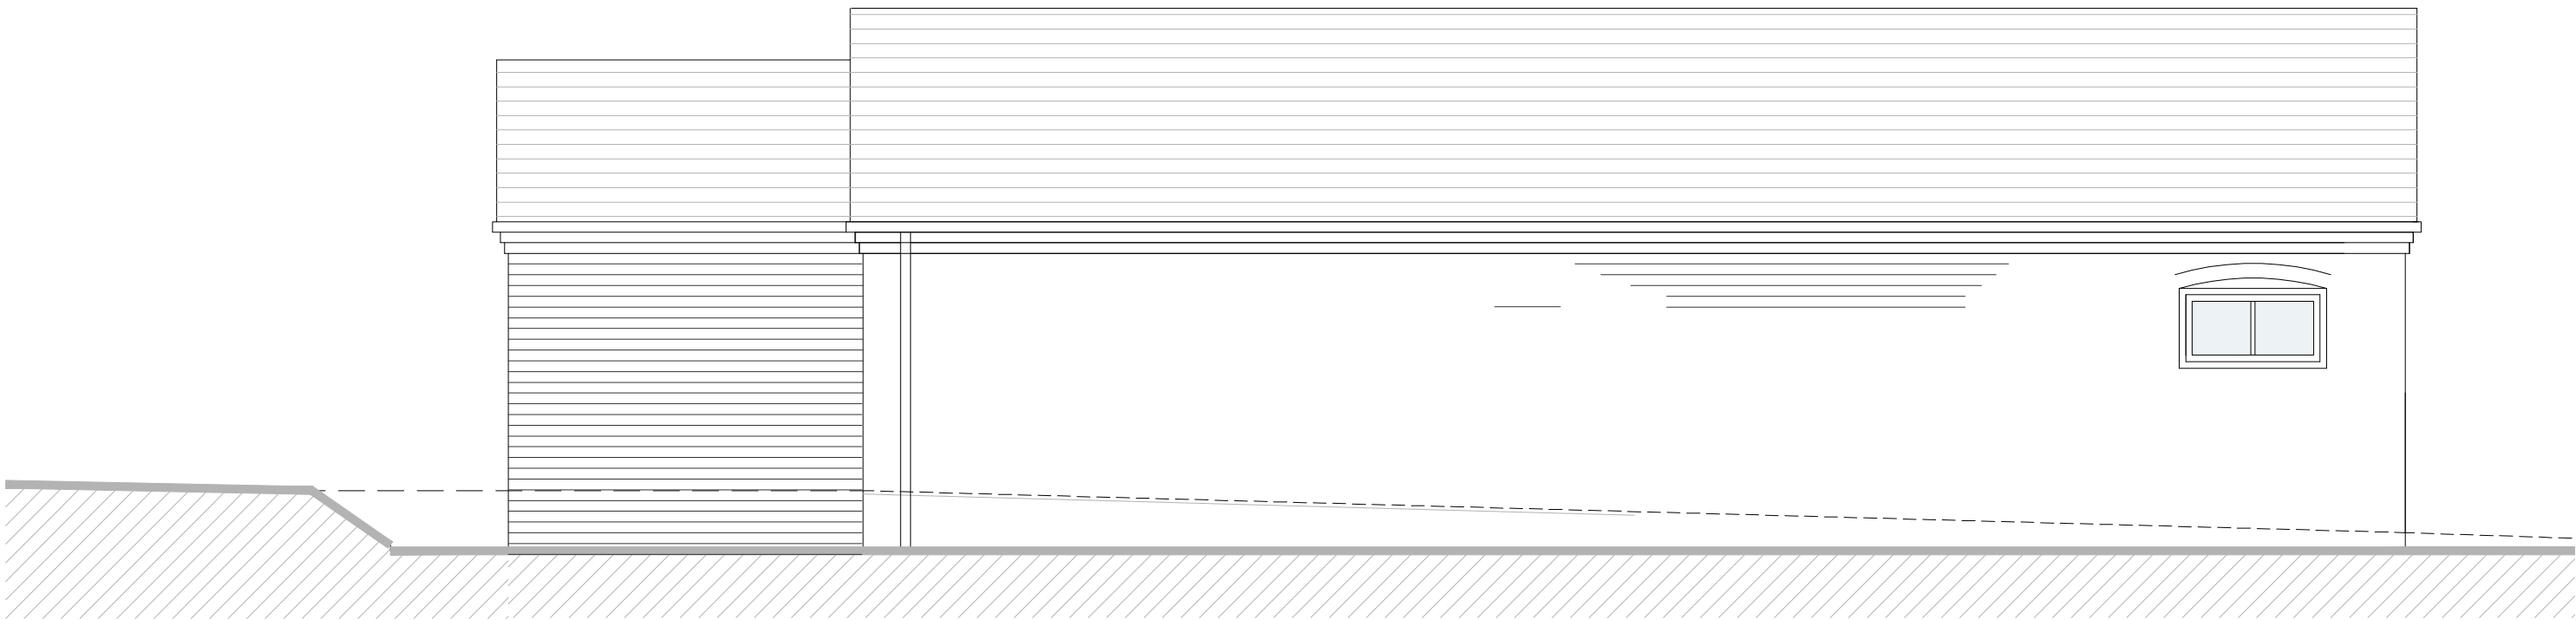

North Elevation Scale 1:50

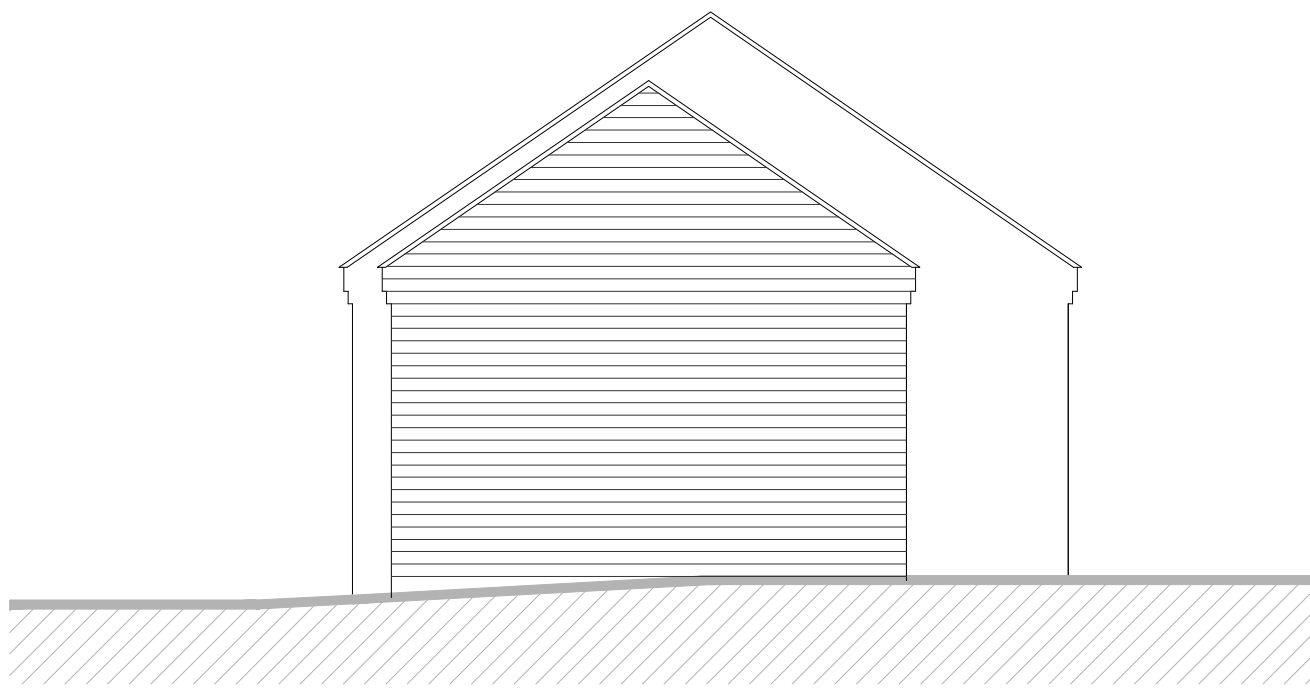

East Elevation Scale 1:50




South Elevation Scale 1:50




West Elevation Scale 1:50



Roof Plan Scale 1:50

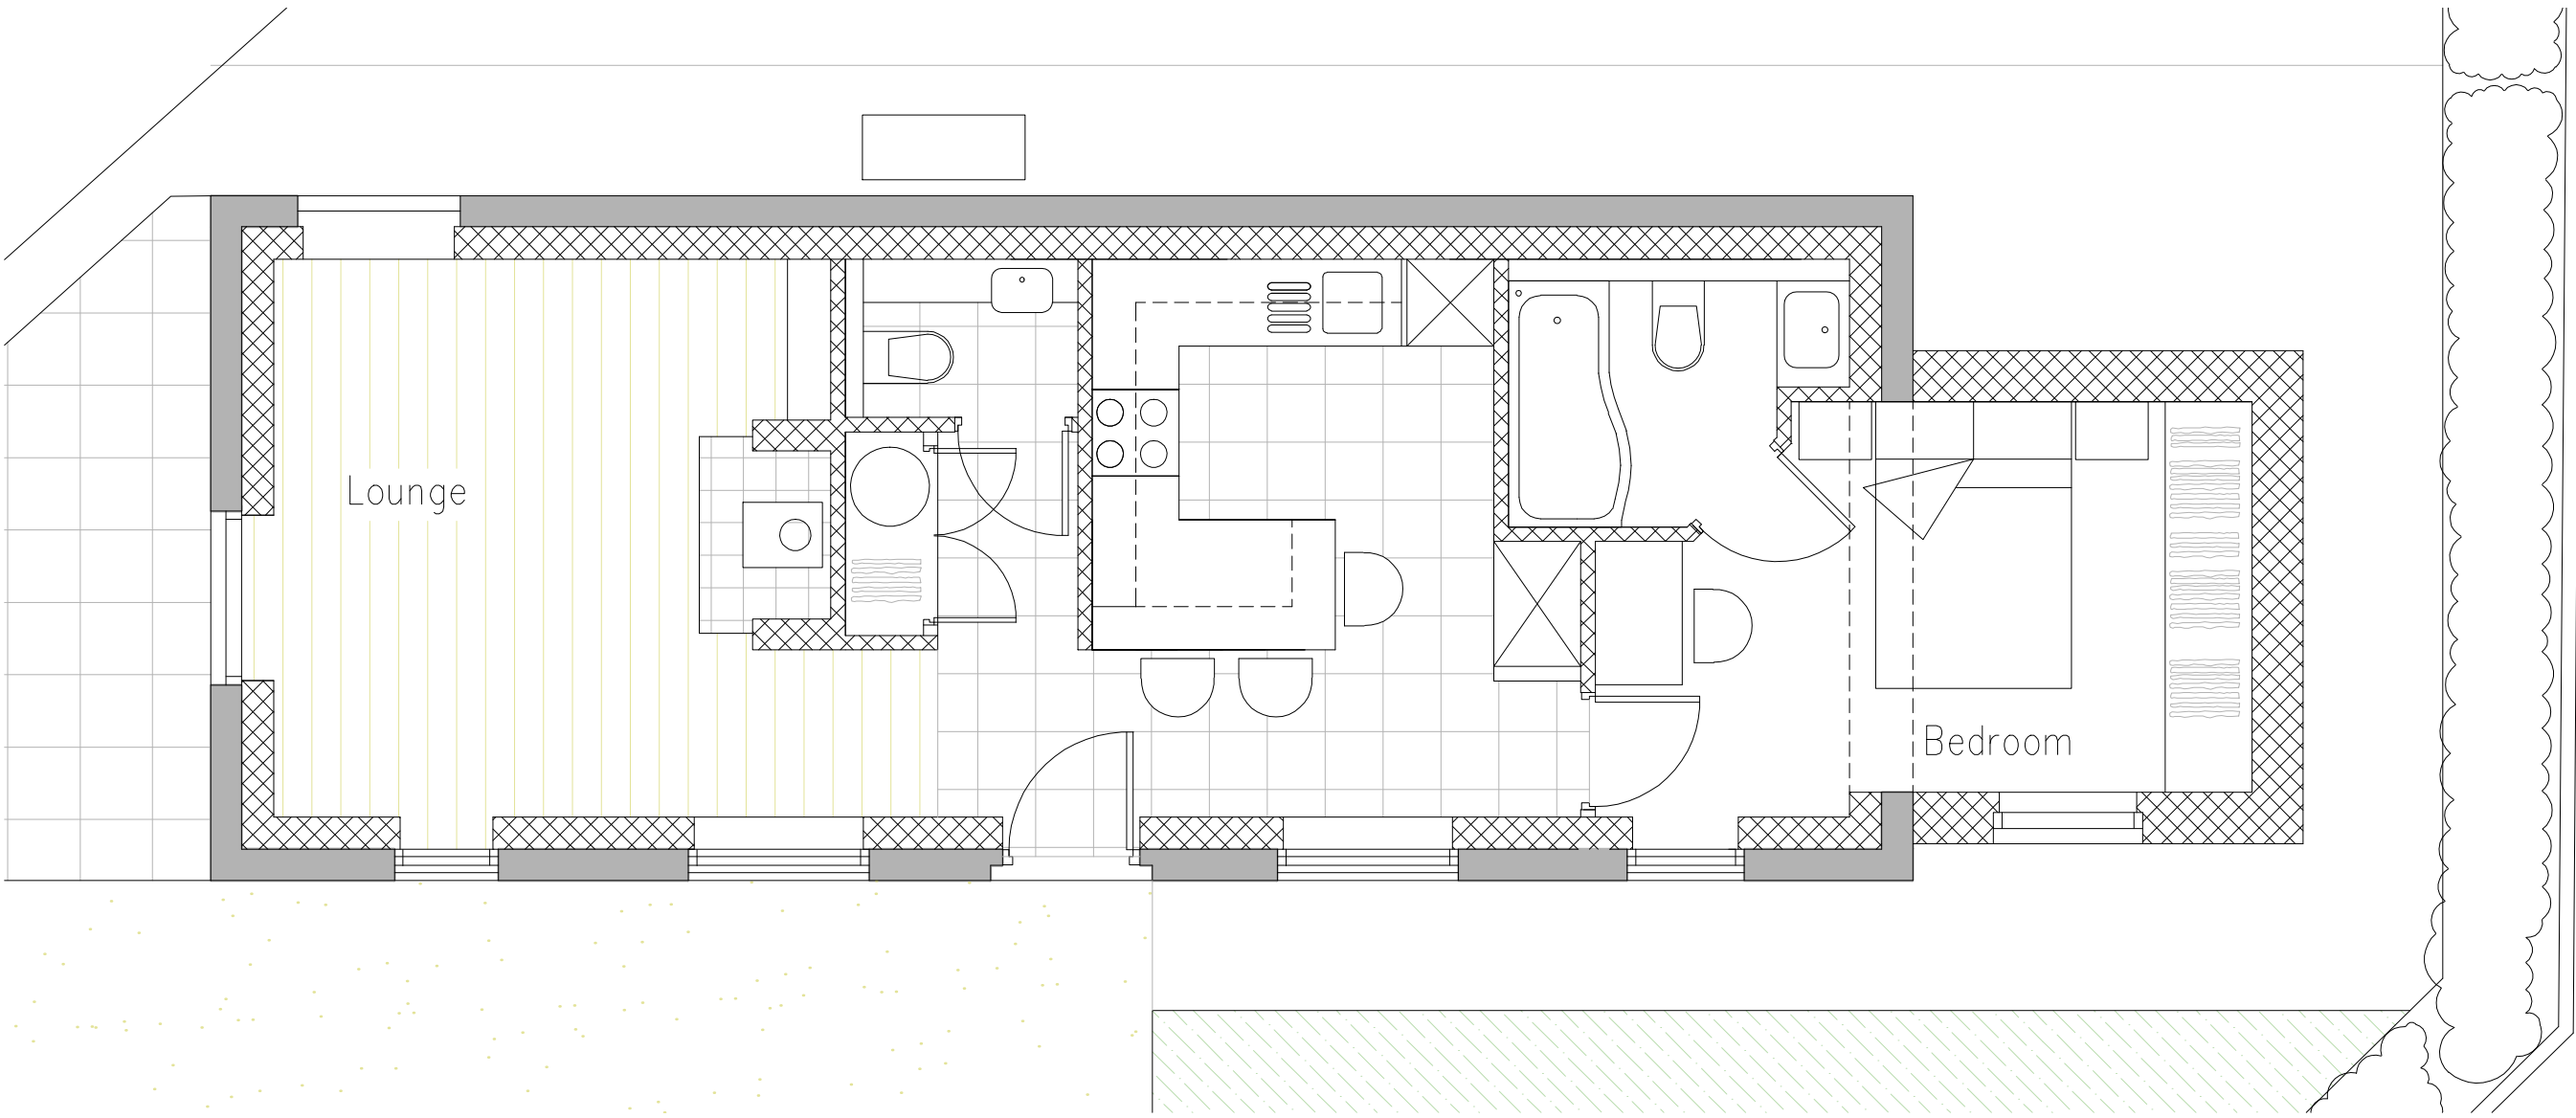

Ground Floor Plan Scale 1:50

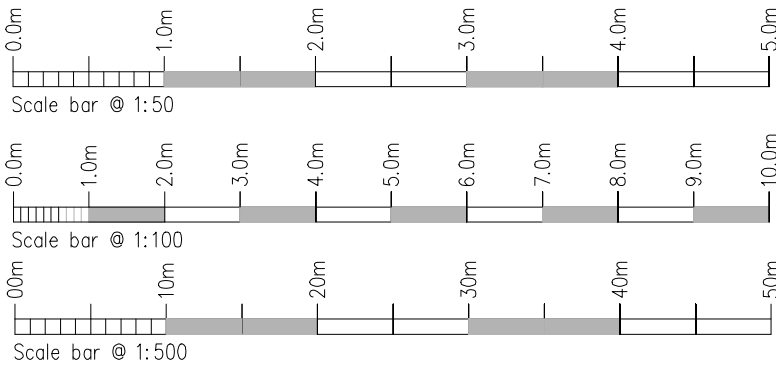

Rev.	Drawn	Comments.	Date

MAC
ARCHITECTURAL DESIGN LTD
Moorland House, 123 Moorland Road, Burslem, ST6 1JD.
T:01782 503302 E:admin@mac-arch.co.uk

Client:
Mr K Carr.

Project:
Proposed conversion of redundant agricultural building on Land off Brund Lane, Cheddleton S-O-T. Staffordshire, ST13 7DG.

Title:
Plans & Elevations as Proposed.

Status:
Planning