





Ground Floor Plan

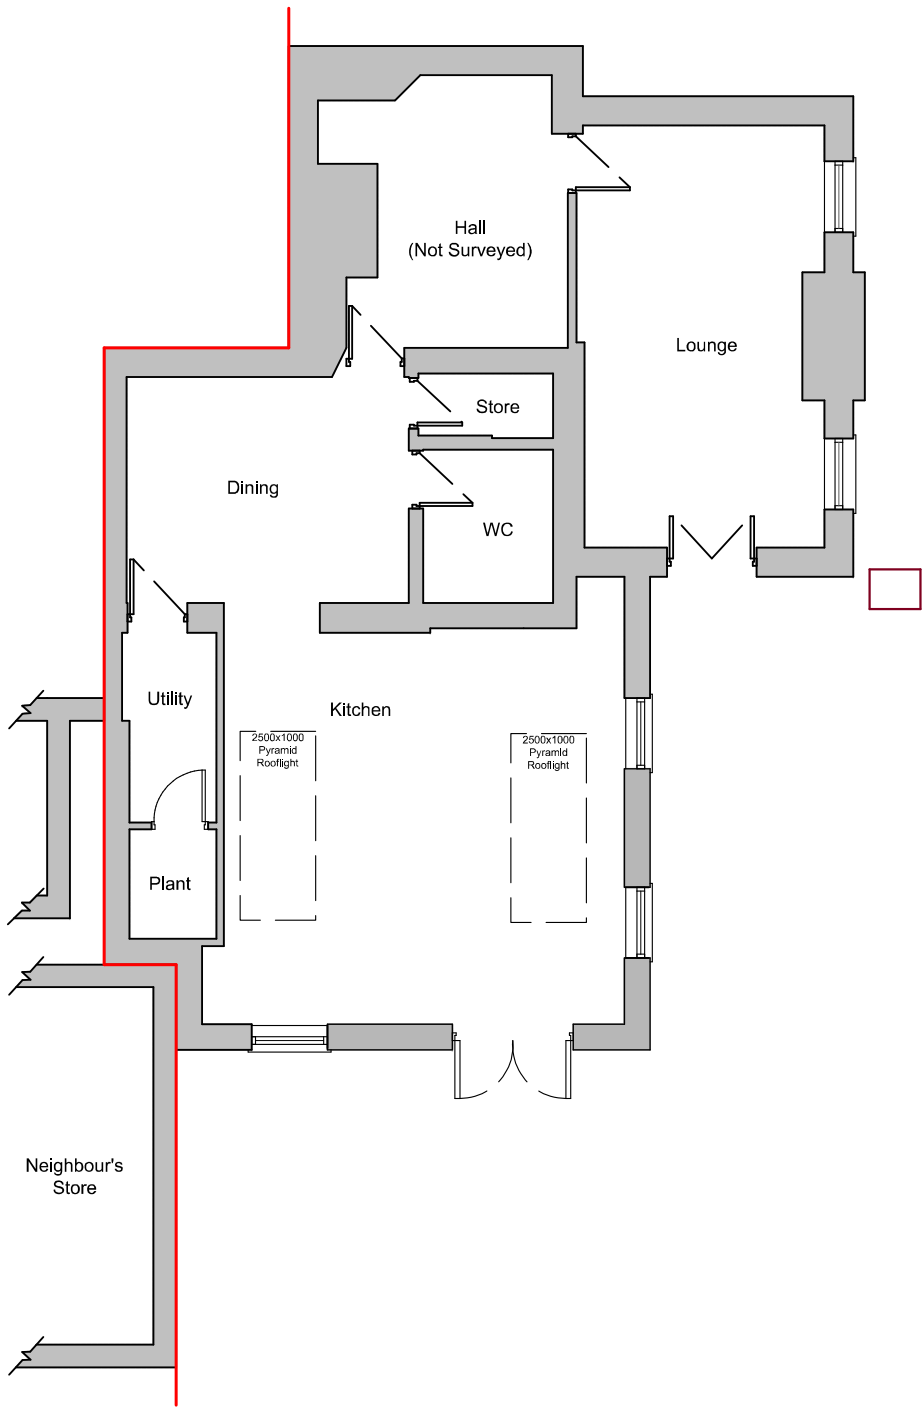


SCALE 1:100

 

Front (North) Elevation



Rear (South) Elevation

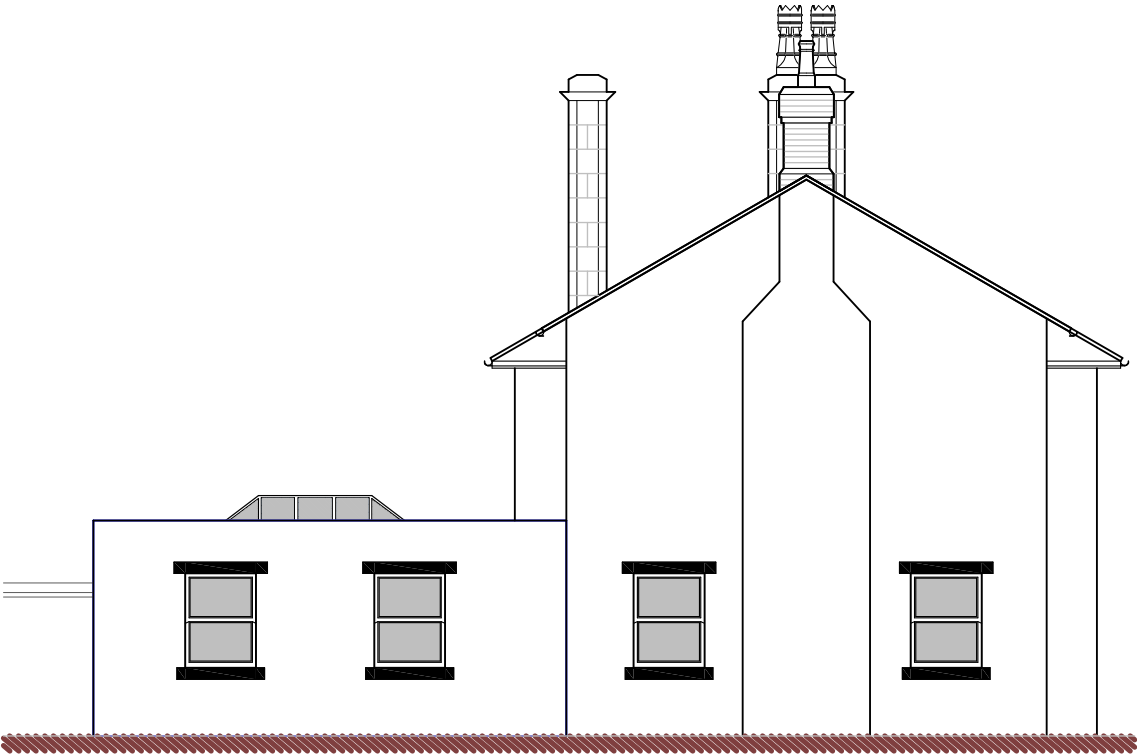

Side (East) Elevation

DBD Architectural Consultancy Ltd ©2024

1. Copyright is vested with DBD Architectural Consultancy Ltd.
2. All dimensions to be checked on site before proceeding.
3. Contractor to check/adjust dimensions of new work to suit existing conditions. Do not assume existing structure or details are plumb, square or level.
4. Contractor must notify the architect of any discrepancies before proceeding.
5. All drawings to be read in conjunction with all other consultants drawings and specs.

Rev	Date	Description
B	04.02.24	Front Elevation added
A	23.01.24	Manhole position added



DBD Architectural Consultancy Ltd
50 Broad Street, Leek,
Staffordshire, ST13 5NS
01538 383118
mail@dbdconsultants.co.uk
www.dbdconsultants.co.uk

Jon
1 Basford Hurst Lodge
Churnet Grange
Leek, ST13 7EP

Proposed attached carport

Plans as Existing

Stage: Planning	Size: A3	Date: 13.12.24	Job No: 2459
Drawing Number: PL 02B			