


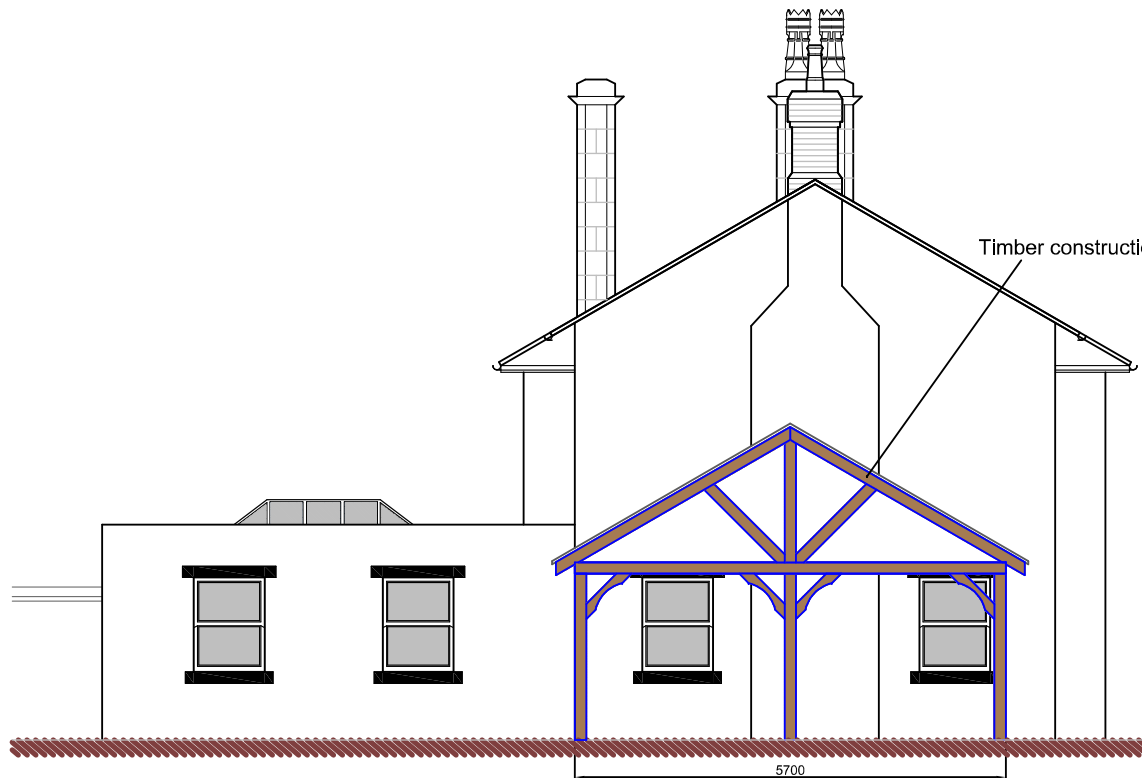


Front (North) Elevation




Side (East) Elevation



Rear (South) Elevation

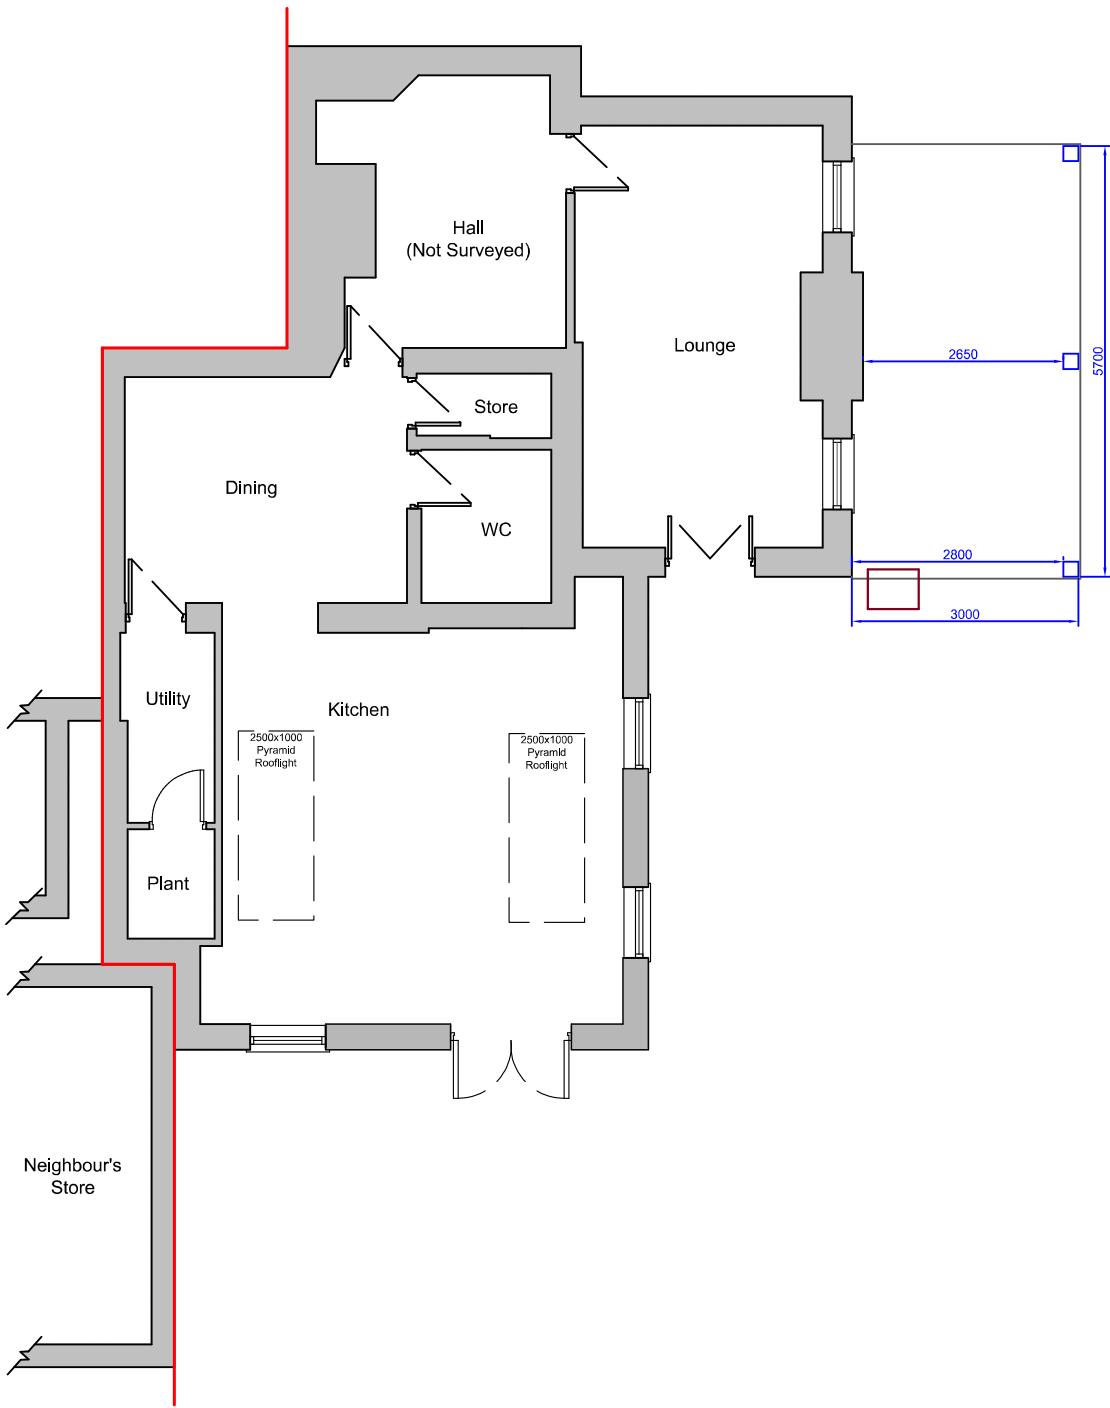

Ground Floor Plan

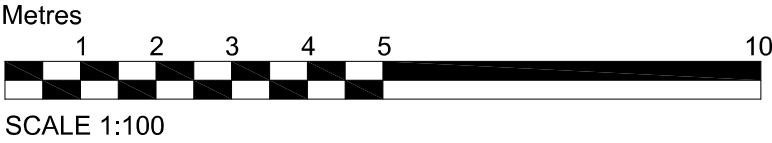

DBD Architectural Consultancy Ltd ©2025

1. Copyright is vested with DBD Architectural Consultancy Ltd.
2. All dimensions to be checked on site before proceeding.
3. Contractor to check/adjust dimensions of new work to suit existing conditions. Do not assume existing structure or details are plumb square or level.
4. Contractor must notify the architect of any discrepancies before proceeding.
5. All drawings to be read in conjunction with all other consultants drawings and specs.

Rev	Date	Description
D	05.02.25	Minor Amendment
C	04.02.25	Front Elevation added
B	03.01.25	Mainline position added
A	03.12.24	Amendment following client comment



Jon
1 Basford Hurst Lodge
Churnet Grange
Leek, ST13 7EP

Proposed attached carport

Plans as Proposed		
Stage: Planning	Date: 13.12.24	Job No: 2459
Drawn: AZ	Scale: 1:100	Drawing Number: PL 03D