




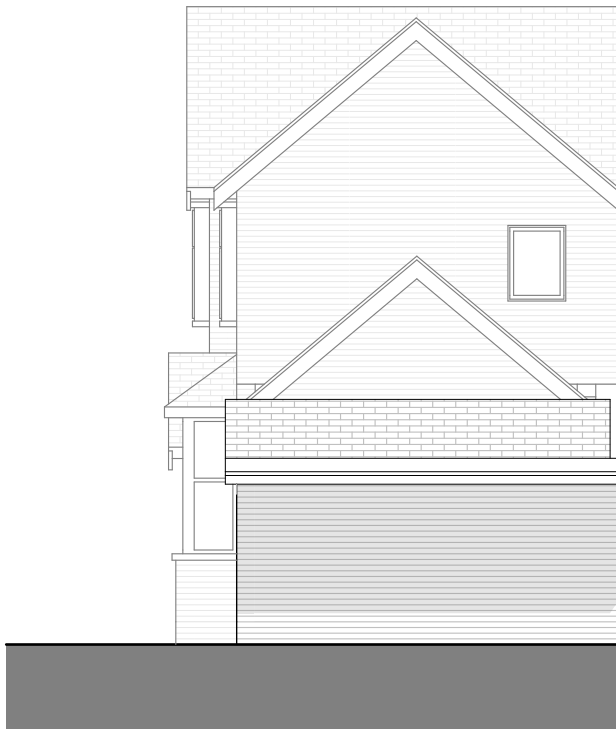

1:100 Front Elevation

 


1:100 Rear Elevation

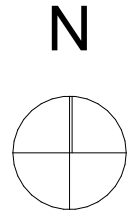


1:1250 Location Plan



1:100 Side Elevation

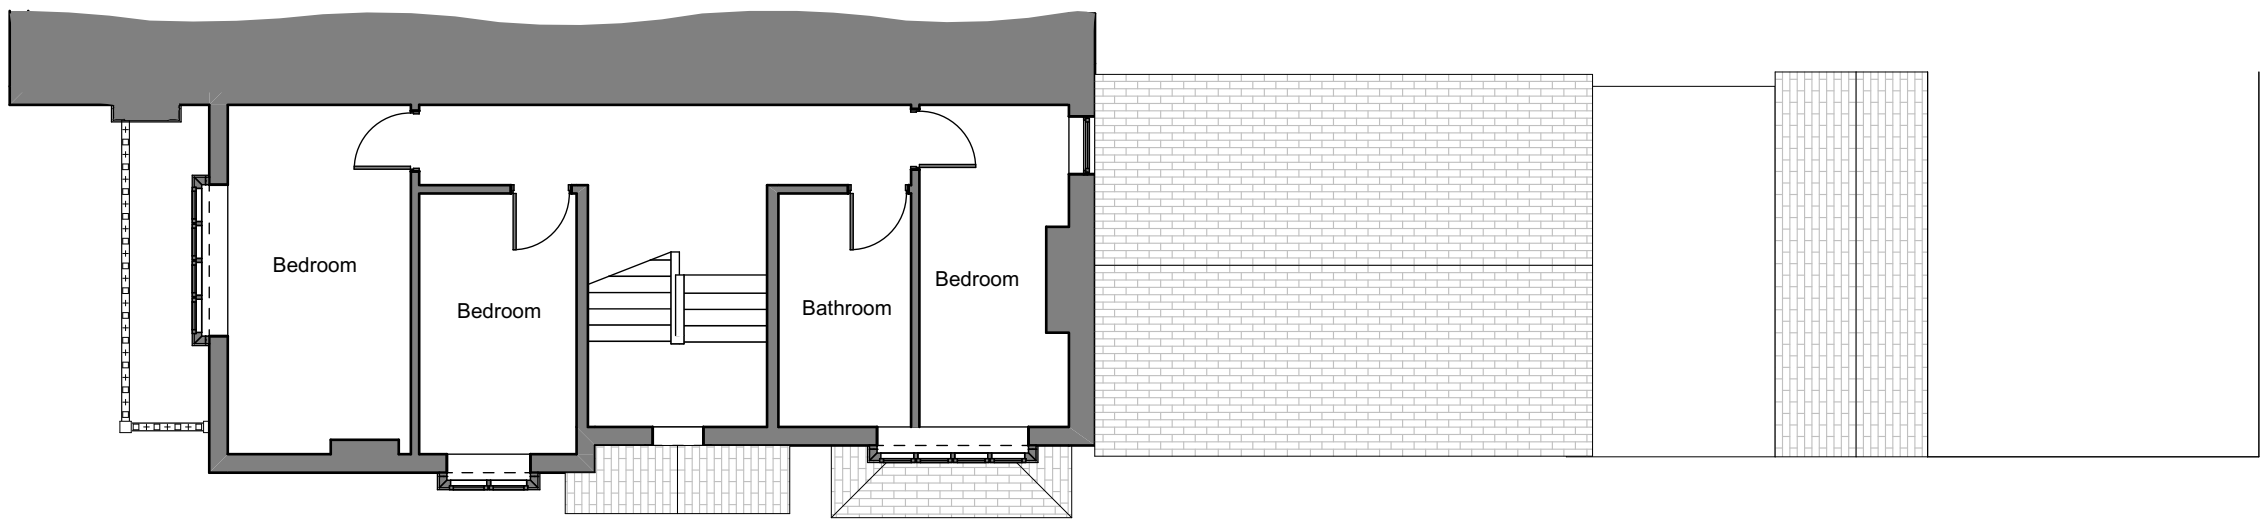

1:100 First Floor Plan

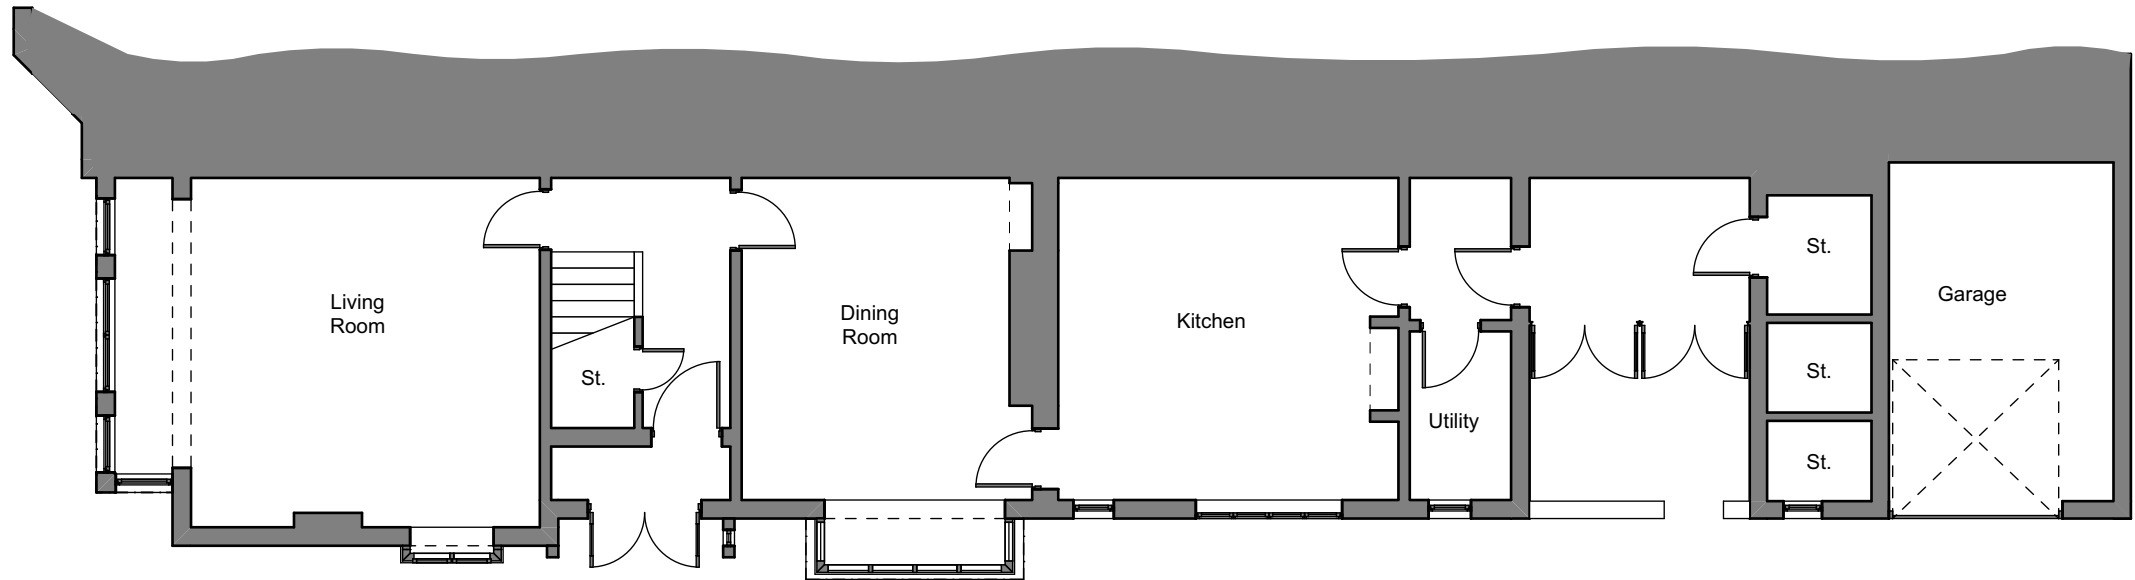

1:100 Ground Floor Plan

Rev: Comment: Date By:



ARCHITECTURE
HERITAGE
PLANNING

Lulworth House
High Street
Cheadle
Stoke-on-Trent
Staffordshire
ST10 1AR
01782 777000
admin@cruciform.com
www.cruciform.com

Project
The Hollies, Cheadle Road, Blythe
Bridge
Title
Plans as Existing

Drawing Number / (Revision) Revision ID

132-03-01

Scale Issue Date
1:100, 1:1250 @ A2 26/02/2025

Liability cannot be accepted for the accuracy of third party data (OS mappings, topographical survey information, etc) used in the production of this document which we have relied upon in good faith. Key dimensions are noted for reference and any further specific dimensional information can be provided upon request. Copyright Cruciform Ltd 2024