




West Elevation



East Elevation

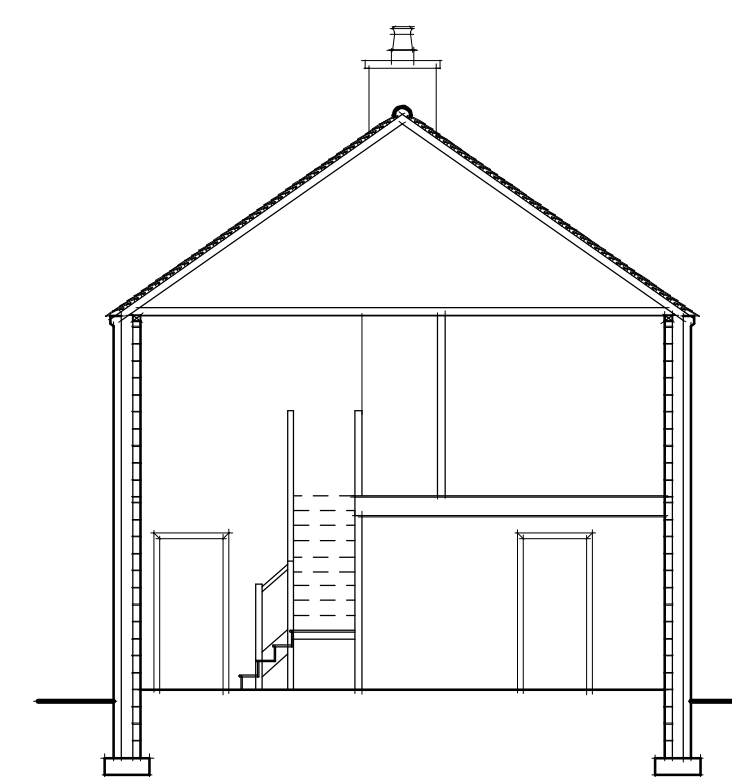

Section

#### EXTERNAL MATERIALS

Roof :-  
Staffordshire Blue clay plain tiles.

PV Panels :-  
A PV array is to be incorporated into east facing roof slope.

Eaves :-  
Projecting sandstone eaves course.

Verges :-  
Sandstone verge course.

Rainwater Goods :-  
Black plastic gutters fixed into galvanized rise and fall brackets. Black plastic downpipes clipped to wall face.


Walls :-  
Locally sourced natural sandstone.

Windows :-  
Flush fitting dark brown aluminium casements inset a minimum 75mm from outer wall face with sandstone heads and cills.


Doors :-  
Natural oak feature entrance door treated with preservative and dark brown aluminium bi-fold doors having sandstone heads.





First Floor Plan

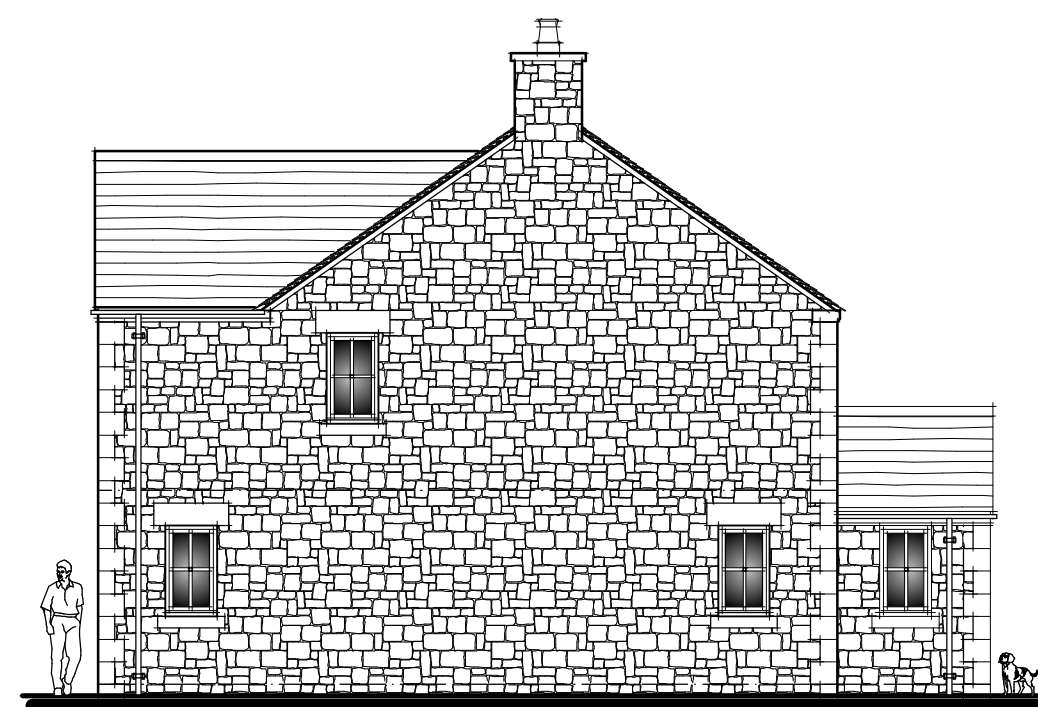

North Elevation

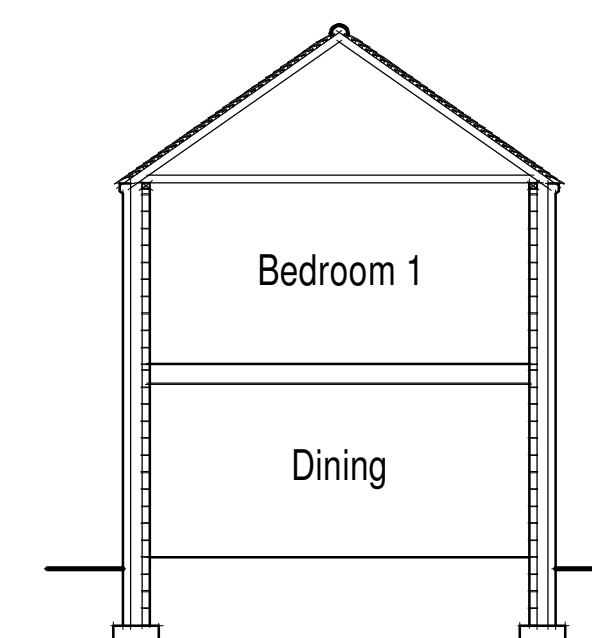


Section

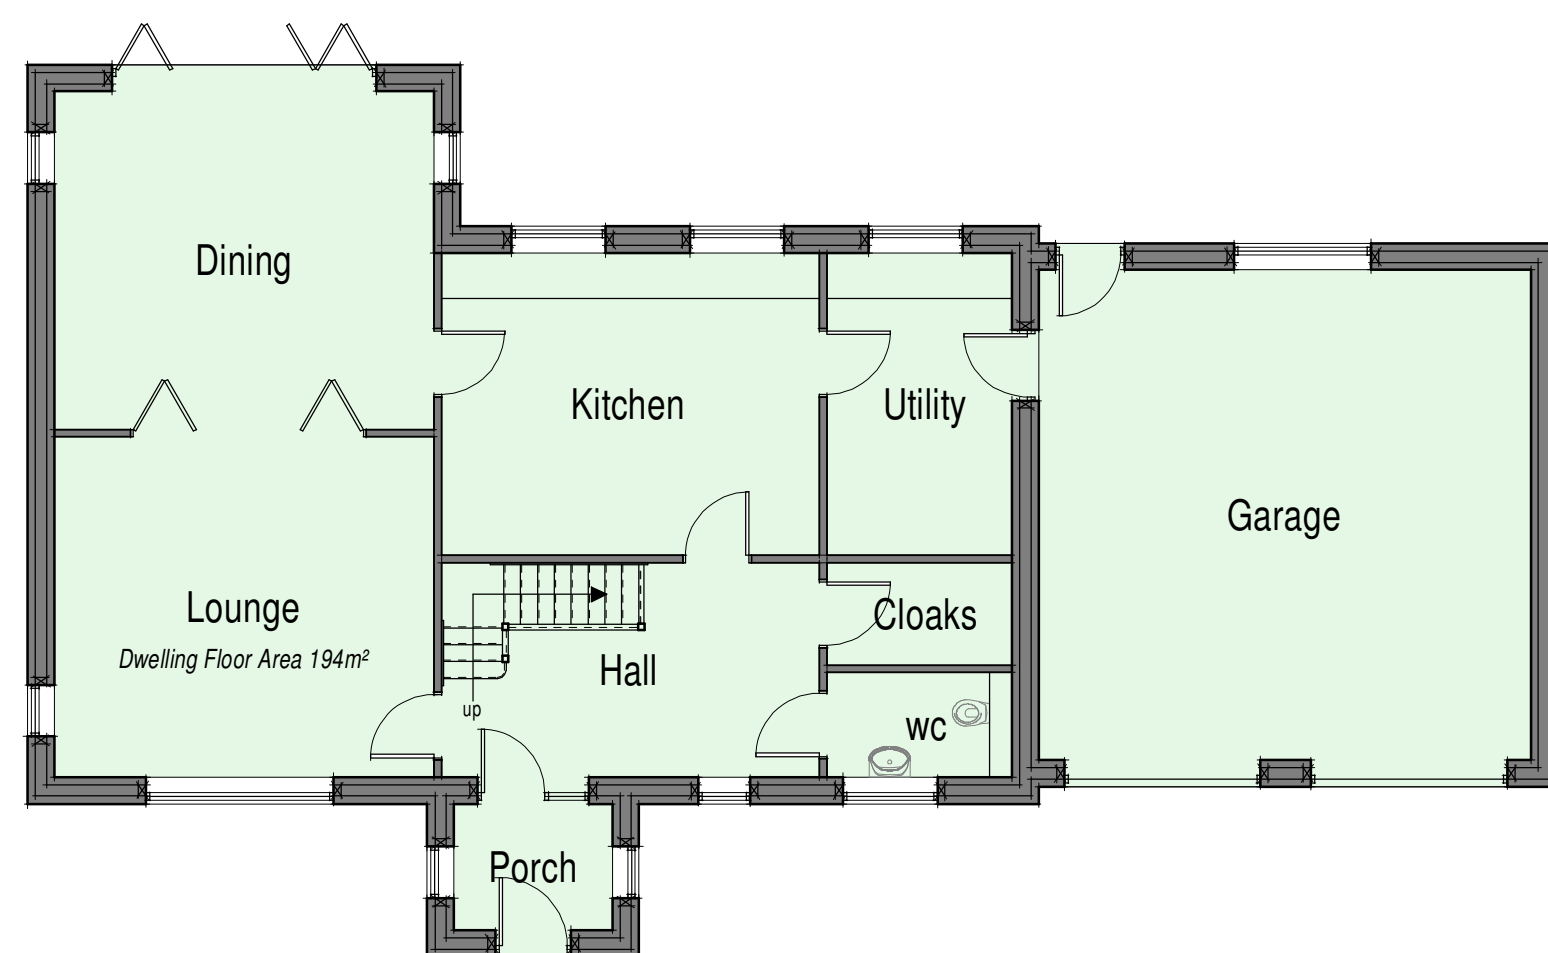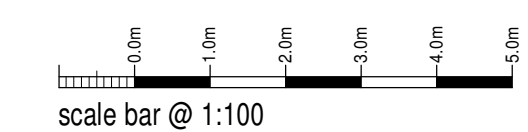

Ground Floor Plan



South Elevation

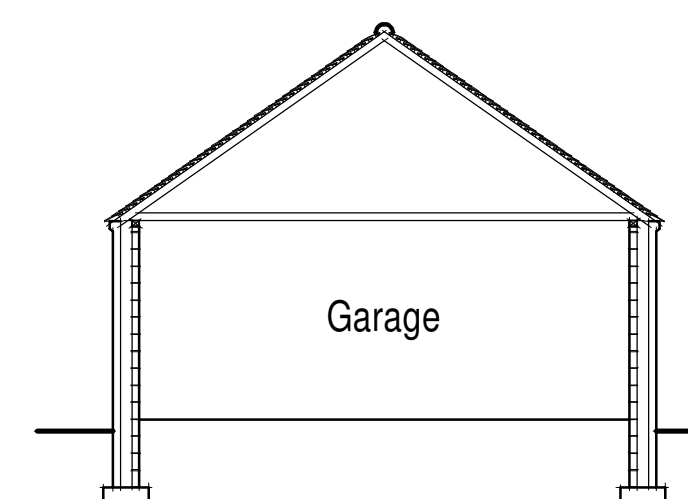

Section

#### Jacksons Nurseries Uk Ltd

Proposed Agricultural Workers  
Dwelling @ Thornyedge Road,  
Bagnall,  
Staffordshire,  
ST9 9LE.

#### Planning Proposal Floor Plans and Elevations

Date: January 2025  
Sheet: A1  
Scale: 1:100

Dwg No: 2024-2964-01  
Rev: C  
Drawn: RG

A: 07/02/2025 - PLAN UPDATED FOR PLANNING SUBMISSION  
B: 10/02/2025 - PLAN UPDATED FOR PLANNING SUBMISSION  
C: 14/02/2025 - DOOR AND WINDOW COLOURS ADDED



10 Cawdry Buildings, Fountain Street, Leek, ST13 6JP  
Telephone: 01538 386002  
E-mail: info@sammonsltd.co.uk  
Web: www.sammonsltd.co.uk

This drawing is copyright.  
All dimensions must be checked prior to commencement.