



Section A:A



Section B:B

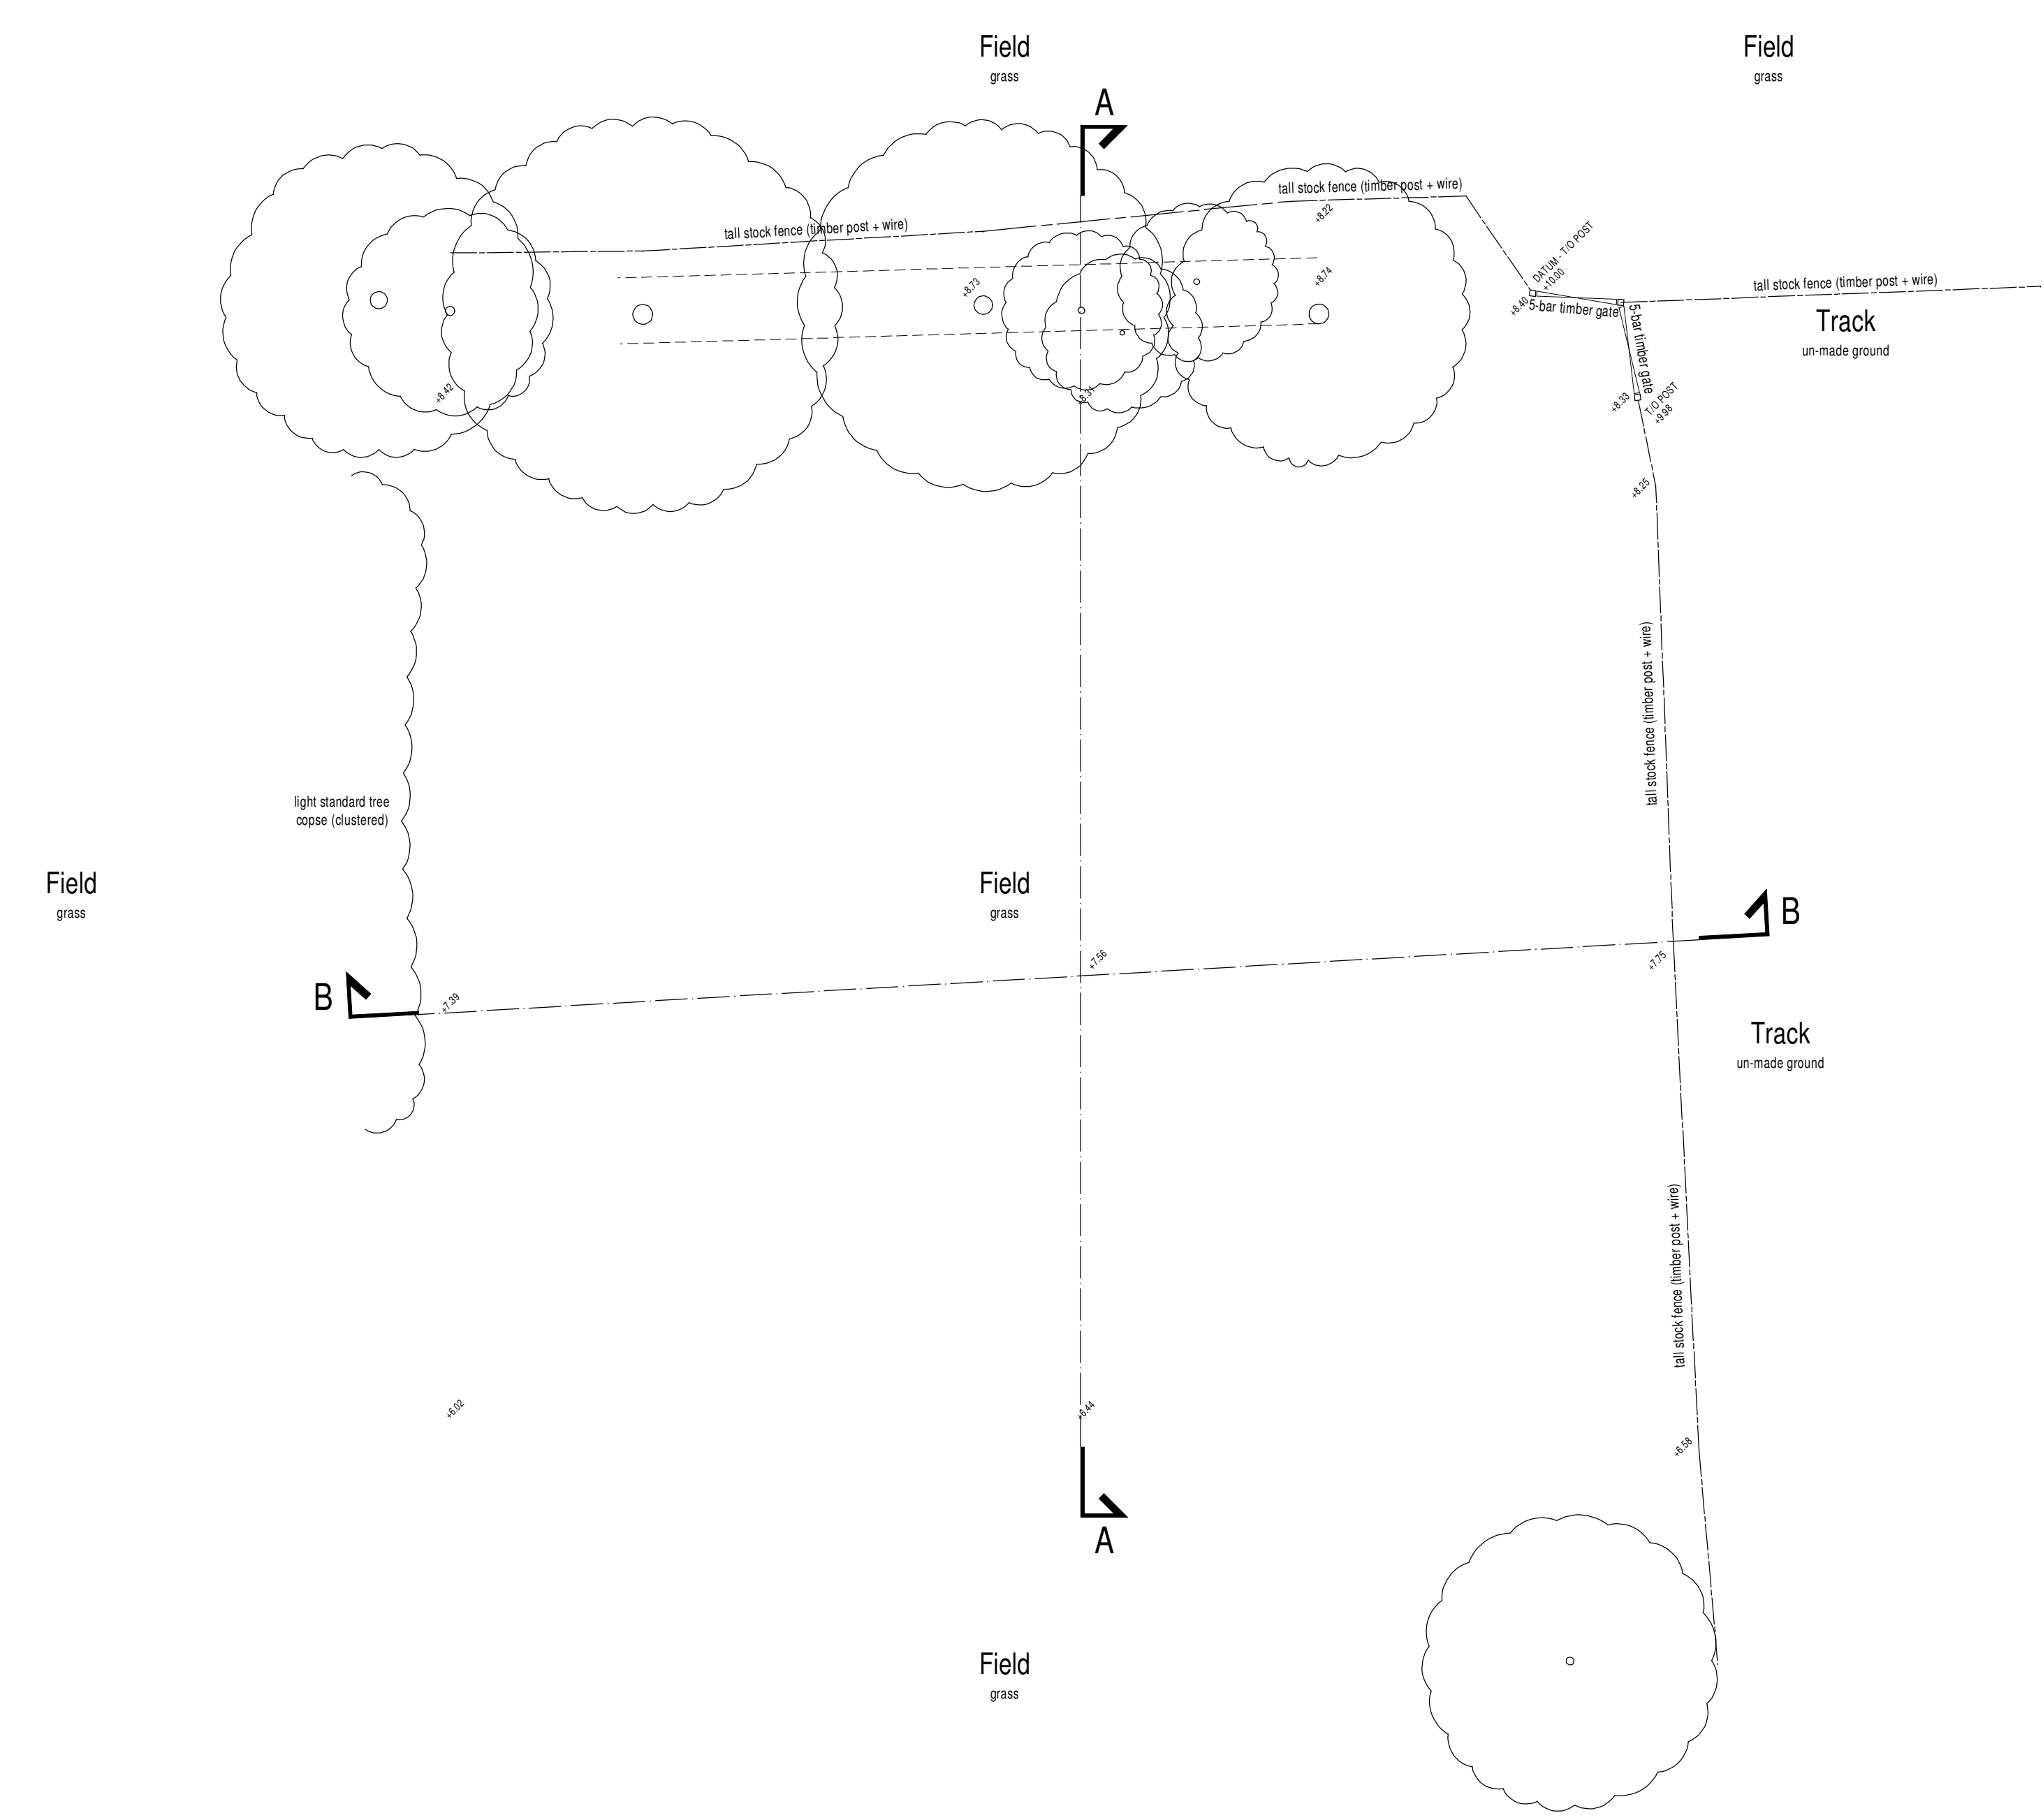

Site Plan

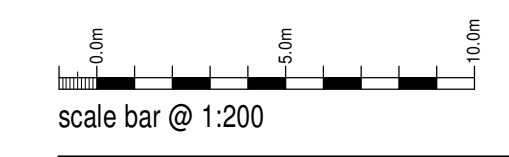

Jacksons Nurseries Uk Ltd

Proposed Agricultural Workers
Dwelling @ Thornyedge Road,
Bagnall,
Staffordshire,
ST9 9LE.

Existing Conditions Site Plan + Sections			
Date	January 2025	Sheet	A1
Dwg No	2024-2964-02	Rev.	-
Drawn	NAW	Scale	1:200

SAMMONS
Architectural Ltd

10 Cawdry Buildings, Fountain Street, Leek, ST13 6JP
Telephone: 01538 386002
E-mail: info@sammonsltd.co.uk
Web: www.sammonsltd.co.uk

This drawing is copyright.
All dimensions must be checked prior to commencement.