

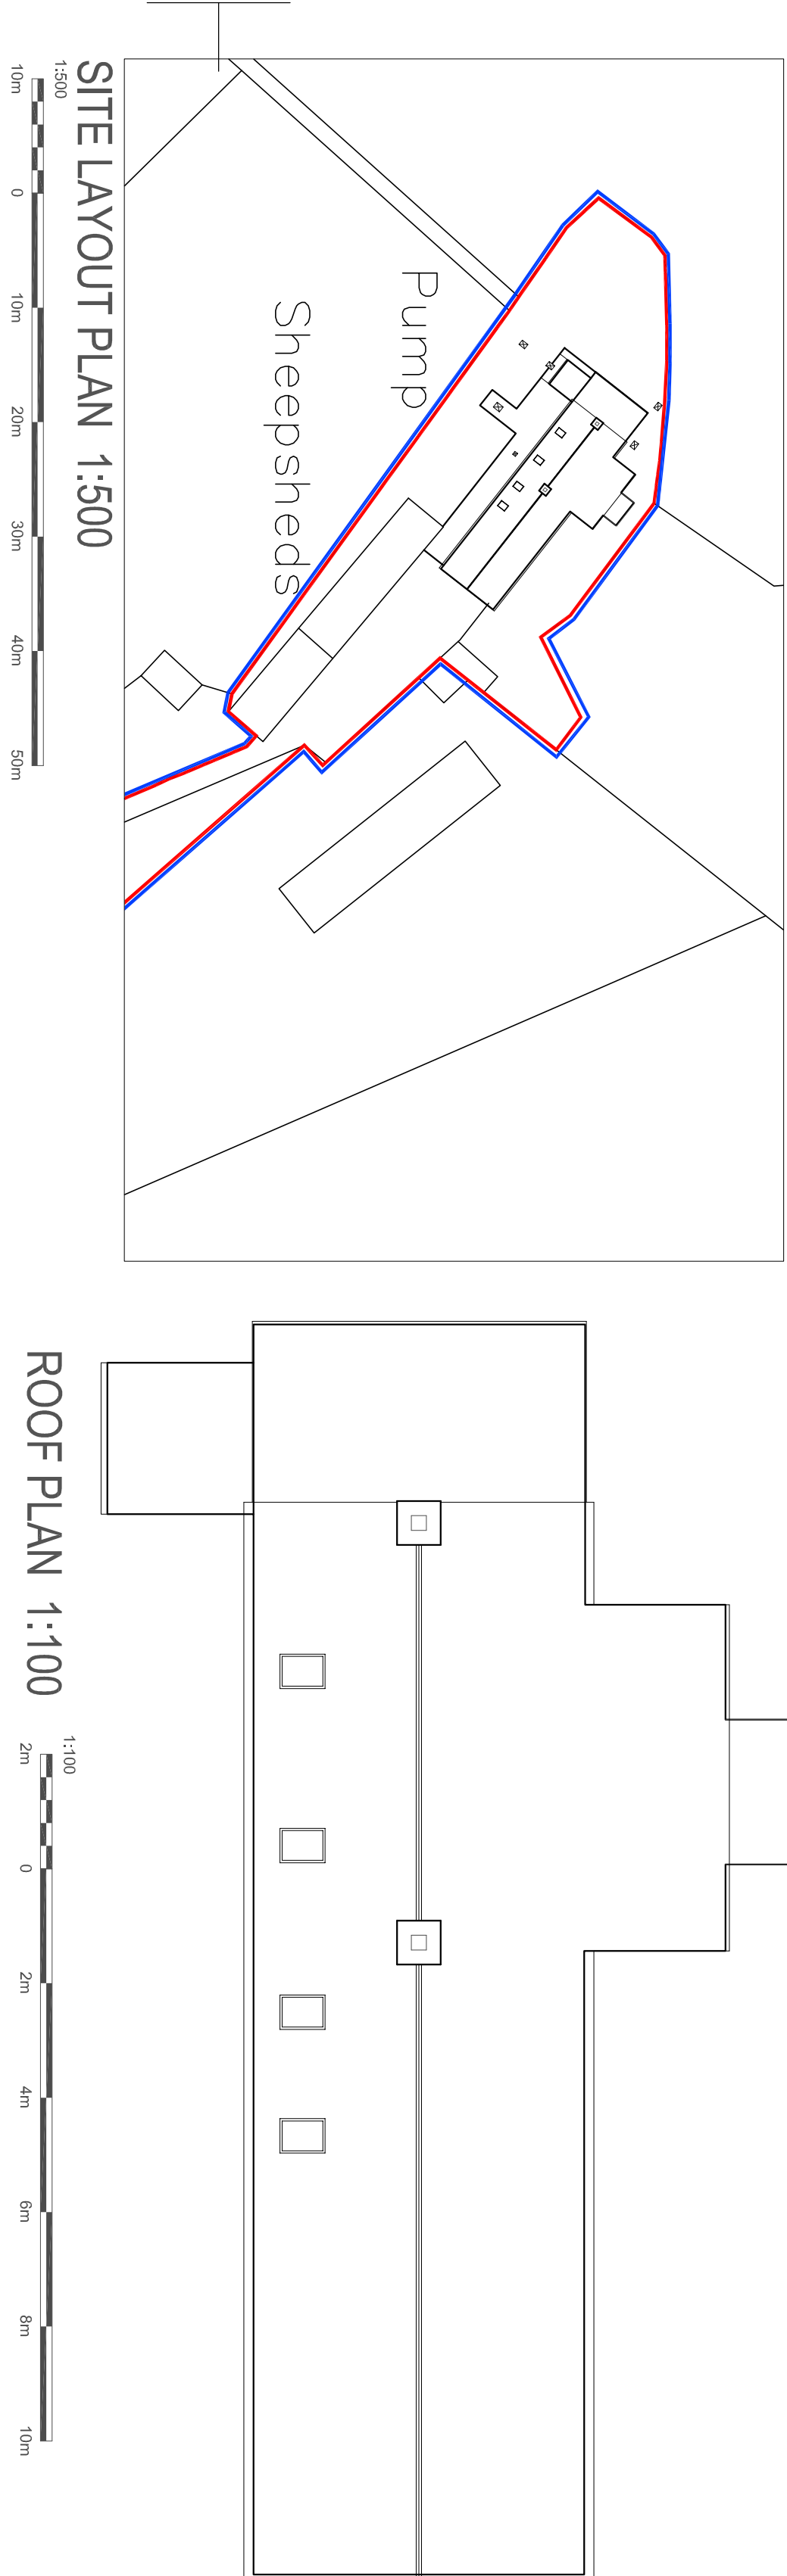
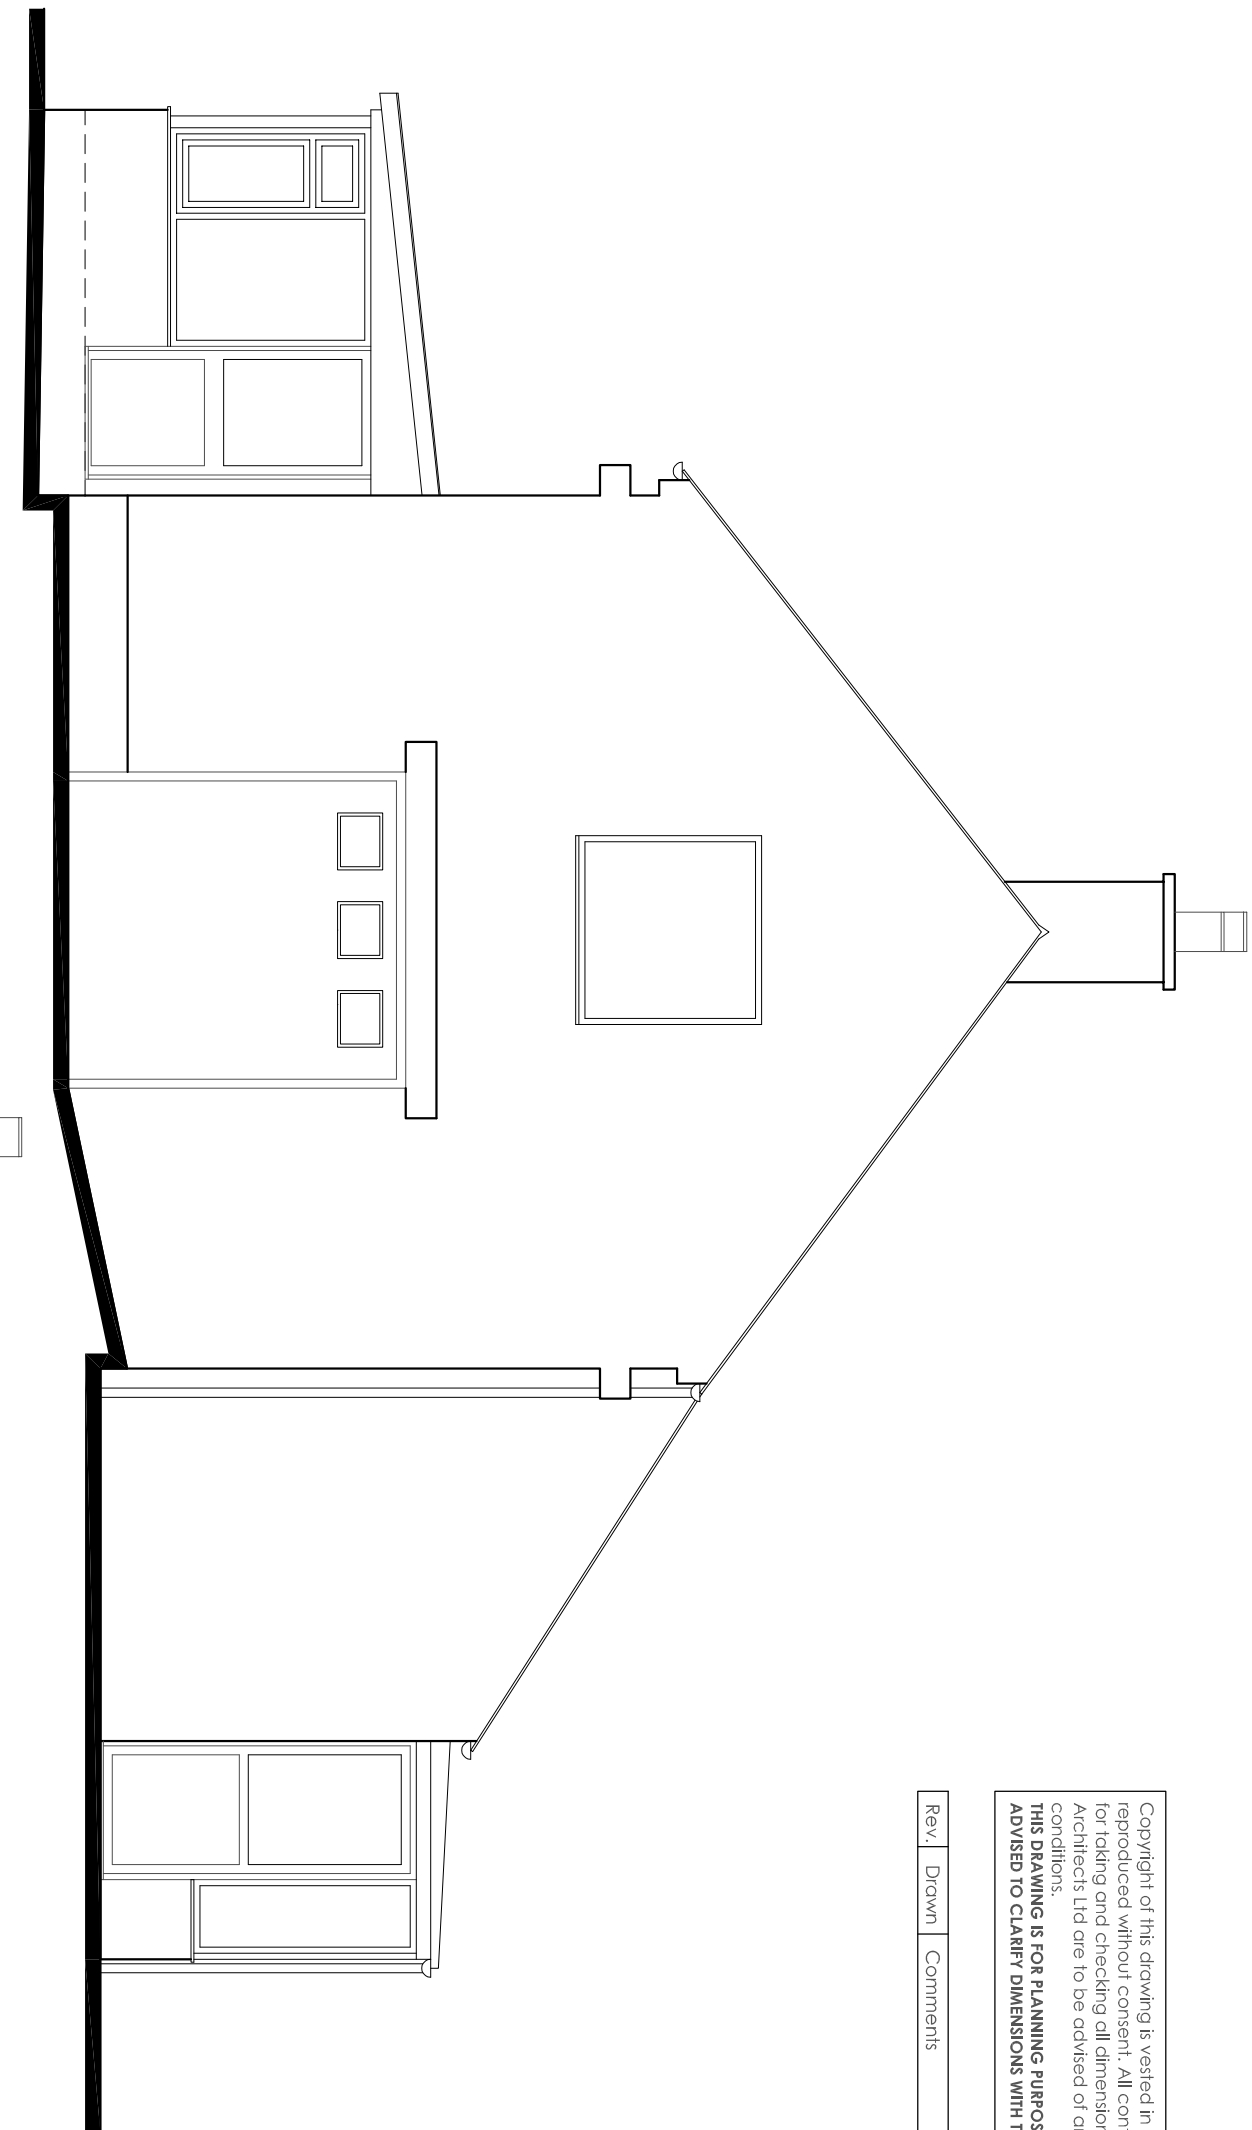
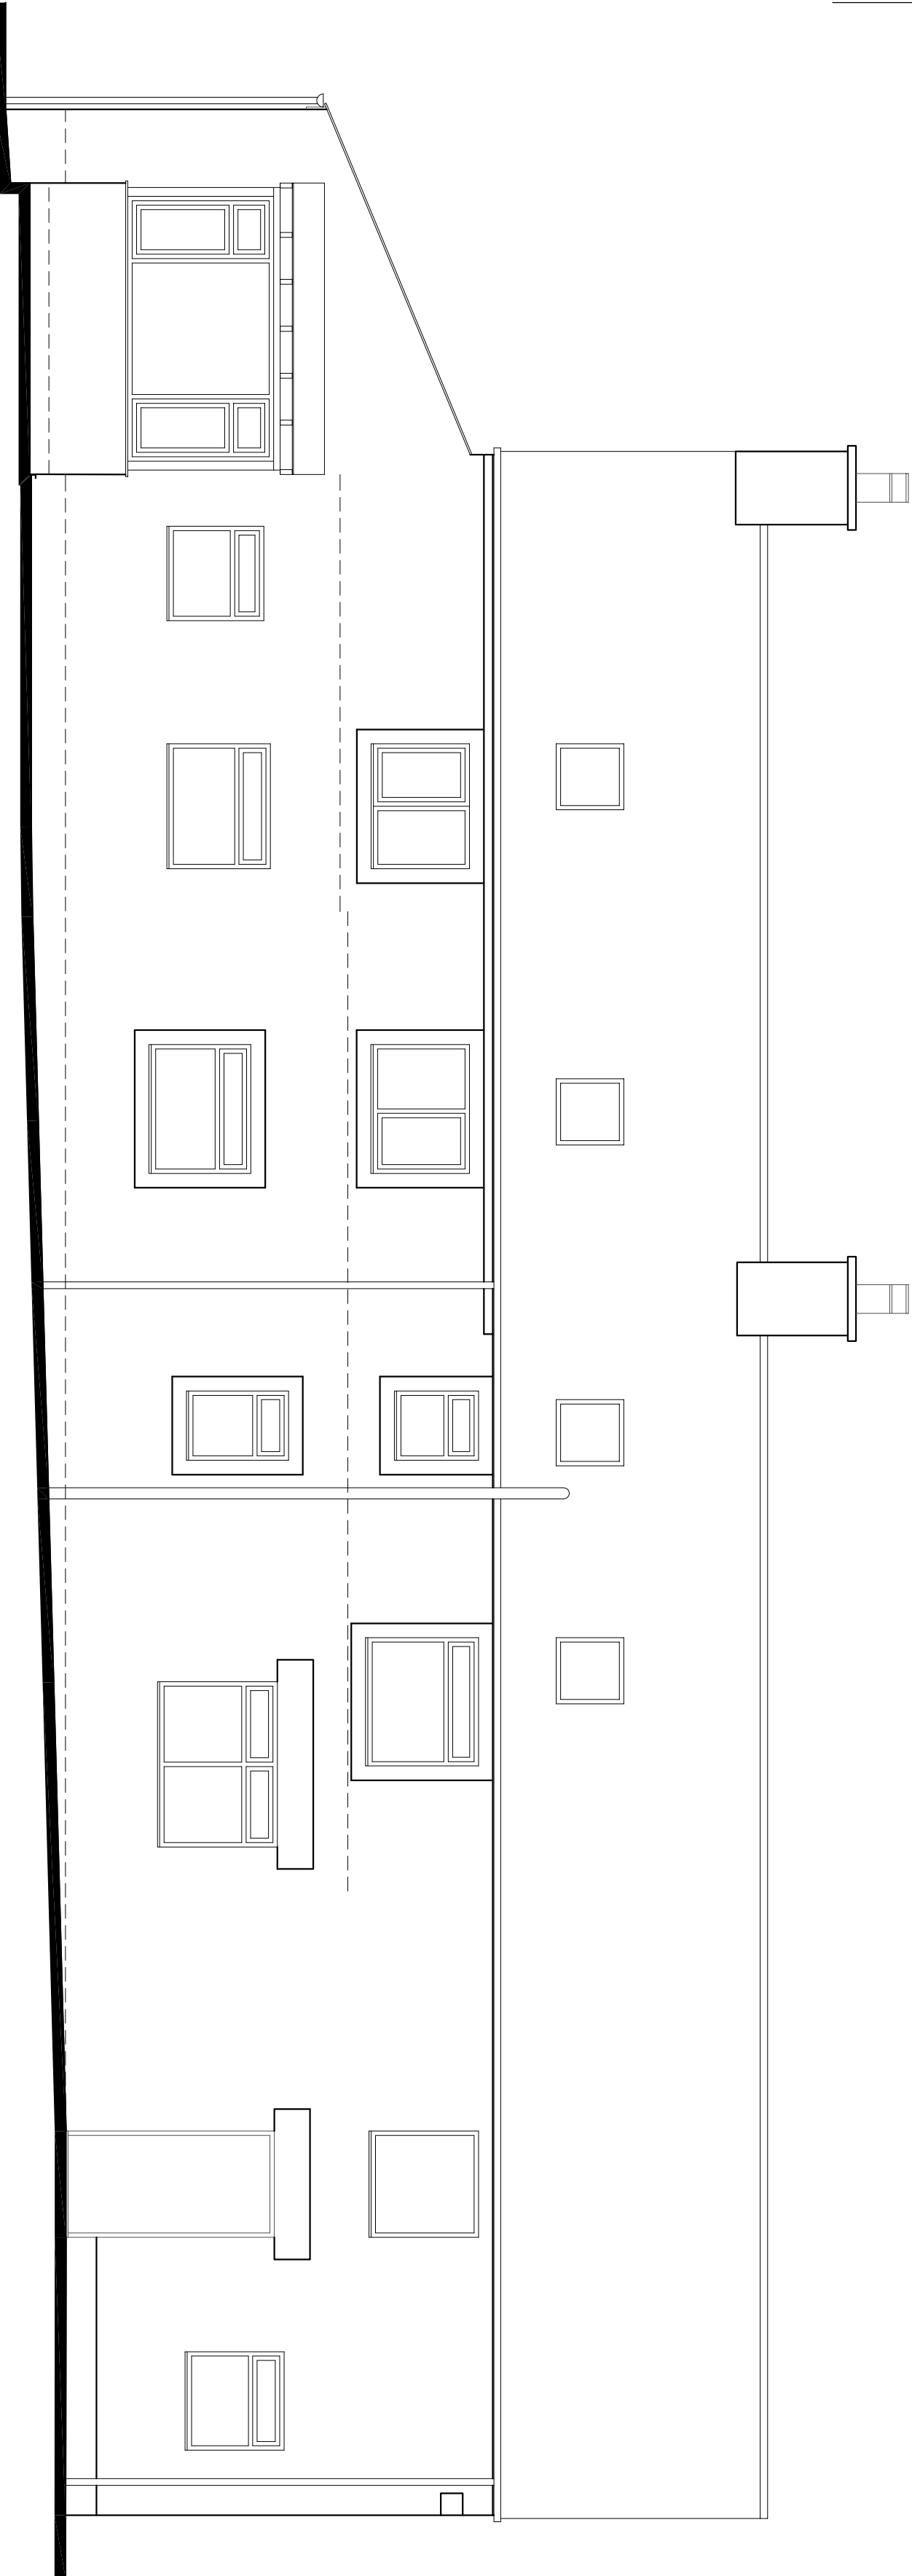


Copyright of the drawings is vested in the Architect and must not be copied or reproduced without consent. All contractors must visit the site and be responsible for taking and checking all dimensions relative to their work. Hewitt&Carr Architects Ltd. shall not be responsible for any mistakes or omissions in the drawings. THE DRAWINGS ARE TO BE USED FOR INFORMATION ONLY AND ARE NOT TO BE USED FOR CONSTRUCTION. ALL DIMENSIONS ARE TO BE TAKEN FROM THE FACE UNLESS OTHERWISE SPECIFIED. 


Rev	Down	Comments	Date
-----	------	----------	------

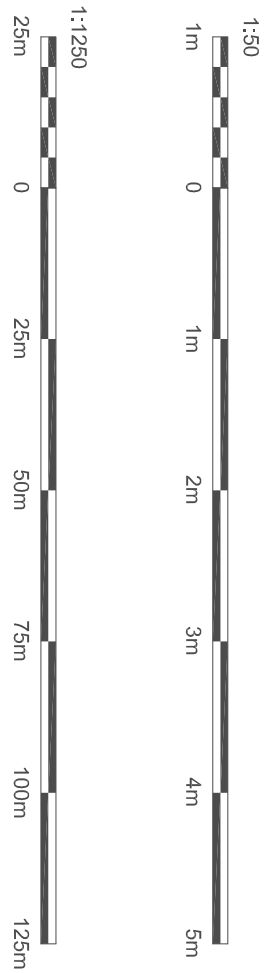

SIDE ELEVATION 1:50

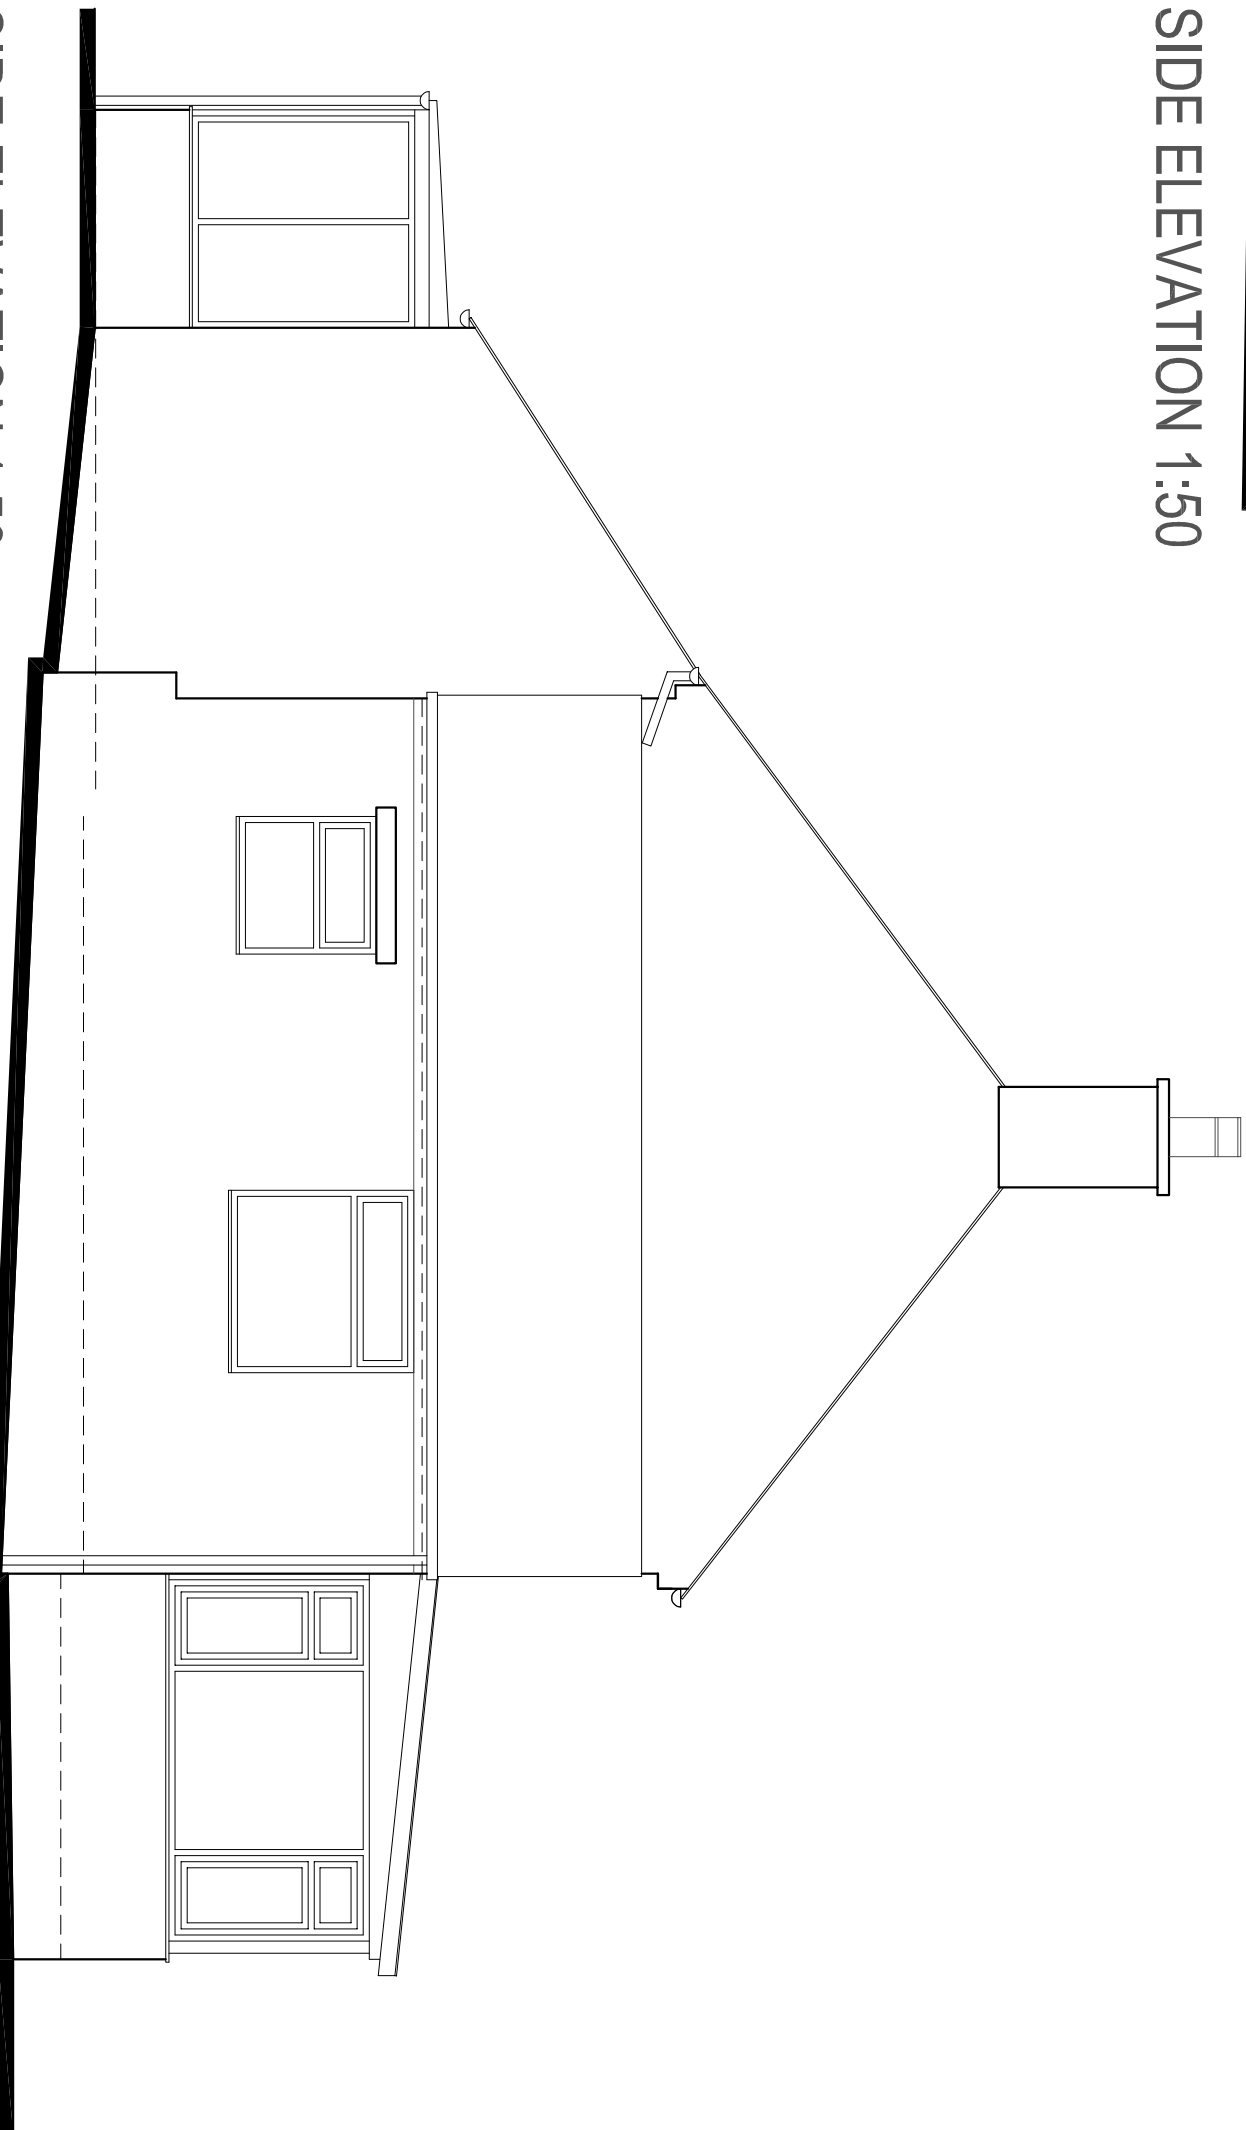

Ordnance Survey © Crown Copyright 2025. All rights reserved. Licence number AC0000810055.

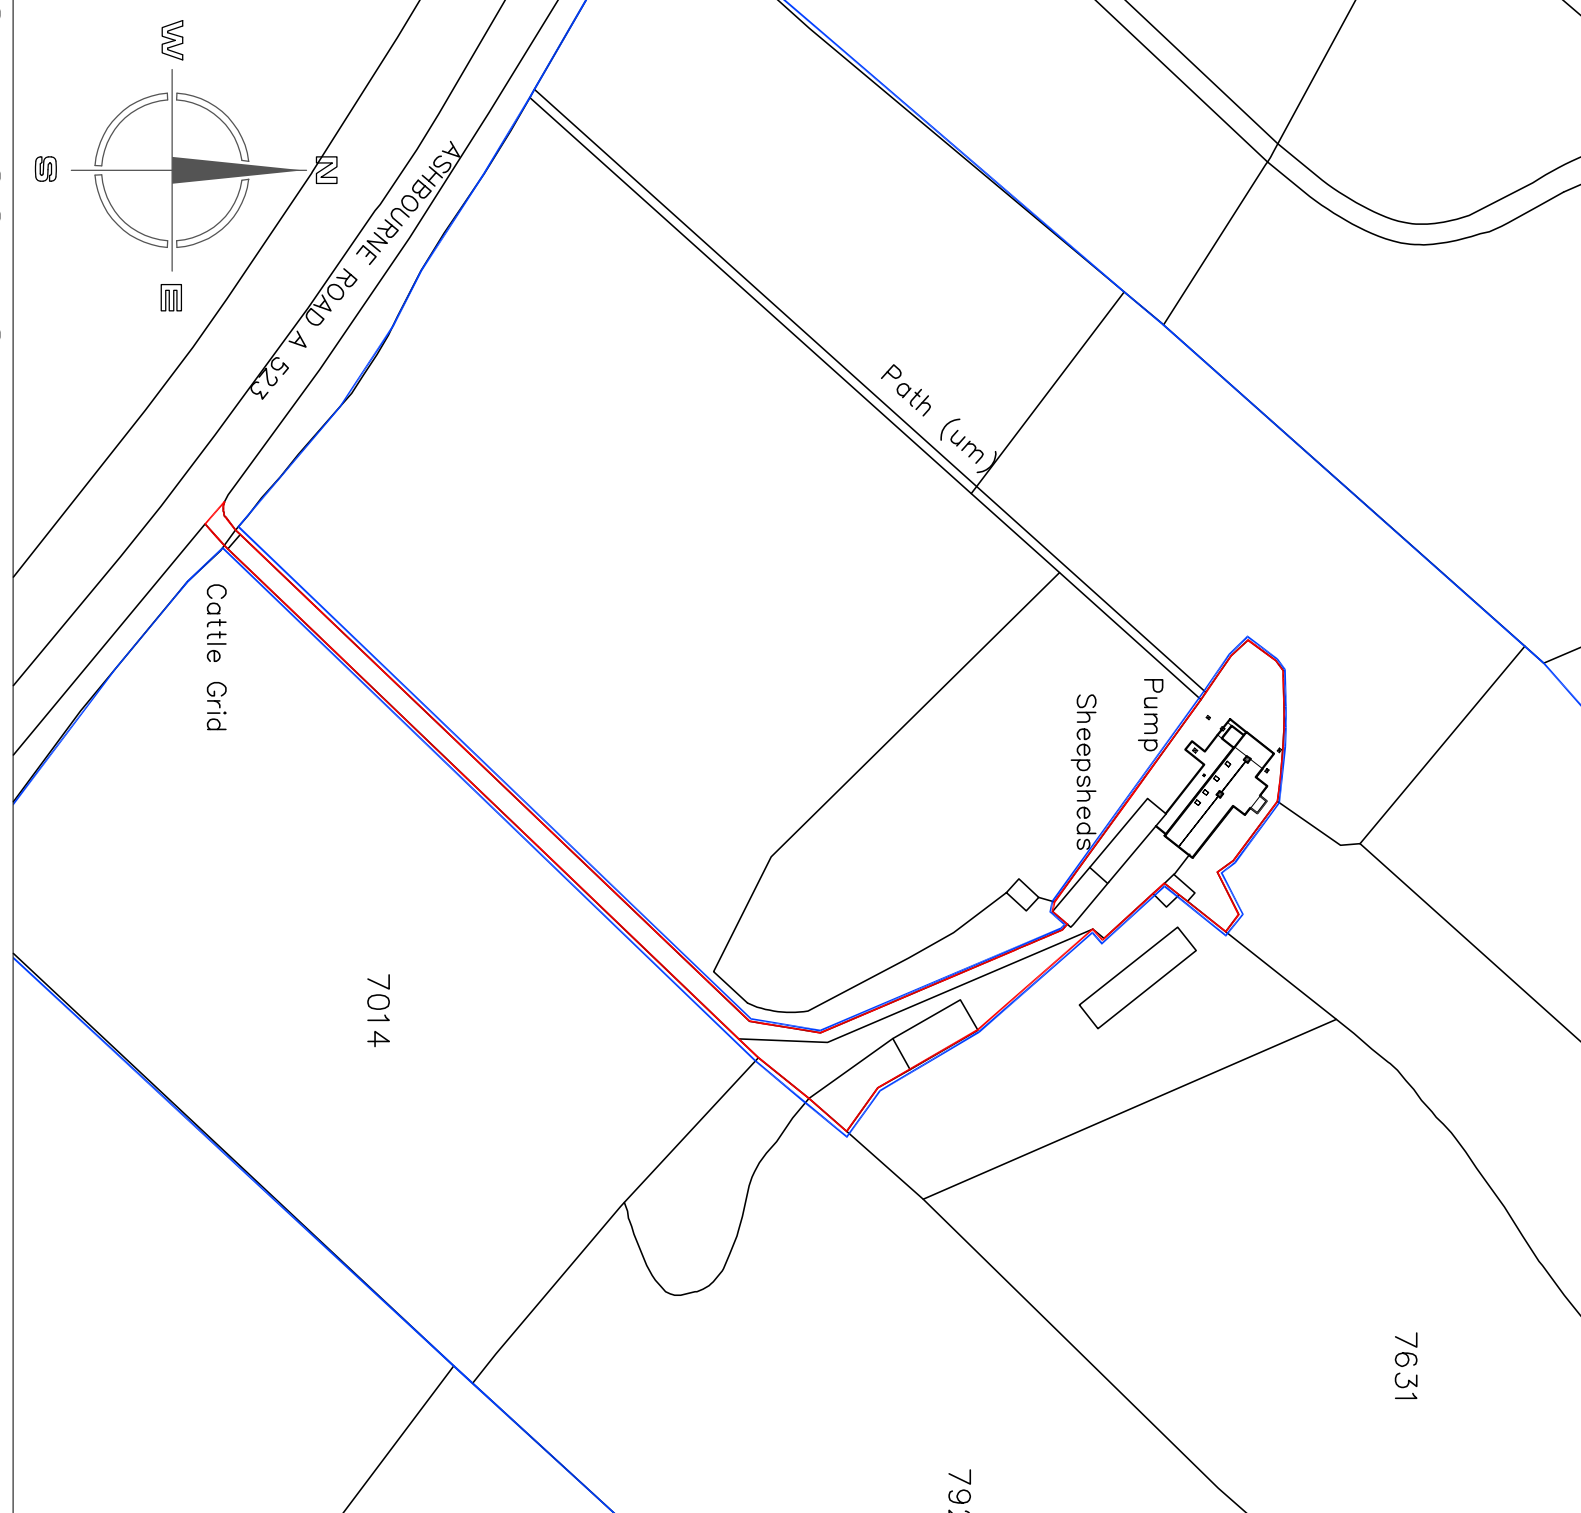

SITE LOCATION PLAN 1:1250

FRONT ELEVATION 1:50

SIDE ELEVATION 1:50

SITE LAYOUT PLAN 1:500

ROOF PLAN 1:100

GROUND FLOOR PLAN 1:50



Hewitt&Carr Architects

A: Daisie Carr, House 1, 17-19 Leek Road, Cheddale, ST10 1JE
T: 01539 754589
E: enquiries@hewittcarr.co.uk
W: www.hewittcarr.co.uk

Client
MR & MRS GIDDINGS

Project
**PROPOSED REPLACEMENT PORCH AT
SHEEP SHADES FARM ASHBURNE ROAD
BOTTOMHOUSES ST13 7NY**
Title
PLANS AND ELEVATIONS AS EXISTING

Drawn
SURVEY
Date
SEPT 2024
Scale
AS NOTED
Project No.
01417-AL(0)01
Drawing No.
01417-AL(0)01
Rev